


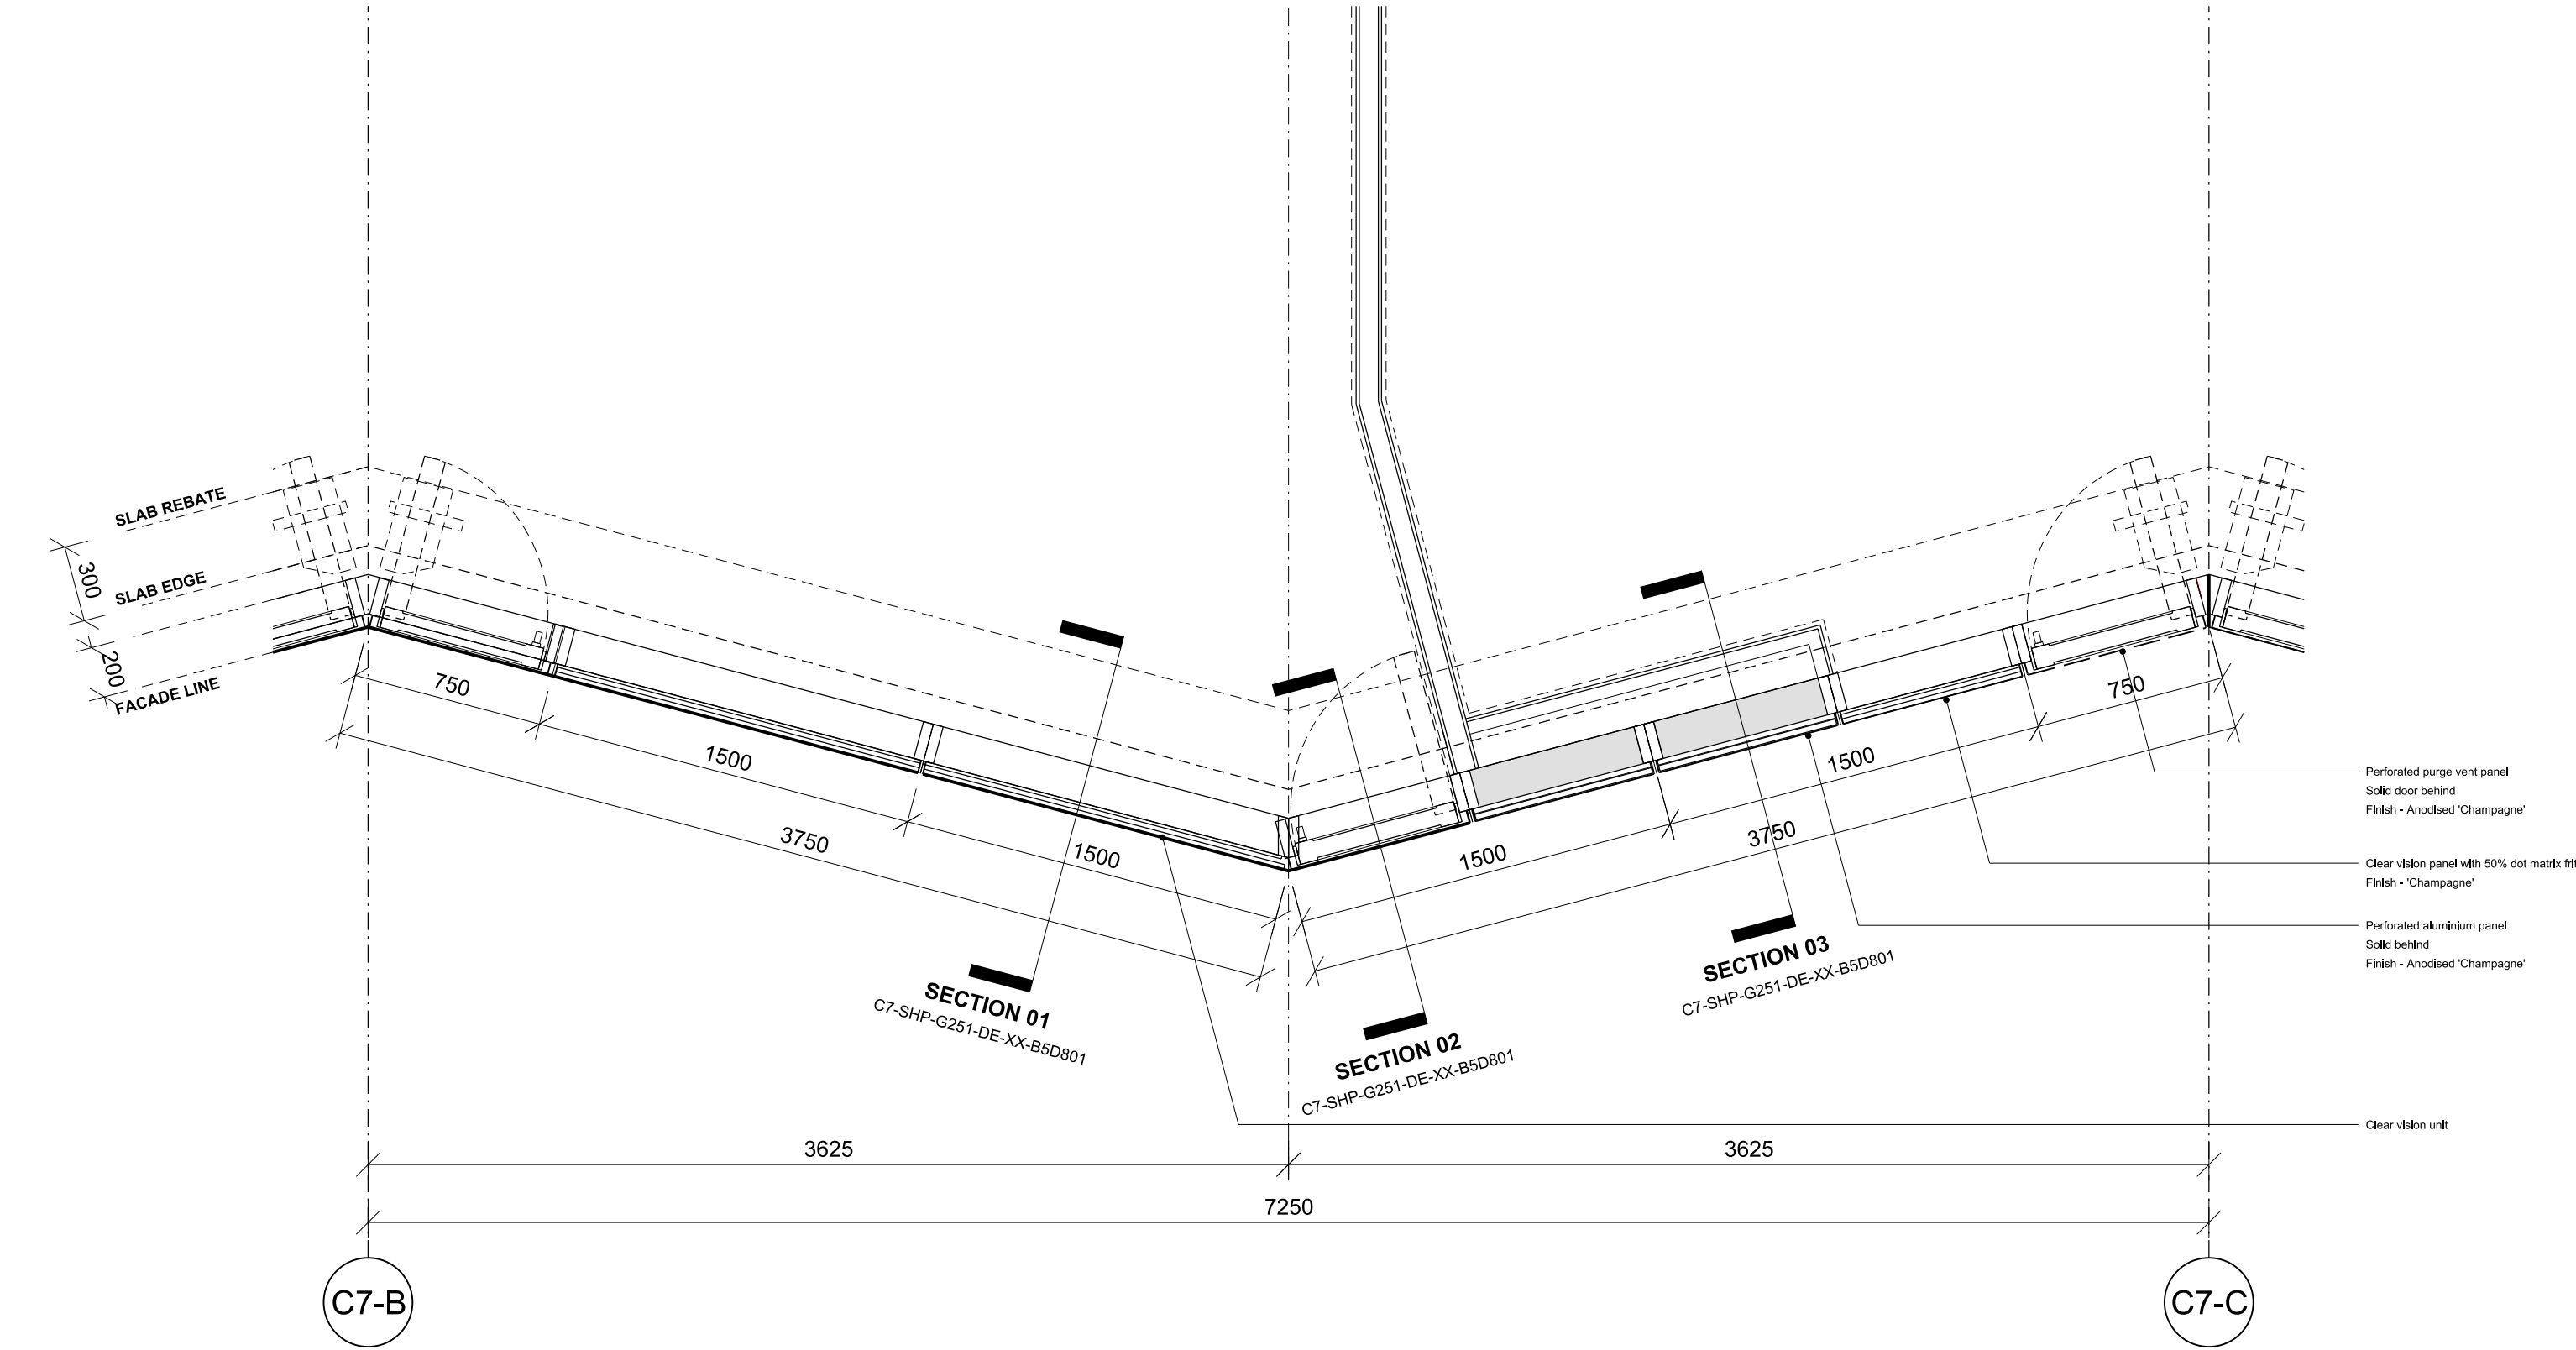

This drawing is copyright Do not scale off dimensions. All dimensions to be checked on site by contractor. Contractor to report any dimensional discrepancies, errors or omissions prior to commencing on site.	NOTE:	NORTH	Rev	Date	Description	Project Title Crown Street Phase 3 Manchester	Drawing Title Tower C7 Typical facade bay Detail plan			MANCHESTER 5-8 Roberts Place London EC1R 9BB +44 (0)20 7549 4000 www.simpsonhaugh.com mail@simpsonhaugh.com
			X01	20.04.2023	Planning Issue					
			Job No	Scale						
			10418	1:25@A3						
			Status			Drawing No			Revision	
			Planning			C7-SHP-G251-DE-XX-B5D803			X01	