


0m 1m 2m 3m 4m 5m


VISUAL SCALE 1:100 @ A3

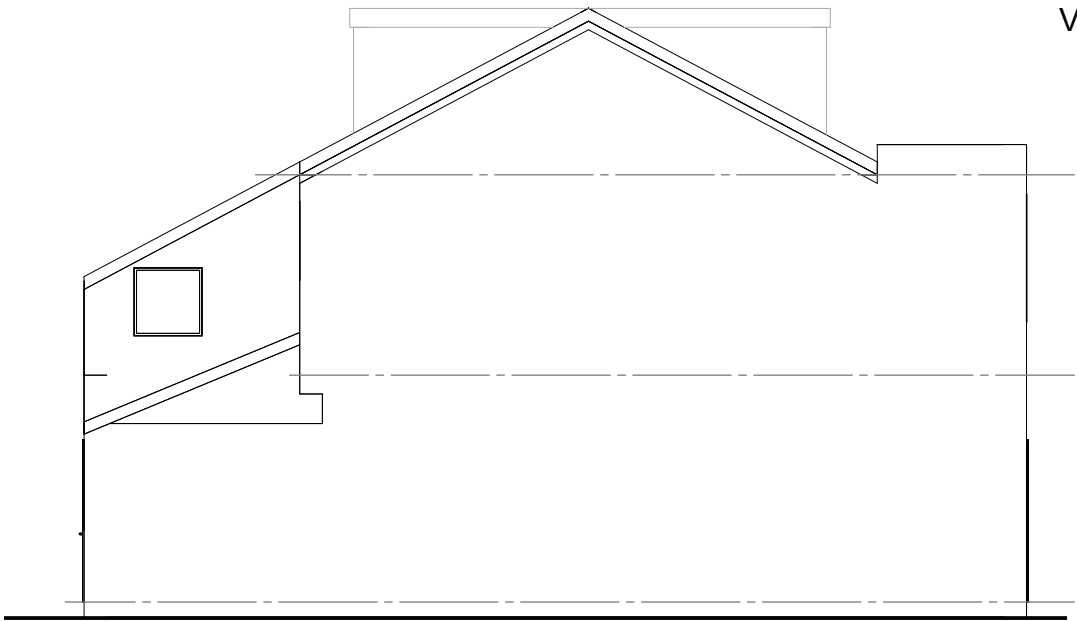


01_E-Elevation
1 : 100



02_E-Elevation
1 : 100

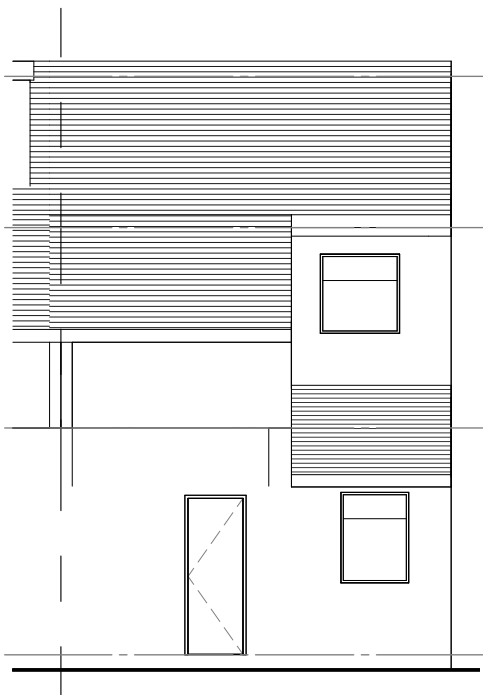

03_E-Elevation
1 : 100

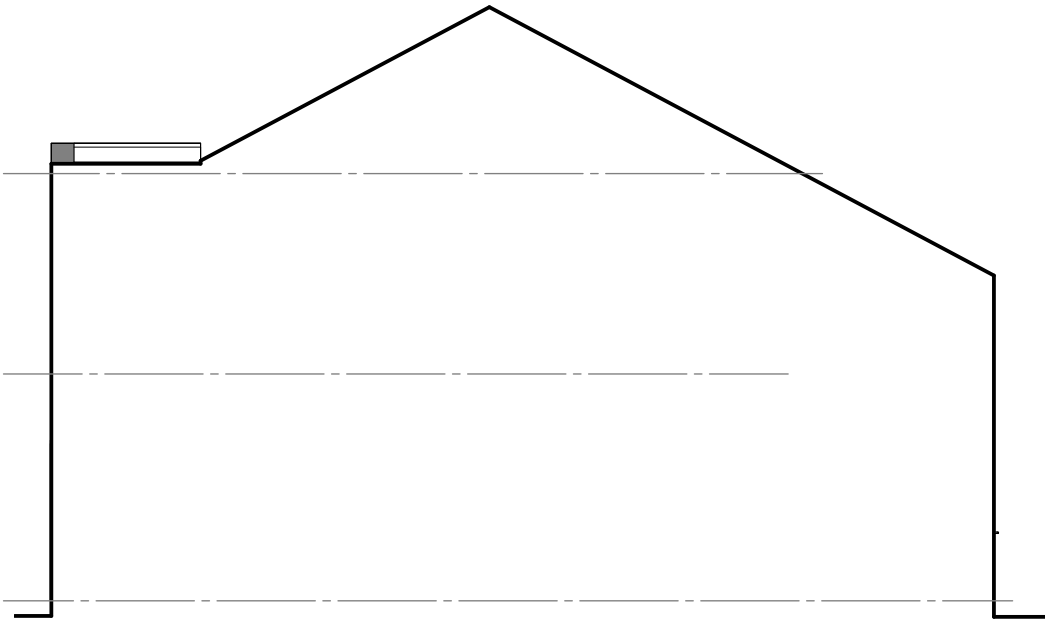

04_E-Elevation
1 : 100

COPYRIGHT © ALL RIGHTS RESERVED BY VIKAS ALYAS LTD. DO NOT SCALE FROM DRAWING. DRAWING INDICATES DESIGN INTENT ONLY. REPORT ANY DISCREPANCIES TO CLIENT / VA LTD. NOT TO BE USED FOR CONSTRUCTION UNLESS STATED SO. TO BE READ IN CONJUNCTION WITH OTHER DRAWINGS OR SPECIFICATION WHERE PROVIDED.



0161 511 8479

vikas@architek.uk
916 Stockport Road, Levenshulme, Manchester, M19 3AB

No.	Description	Date
P1	Issue to Planning	20.04.2023

PROJECT Erection of single storey rear extension and erection of front and rear roof dormers to create additional living accommodation.		ADDRESS 762 Stockport Rd, Levenshulme, Manchester M12 4GD		CLIENT Rehana Rehman		
Manchester City Council	PURPOSE OF ISSUE Planning	SHEET Existing Elevations		Date 25.01.2023	Project number 1201	Scale (@ A3) 1 : 100
				Drawn by VA	DRAWING NUMBER A103	
				Checked by VA		REV P1