



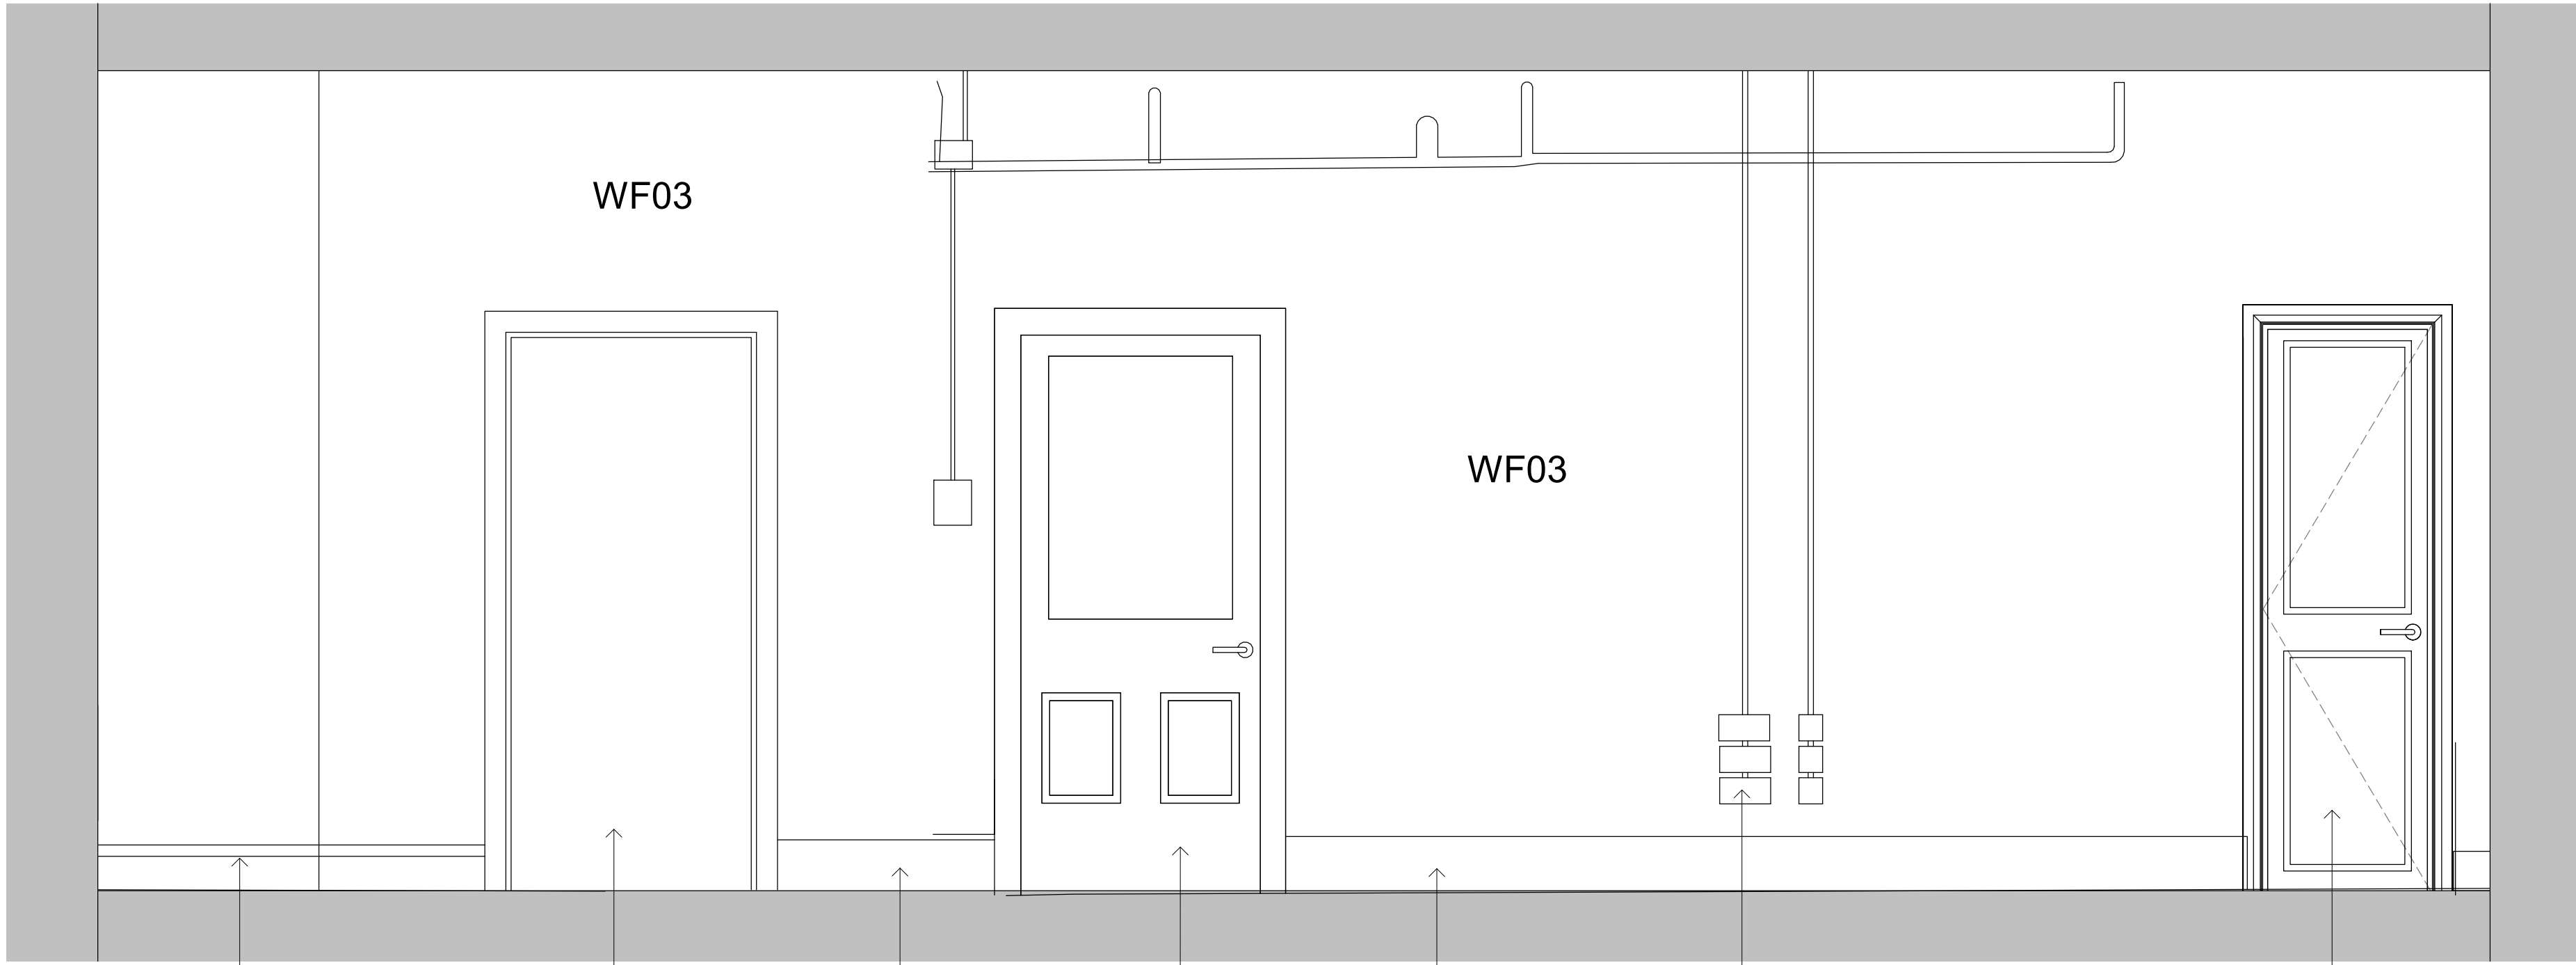


Existing skirting retained
Existing opening retained. Existing frame painter in Amsterdam Green linseed paint finish.
Proposed skirting to match existing
Existing historical door retained.
Existing skirting retained
Galvanised steel metal conduit with galvanised steel power and data outlets.
New timber panelled door. Black finish. Brushed steel ironmongery. Exact door to Conservation Officers approval.

1FL - Elevation 9
1 : 20

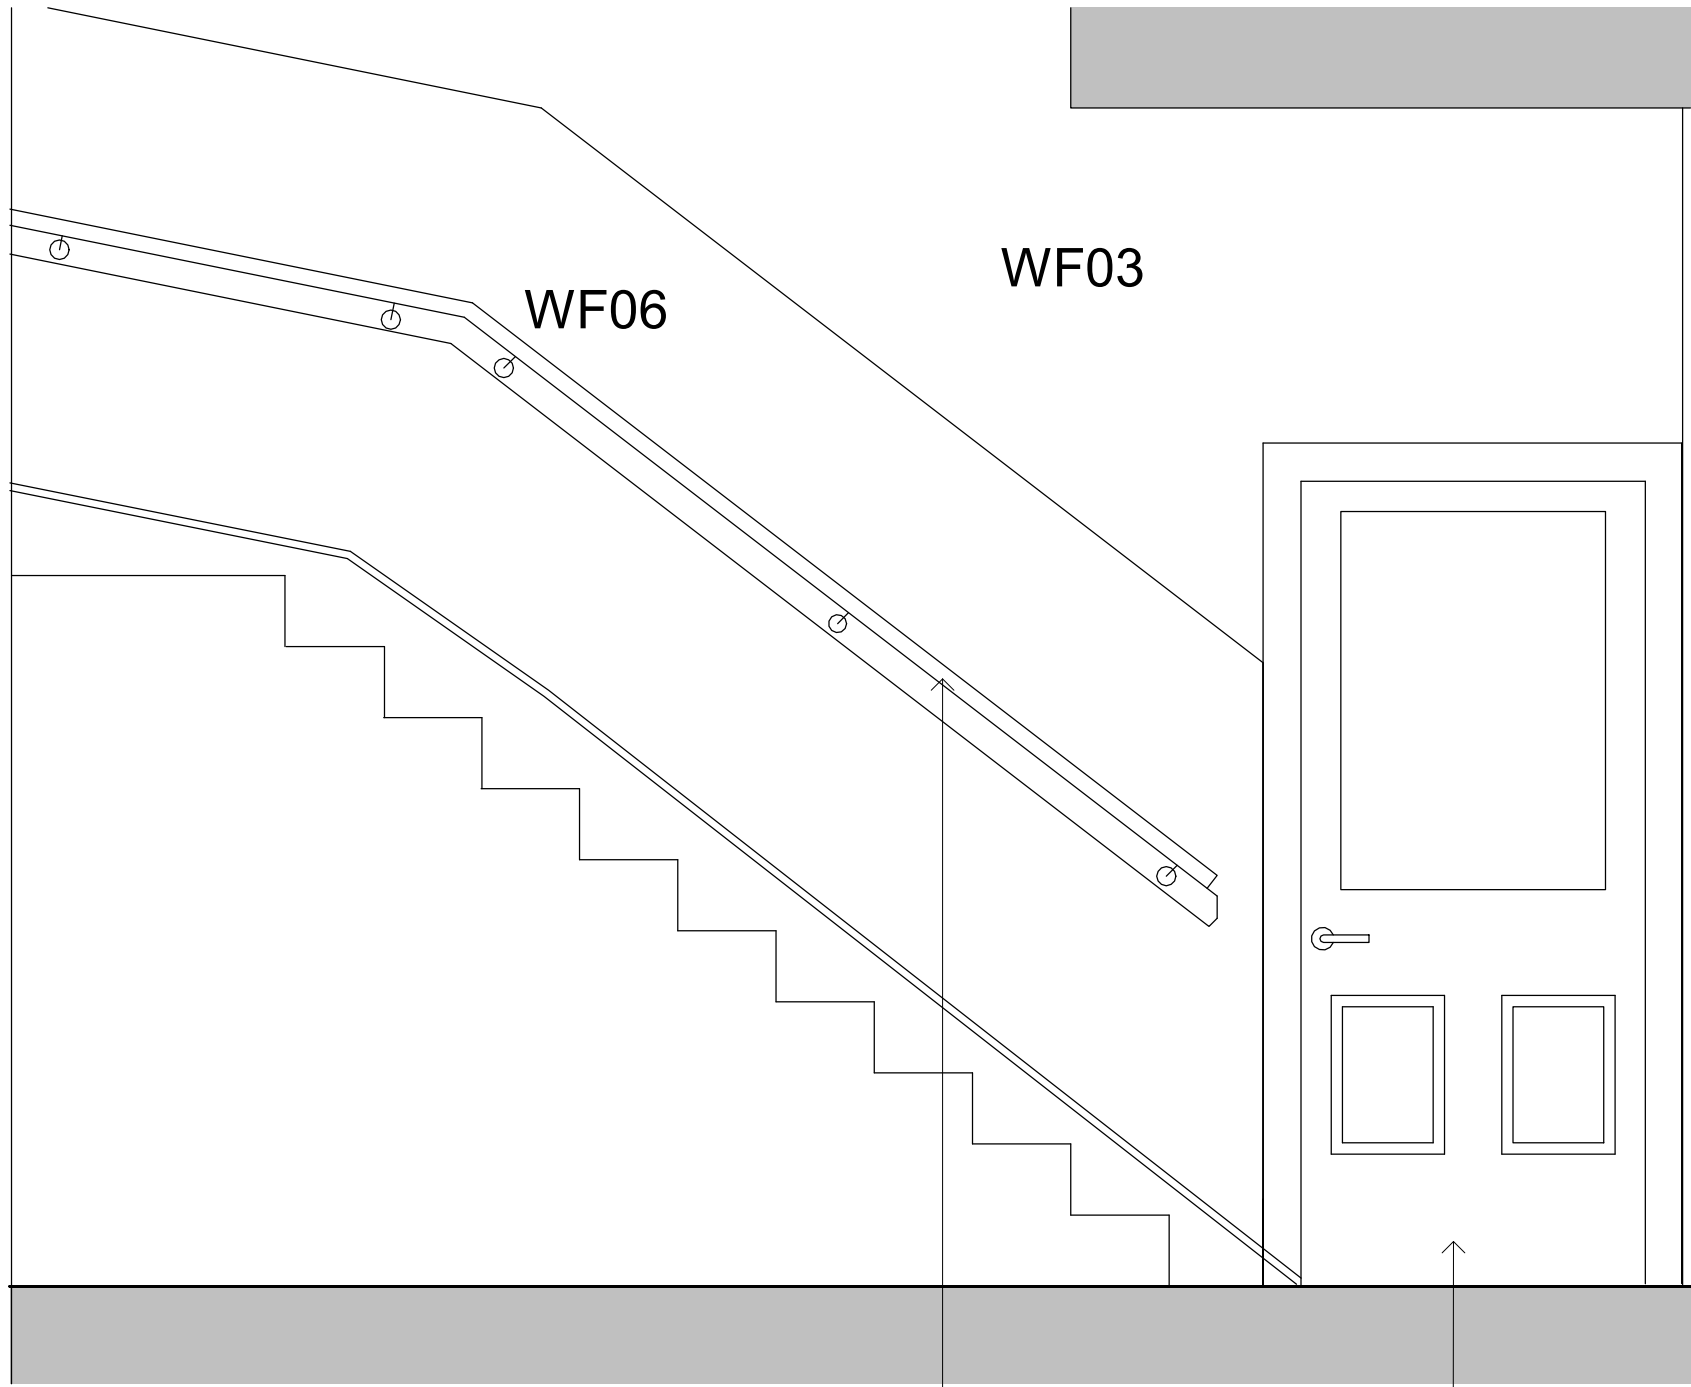


Existing handrail. Any existing paint to be removed and original wood varnished.
Existing historical door retained.

1FL - Elevation 10
1 : 20

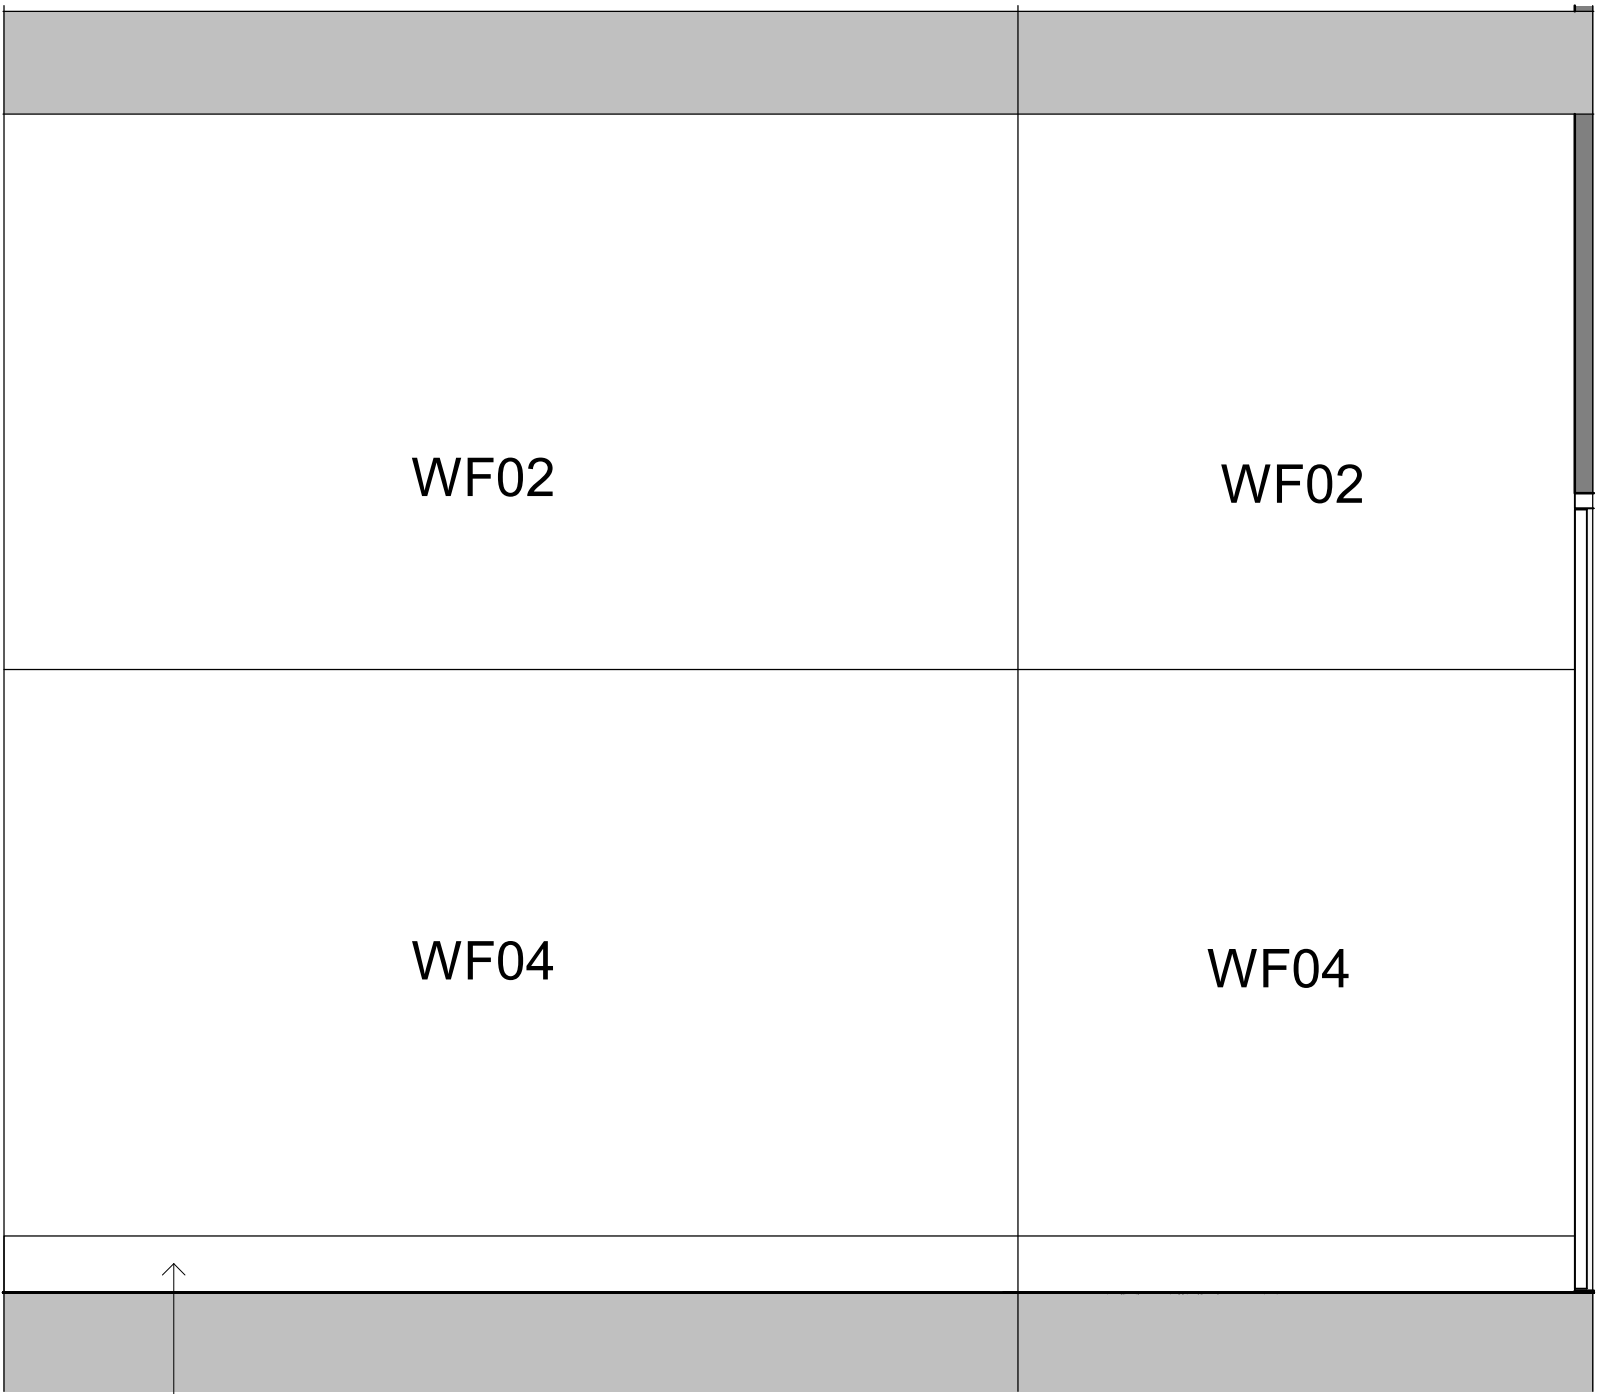


Proposed skirting to match existing.

1FL - Elevation 11
1 : 20

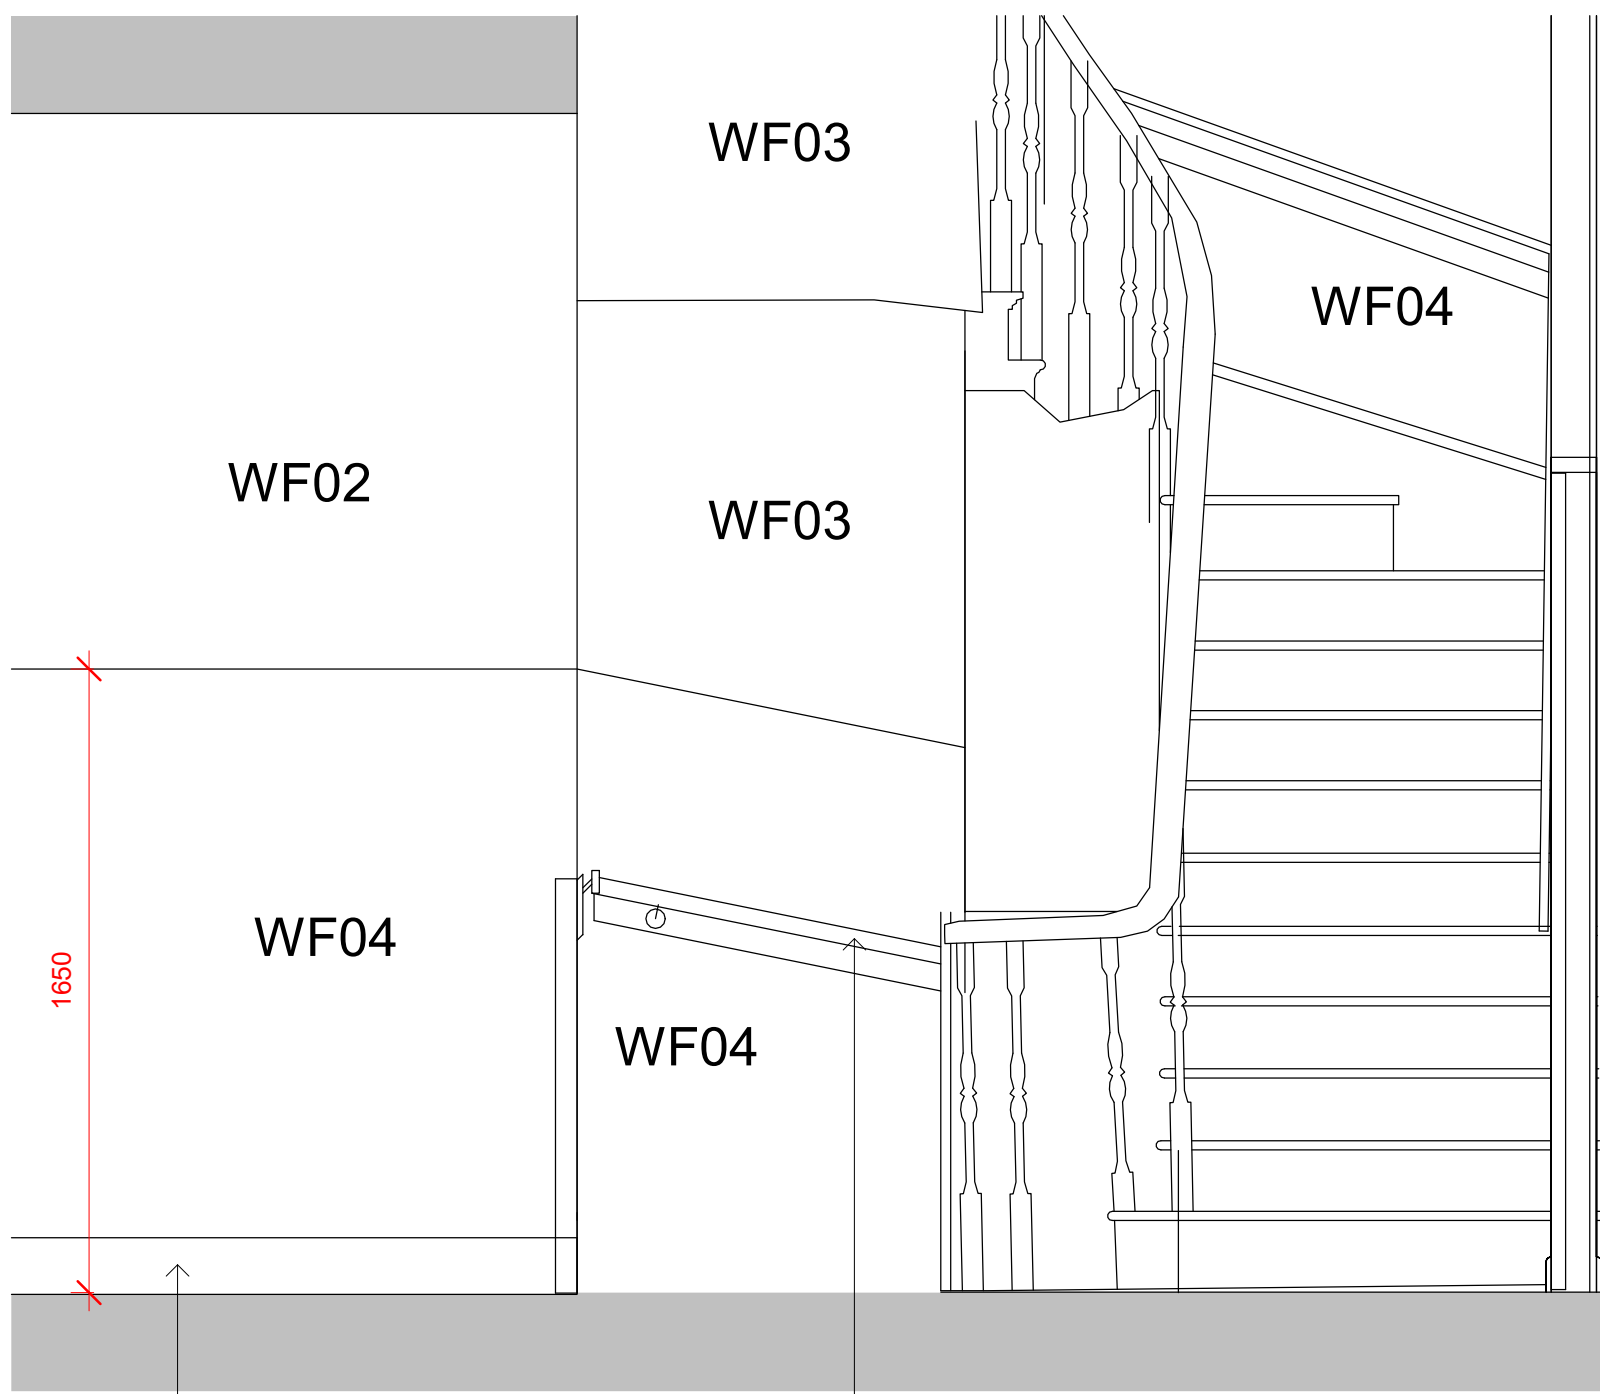


Proposed skirting to match existing.
Existing handrail and balustrade. Any existing paint to be removed and original wood varnished.

1FL - Elevation 12
1 : 20

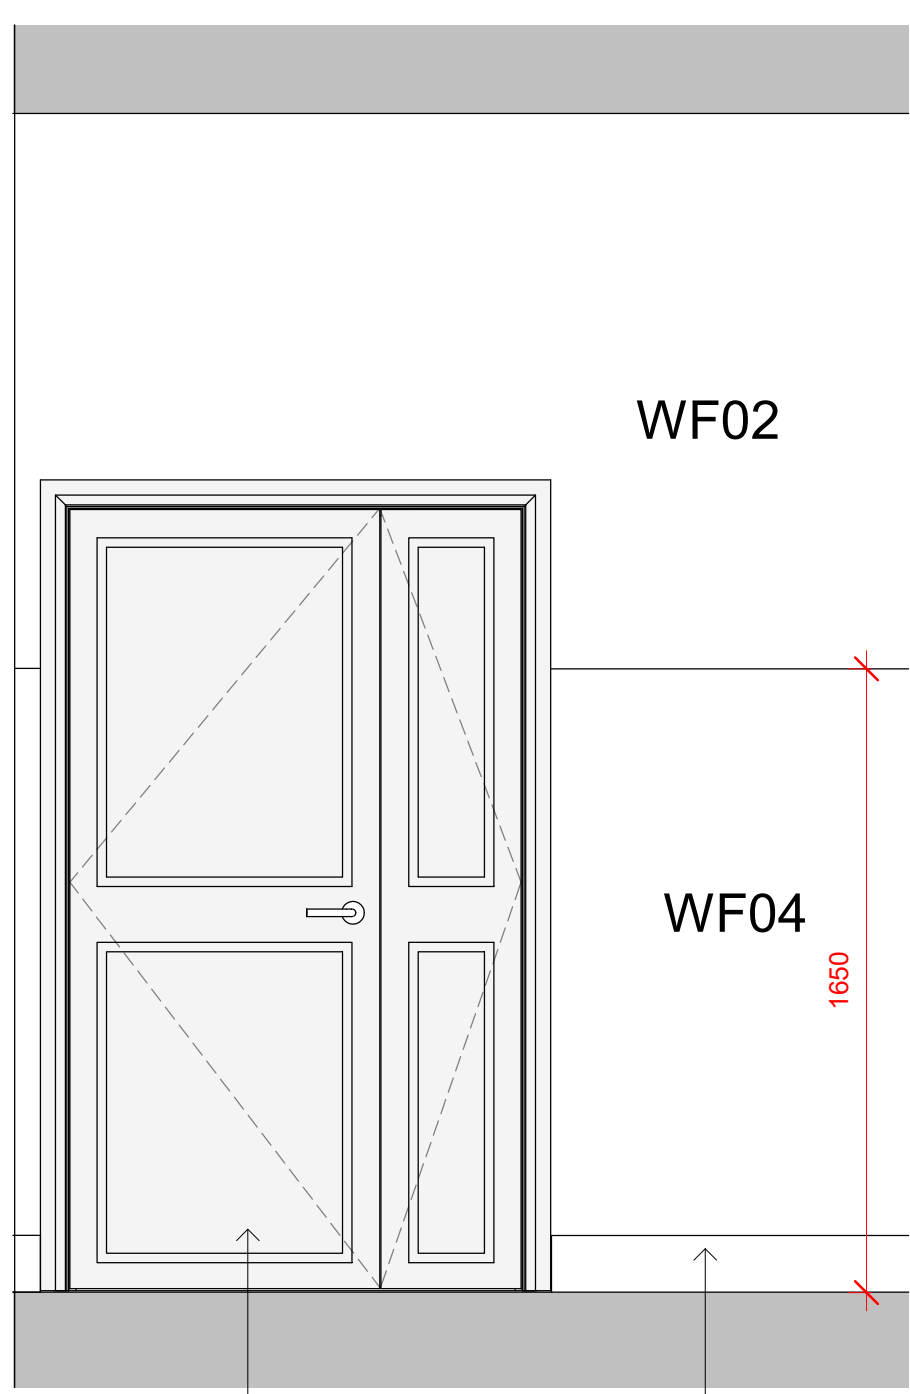


New timber panelled suite door. Black finish. Brushed steel ironmongery. Exact door to Conservation Officers approval.
Proposed skirting to match existing.

1FL - Elevation 13
1 : 20

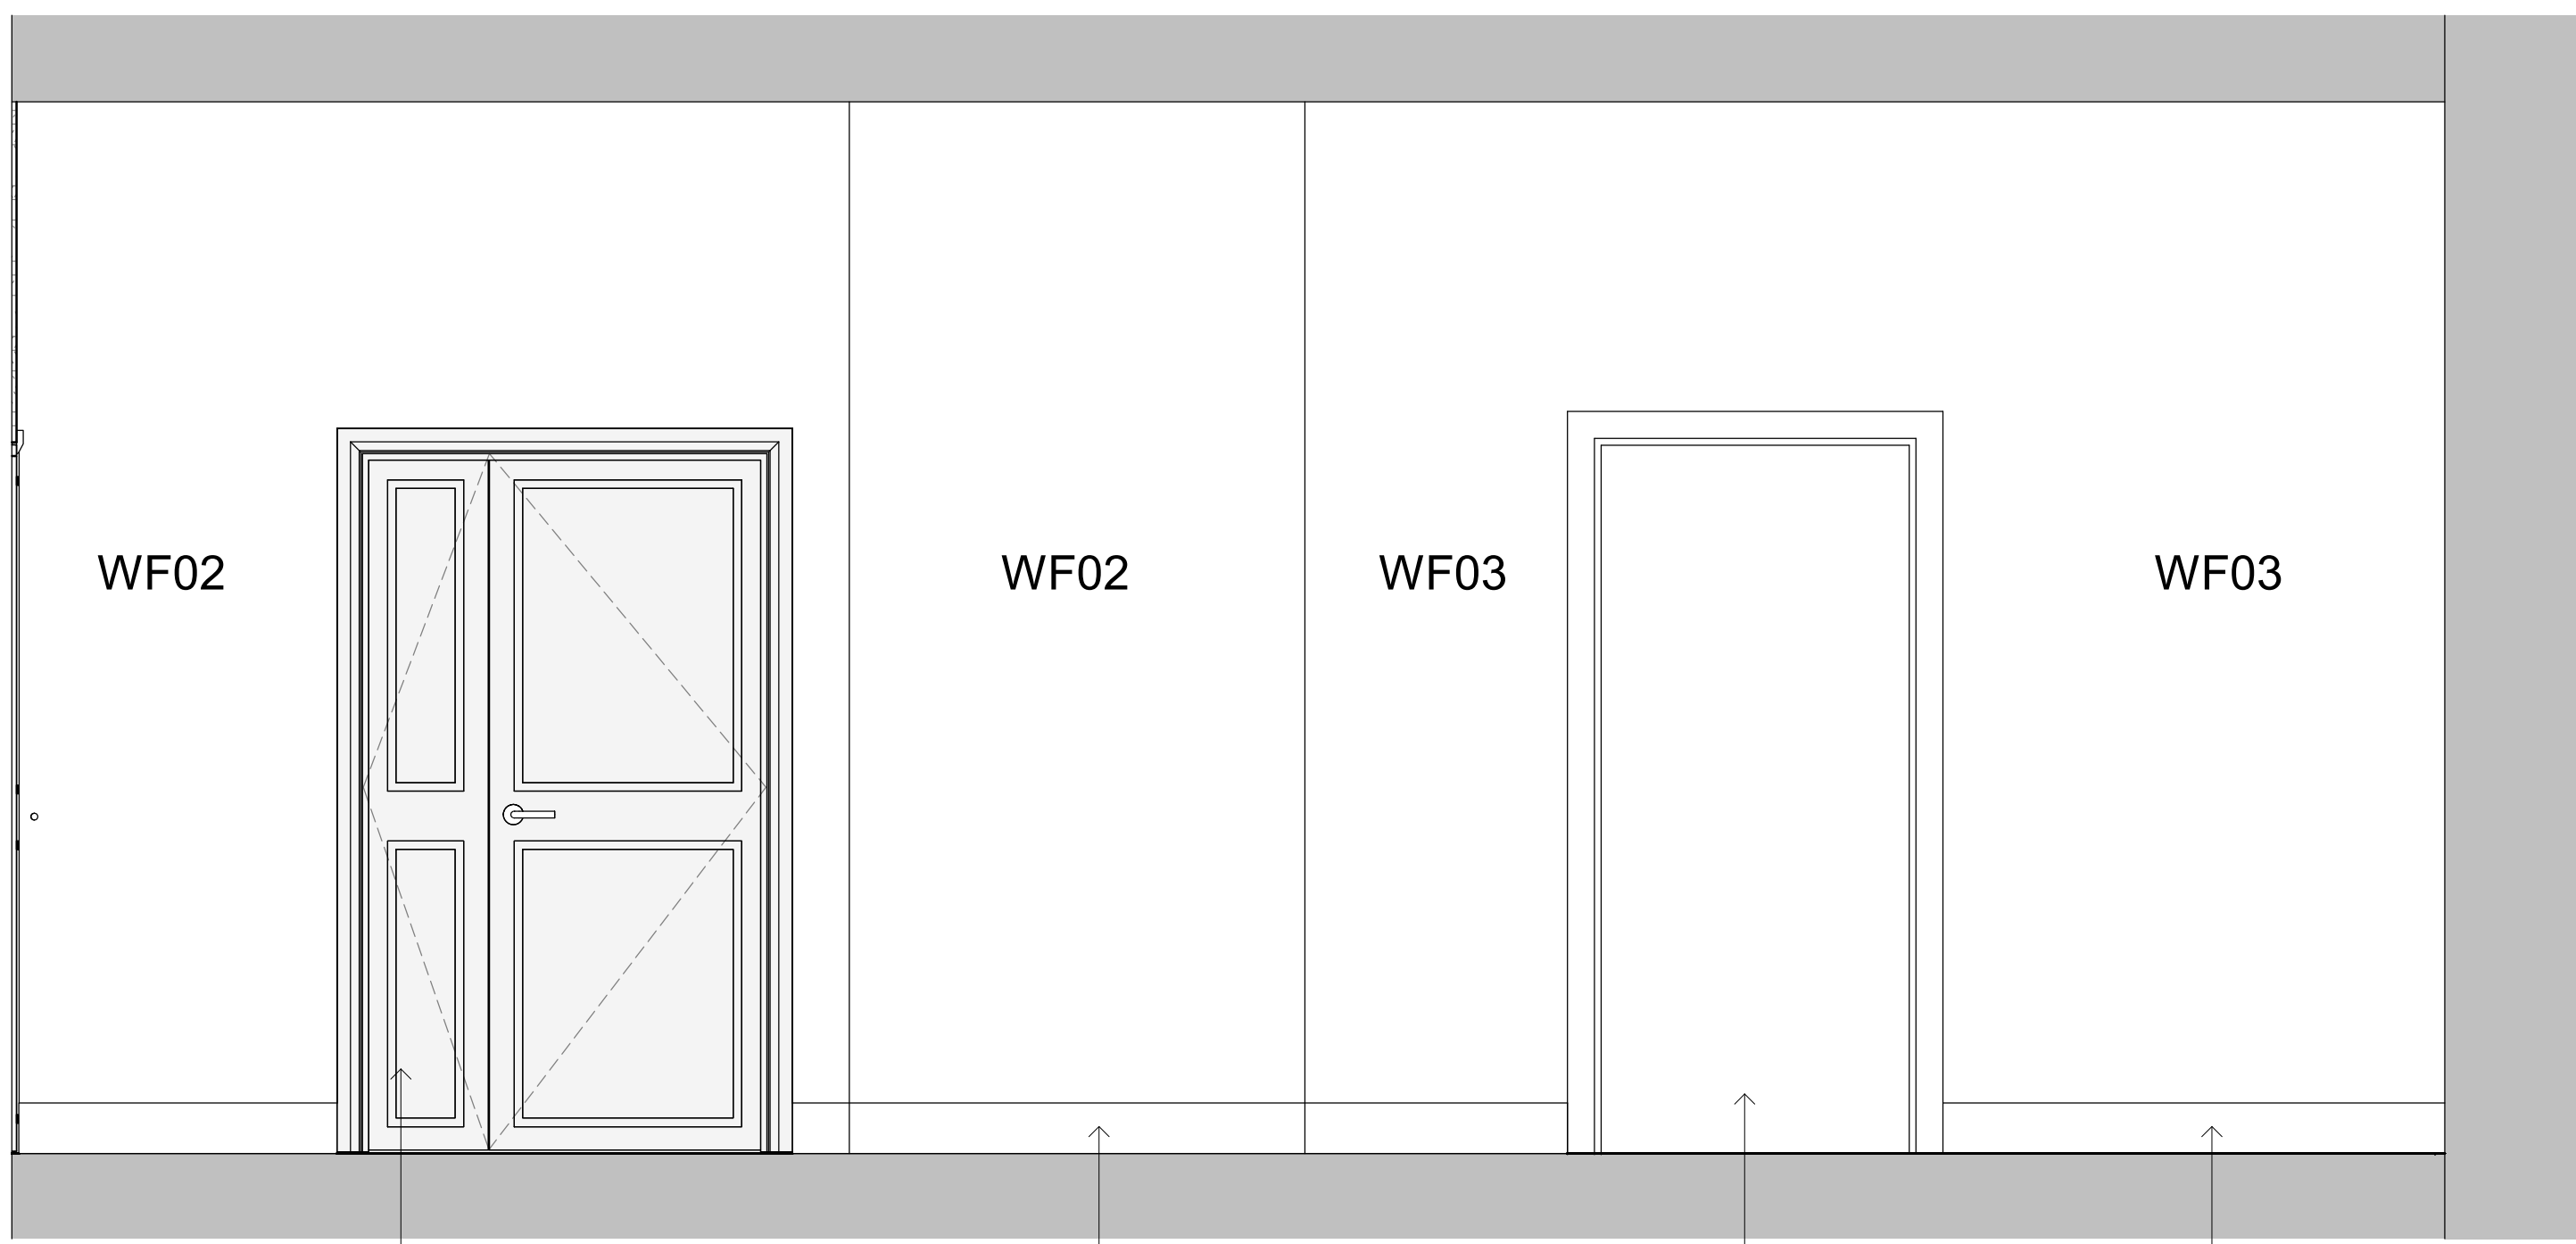


New timber panelled suite door. Black finish. Brushed steel ironmongery. Exact door to Conservation Officers approval.
Proposed skirting to match existing.
Existing opening retained
Proposed skirting to match existing.

1FL - Elevation 14
1 : 20

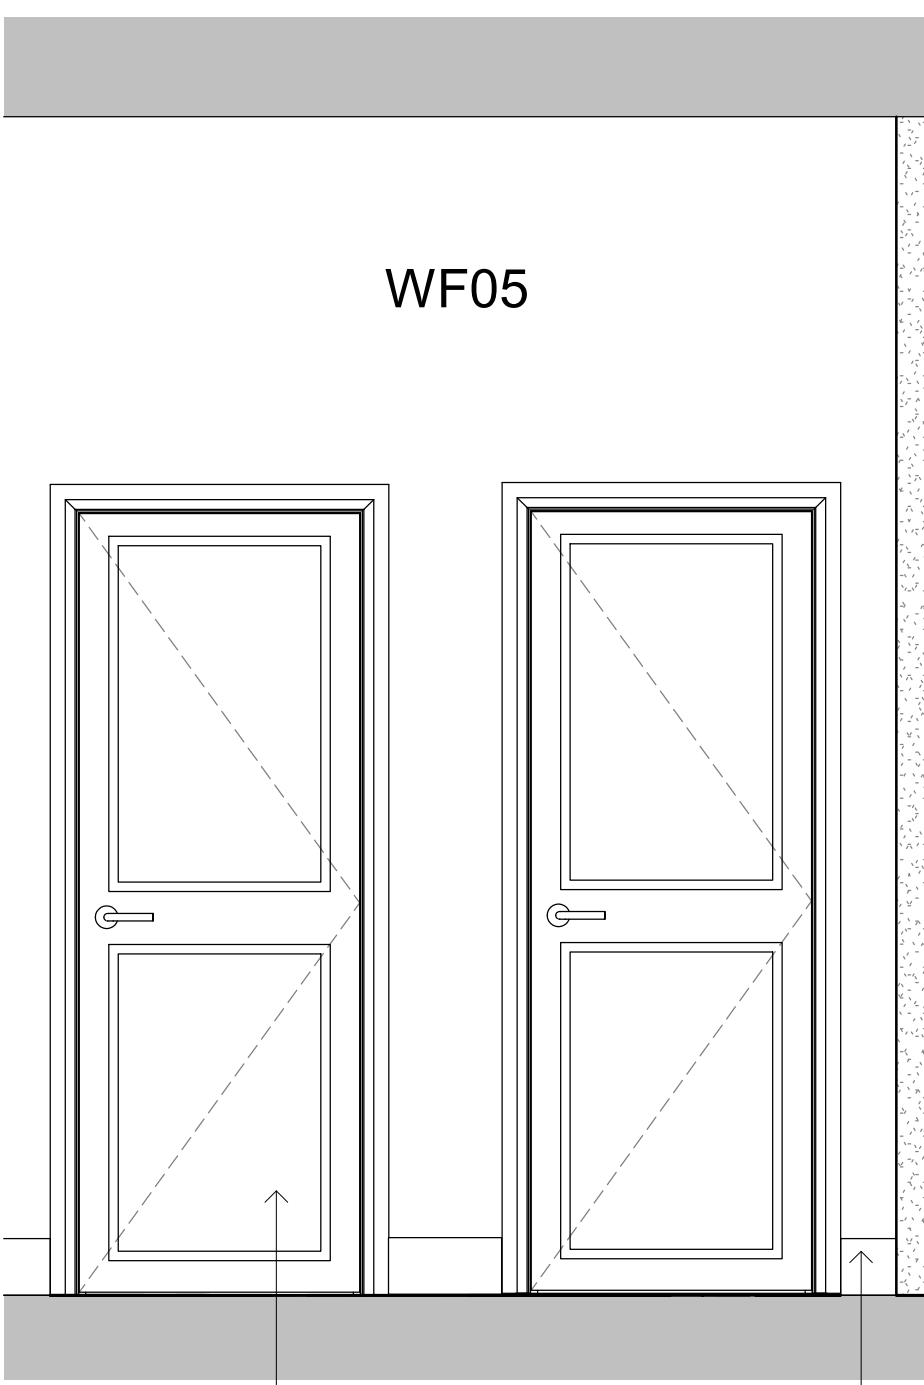


New timber panelled door. Black finish. Brushed steel ironmongery. Exact door to Conservation Officers approval.
Proposed skirting to match existing.

1FL - Elevation 15
1 : 20

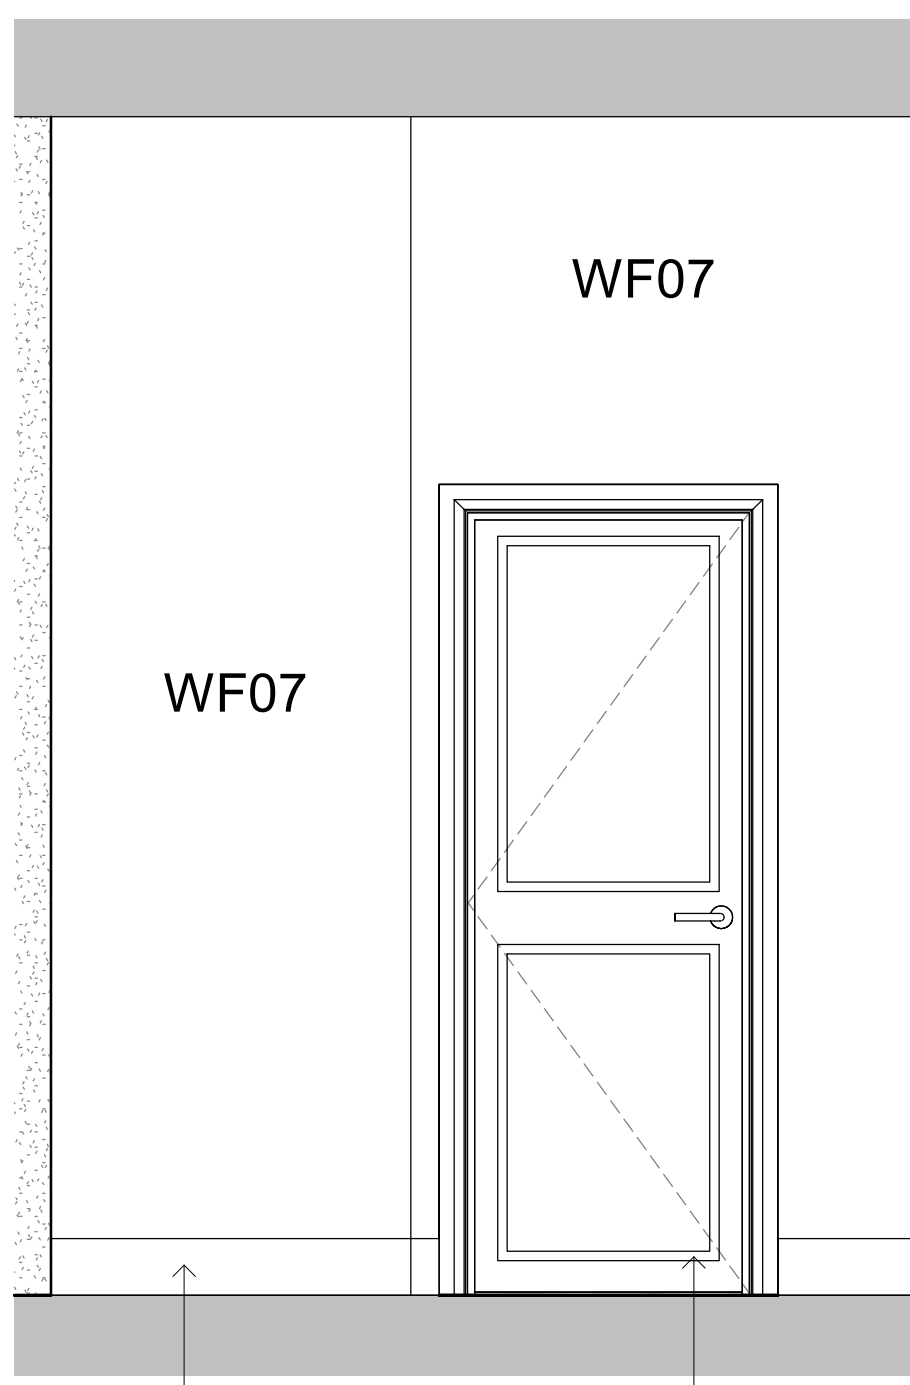


Proposed skirting to match existing.
New timber panelled door. Black finish. Brushed steel ironmongery. Exact door to Conservation Officers approval.


1FL - Elevation 16
1 : 20

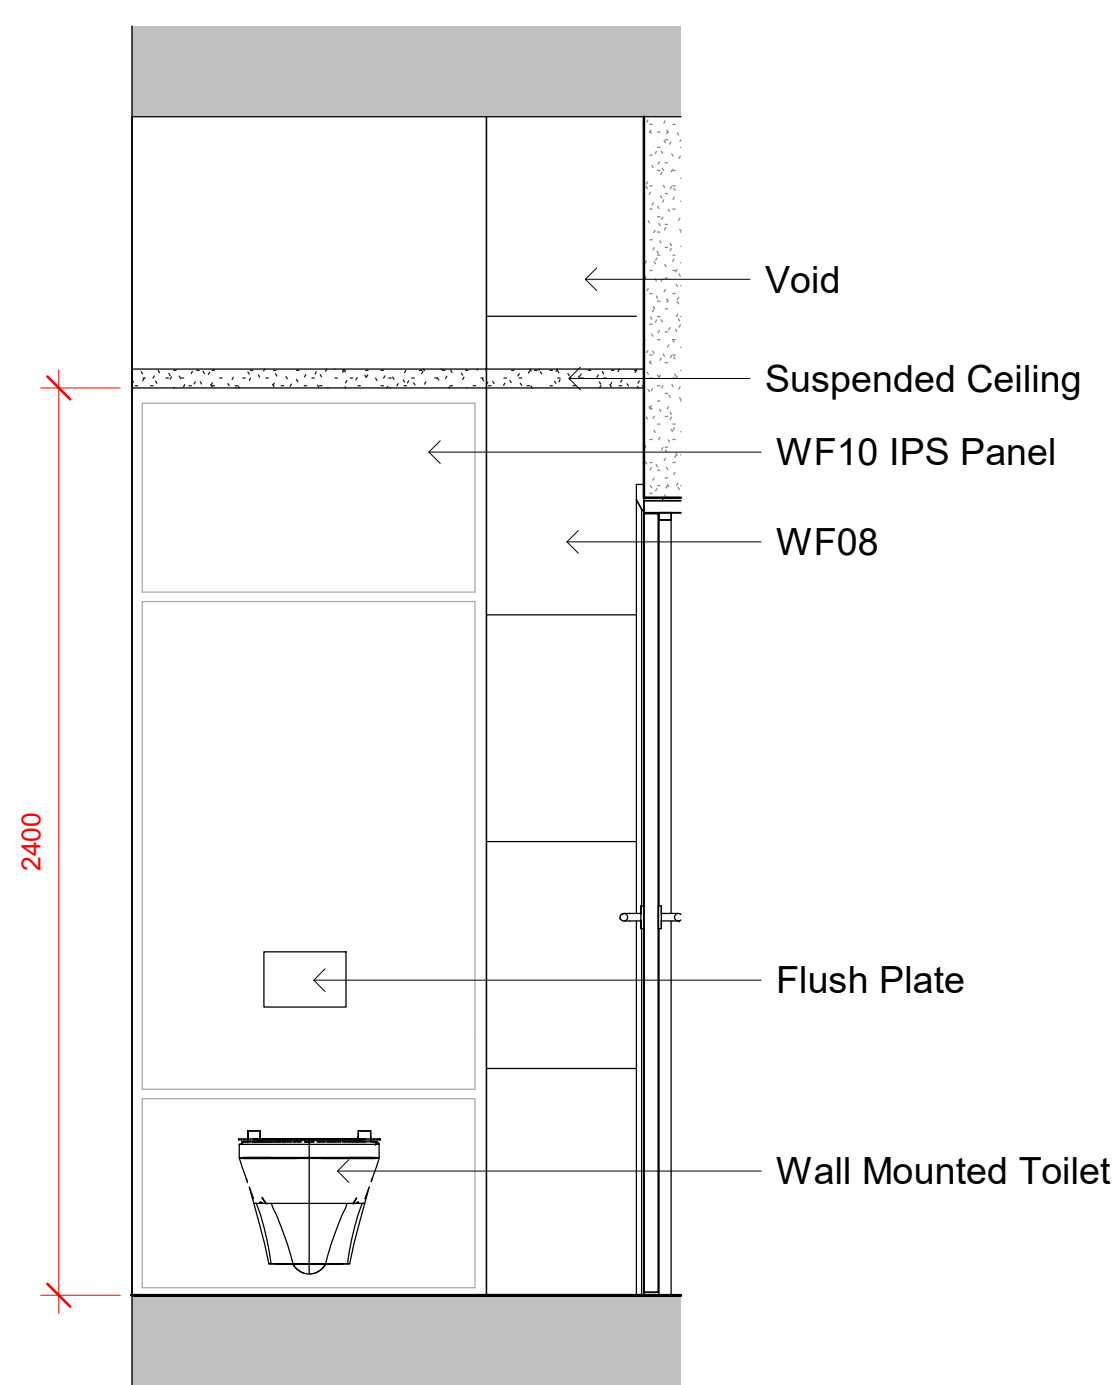

1FL - Elevation 17
1 : 20

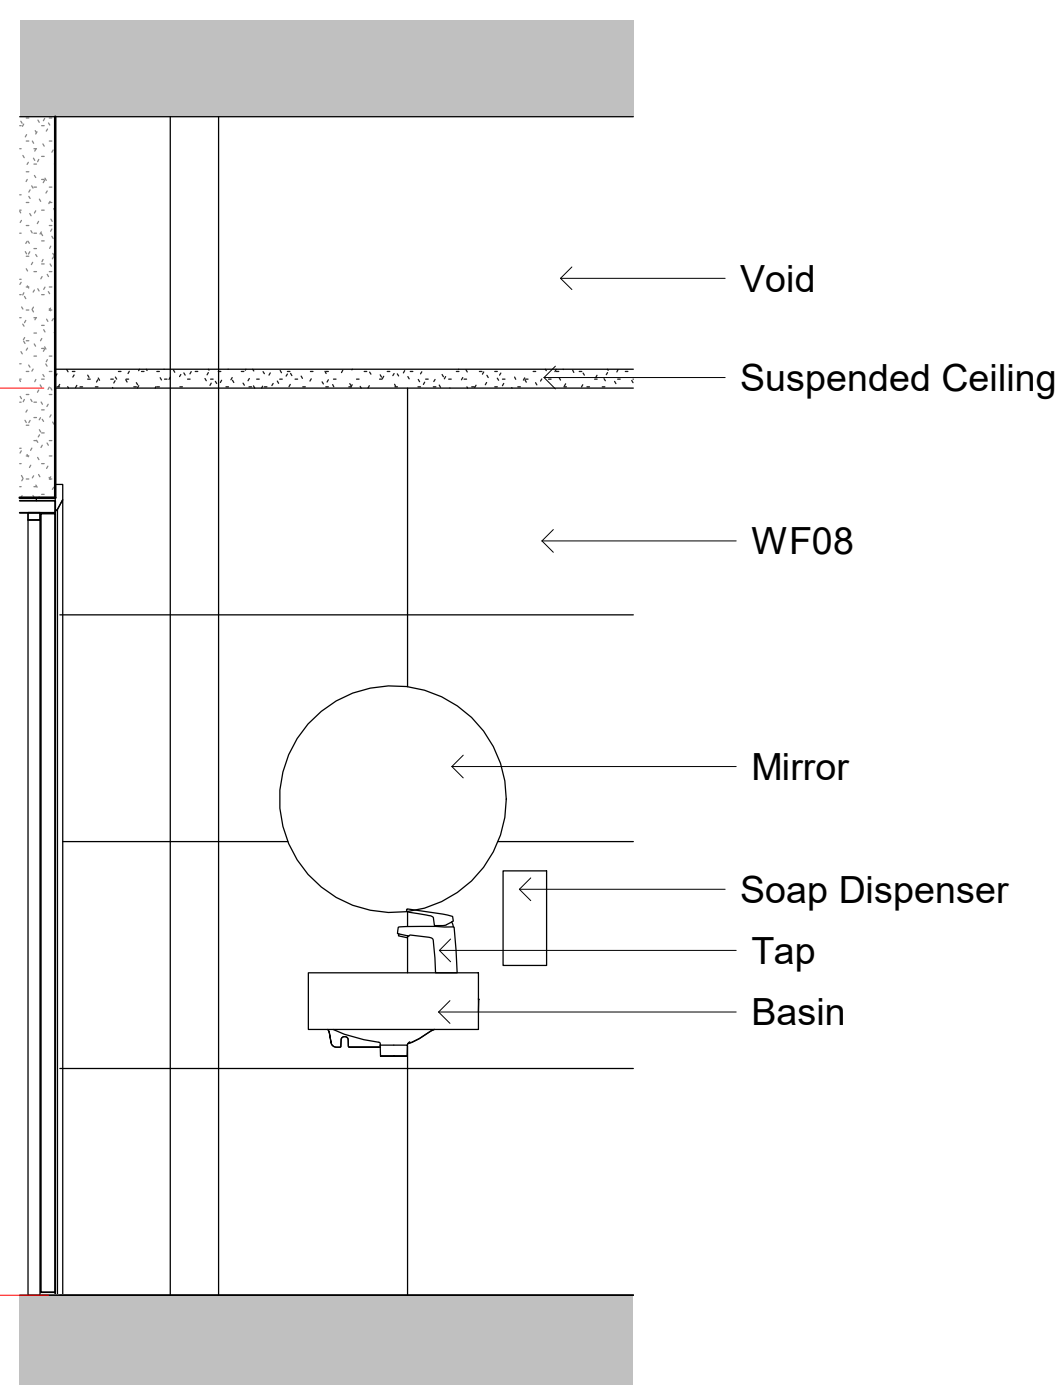

1FL - Elevation 18
1 : 20

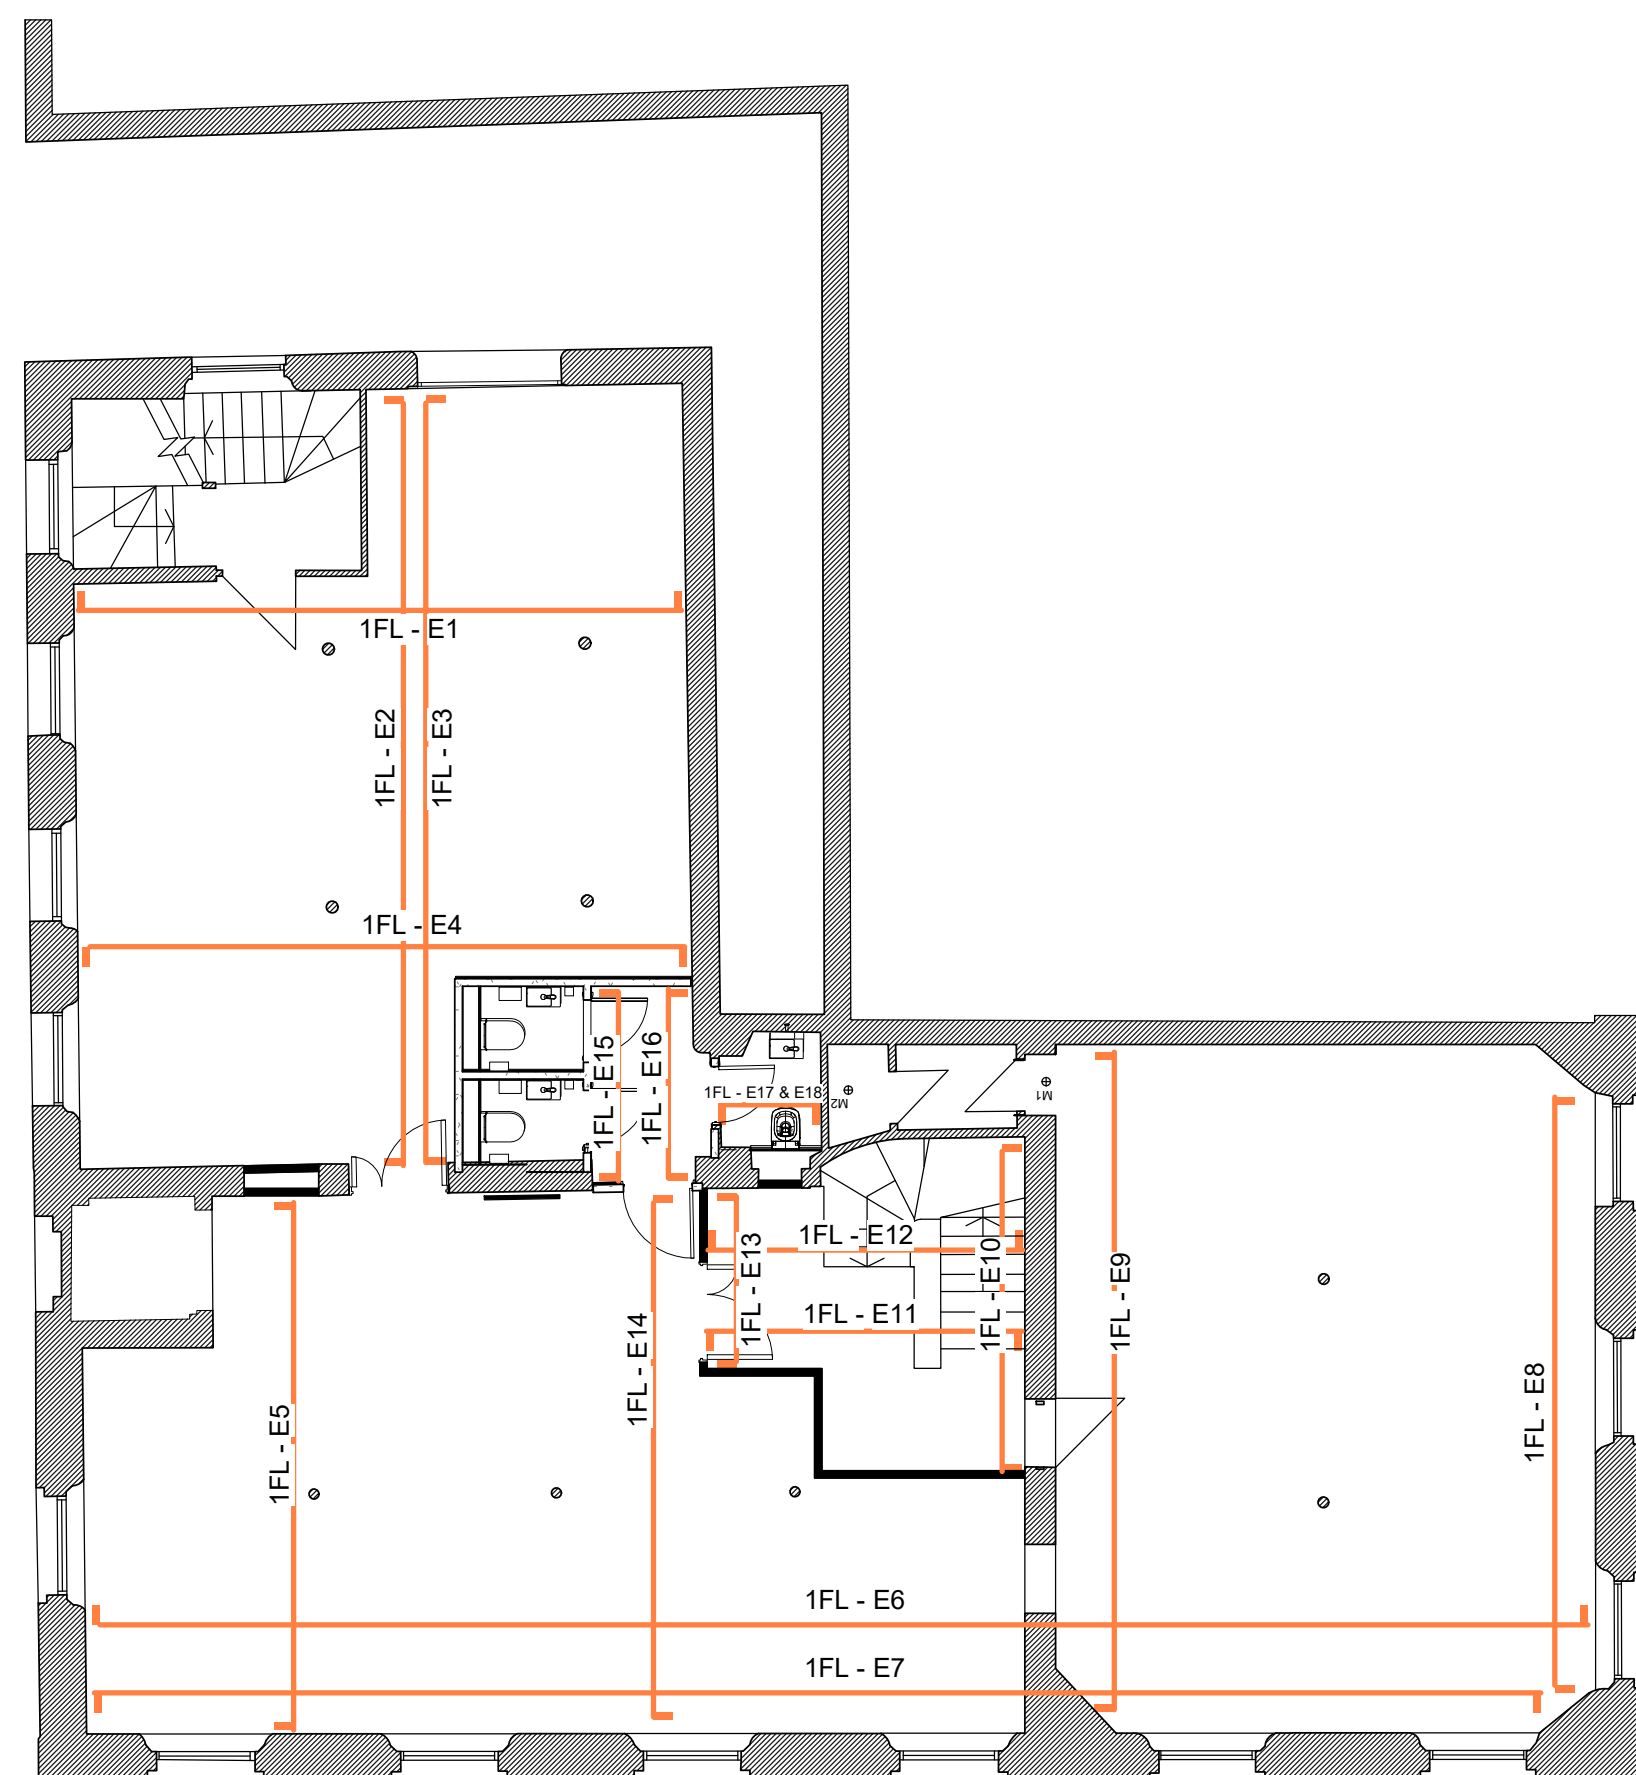

1FL Proposed Internal Elevation Layout_02
1 : 100

A	Updated following planners comments	10.08.23	ES	ER
-	Issued for planning	18.04.23	ES	SV

REV	DESCRIPTION	DATE	BY	CHK
-----	-------------	------	----	-----

CLIENT NAME

T&M Real Estate

PROJECT NAME

Lindencourt

DWG TITLE:

1FL Proposed Internal Elevations_02

DWG NO: 13_102

REVISION: A

SCALE: As indicated @A0

DRAWN: ES

DWG STATUS:

Planning