


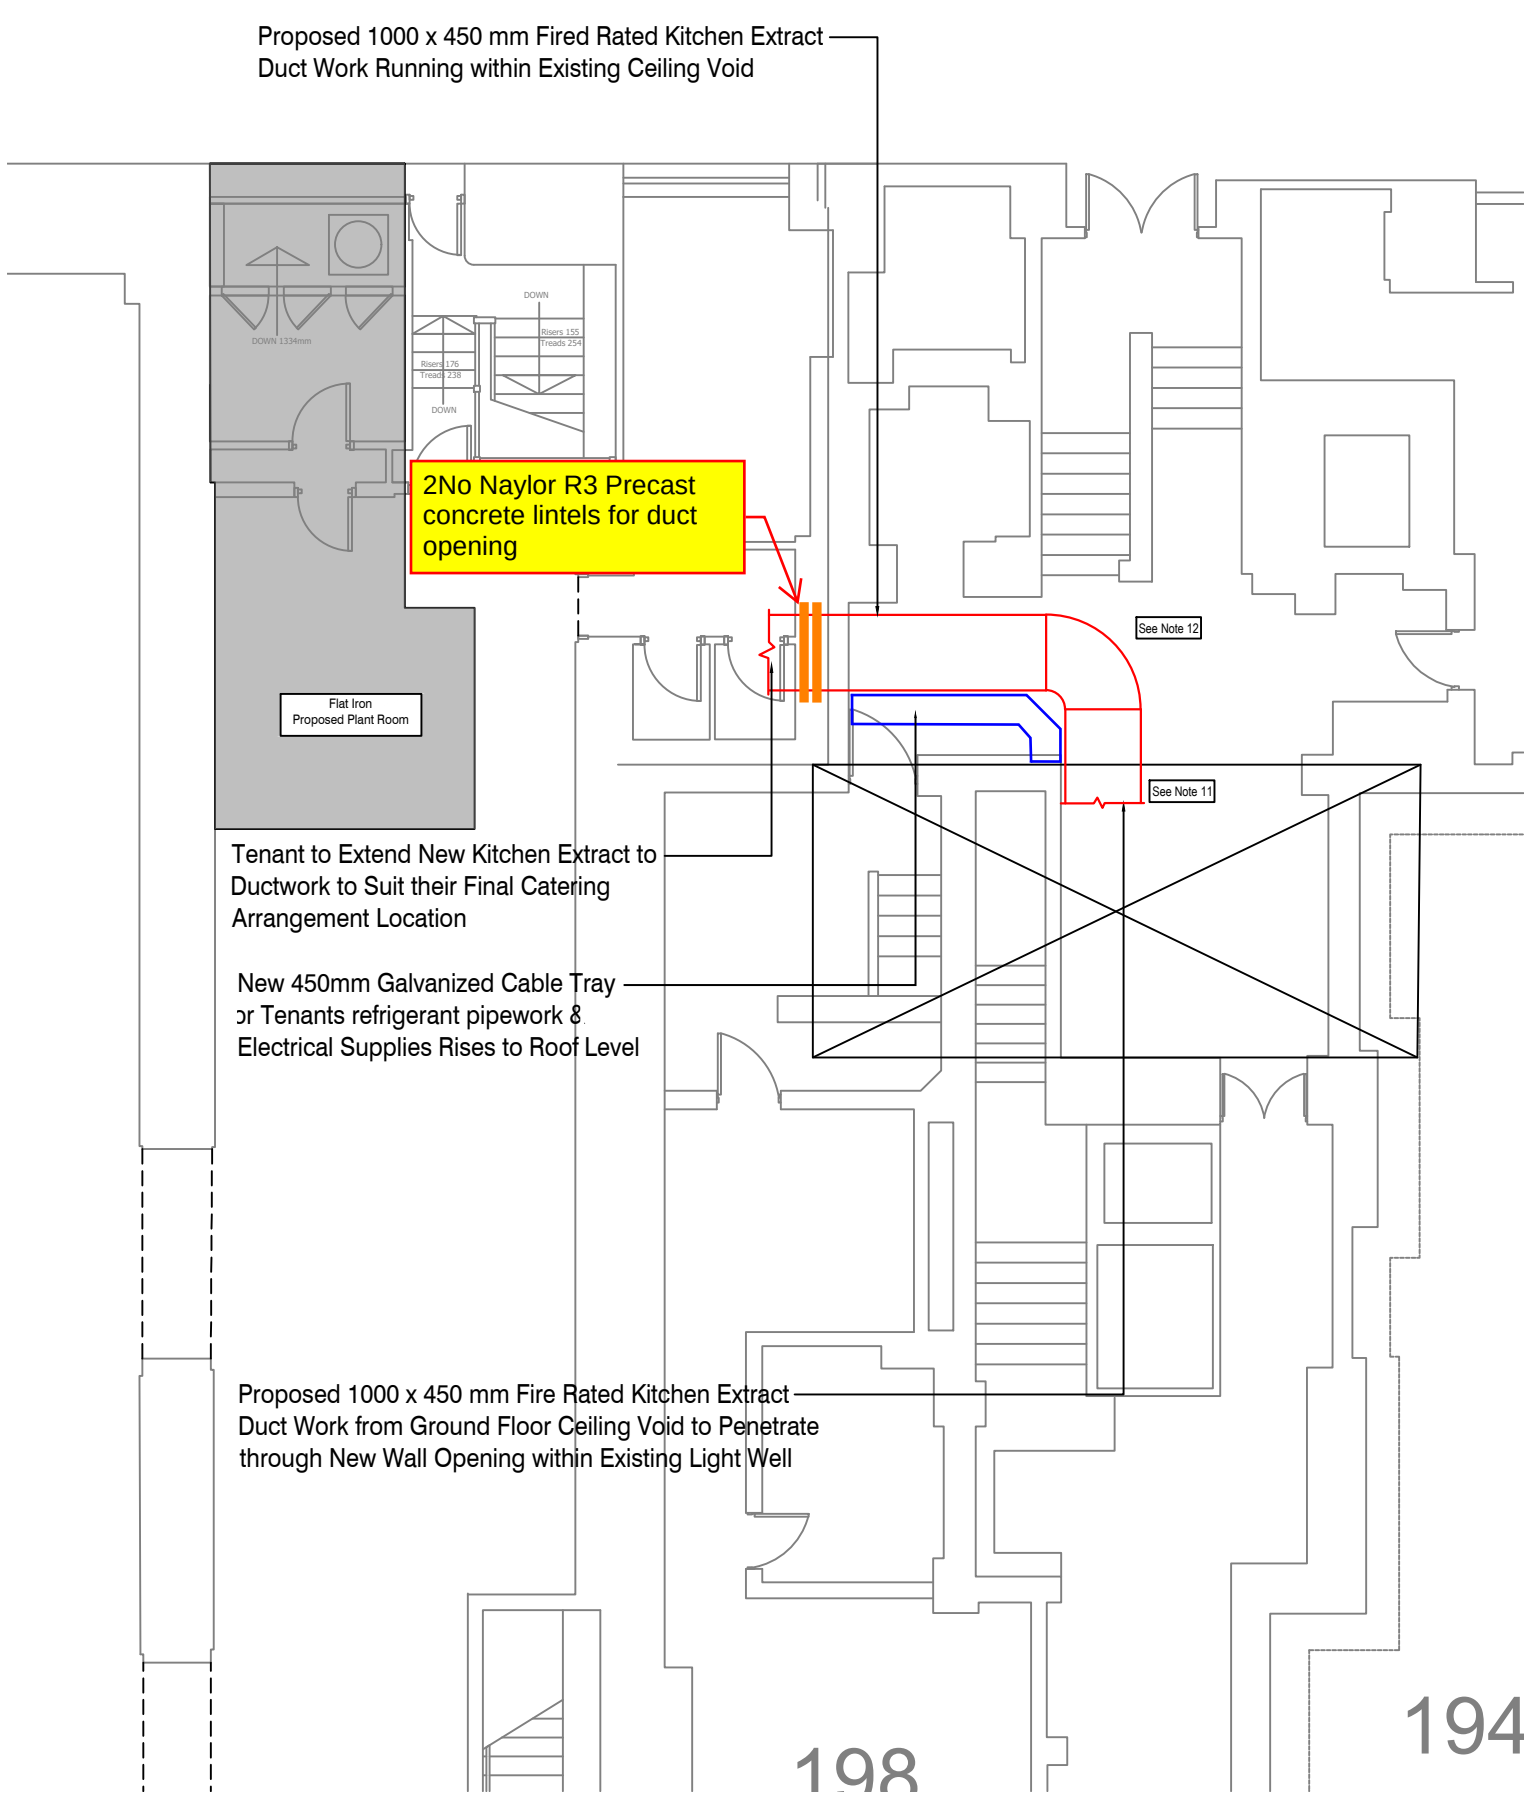


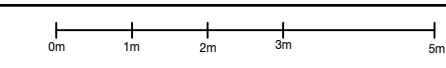


Ground Floor Plan
Scale - 1:100

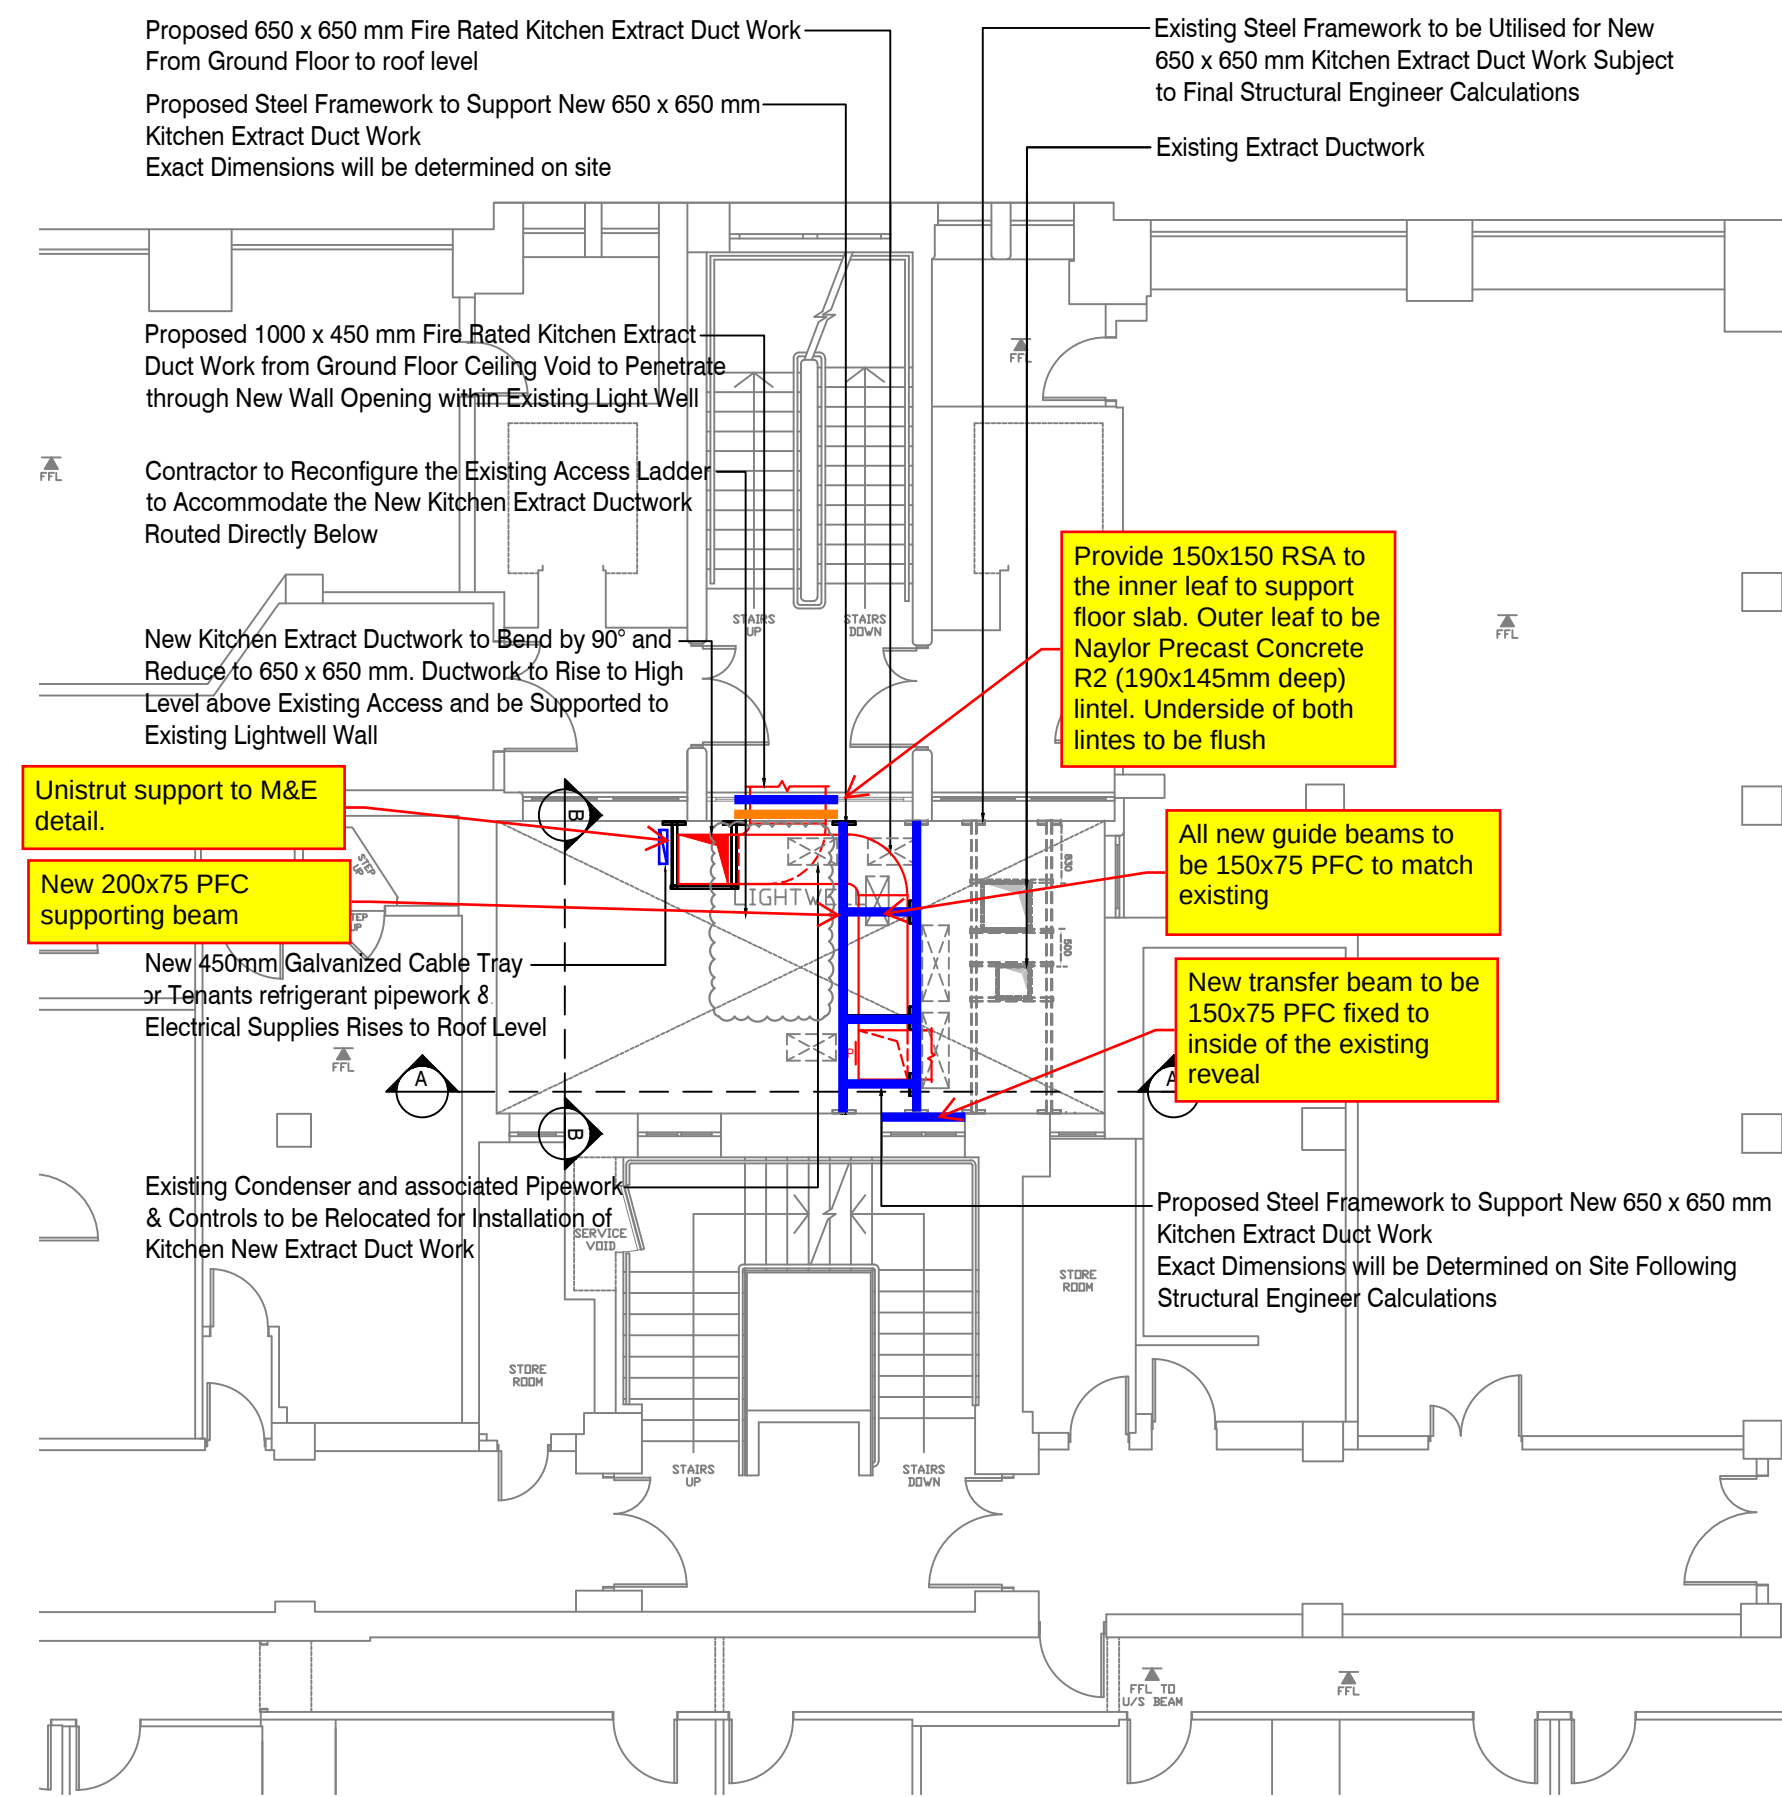


First Floor Plan
Scale - 1:100

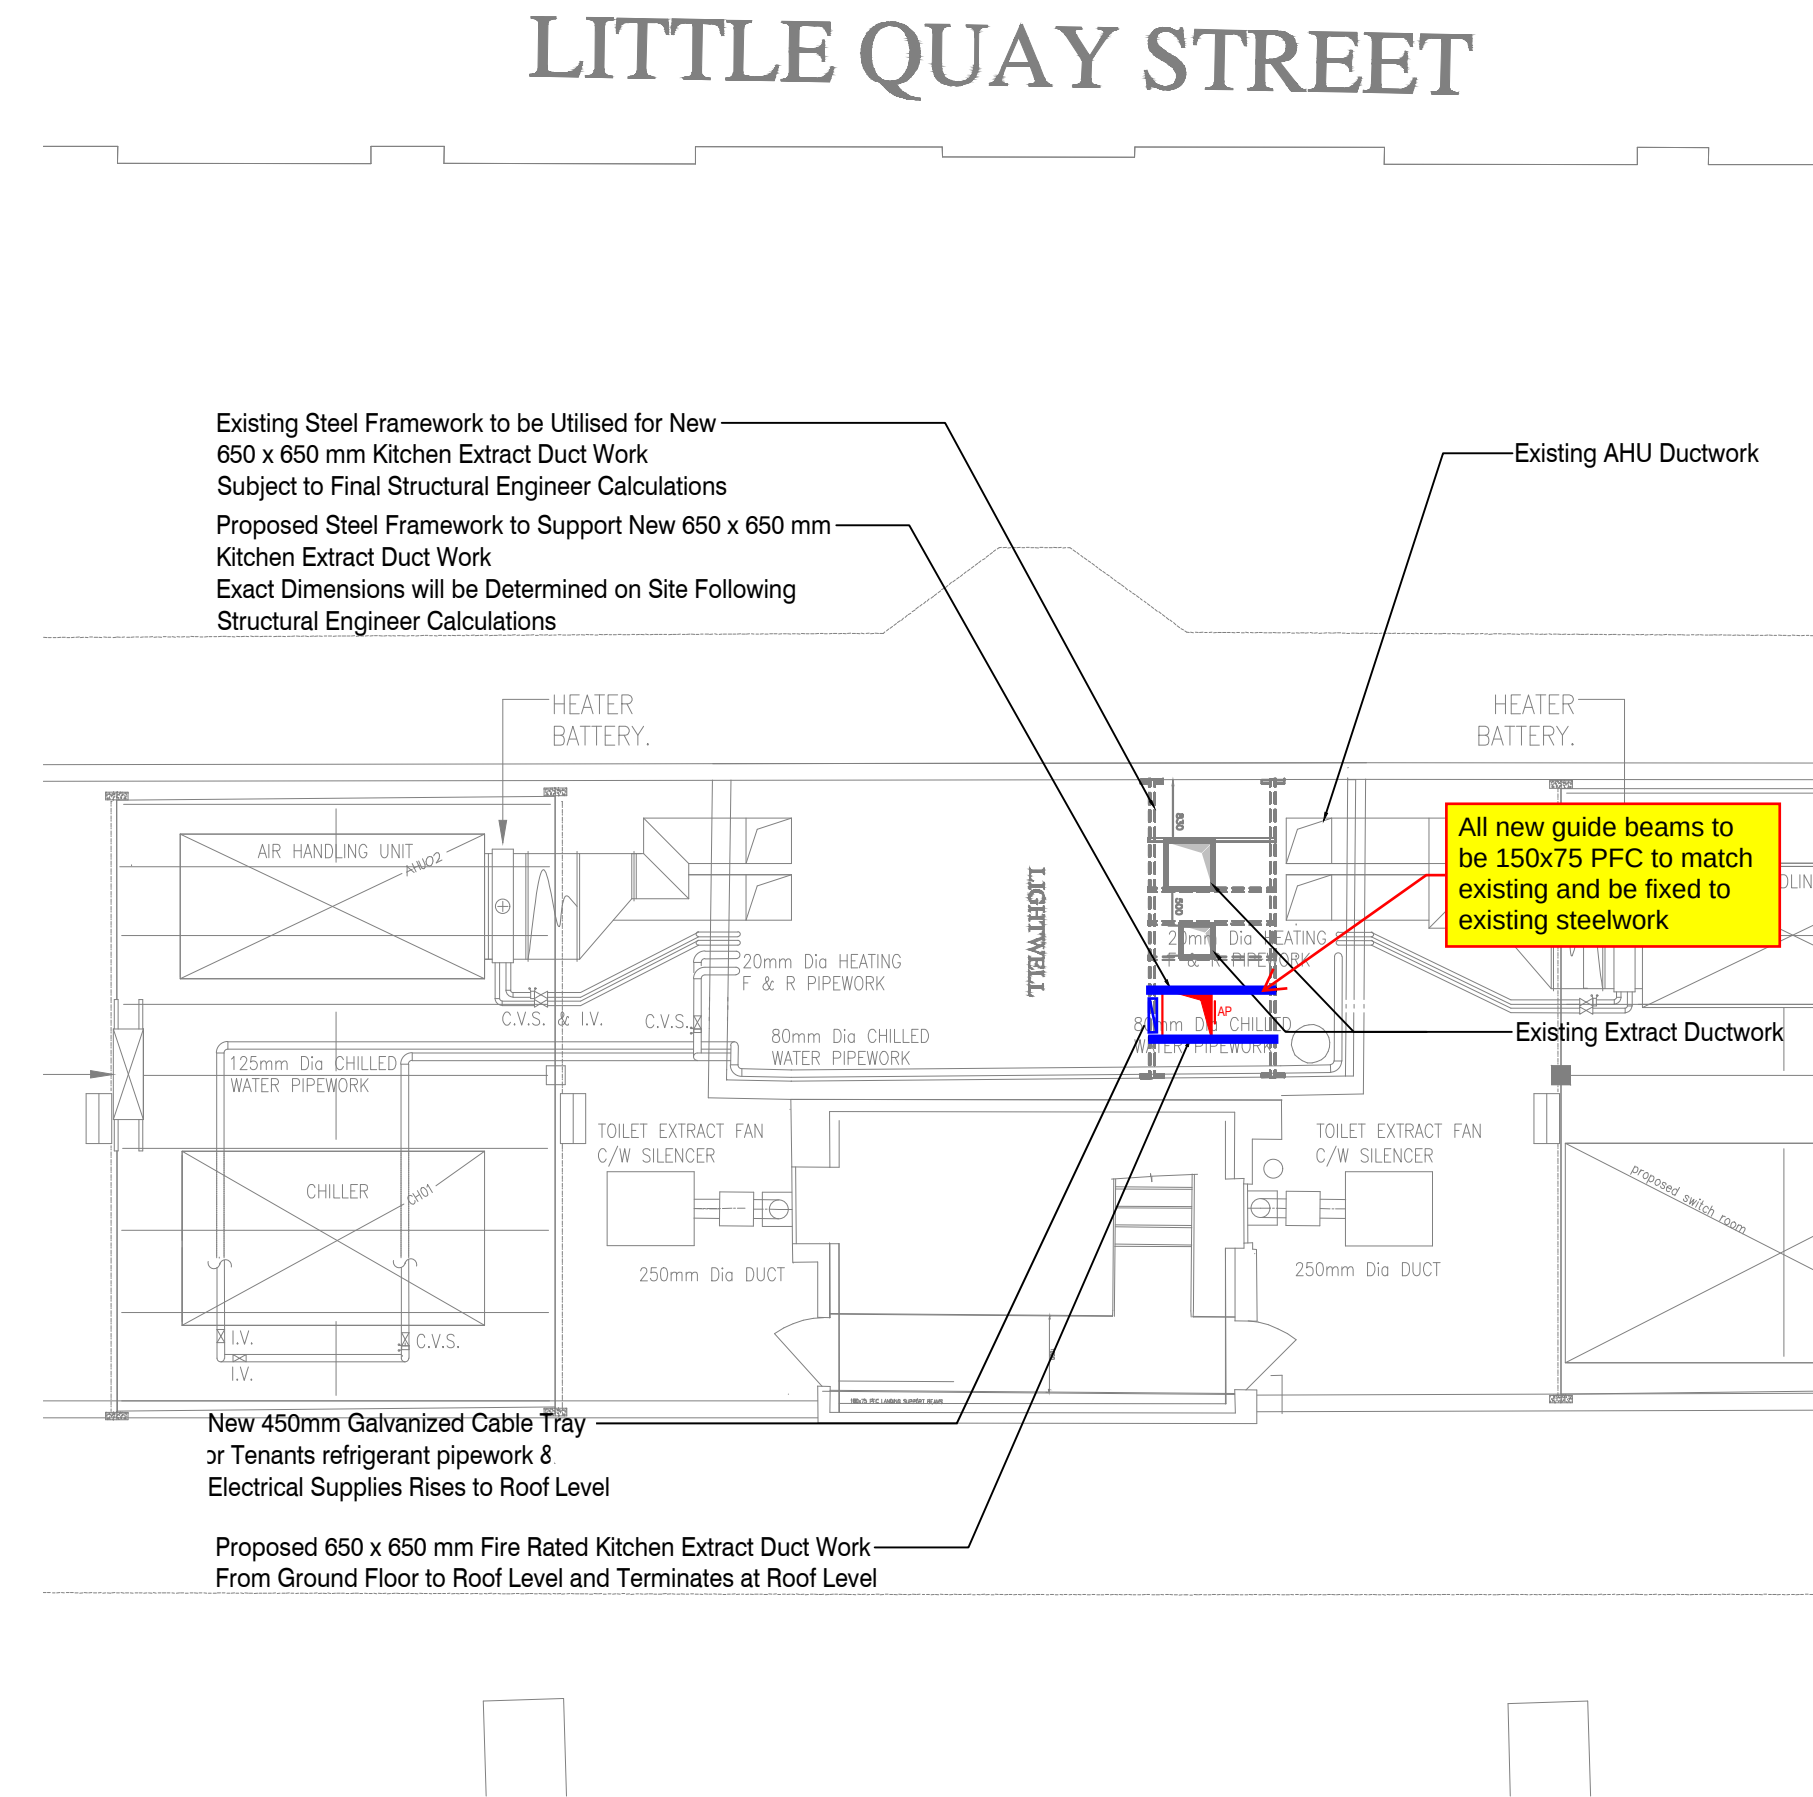

Roof Plan
Scale - 1:100

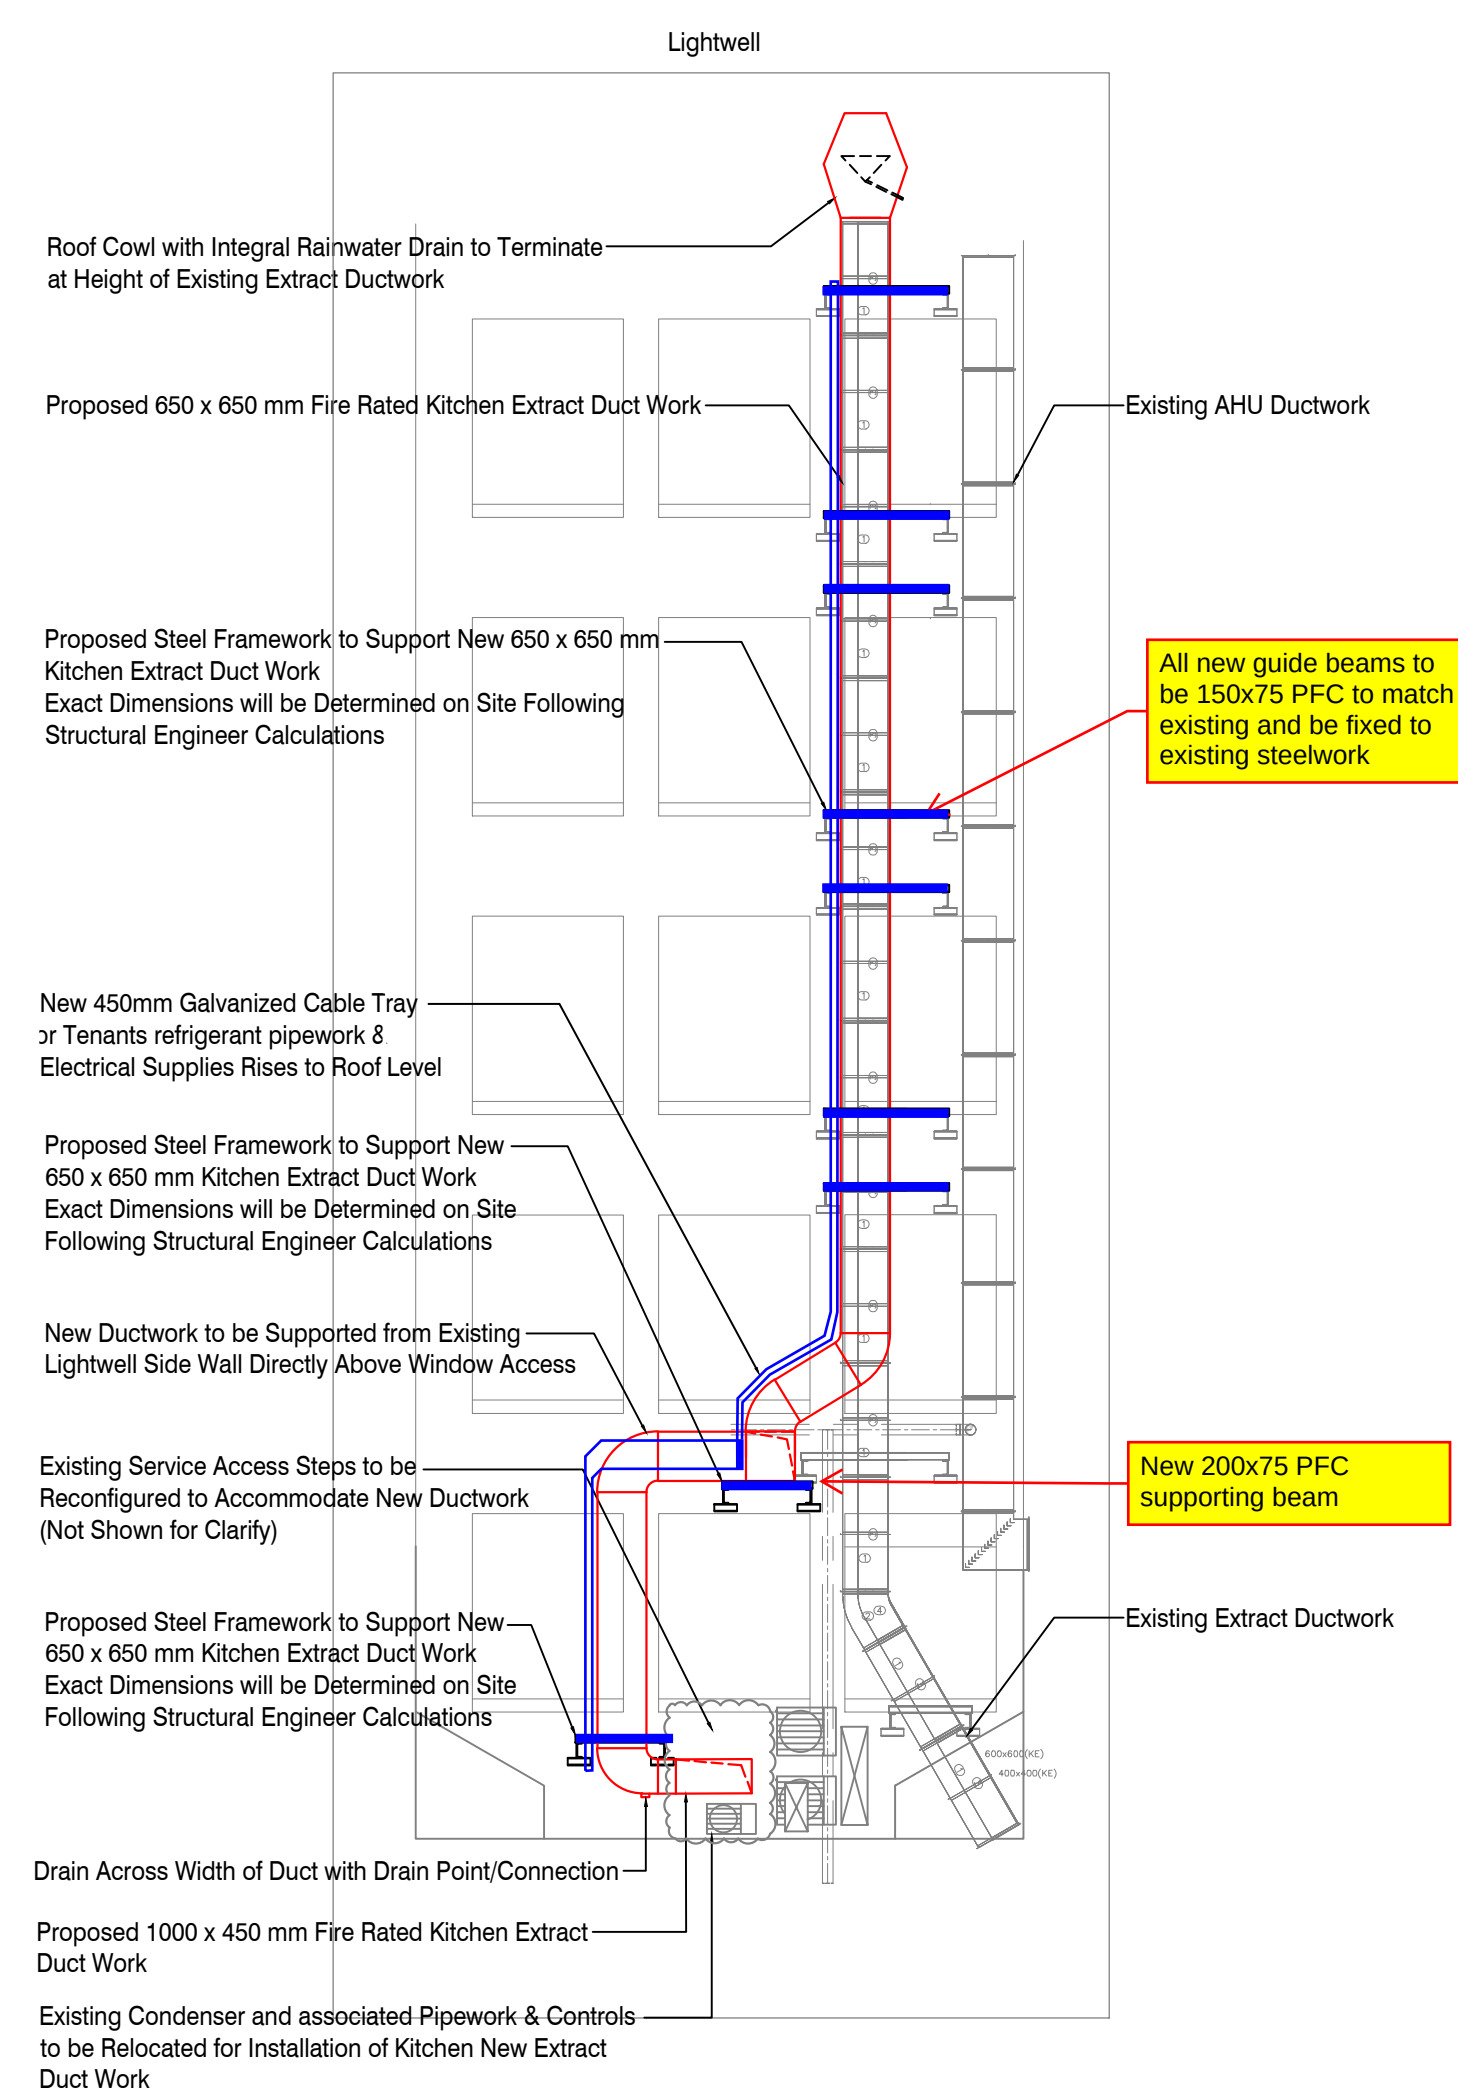

Section A-A (Side View)
Scale - 1:100

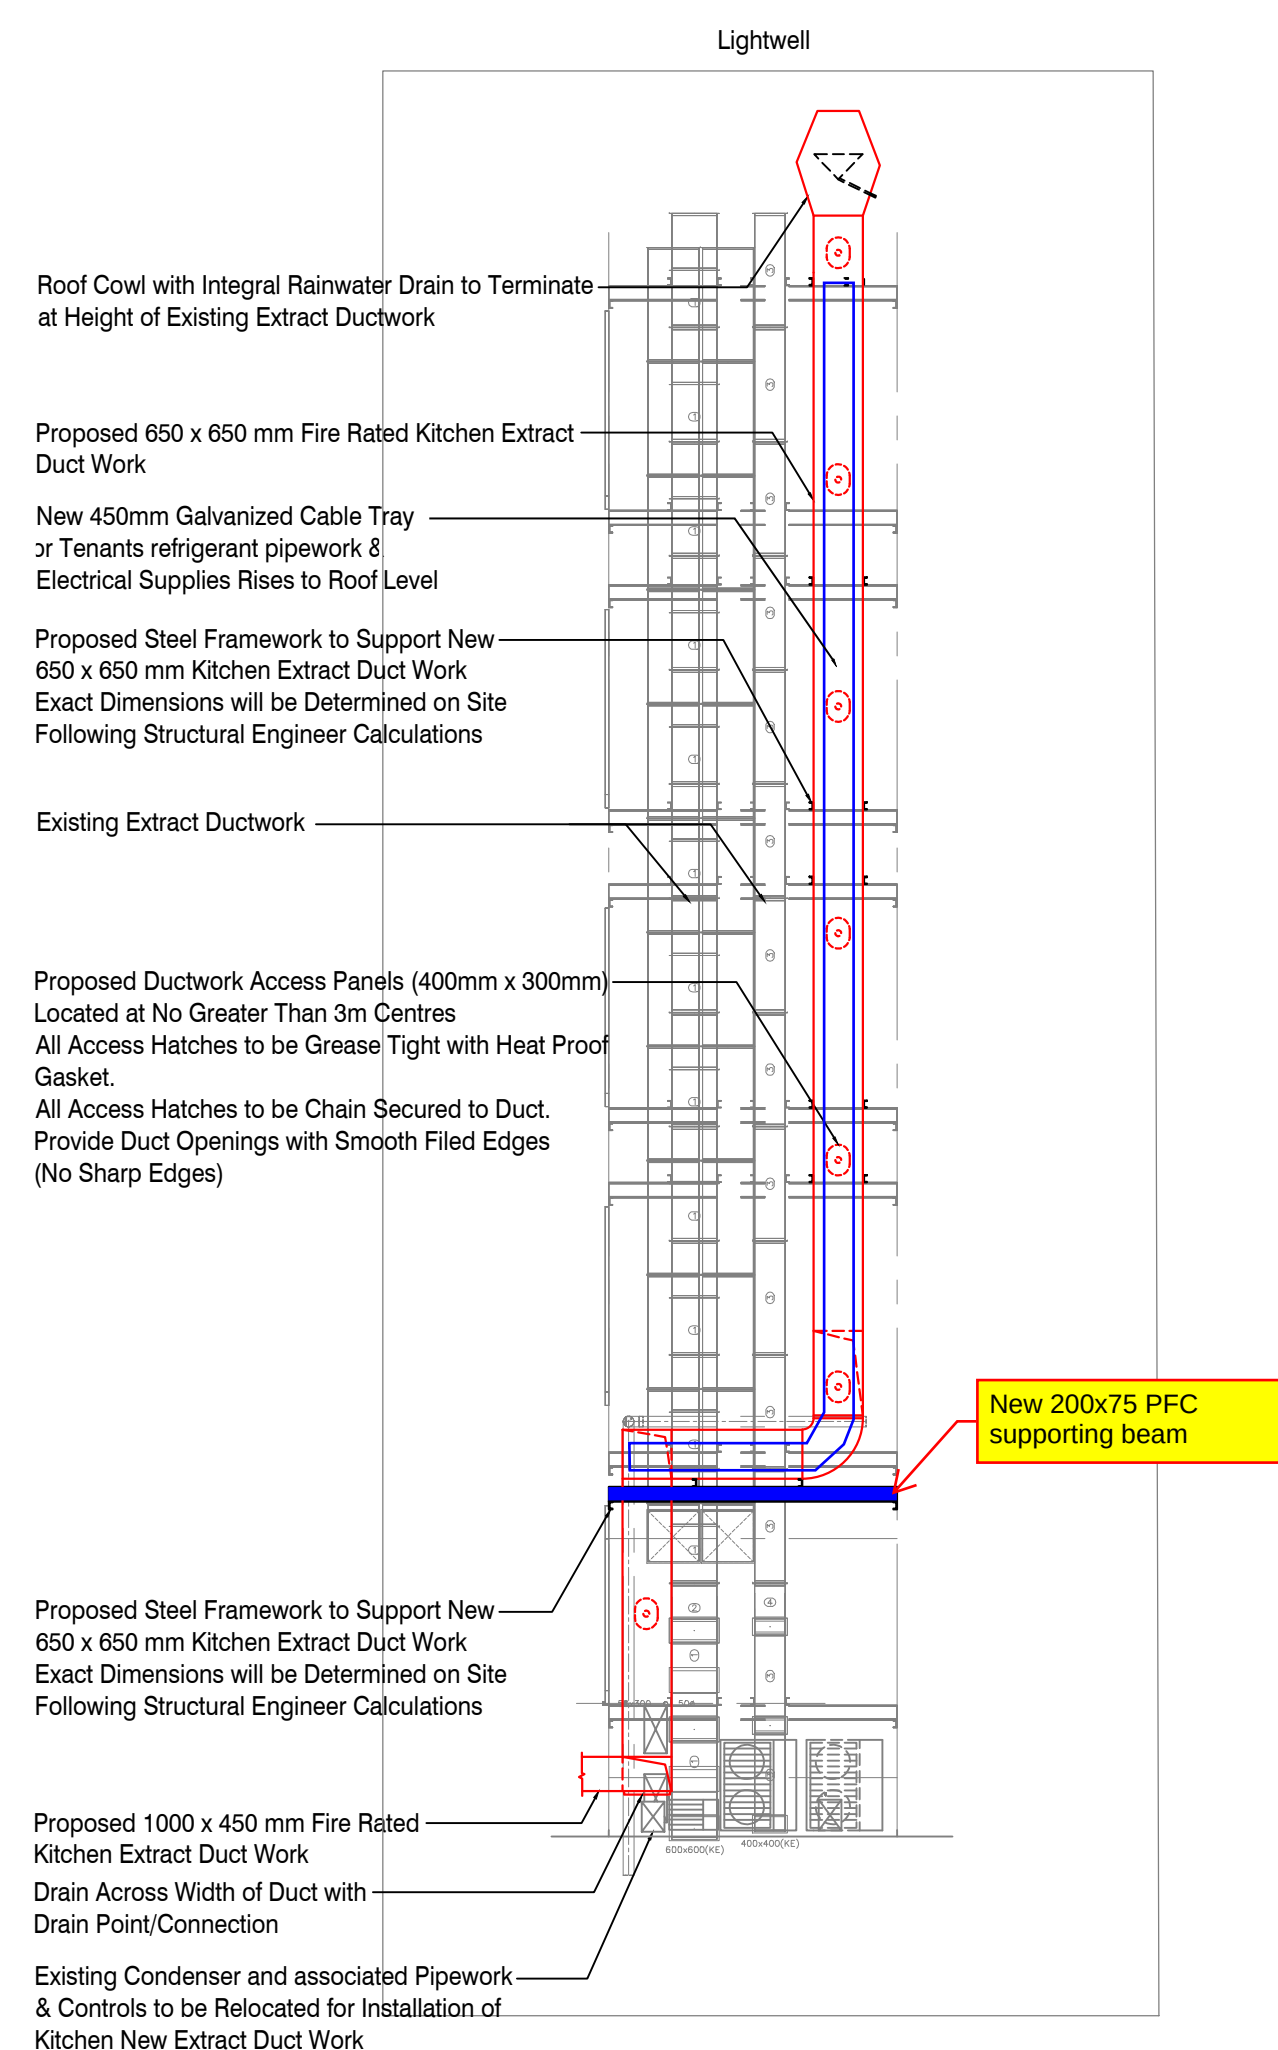

Section B-B (Front View)
Scale - 1:100

dudleys
Structural & Civil Consultants

23161
196 DEANS GATE,

MAY 2023

23161-DCE-XX-XX-D-S-SK900 (P1)
STRUCTURAL ALTERATIONS
FOR NEW DUCTING
NTS