


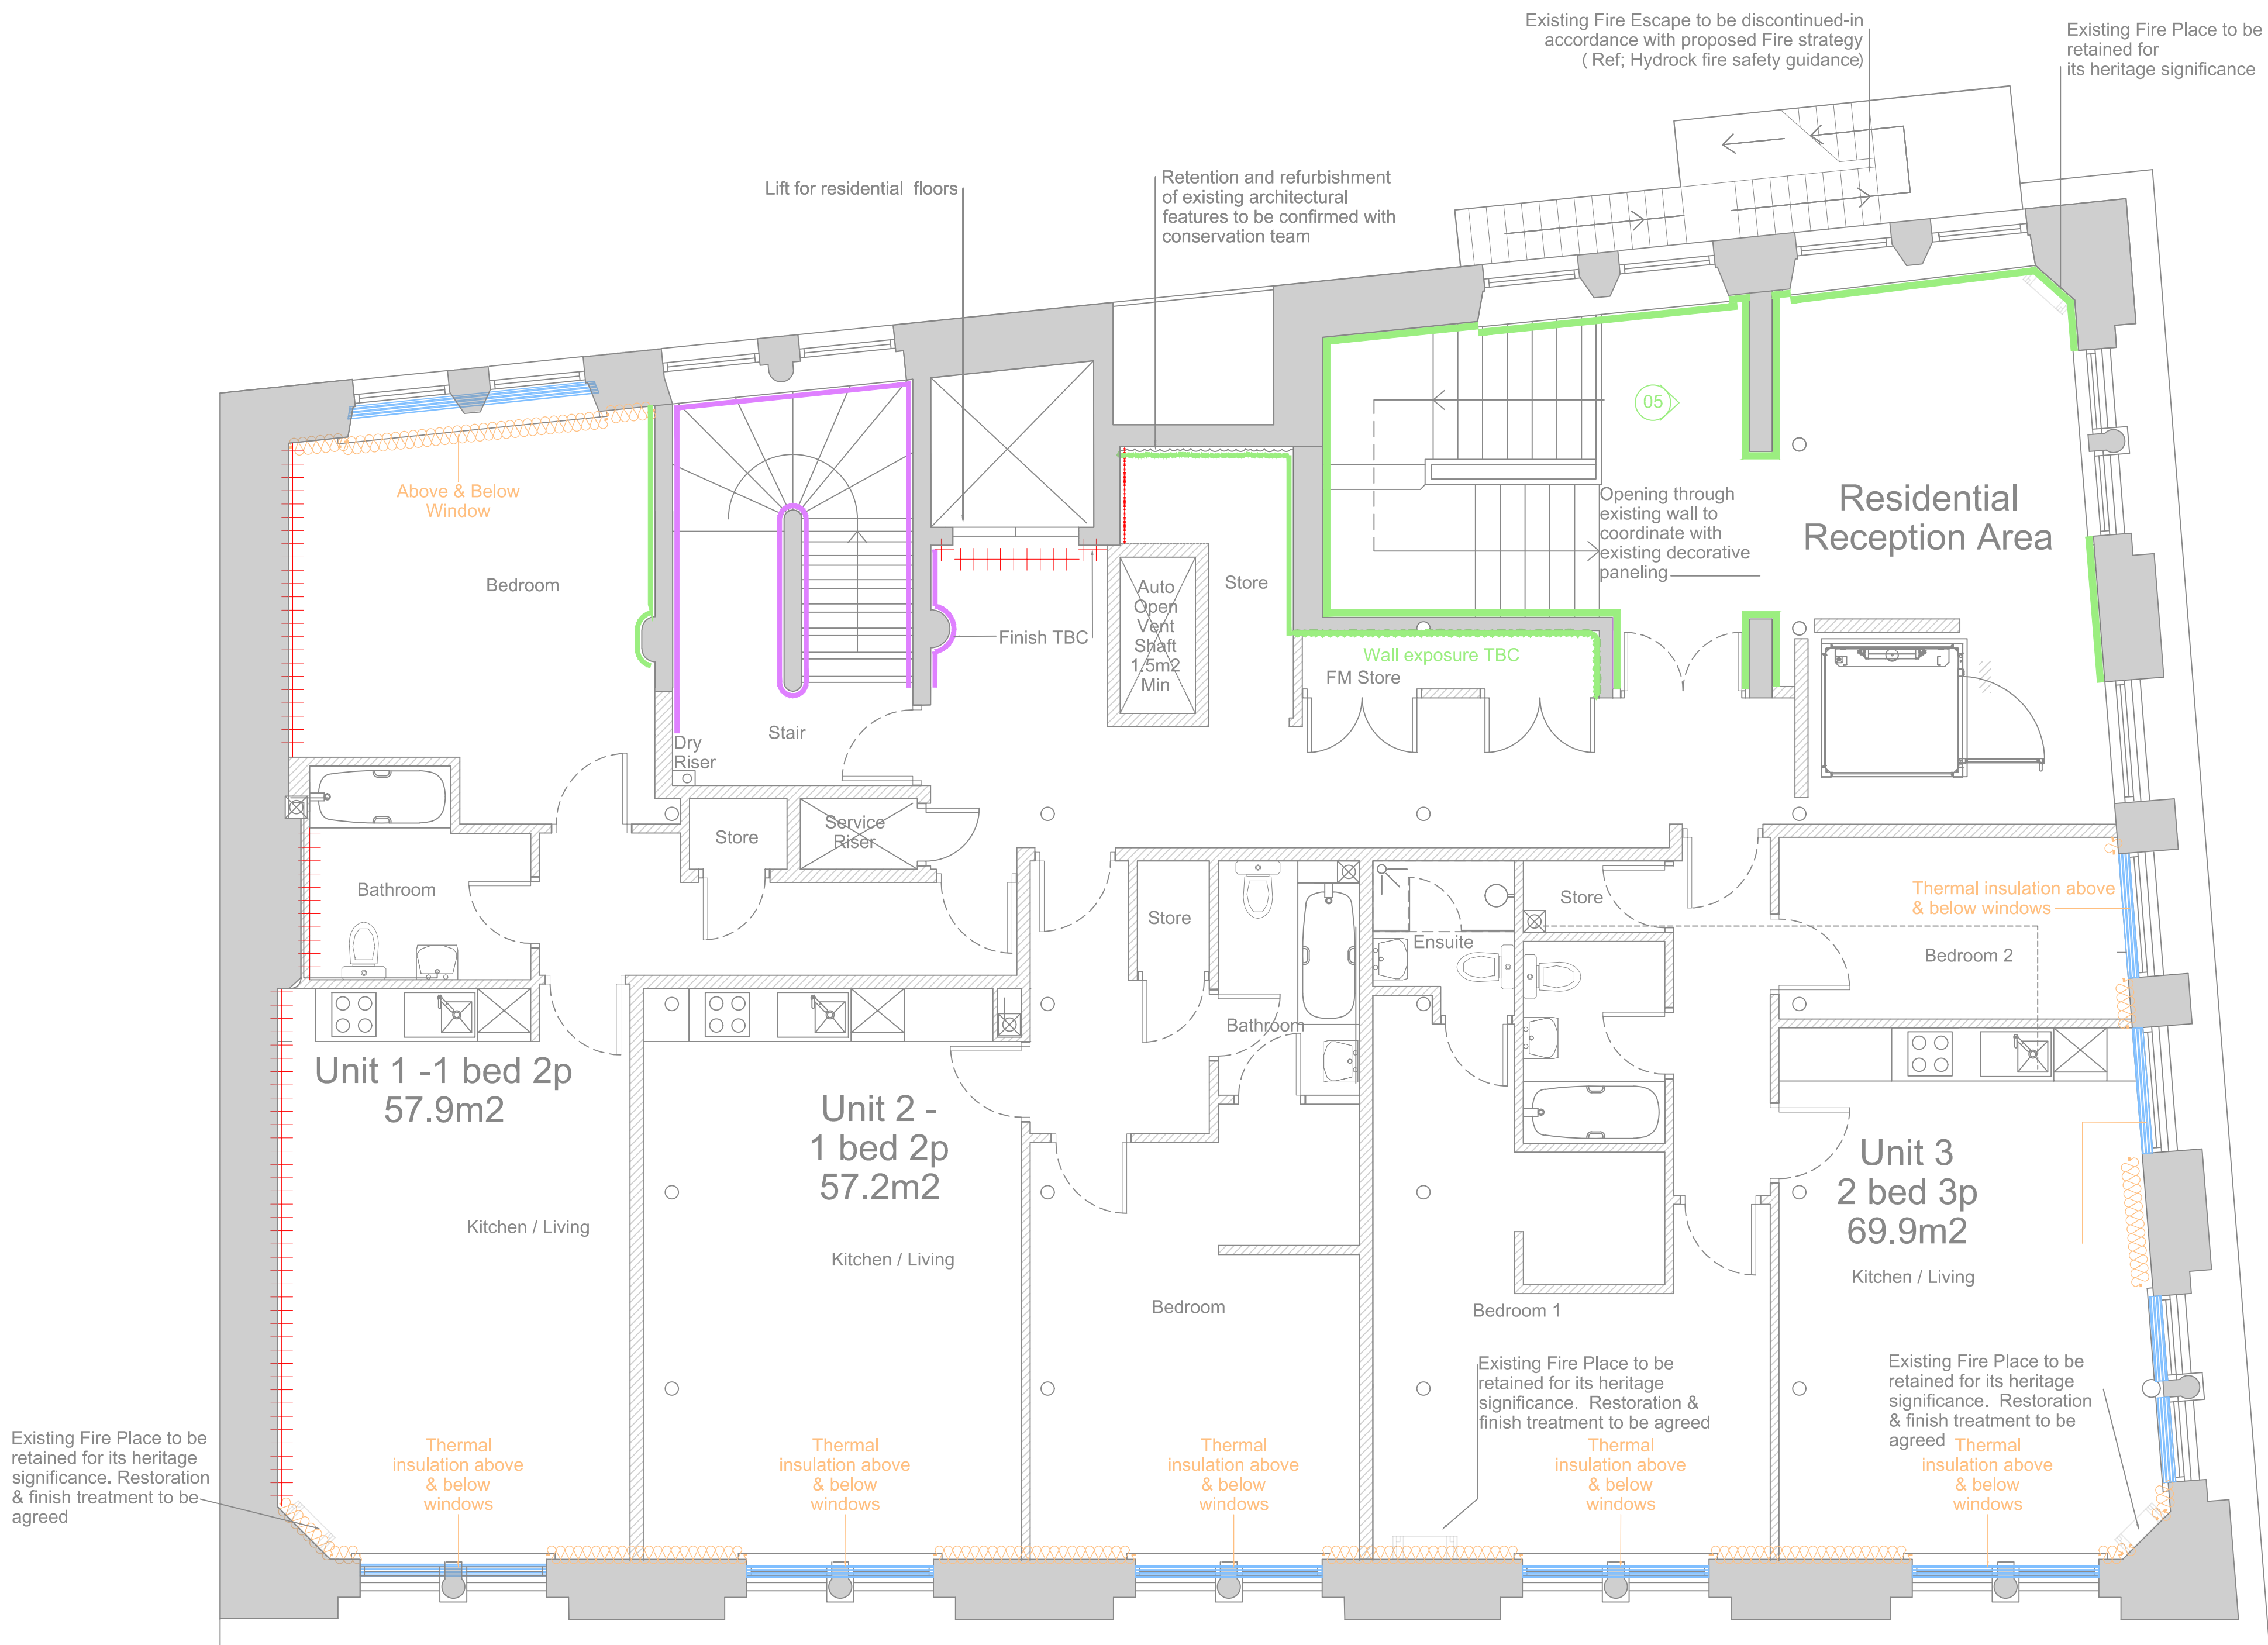


LEGEND - Wall Finishes

- Type 1 Wall treatment - Internal insulation and plaster finish
- Type 2 Wall treatment - Retain / Repair existing brick finish
- Type 3 Wall treatment - Restore plaster & Timber finish
- Type 3a- Restore existing architectural feature
- Type 4 - Existing intrusive modern paintwork applied to existing masonry to be stripped off and pointing made good. Methodology & paint specification to be agreed with planning conservation officer. *
- Type 5 - Restore existing wall finish - Clean, re-point make good any existing paint finish. *
- Secondary Glazing
- New Timber Windows to match existing
- New lightweight partition with acoustic insulation-Smooth Plaster finish
- New External Insulated Wall-Internal Plaster Finish as Existing


Fire Compartmentation Line

* A paintwork analysis is required along with an agreed cleaning method statement to inform proposed finishes in respect of the original / historic features including the grand staircase, ironworks (beams columns etc)

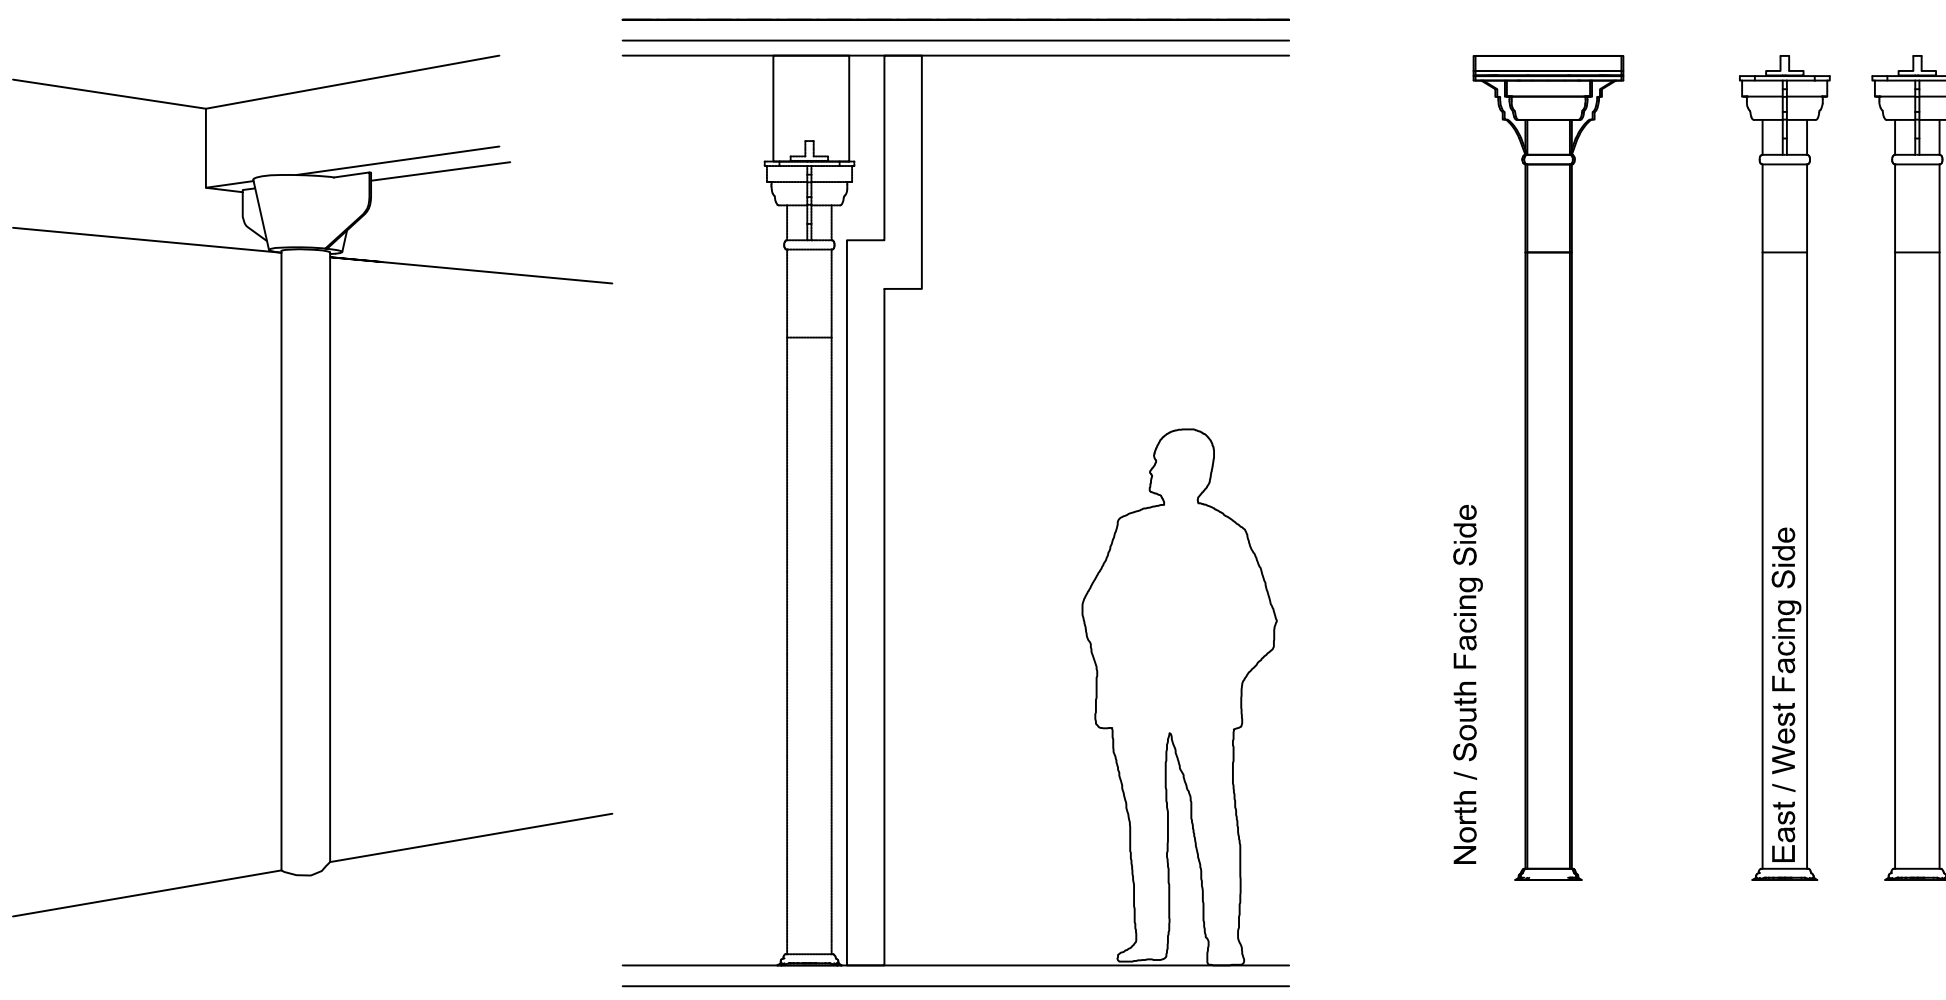


01 Typical Column Treatment Type 1 NTS

02 Typical Column 1st to 4th Floor

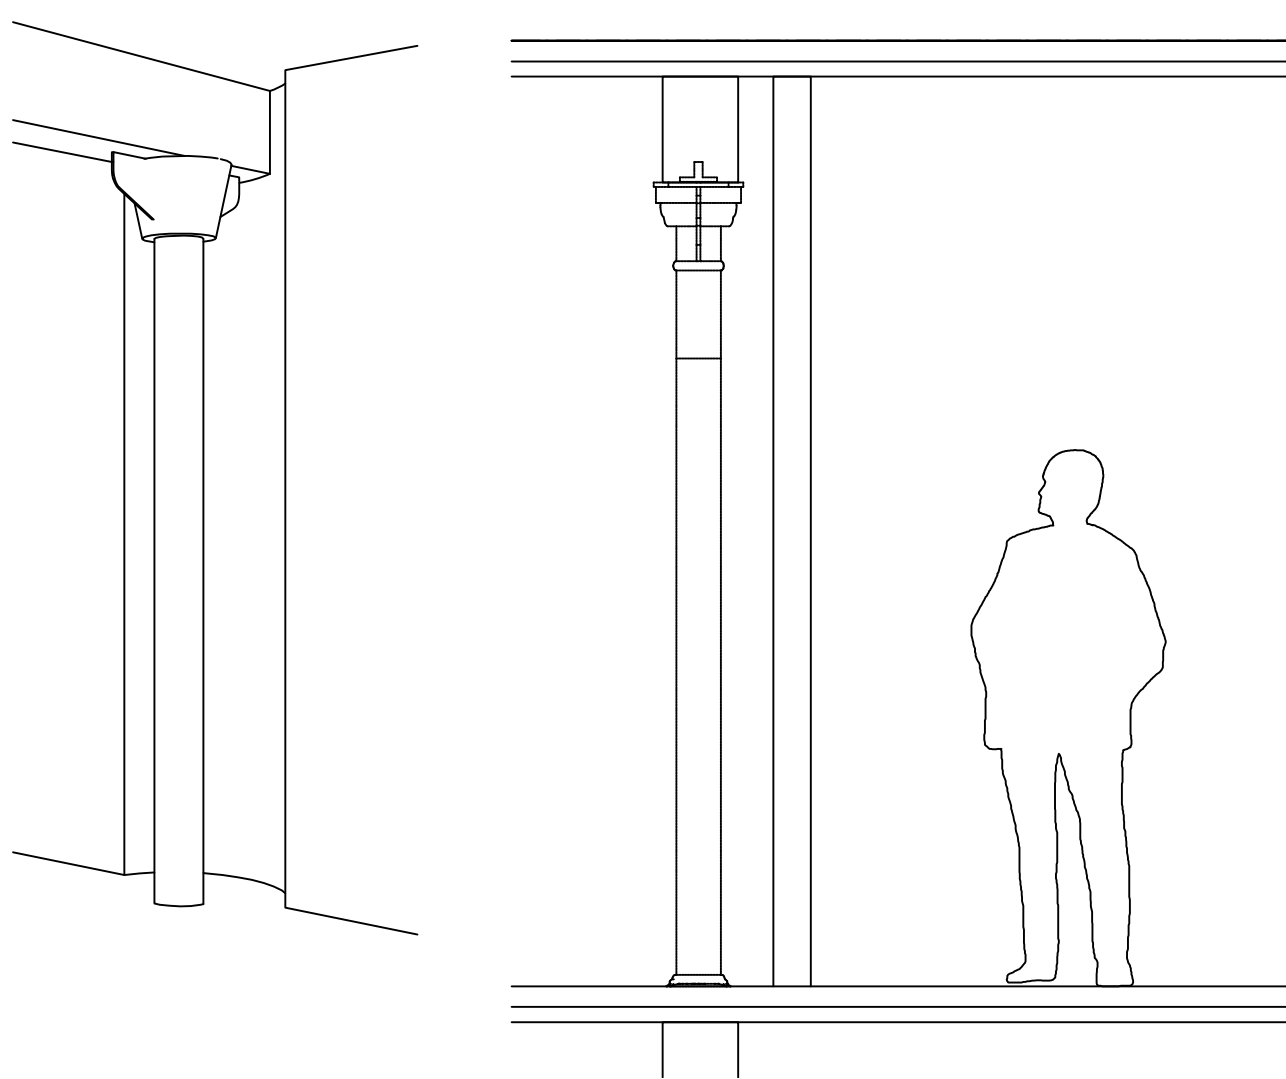


03 Typical Column Treatment Type 2 NTS

First Floor Wall Finish Plan

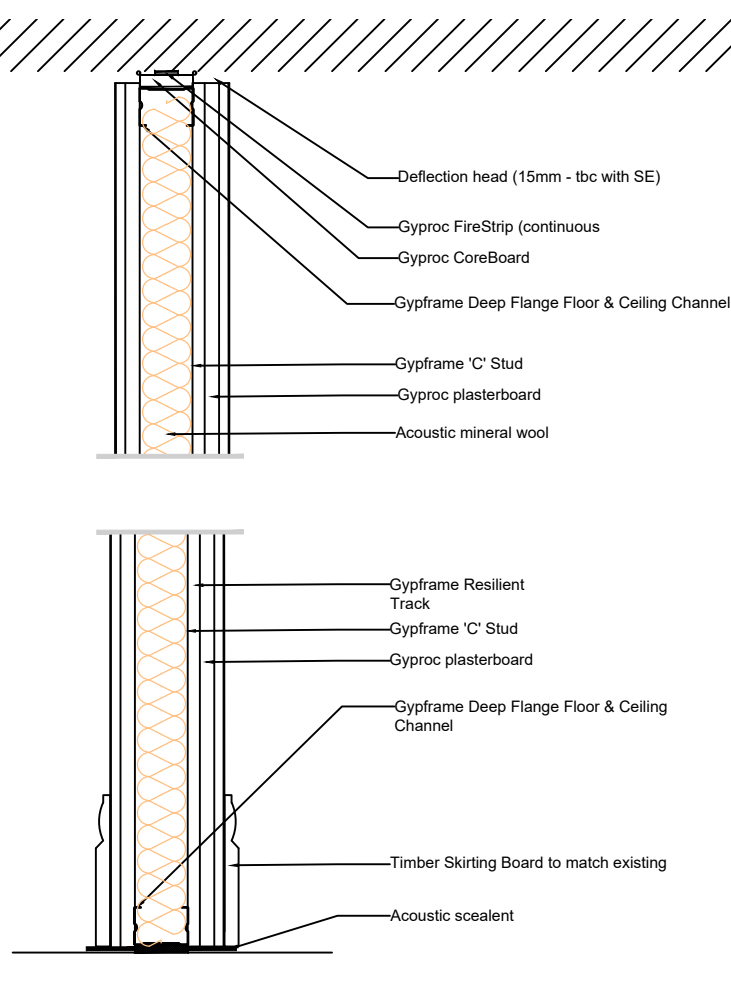

04 Typical 150mm Party Wall (Deflection Head & Floor Detail) (1:25)

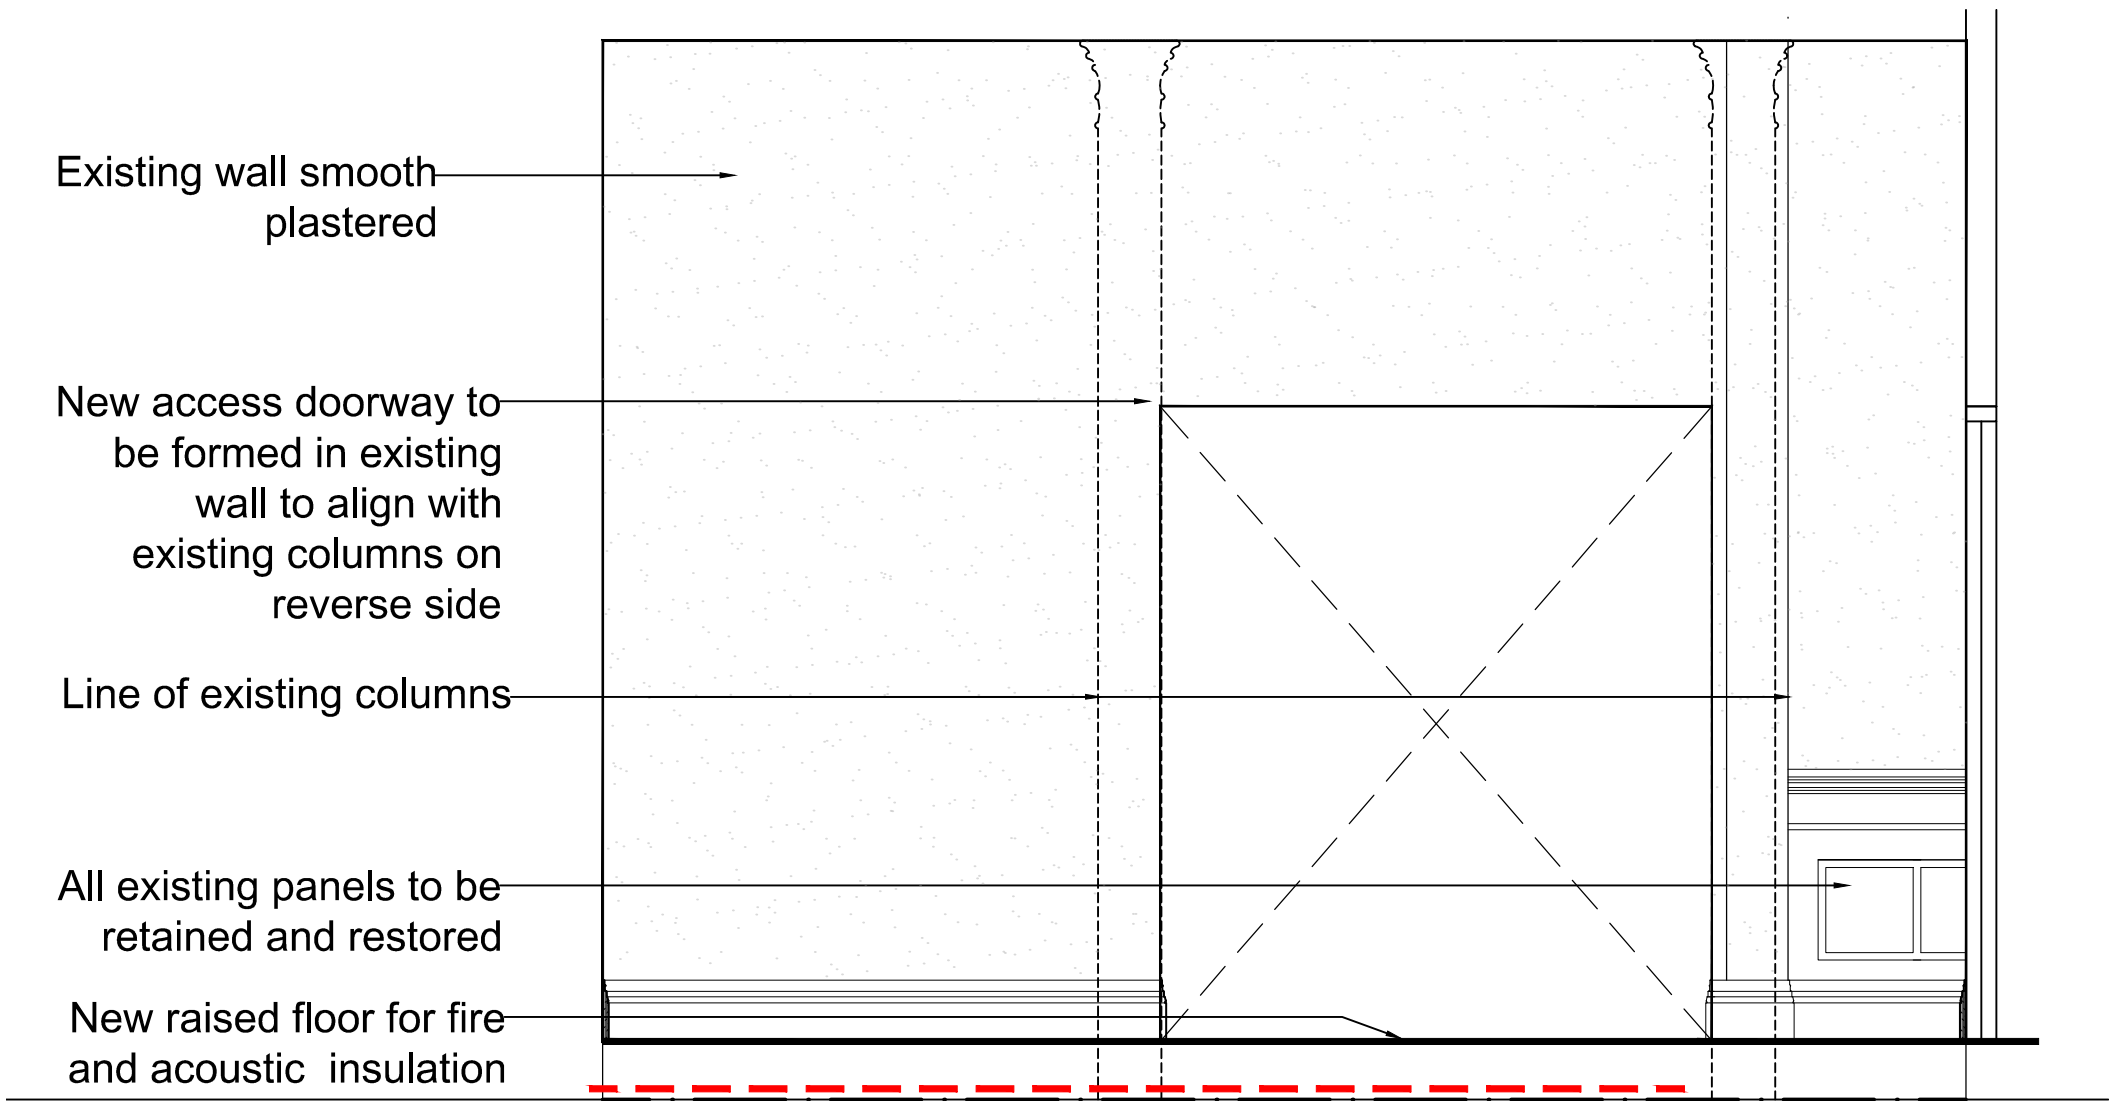

05 Stair Wall Elevation