


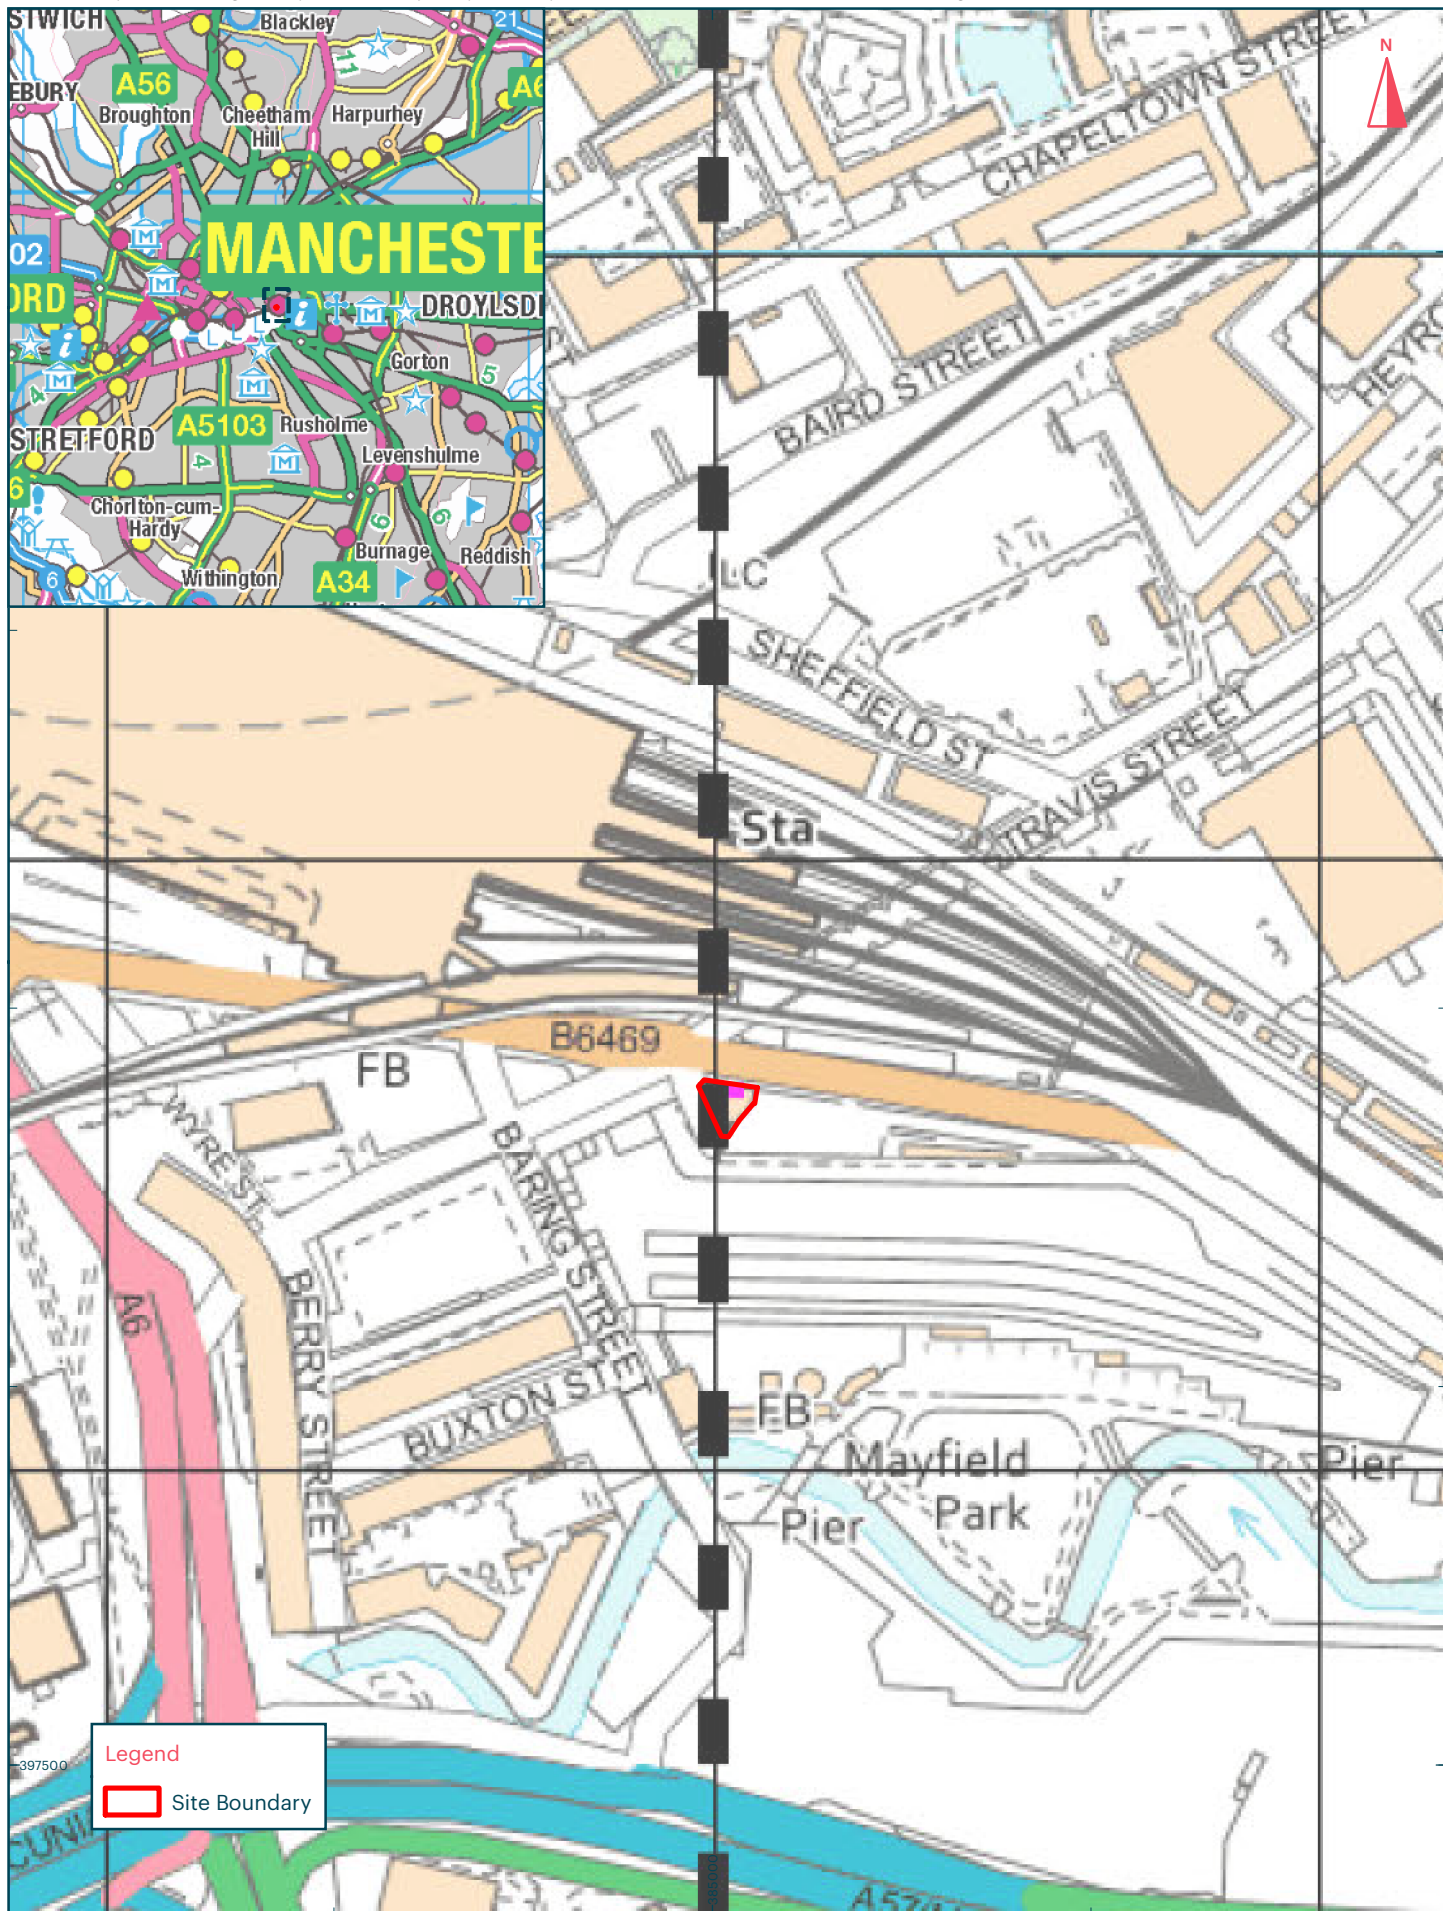

Title:
Figure 1: Site Location

Address:
Star and Garter, Fairfield Street, Manchester

Scale at A4: 1:2,500



orion.