
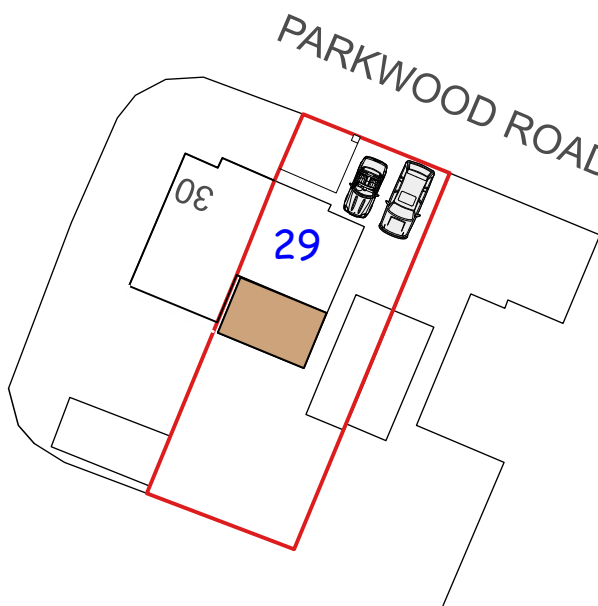
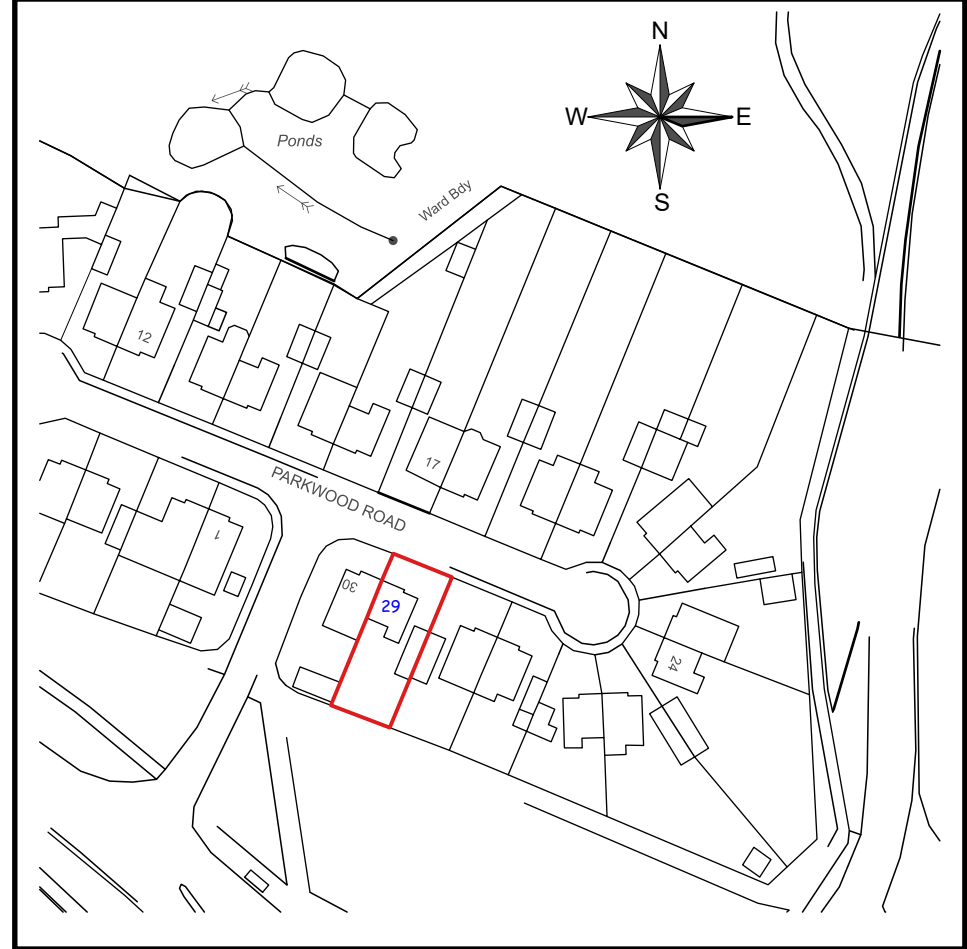
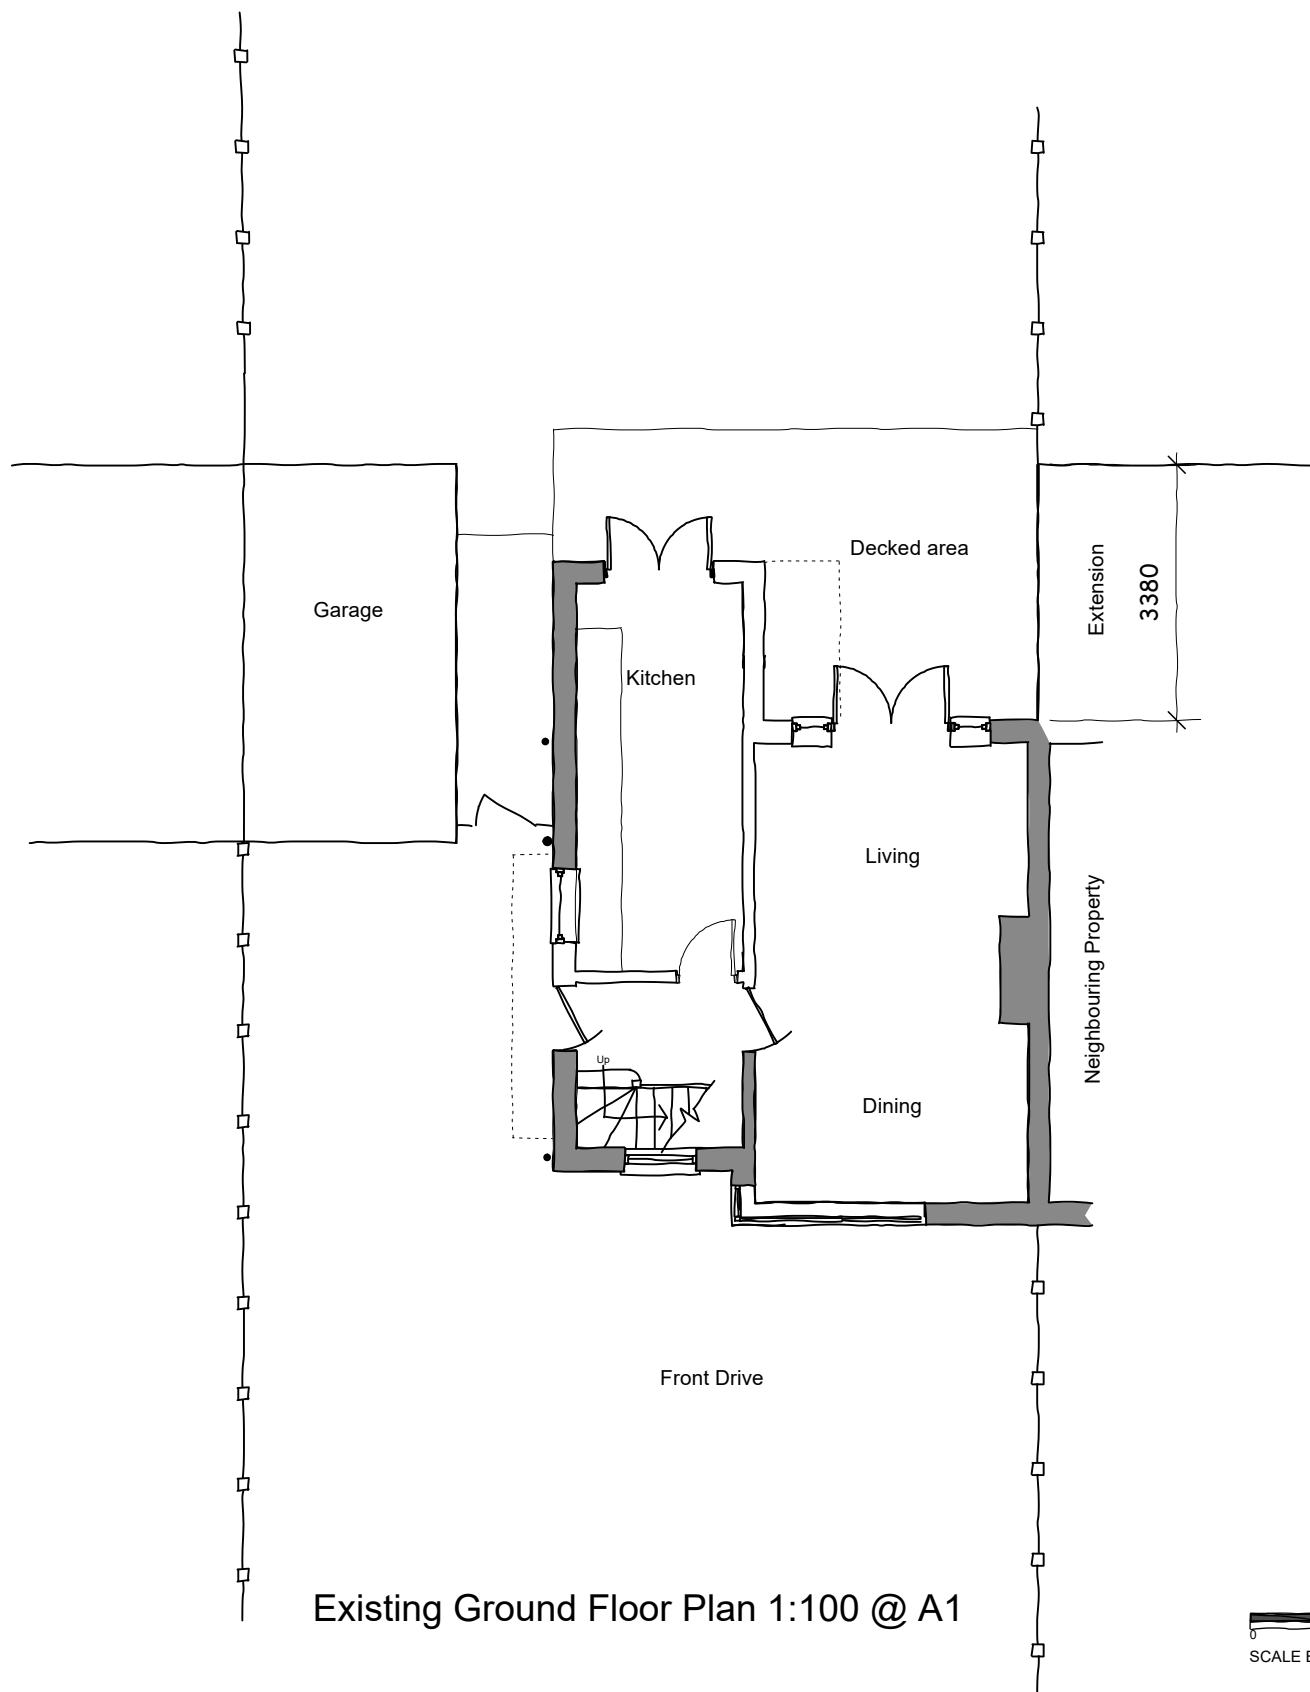


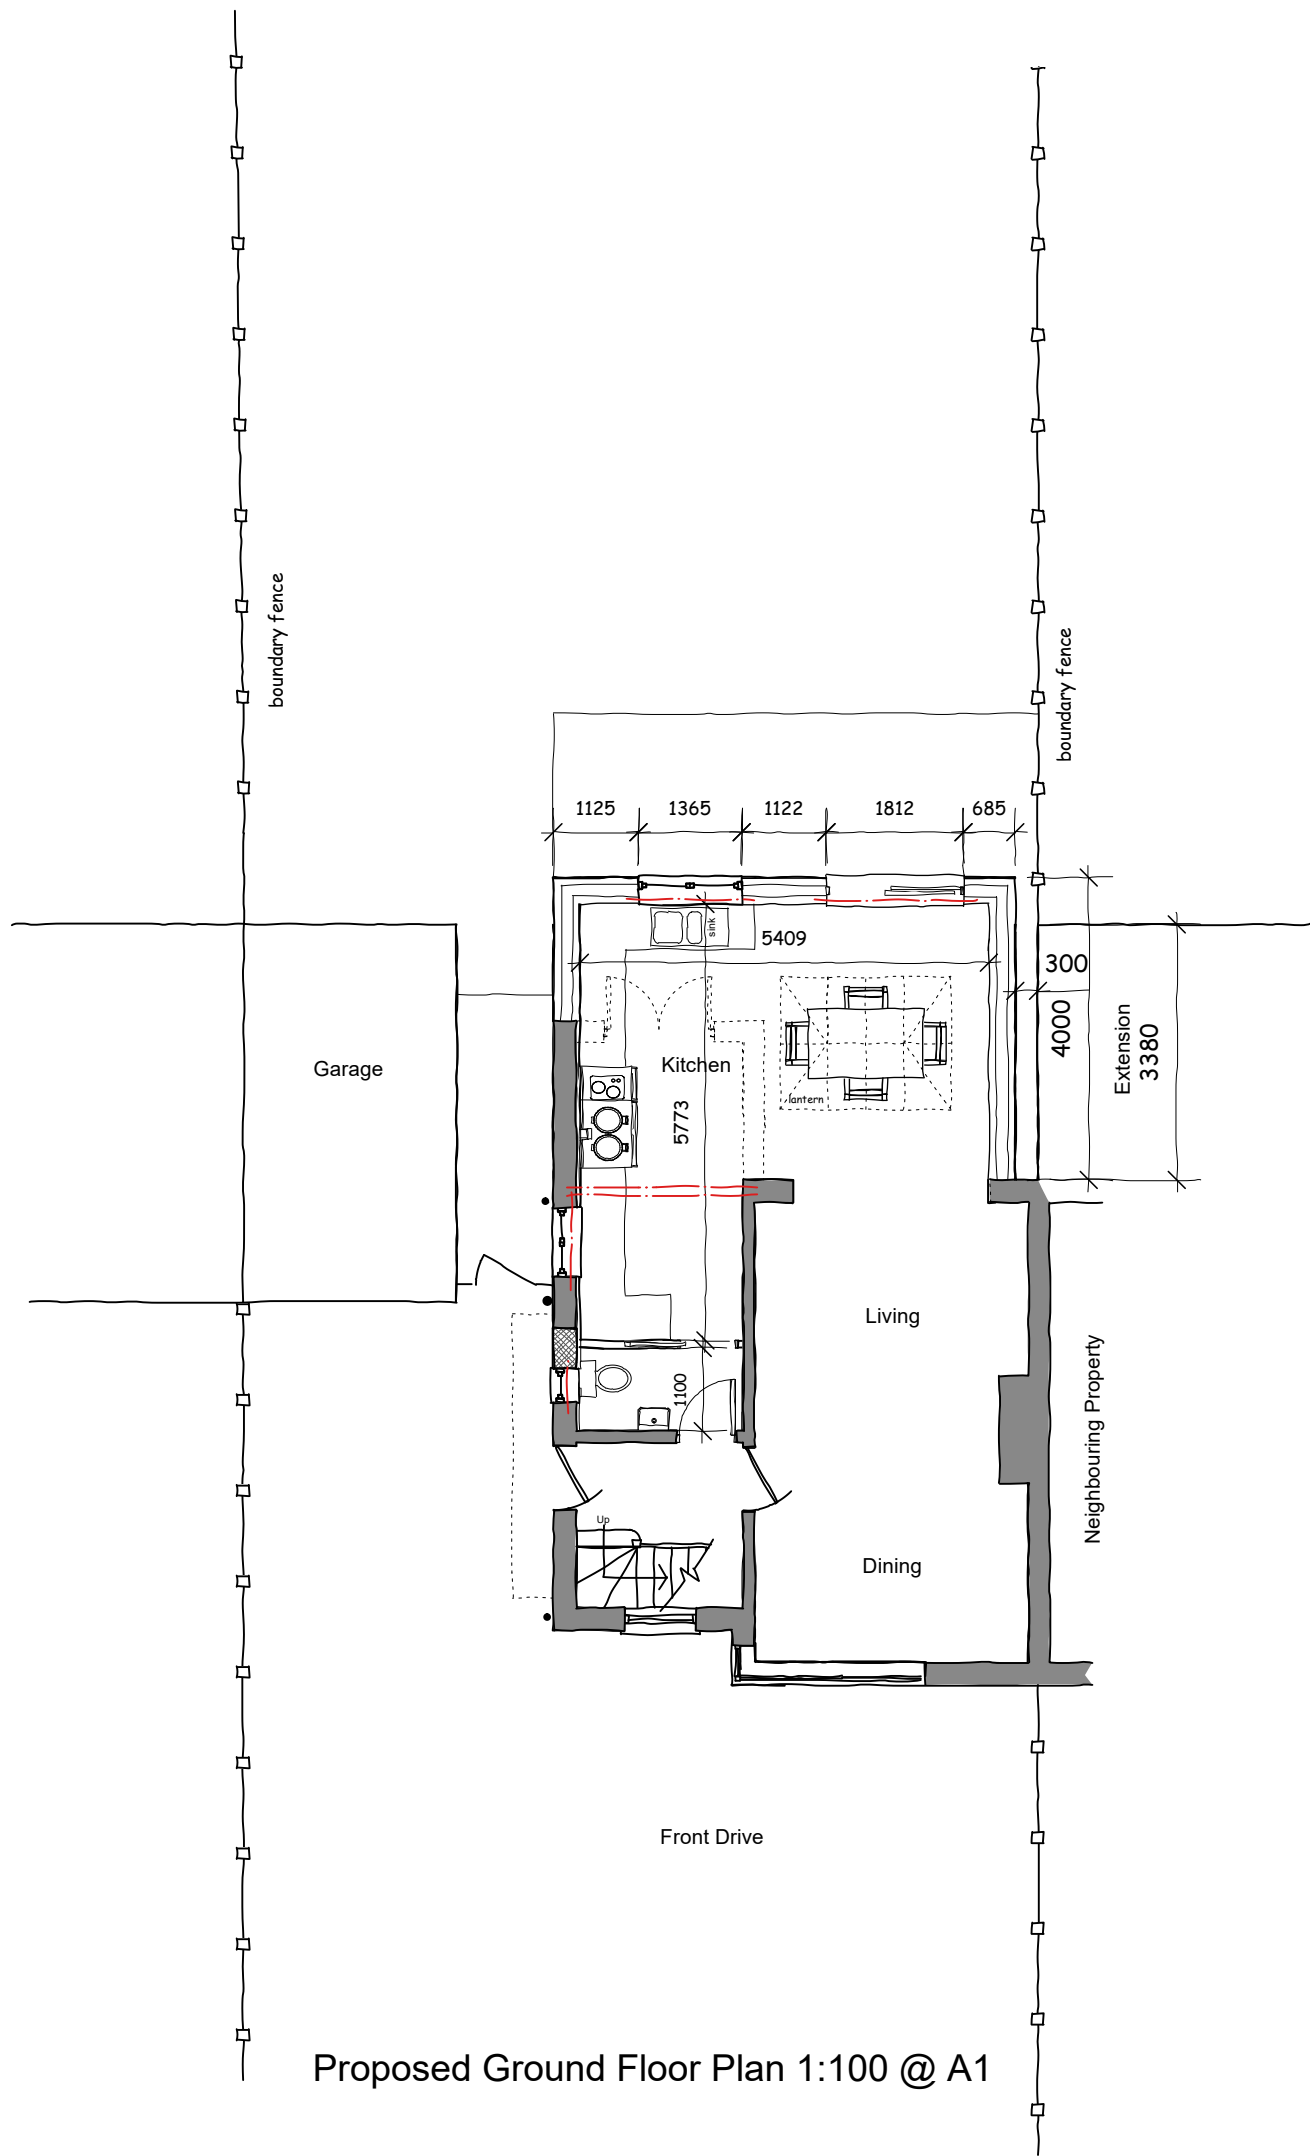

82 Garthland Road - Hazel Grove
Stockport - Cheshire - SK9 3HQ
t. 01625 441 567
e. info@vanderbyl.co.uk

Project
29 PARKWOOD RD - WYTHENSHAW -
MANCHESTER - M23 0AA

Single storey rear extension

Title
A1 PROPOSALS

Drawn IAW

Scale
1:1250, 1:500, 1:100 @ A1

Drawing
Number 29PR/001

Date
Aug 2023