



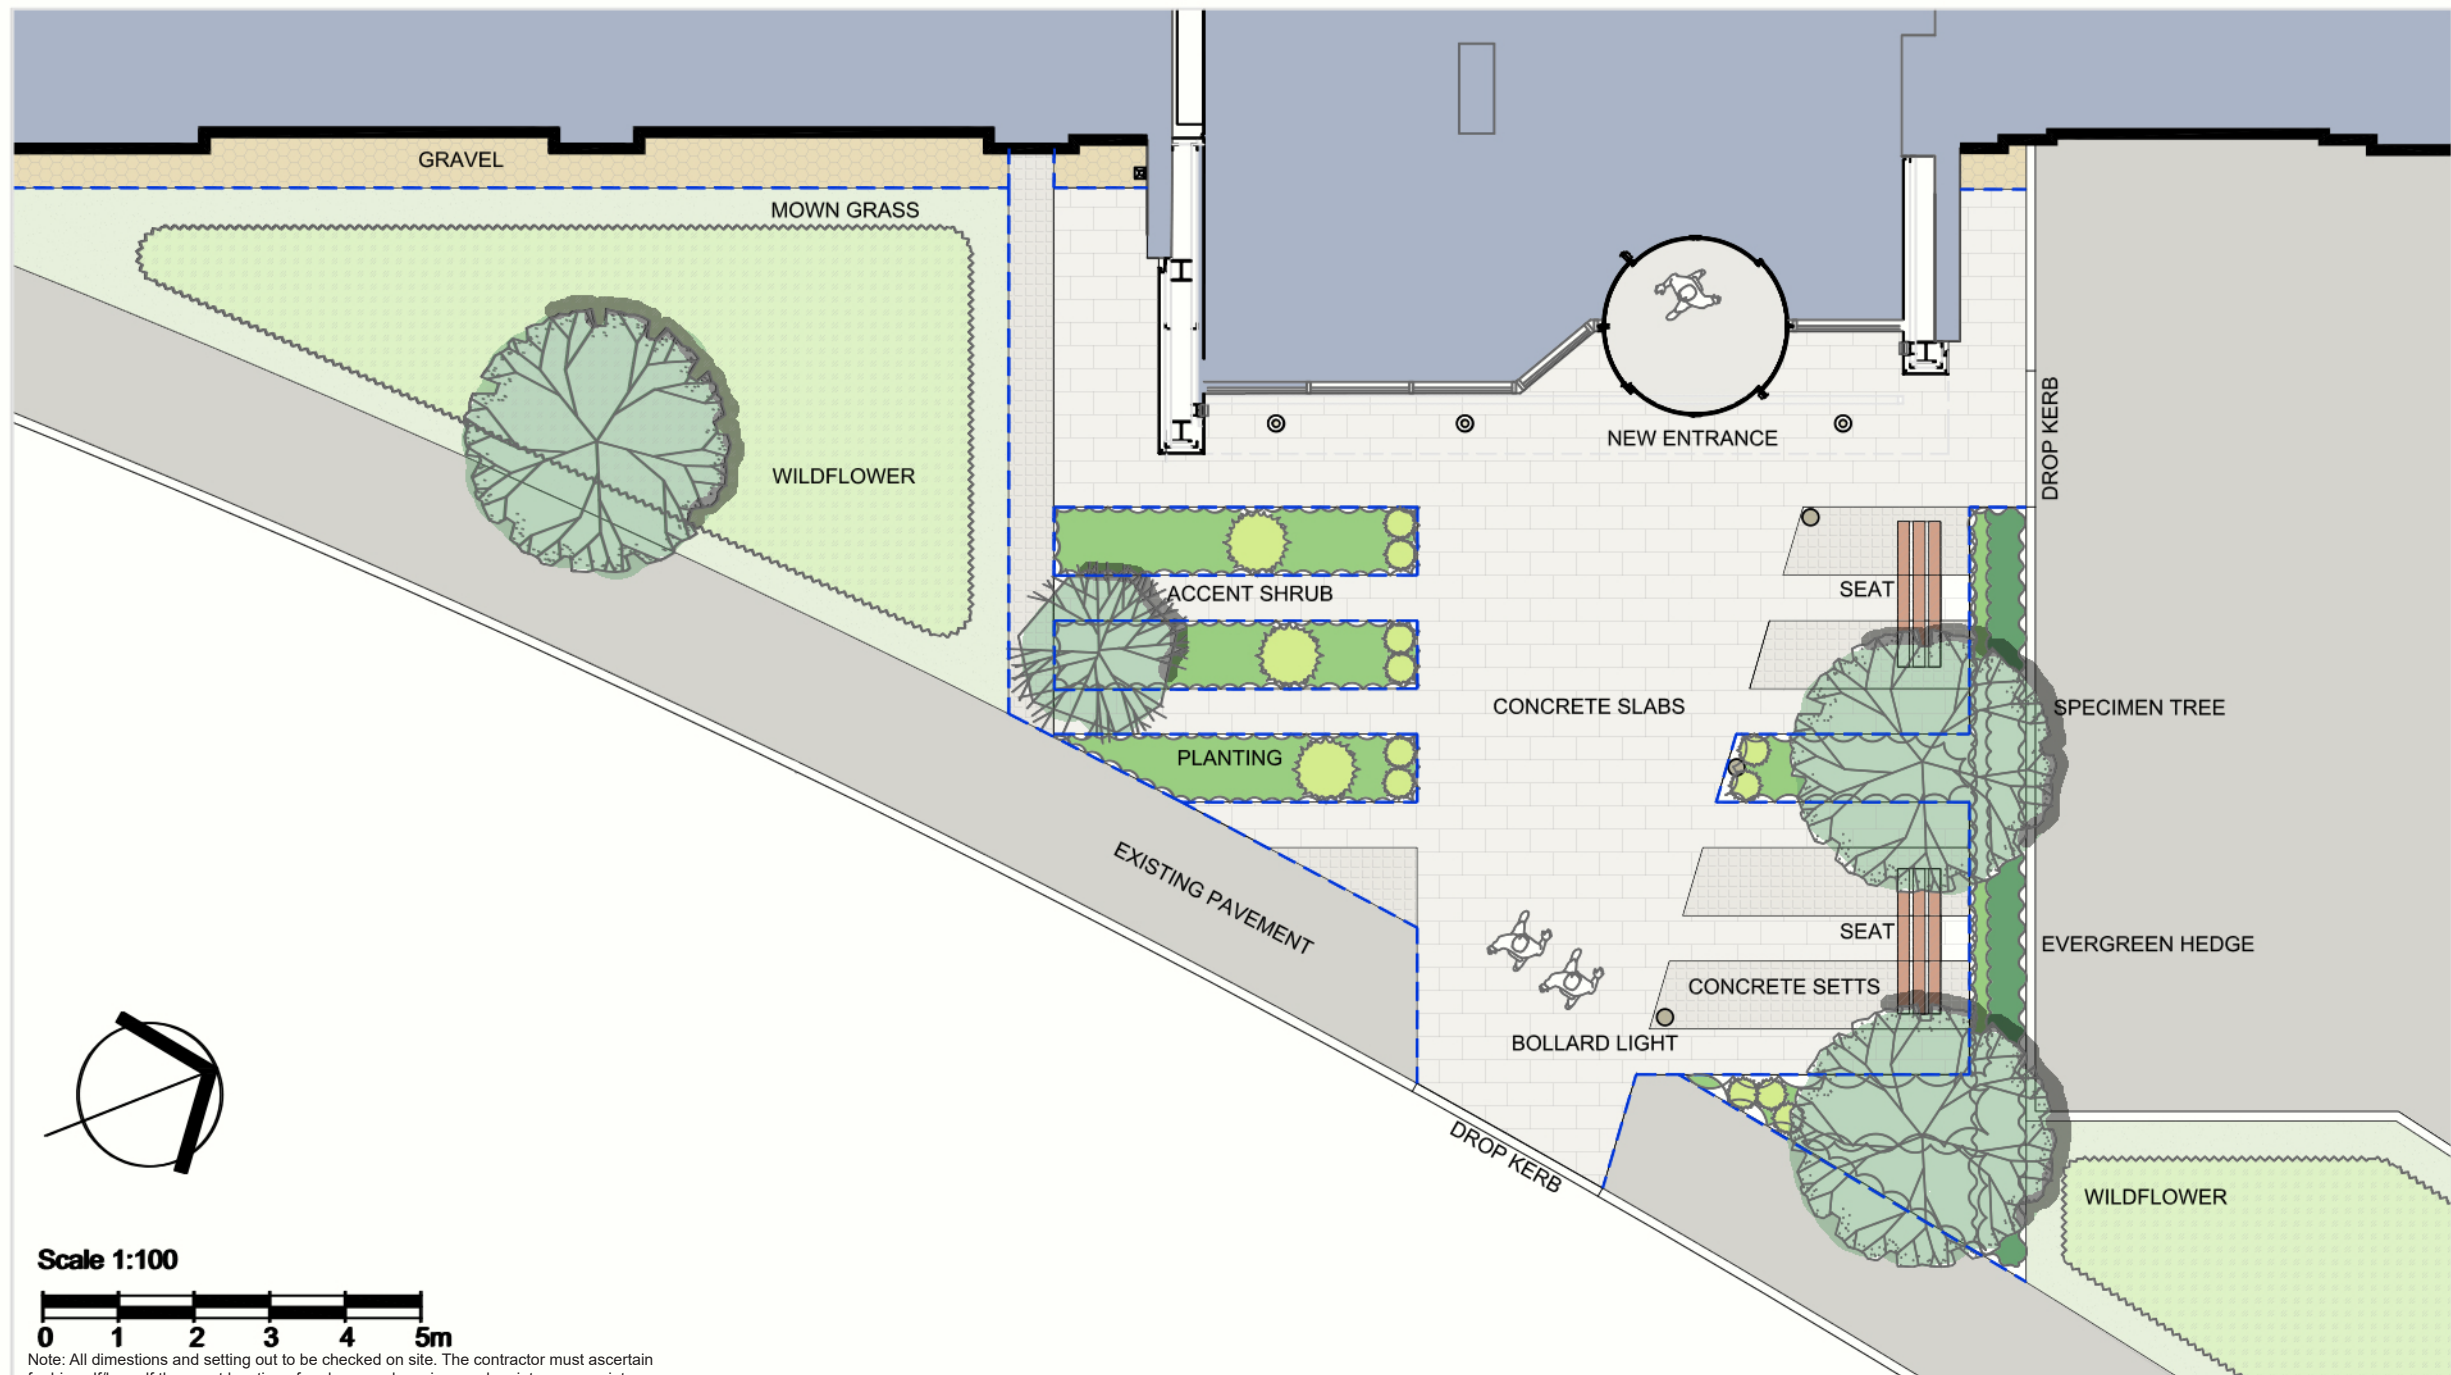

KEY:

-  Proposed Specimen Tree
-  Mixed Ornamental Grasses & Perennial Plants
-  Evergreen Yew Hedge
-  Accent Specimen Plants
-  Lawn Grass
-  Perennial Grass & Wildflower mix
-  Metal Edging
-  Smooth Concrete Slabs - Light Granite Colour
-  Textured Concrete Setts - Silver Grey Colour
-  Gravel Edging
-  Timber Seat with Backrest
-  Bollard Light
-  Inground Uplight

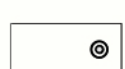

Concrete slab footpath



Timber bench



Accent shrub




Specimen tree



Ornamental shrubs



Perennial meadowgrass

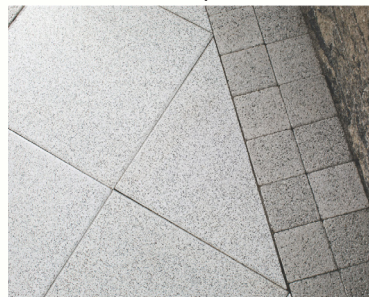


Concrete setts



Metal edgings



Ground and bollard light

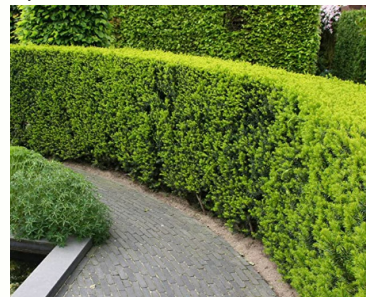

Evergreen hedge



Ornamental grasses



Perennial planting

Issue 02: Final issue 31/03/2023
Issue 01: Draft issue for approval 20/03/2023

Client: Forty8 Design Limited

Project: Hologic Limited, Oaks Business Park, Wythenshawe. New Reception

Drawing Title: Landscape Plan

Job No. J010

Dwg No. MP-001_02

Scale 1:100@A3

Date 2023-03-17

Catherine Phillips CML
Landscape Architect

South Cottage
High Street
Freshford
BA2 7WE

+44 (0)1225 723458

This drawing is subject to copyright and is not to be reproduced, retained nor disclosed to any unauthorized person either wholly or in part without the consent of CPLA.