


6. All dimensions and conditions are to be checked on site by the contractor prior to preparing designs, drawings, calculations etc. or commencing any work. The contractor is responsible for checking that there is no conflict between site dimensions and drawn dimensions.

Key plan

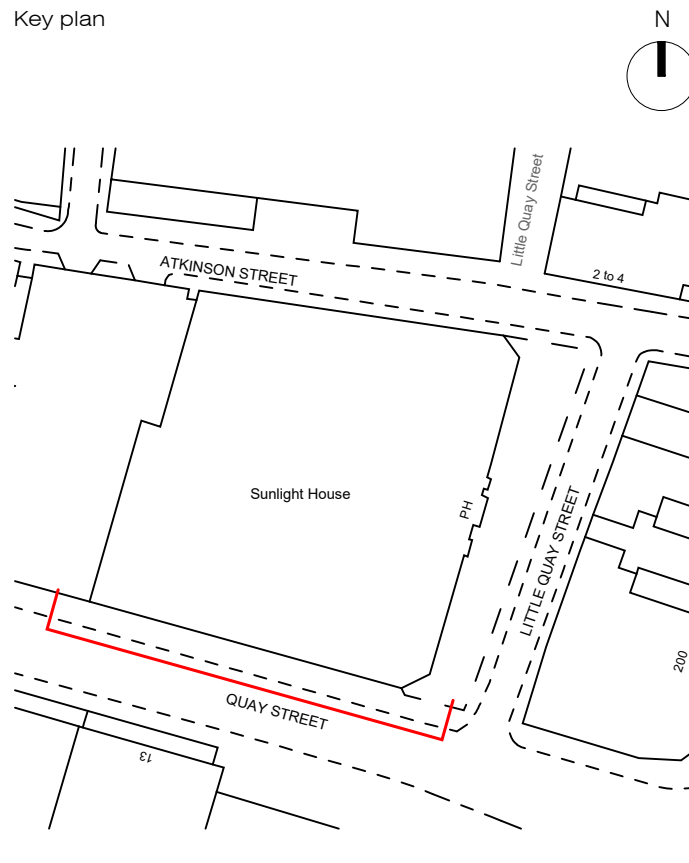

Drawing key

P01	03/02/2023	Planning	JW	LS
Rev	Date	Description	Drawn	Checked

Architect
ANOMALY
Morelands, 5-23 Old Street
London EC1 V9HL
+44 (0)20 7054 1141
hello@anomaly.com
www.anomaly.london

Client **KINDICE**

KINRISE (SUNLIGHT) LTD

Project
SUNLIGHT HOUSE

Drawing Title

Existing Elevation - Quay Street

Job number	Sheet Size	Scale @ A1	Scale @ A3
126	A1	1:100	1:200

Issue status
PLANNING

Drawing number
SLH-ANO-P0-XX-DR-A-02401 P1



Scale 1:100



2 m 0 2 4 m