

1656 .AL(0) 10 B


Client: Millie Shenton-Jones

Project: Proposed Demolition of existing
Conservatory and Construction of new
Single Storey extension at No 15 Lincoln
Avenue Manchester M19 3LA

Drawing: **Proposed Side elevation**

Scale: **1:50** @ A3

Date: **February 2023**
Drawn: LJD Checked:

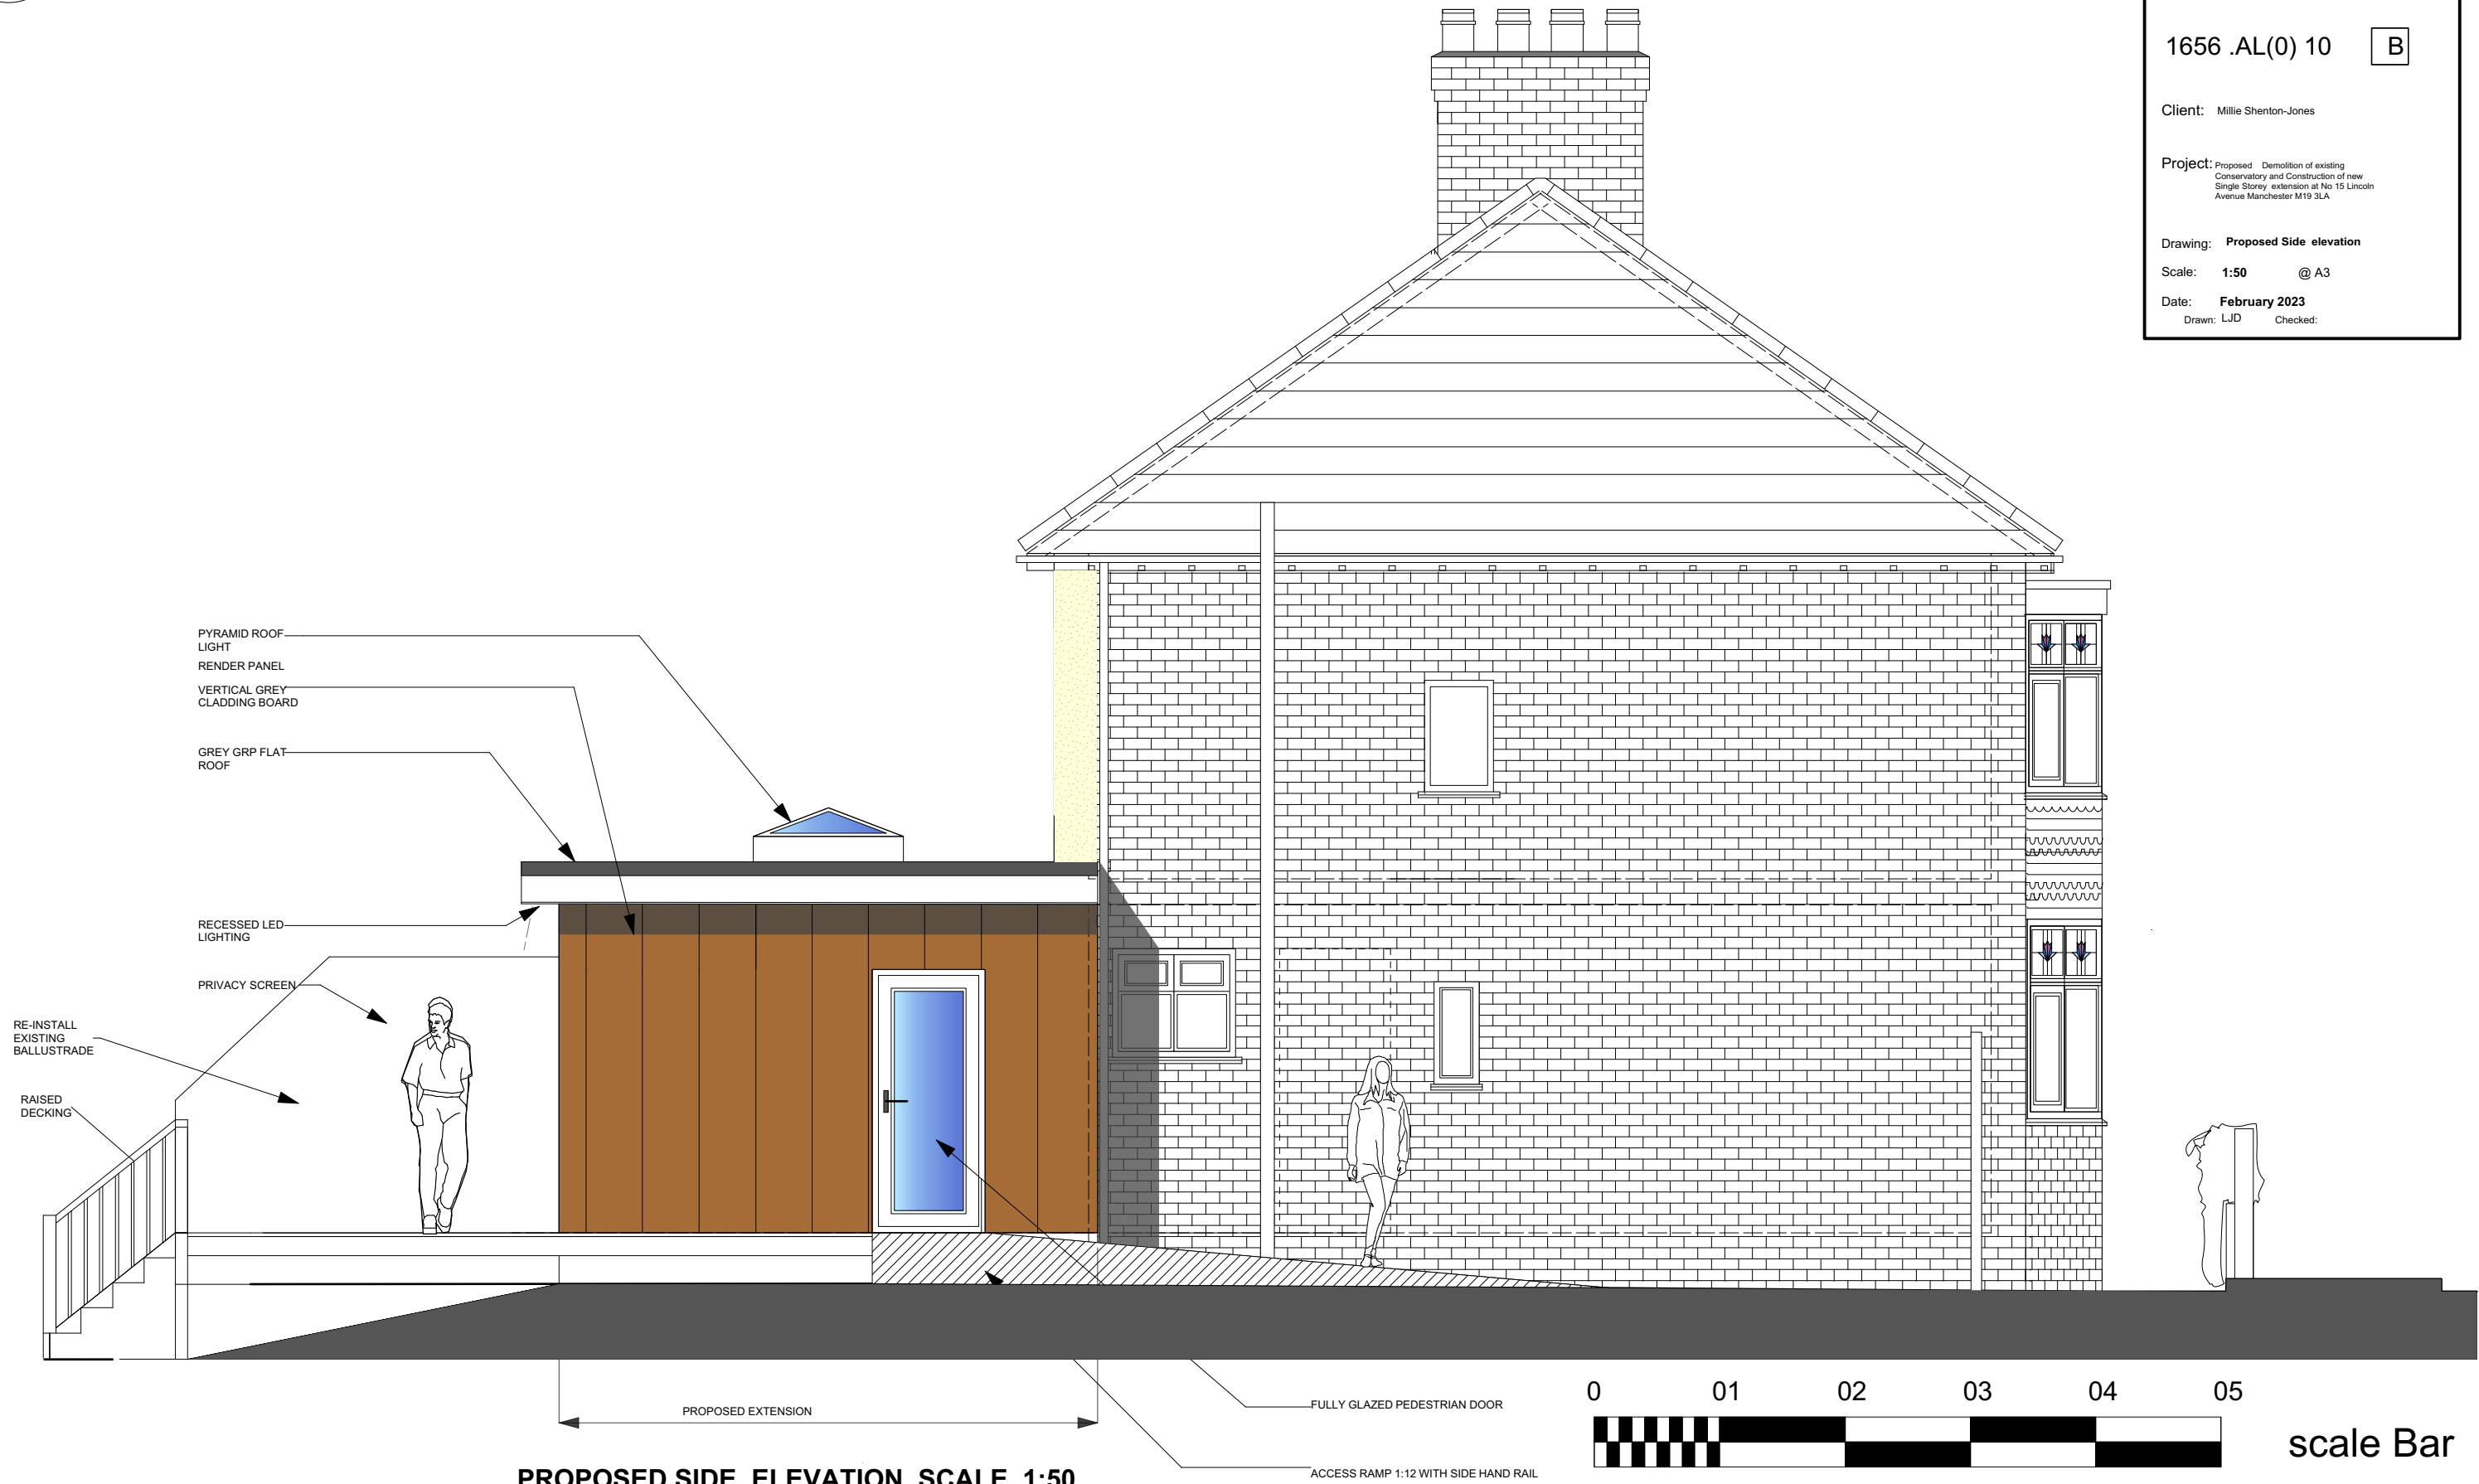

PROPOSED SIDE ELEVATION SCALE 1:50