



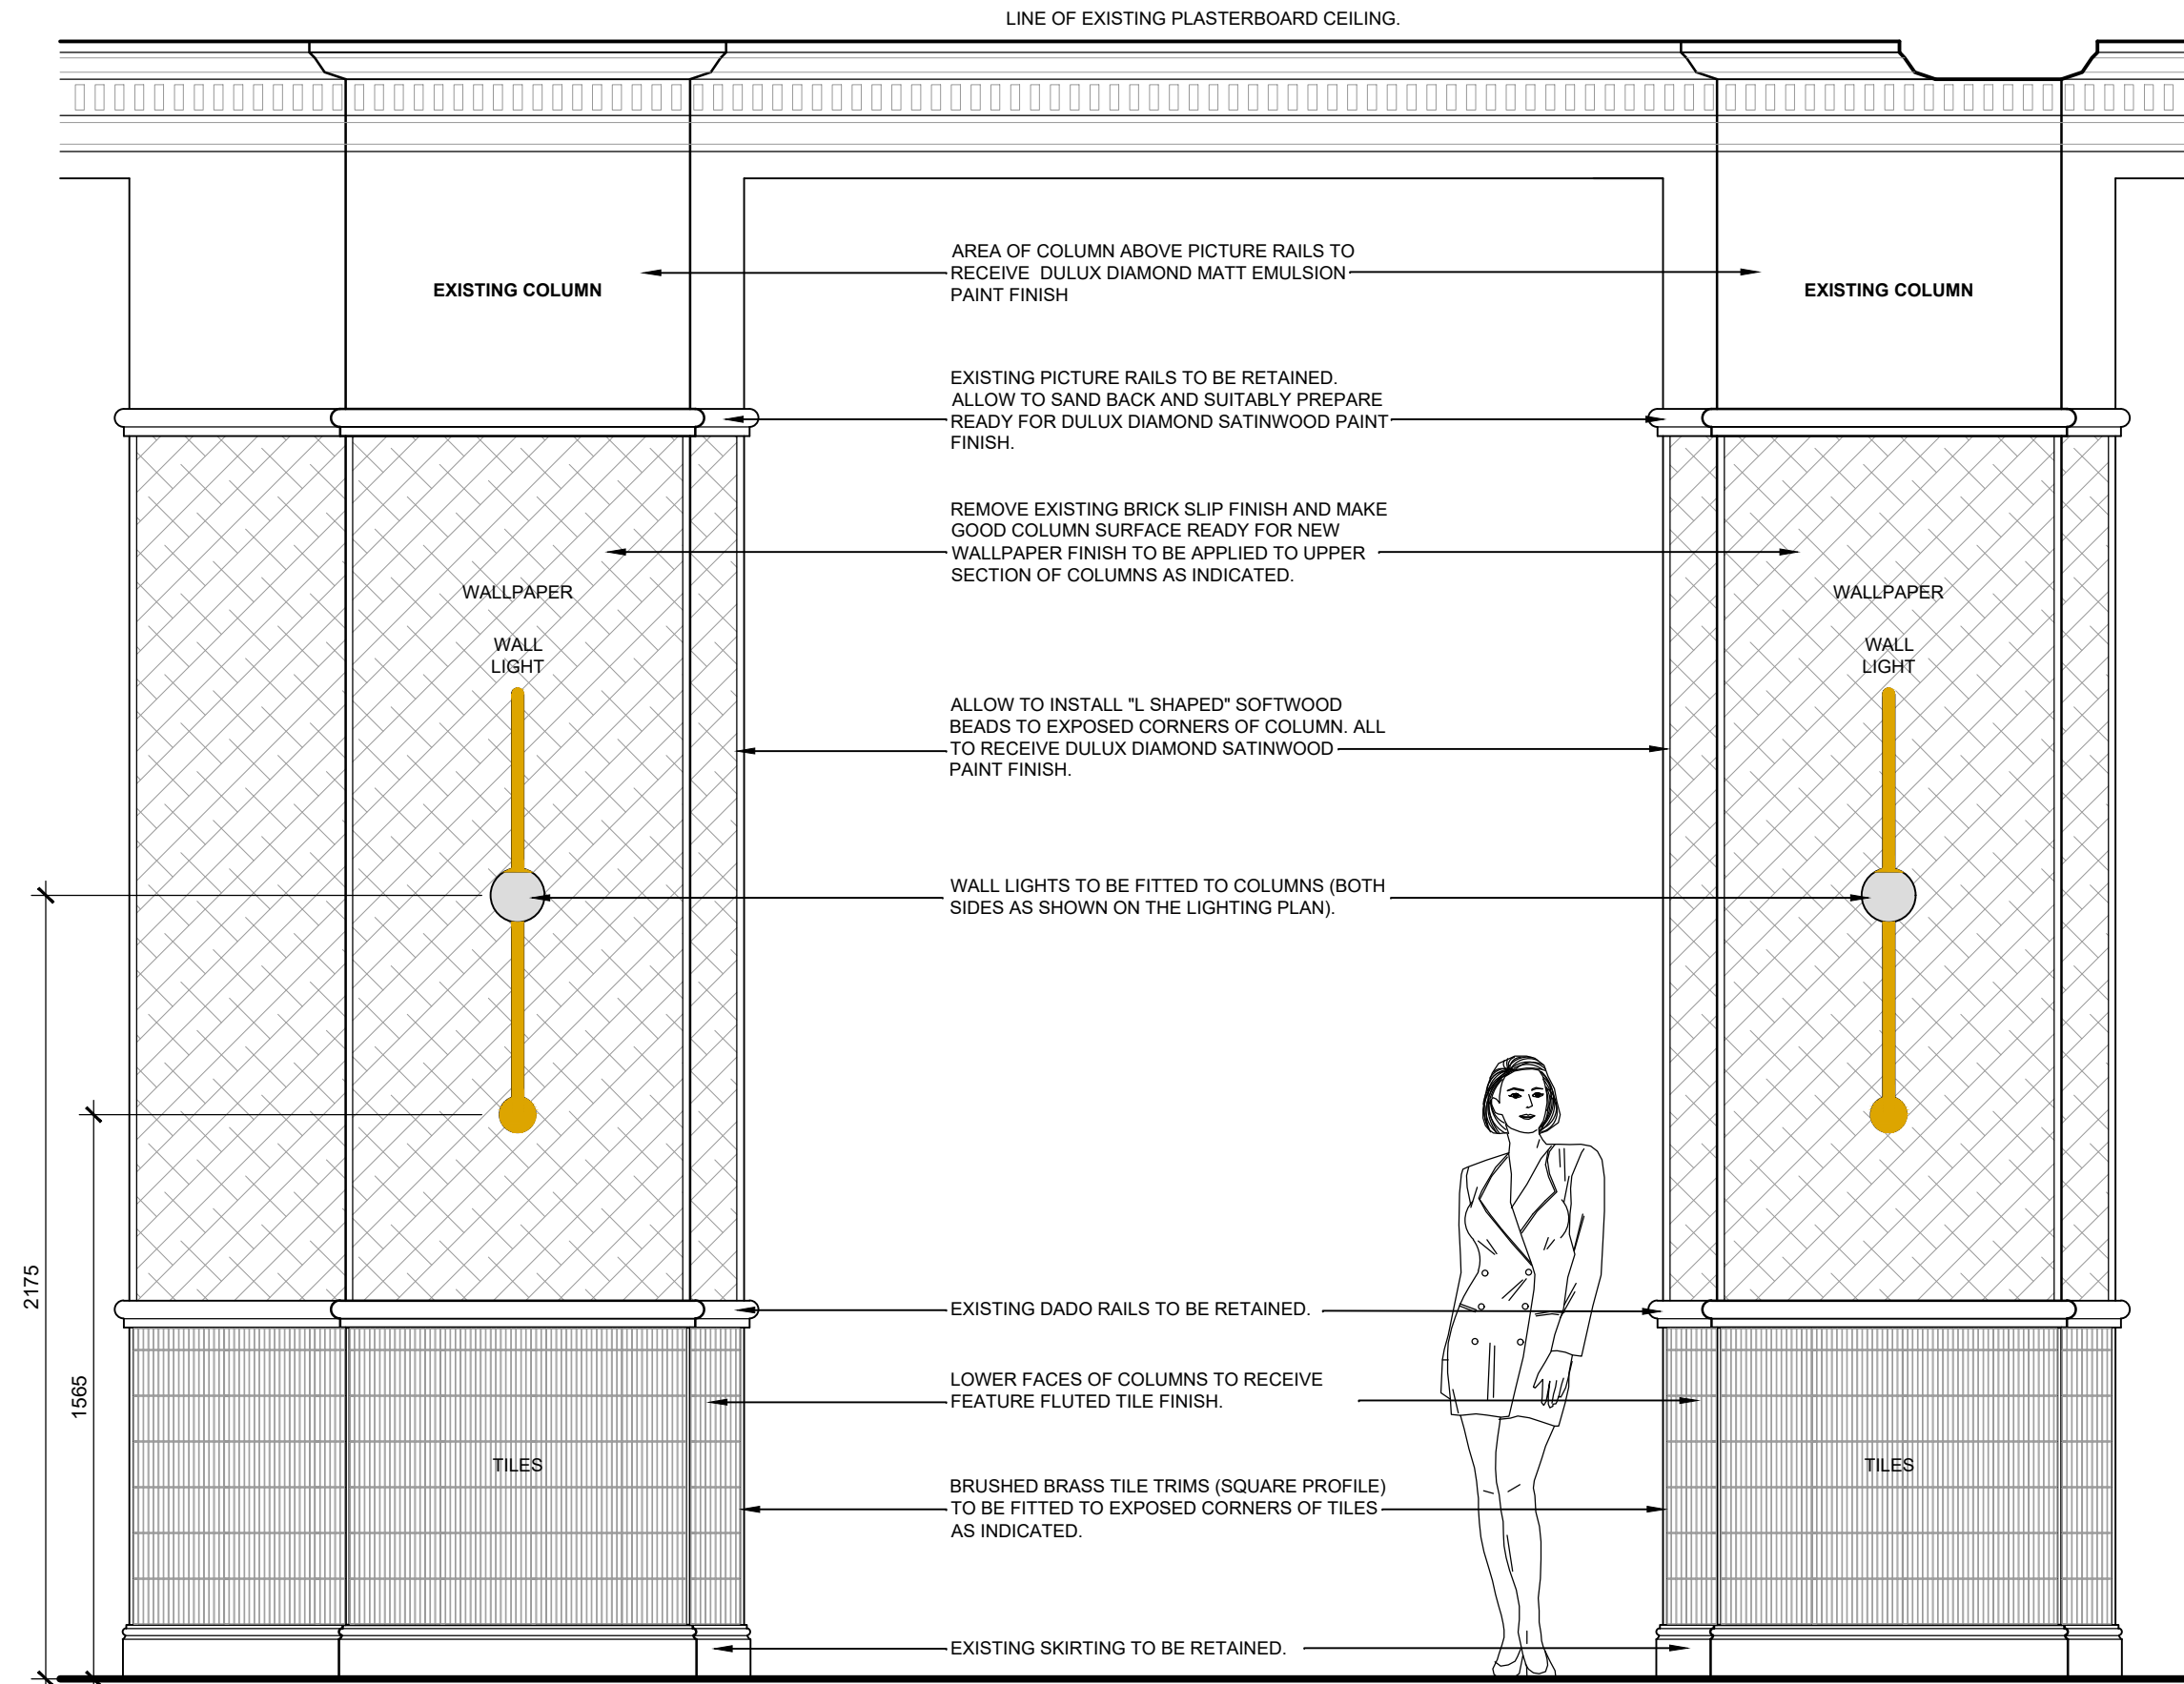

FEATURE TILED AND WALLPAPERED COLUMNS
TYPICAL ELEVATION
SCALE 1:20

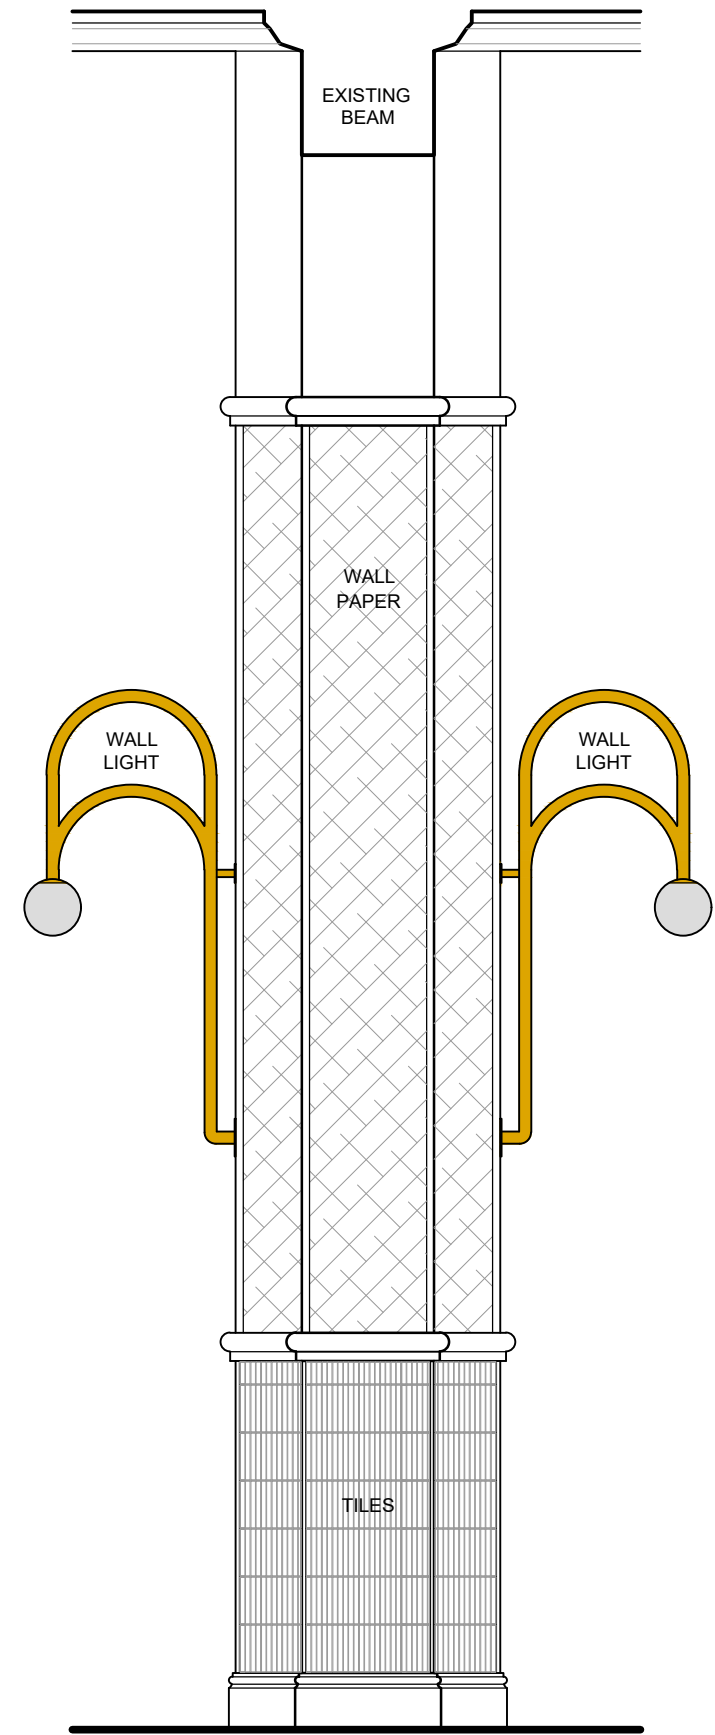

FEATURE TILED AND WALLPAPERED COLUMNS
TYPICAL SIDE ELEVATION
SCALE 1:20



WALLPAPER FINISH TO BE APPLIED TO UPPER FACES OF COLUMNS AS SHOWN ON DETAIL (TYPICAL ELEVATIONS).

WALLPAPER REF: 112761 MELORA BRAZILIAN ROSEWOOD / INK / AMAZONIA FROM HARLEQUIN WALLPAPERS.



CERAMIC TILE FINISH TO BE APPLIED TO LOWER FACES OF COLUMNS AS SHOWN ON DETAIL (TYPICAL ELEVATIONS).

TILE REF: 125X250mm SB PEACOCK BLUE GLOSS FINISH, FROM THE WOW SWEET BARS COLLECTION.

PROPOSED WALLPAPER AND TILE FINISHES FOR USE ON COLUMNS

**TO BE READ IN CONJUNCTION WITH
DRAWING No 4267-LB02 SCHEDULE
OF WORKS NOTE 02**

FUSION BY DESIGN
All design work and information provided on this drawing must under NO circumstances be reproduced in any form without the prior written approval by Fusion by design.
NOTE TO ALL CONTRACTORS:-
Under NO circumstances must dimensions be scaled from this drawing. All contractors must be responsible for taking and checking all dimensions upon visiting site. All contractors must advise the DESIGNER immediately, in writing, of any discrepancies.
This drawing is to be read in conjunction with the bill of quantities / specification and any related drawing. The contractor must ensure that all items detailed on this drawing are included when tendering even if not covered by the specification. The Designer must be advised in writing of all such items. Any discrepancies between drawings and specification must be resolved with the Designer prior to commencing works.
All structural work must be carried out in strict accordance with the drawing and calculations provided by the appointed Structural Engineer. All structural work must be inspected at all relevant stages by both the Structural Engineer and Building Inspector, any changes or alterations must have their express written approval. Any costs incurred due to either claims for damages, loss of trade, etc by failing to do so will be the sole liability of the contractor.
All works must be carried out in strict accordance with all Local Authority, British & European Standards. If in doubt, it is the responsibility of the contractor to contact all relevant parties.
Under the guidance of CDM 2015, the designer will not commence work in relation to a project unless satisfied that the client is aware of their duties duty owed and obligated to them under these regulations. This drawing precludes Fusion by Design Ltd., from the role of Principal Designer unless otherwise contractually engaged.

Rev B 20.06.2023 (VF)
DRAWING REVISED TO SUIT PLANNING CONSULTANT
Rev A 19.06.2023 (VF)
DRAWING REVISED FOLLOWING CALL PLANNING CONSULTANT
Revision



FUSION BY DESIGN THE PATTERN ROOM
SUNNYBANK MILLS, SANDGATE, PARSLEY, LEEDS LS28 9JJ
Telephone 0113 2047788 Fax 0113 2047868
E-Mail info@fusionbydesign.co.uk Web www.fusionbydesign.co.uk

Client
STONEGATE GROUP

Job Title
**SLUG AND LETTUCE DEANSGATE,
MANCHESTER, M3 2EN**

Drawing Title
**GENERAL DETAILS - SHEET 5
(FEATURE COLUMNS)**

Scale 1:20	Drawing No 4267 - LB08	Revision B
Date JUN 2023		
Drawn By MF		