


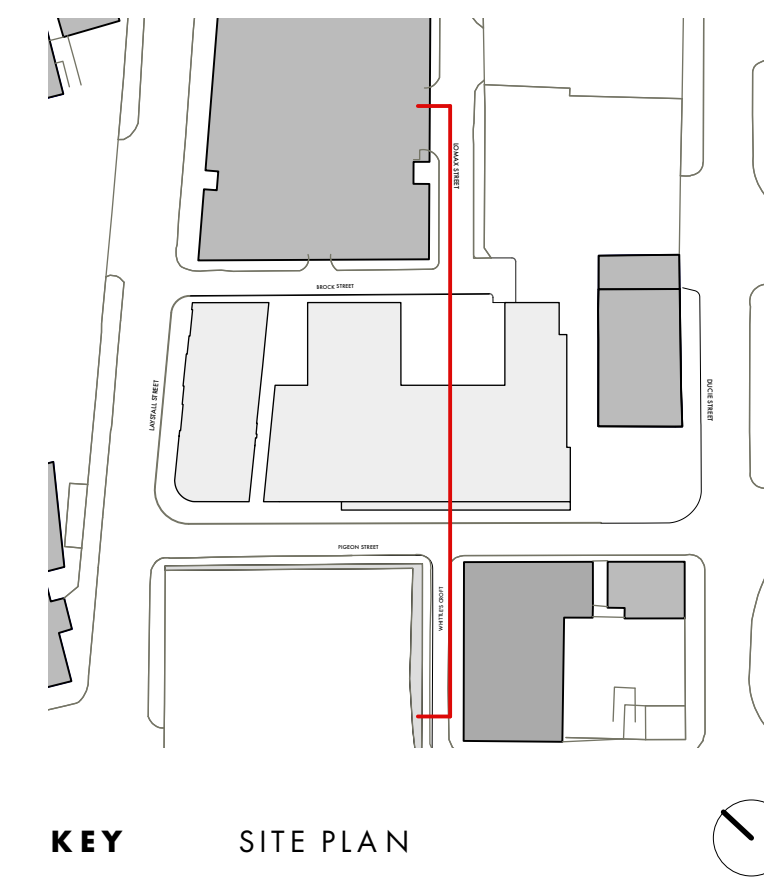

REVISION	DATE	DESCRIPTION
A	12/05/23	PLANNING AMMENDMENTS



PROPOSED SITE SECTION B

1:200 @ A1

OMI Architects

PROJECT Laystall St
DATE SEPT' 20
SCALE 1:200
DWG No. 1383 / L 0071

PROPOSED SITE SECTION
SECTION B