




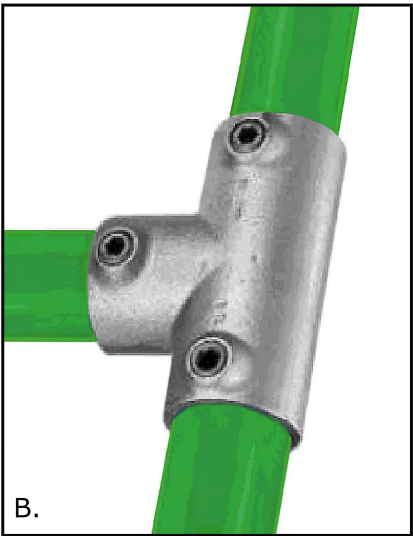


FIGURE 3: BANNER MATERIAL

Please refer to the following associated documents for banner material specification and official TS62 Fire Rating Certification.

- MECO_0007_ECOTEX_FABRIC_SPECIFICATION
- MECO_0008_TS62_CERTIFICATION

FIGURE 1: BANNER FASTENING SYSTEMS

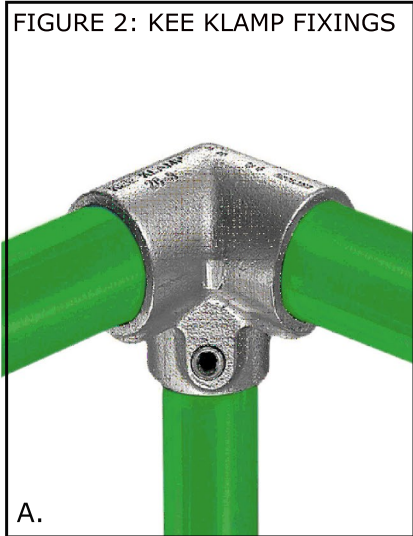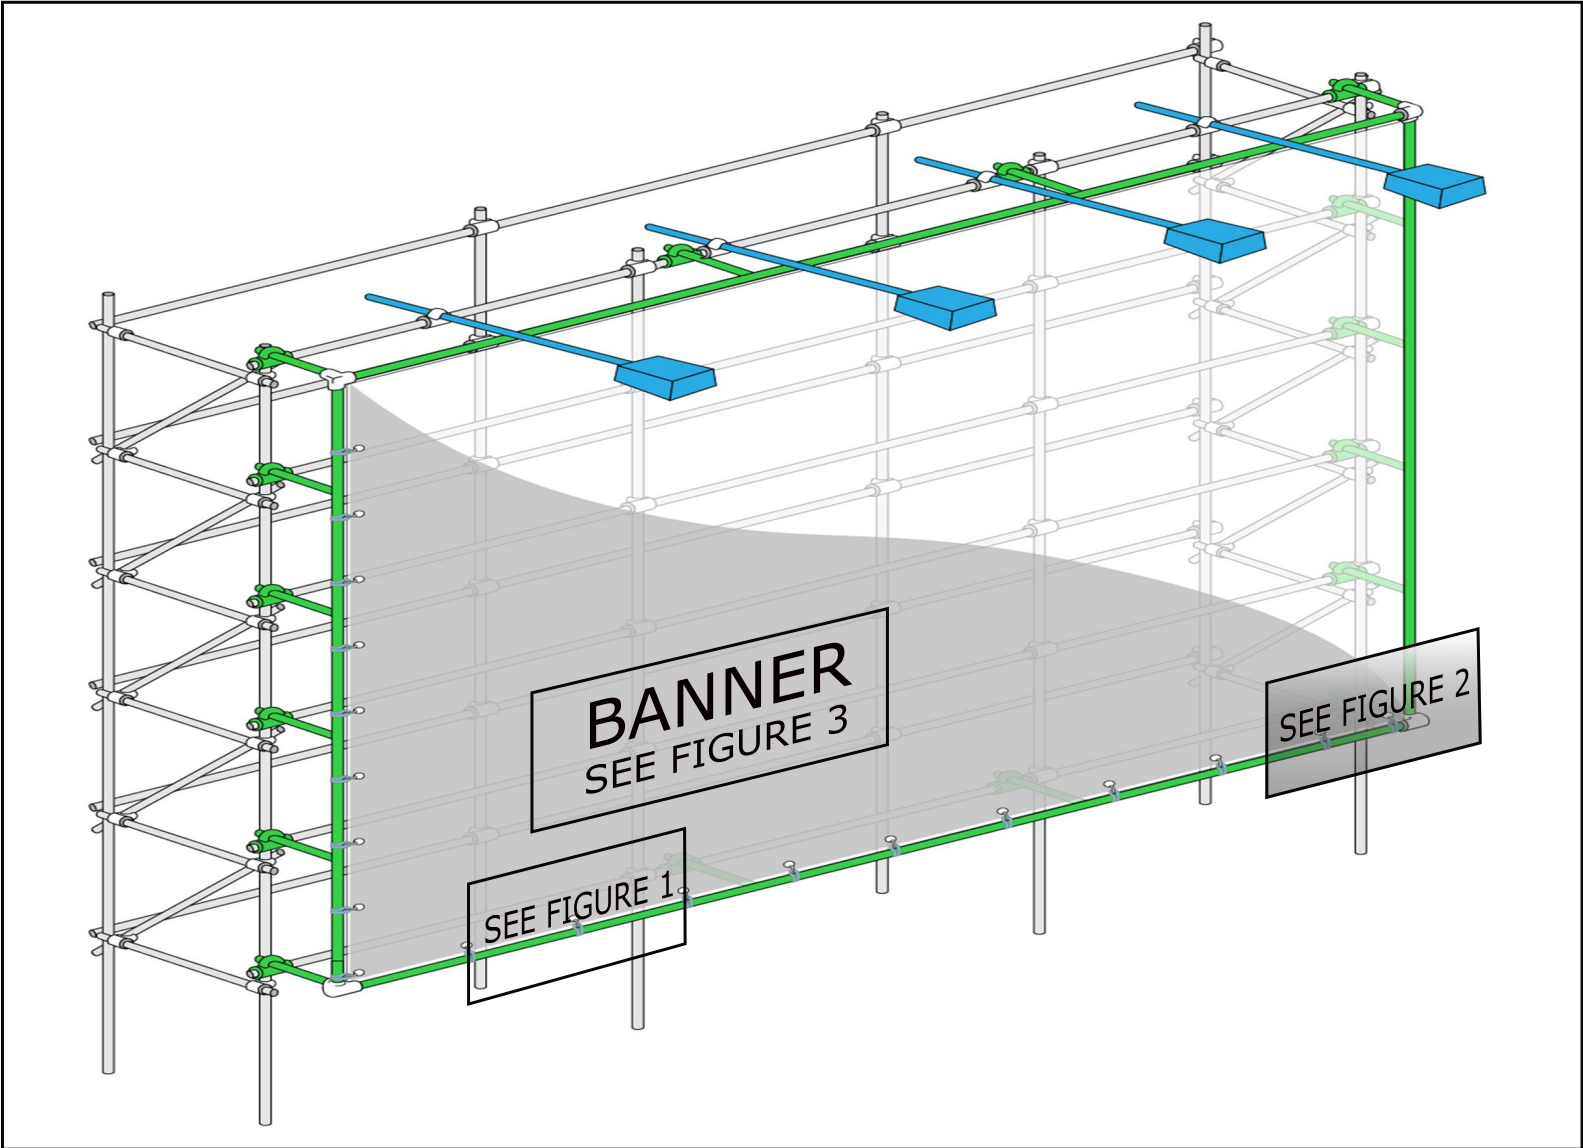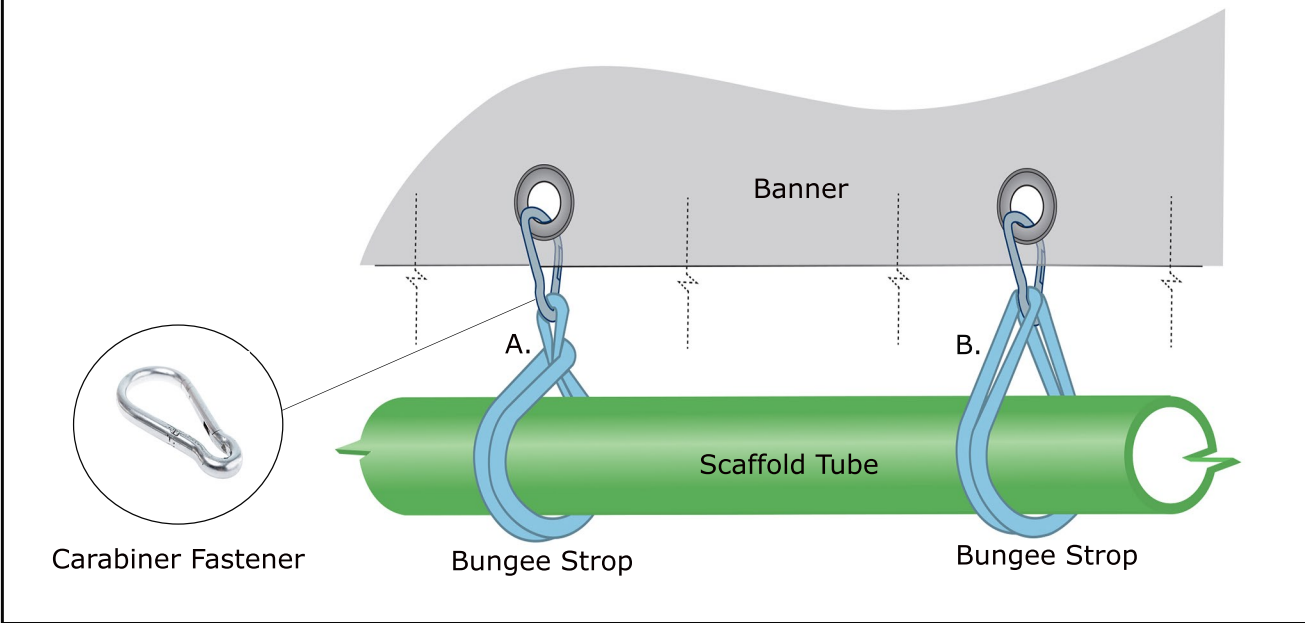

LOCATION

Our Town Hall Restoration Project
Manchester Town Hall
St Peters Square
Manchester
M2 4EG

GEO. COORDINATES

X:383956 & Y:398041
LAT:53.478845 & LONG:-2.243213

DRAWING NO.

MECO 0001 SCHEM/GEN/BANNER/SPEC

TITLE

Schematic - Scaffold Banner Specification

NOTES

Framework, arrangement, fixings & banner fastenening. Not to scale.

DATE

26.06.2023

PROJECT

NATIONAL BANNERS

PRODUCED BY

JPA