




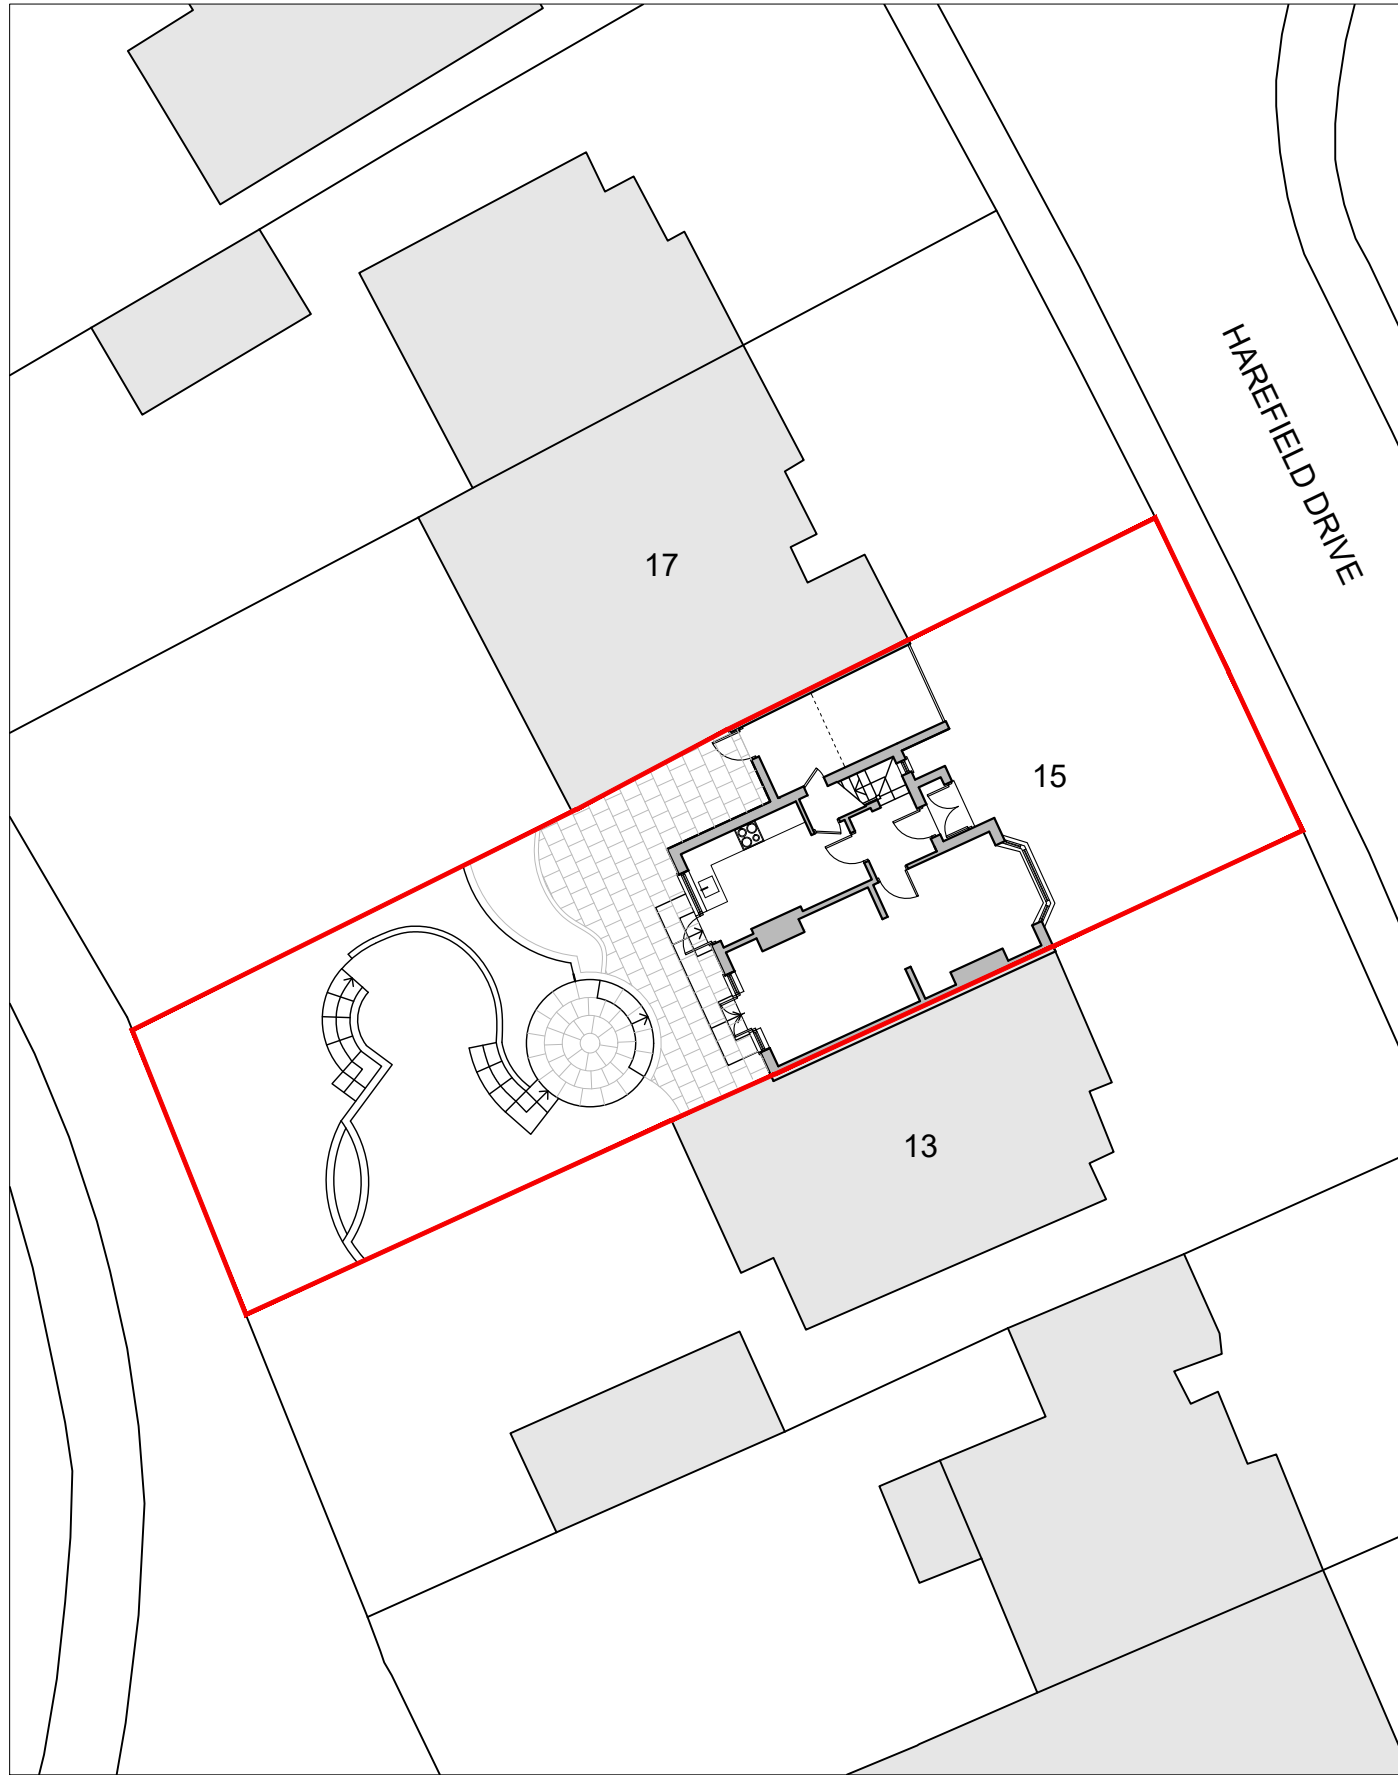

EXISTING BLOCK PLAN  
1:200

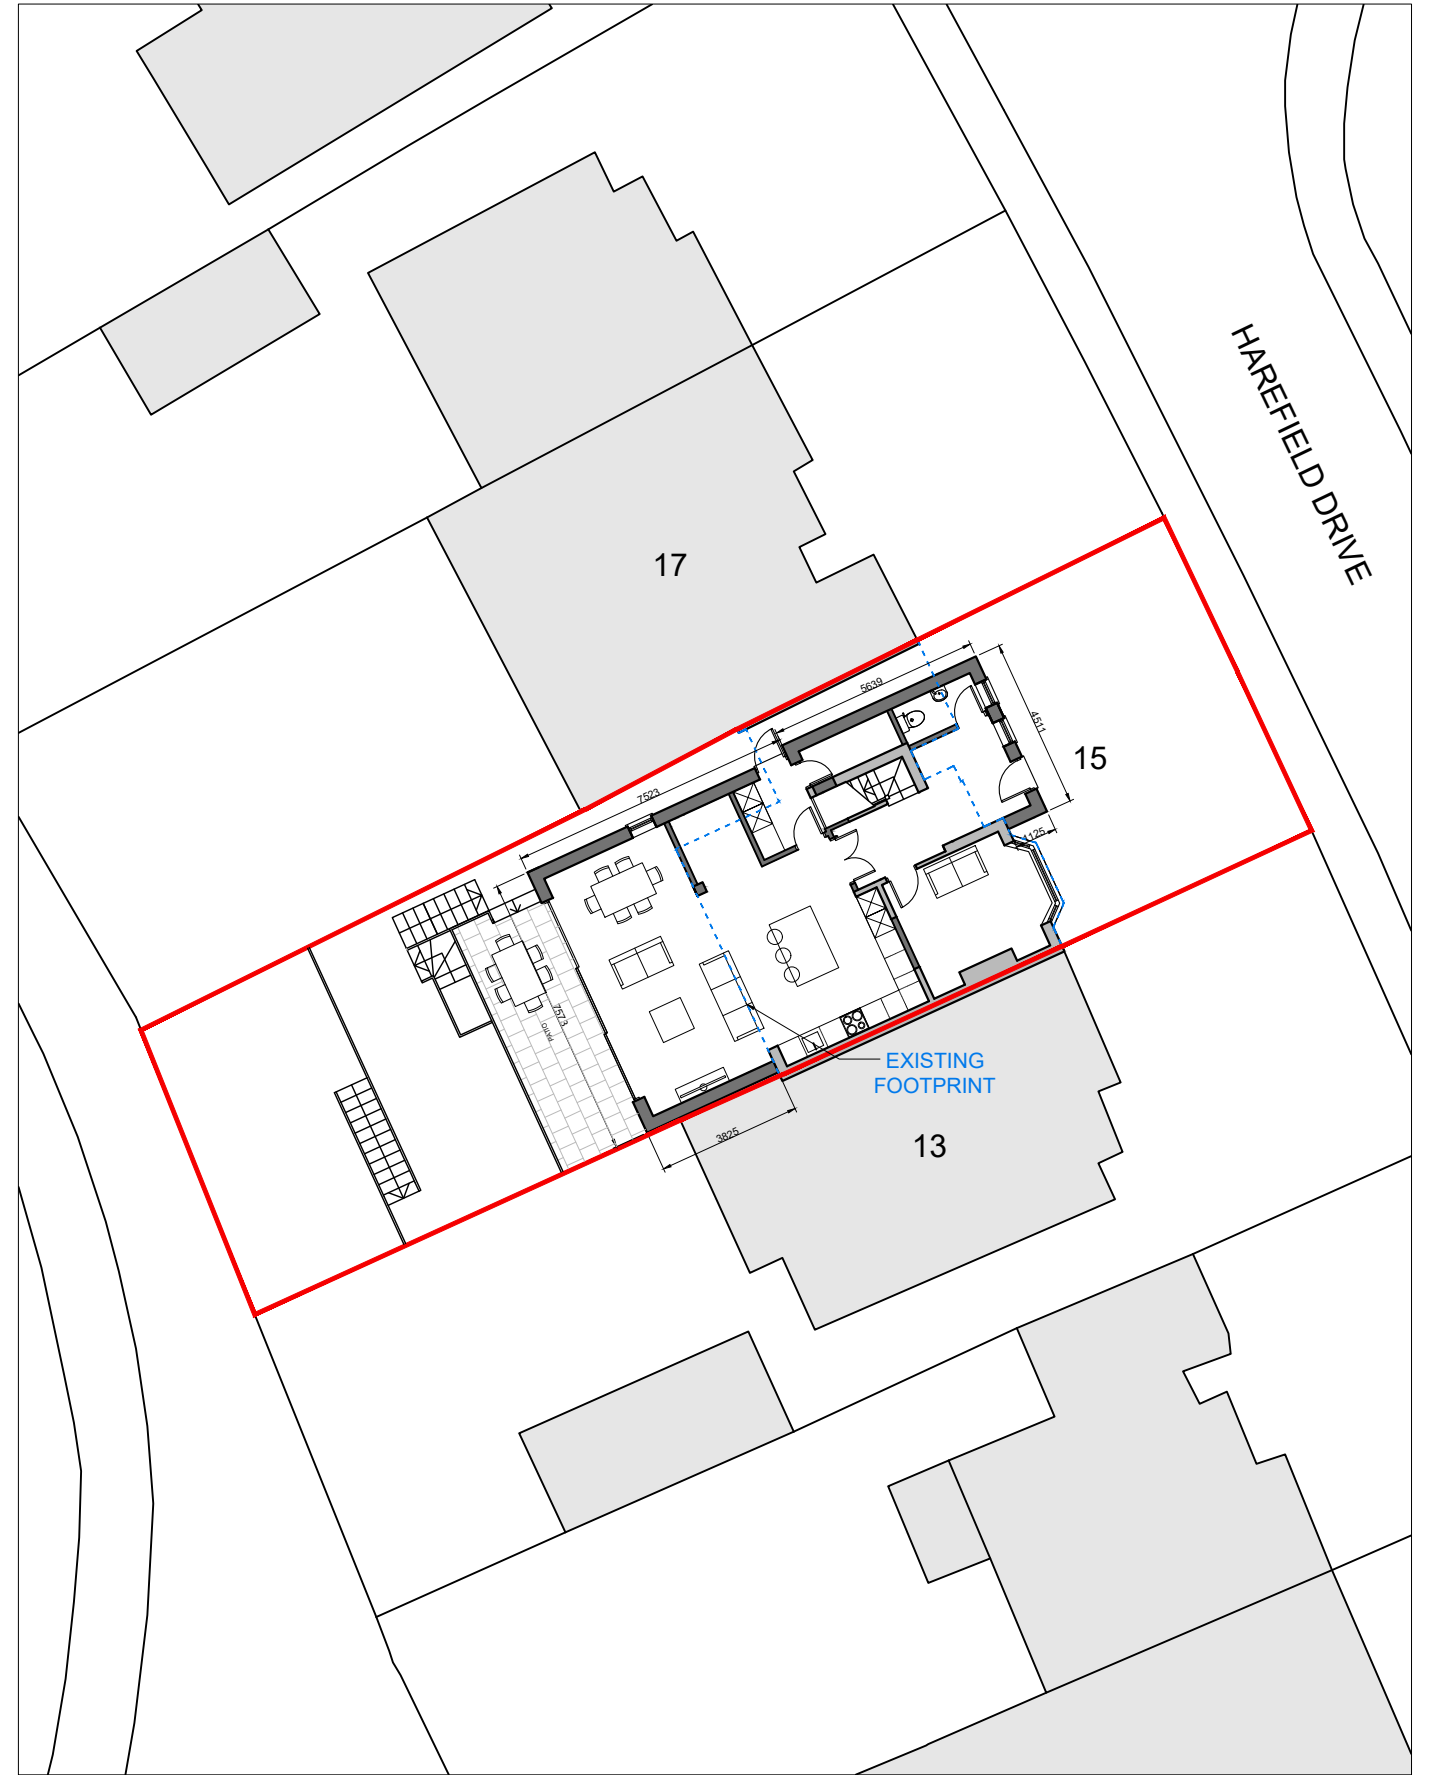

PROPOSED BLOCK PLAN  
1:200

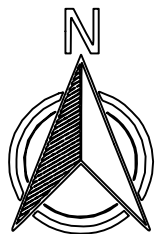

DSQUARE ARCHITECTS  
61 Mosley Street, Manchester, M2 3HZ  
0161 222 3734 | info@dsquare-architects.co.uk  
www.dsquare-architects.co.uk

Client:  
P. Charleston

Site:  
15 Harefield Drive  
Manchester, M20 2SZ

Title:  
Existing and Proposed  
Block Plans

Scale:  
1:200 @ A3  
Date: May 2023

Drg. No.  
2131-01  
Rev. P2 Dnn: DD

Issue:  
**PLANNING**

Revision:  
\_\_\_\_\_  
\_\_\_\_\_  
\_\_\_\_\_