


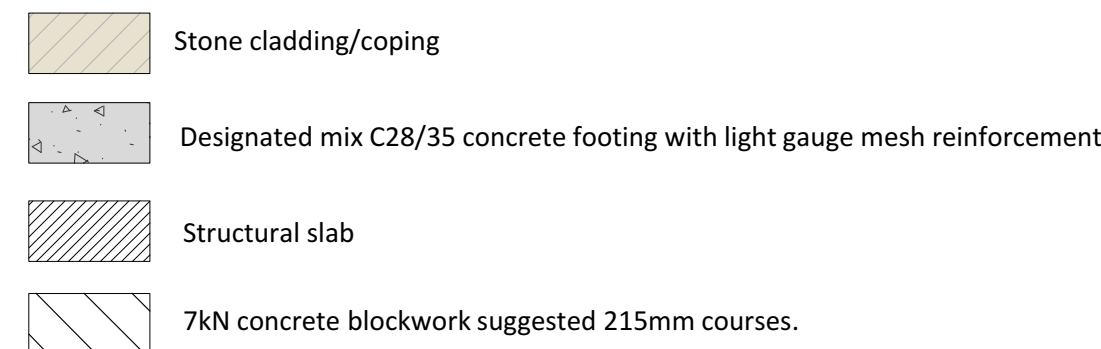

COPING:

125 x 400 wide x 500 mm long with 25 mm radius edge and anti-skate detail as drawing

252194-LPP-95-SW-100-L-0401. Predrilled for stainless steel dowels into wall construction below


15 no. 500mm long units with skate recess as drawing 252194-LPP-95-SW-100-DET-L-0401, (TYPE 14 no. 500 long units without recess (TYPE D1)

13 no. 350mm long units without recess (TYPE D3) (two cut to fit on site as W01/03B and C*)

2 no. 90 degree corner 400 x 400 mm, (TYPE D4)

1 no. 150 degree special (TYPE D5)

Dimensions do not include for joints - to be advised by fabricator

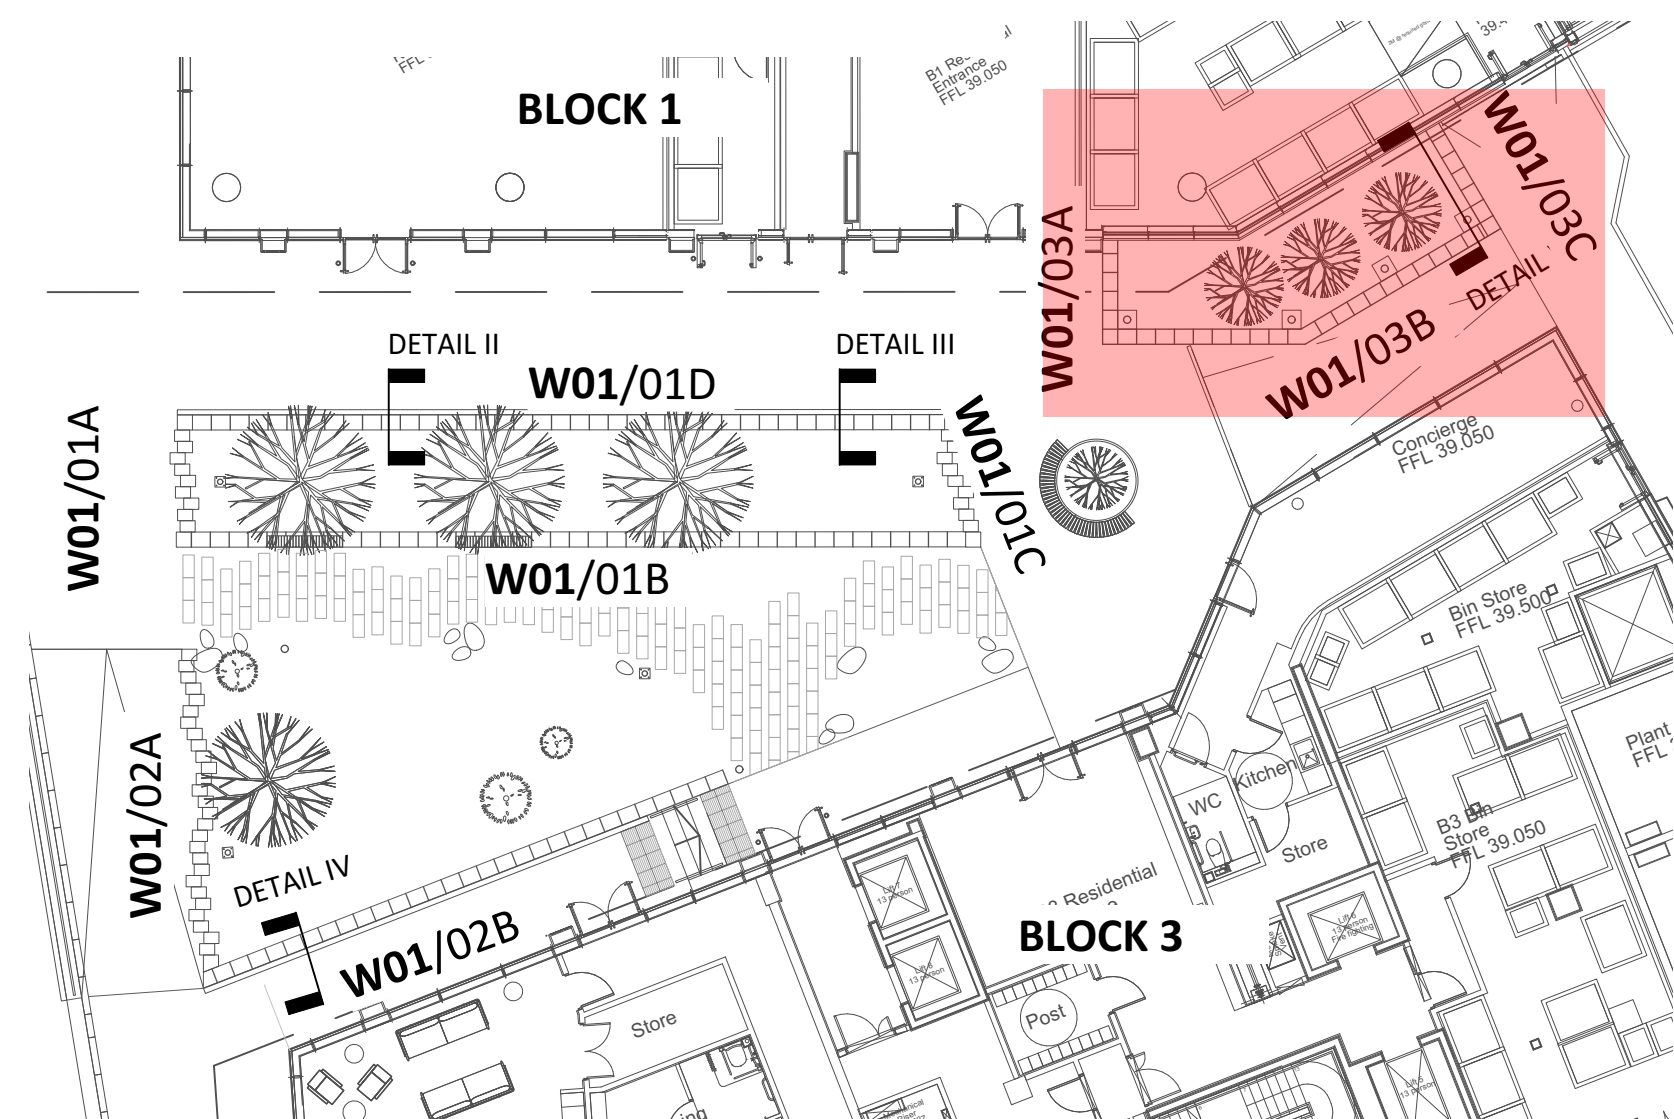

C2	RD	2021-04-14	Final Construction issue
C1	RD	2020-02-24	First issue

(1) Do not scale from drawings - use written dimensions only. (2) All dimensions are in millimeters unless noted. (3) All dimensions shall be verified on site before proceeding with the work. (4) Landscape Projects shall be notified of any discrepancies. (5) Engineer to specify all sub-bases. Any below ground construction is indicative.

Project Title Manchester New Square Manchester				Drawing Title Details: Wall 01/03 Setting Out						
Drawing Date 2020-02-25		Drawn RD	Checked NCS	Revision C2						
Scale 1:20 @ A1		Status Final								
Drawing No. 252194				LPP	95	SW	L00	DET	L	0404

landscapeprojects

Landscape Architecture & Design

31 Blackfriars Road Salford Manchester M3 7AQ
PHONE: 0161 839 8336 FAX: 0161 839 7155
EMAIL: post@landscapeprojects.co.uk