

PLANNING STAGE DRAWINGS.
ALL DETAILS SUBJECT TO REVIEW
BY PROJECT ARCHITECT, MAIN
CONTRACTOR AND RELEVANT
CONSULTANTS PRIOR TO TENDER.
DO NOT USE FOR CONSTRUCTION

NOTES ORIGINAL A1

DO NOT SCALE FROM THIS DRAWING.
ALL DIMENSIONS TO BE CHECKED ON SITE.
(DRAWINGS MAYBE SCALED FOR LOCAL AUTHORITY & PLANNING PURPOSE ONLY)
COPYRIGHT PROTECTED.

FOR PLANNING
DO NOT USE FOR CONSTRUCTION

CONSULTANT REFERENCES IN DRAWING:


STRUCTURAL - REF/REVISION OTHERSIDE: 23-161 EL-03

0 0.5 1.0 2.0 2.5m


Scale 1:50

0 0.10 0.20 0.30 0.40 0.50m


Scale 1:10

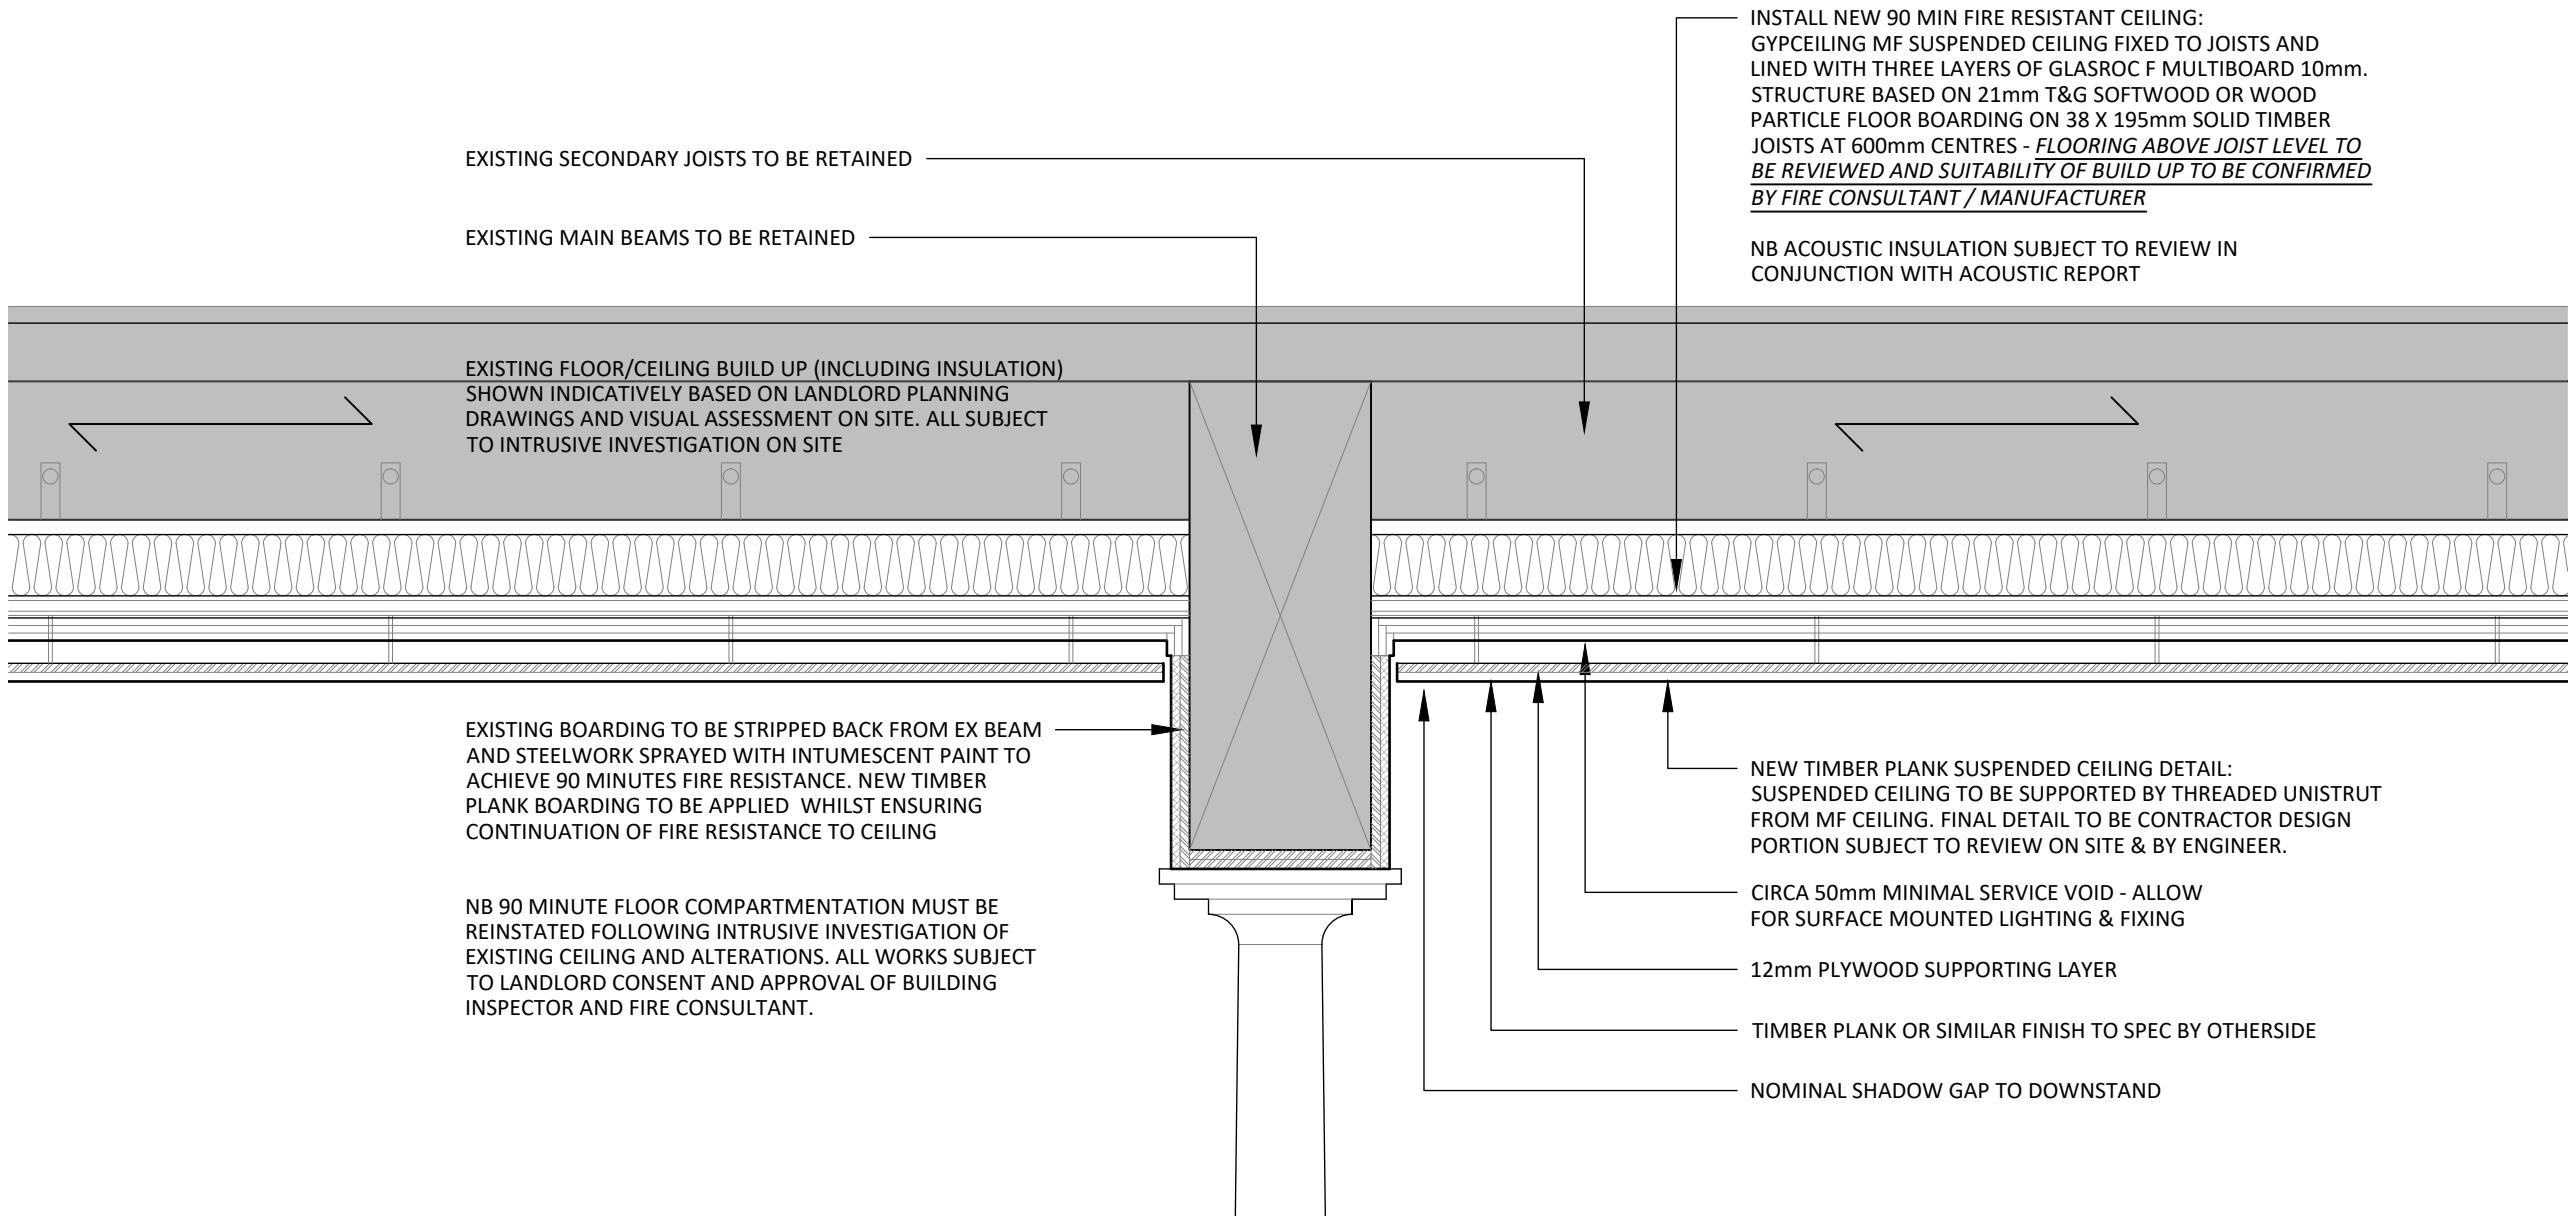

01 PROPOSED CEILING DETAIL THROUGH COLUMN
500 SCALE - 1:10 @ A1 SECTION

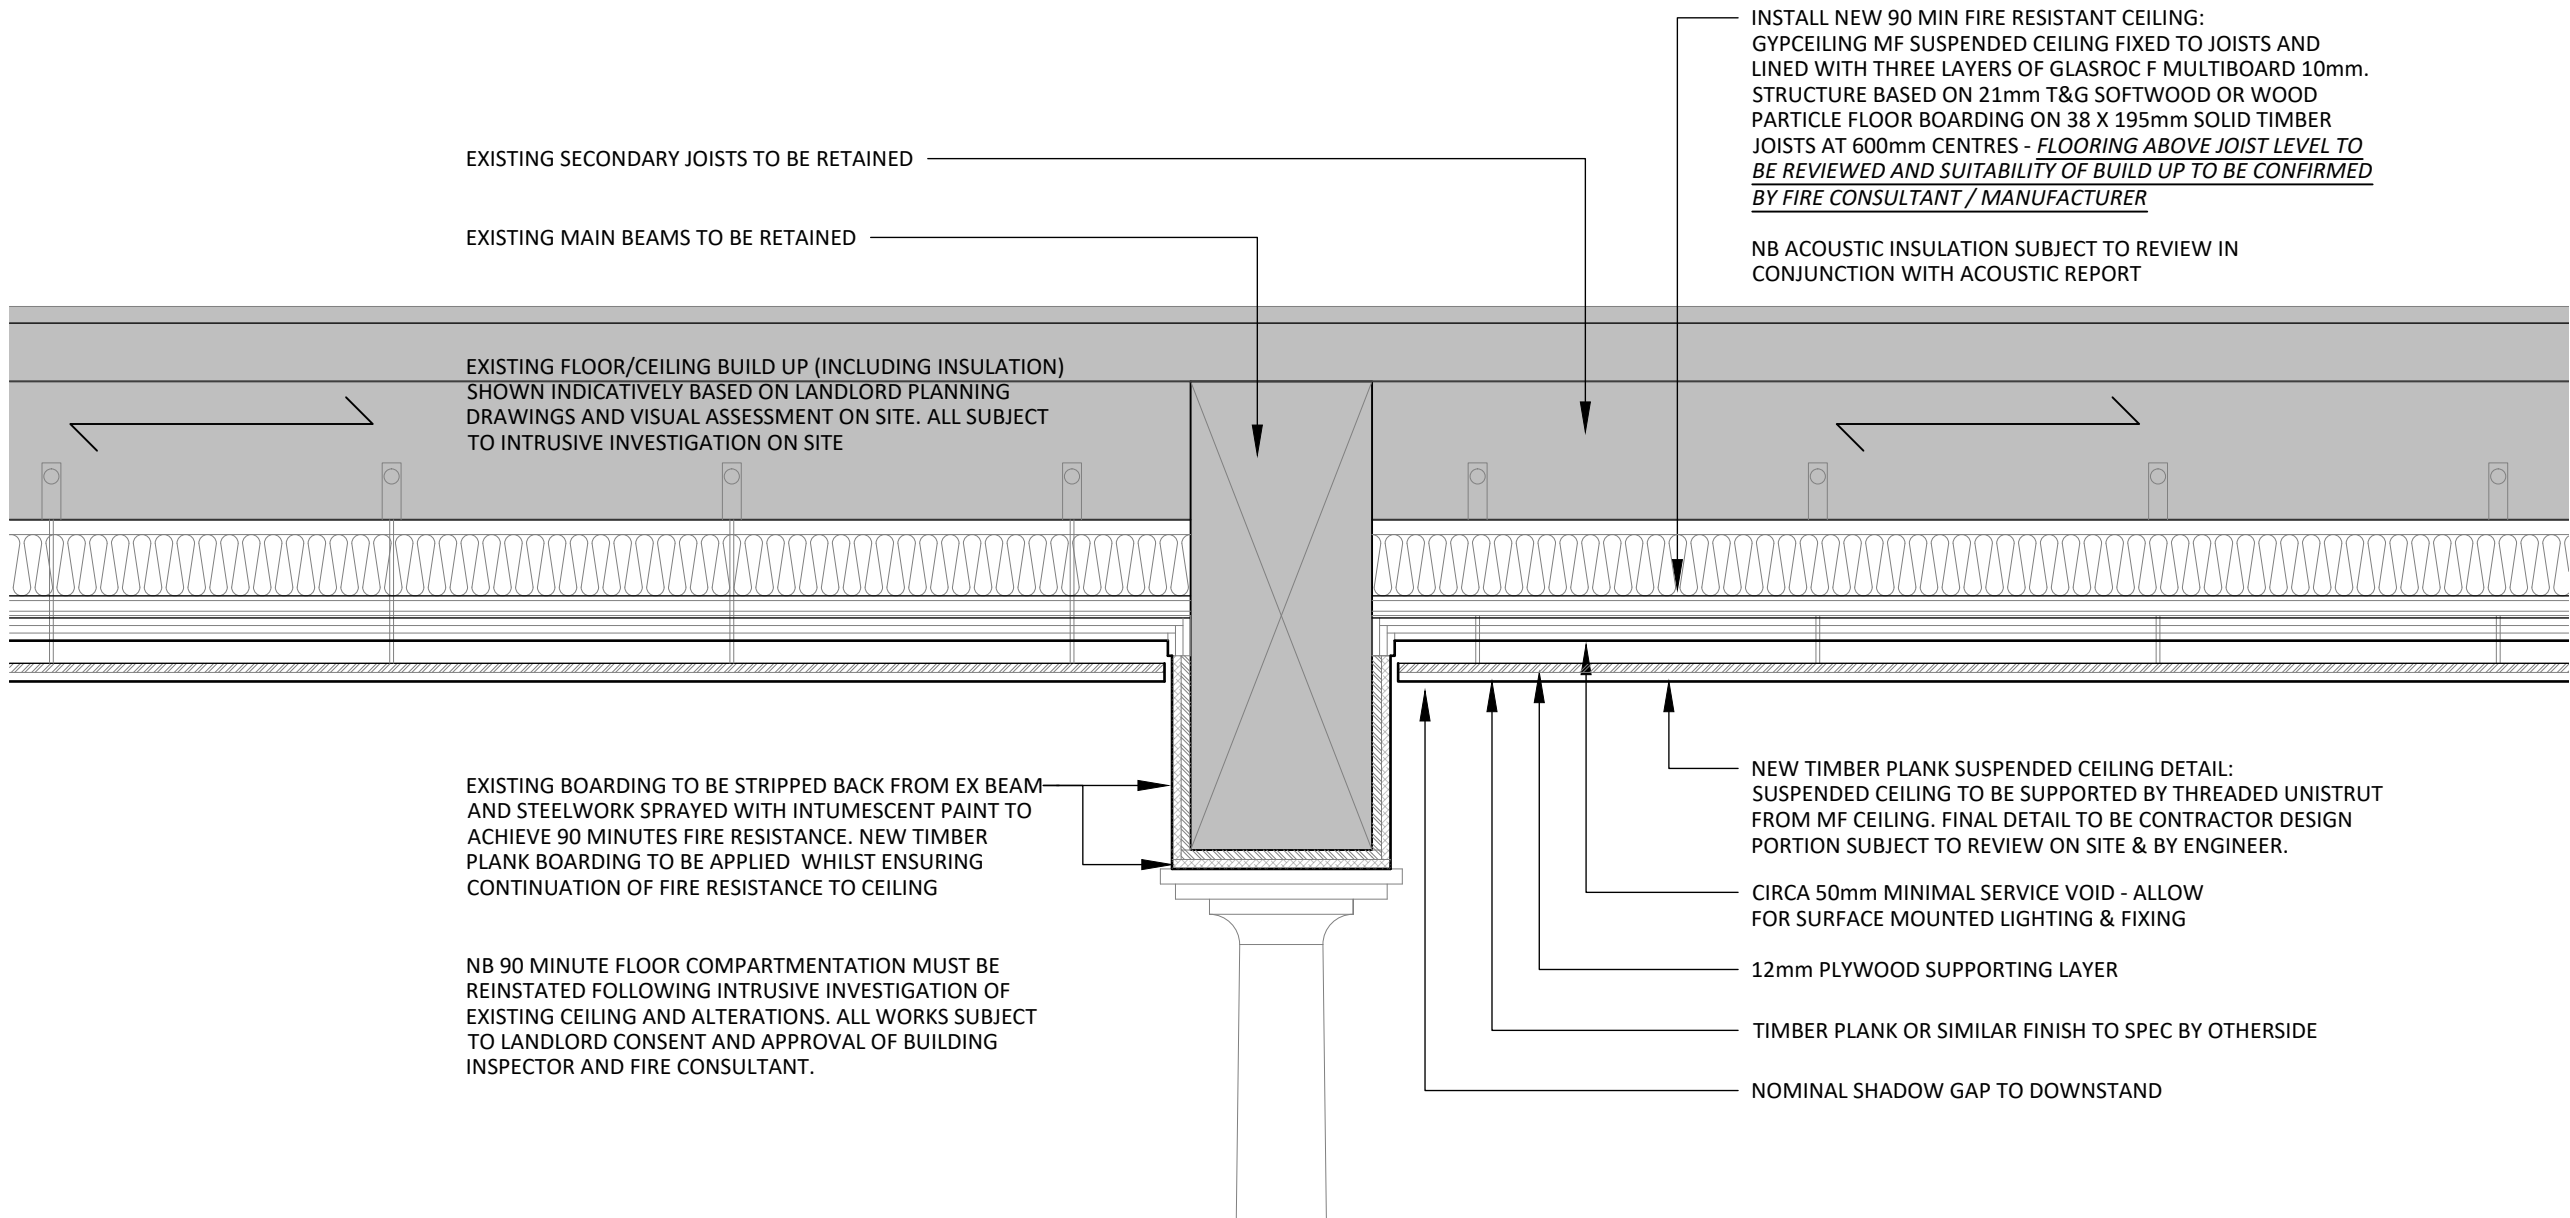

02 PROPOSED CEILING DETAIL IN FRONT OF COLUMN
500 SCALE - 1:10 @ A1 SECTION

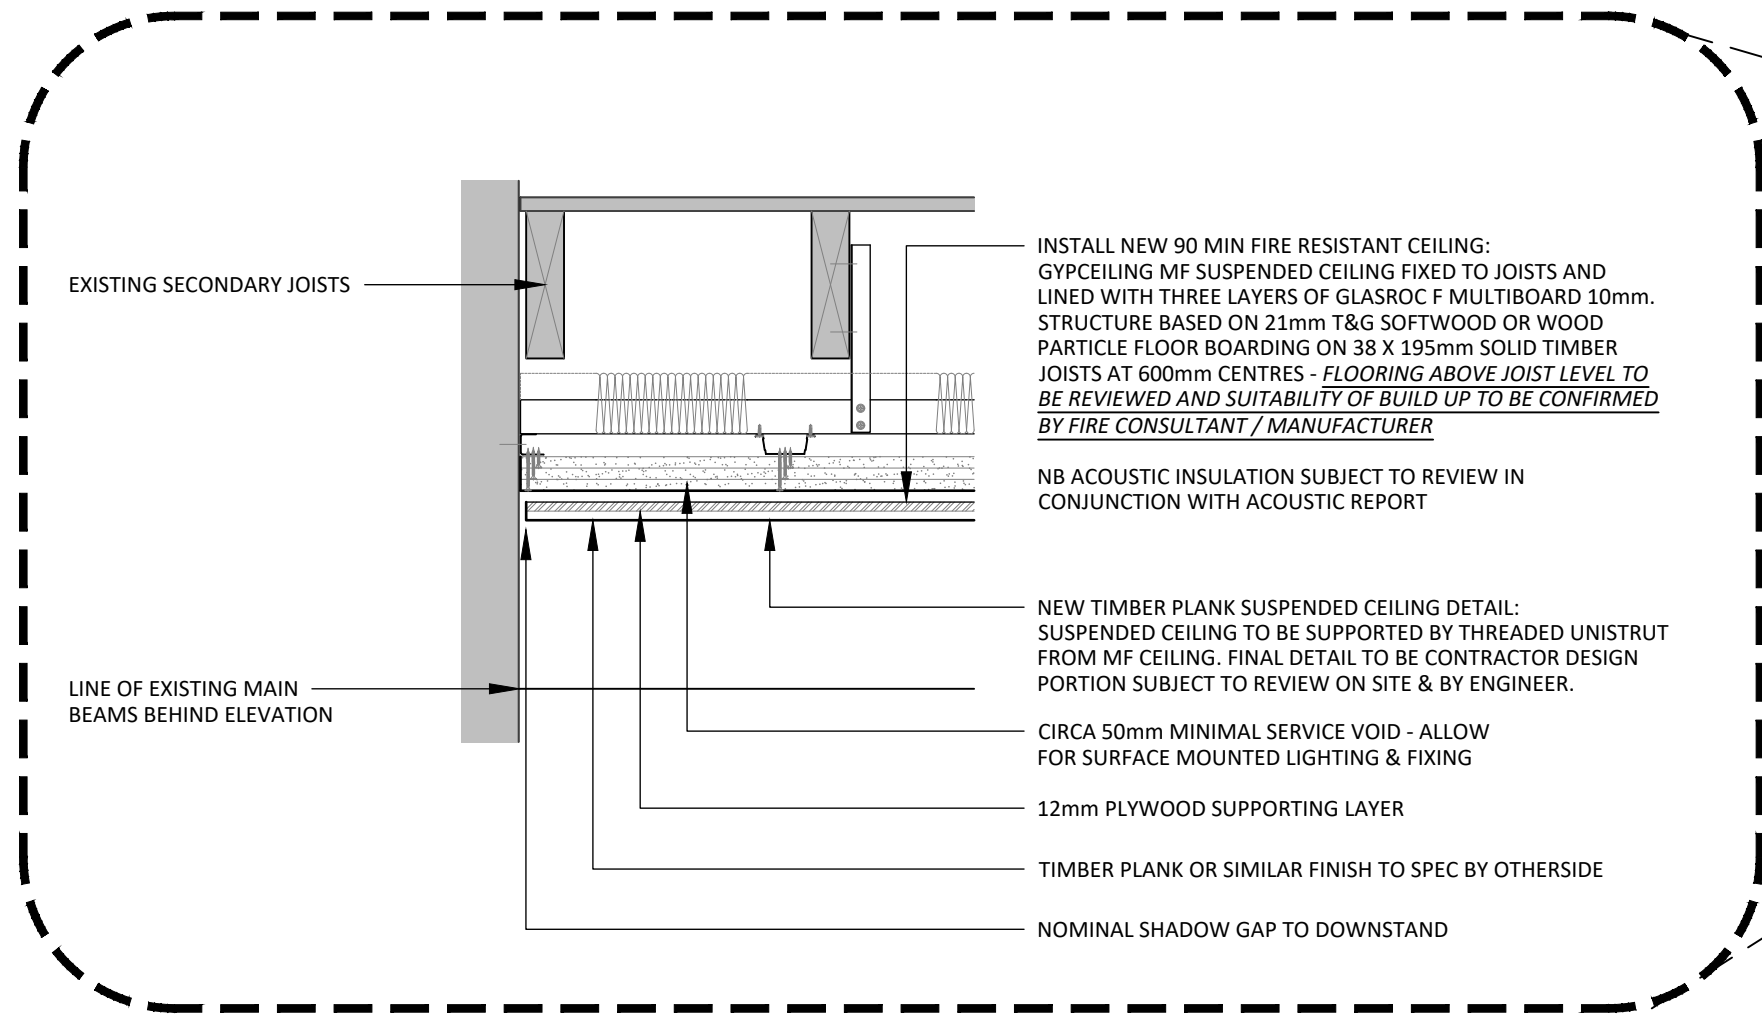

03 PROPOSED WALL/CEILING ABUTMENT DETAIL
500 SCALE - 1:10 @ A1 SECTION



03 TYPICAL SECTION
500 SCALE - 1:50 @ A1 SECTION

3.00	18/07/23	ISSUED FOR PLANNING	SO	ARB
REV	DATE	DESCRIPTION	DRAWN	CHECKED

A X I

ADDRESS : 4th FLOOR CALICO 53-55 MOSLEY STREET,
MANCHESTER, M2 3HQ
TELEPHONE : +44 (0)161 879 7357
EMAIL : www.ani.studio
COMPANY No : 11847325

CLIENT

Blacklock

PROJECT

FREETRADE EXCHANGE
37 PETER STREET
MANCHESTER M2 5GB

DRAWING REFERENCE

PROPOSED CEILING DETAILS

JOB REFERENCE	DRAWING SCALE	DATE	DRAWN	CHECKED
23-161	1:50 @ A1	20.06.23	SO	ARB
DRAWING REFERENCE	STAGE	REV		
AXI - 500	03	00		