


0m 1m 2m 3m 4m 5m

VISUAL SCALE 1:100 @ A3

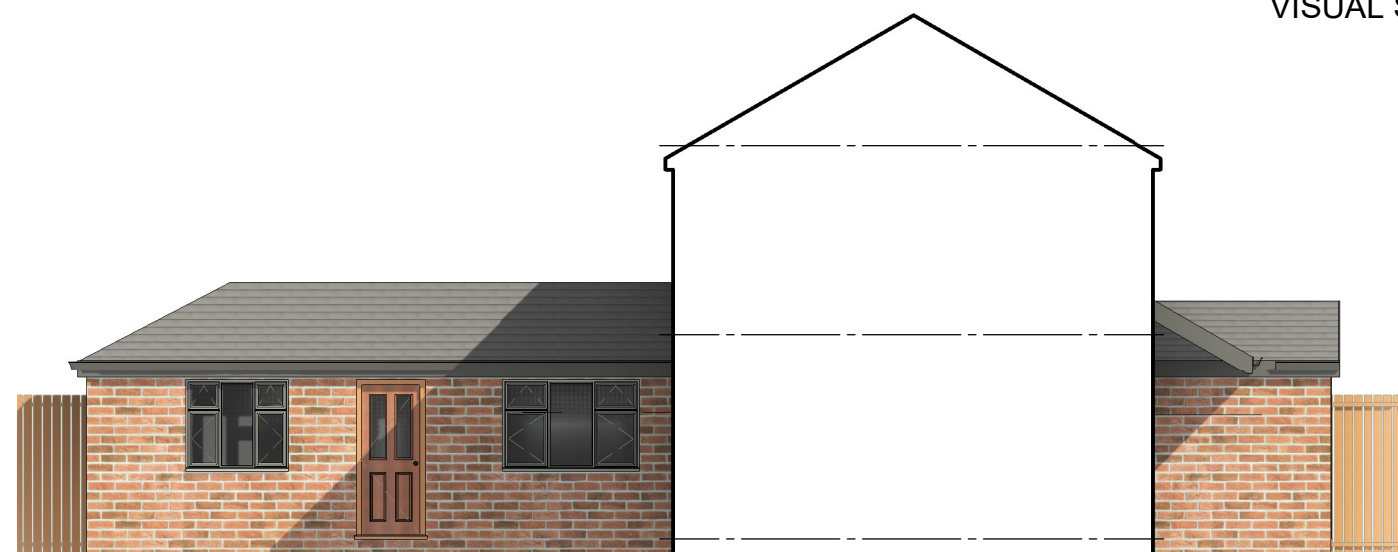


01_P-Elevation
1 : 100




02_P-Elevation
1 : 100

**All new materials to match
or to be similar to existing**

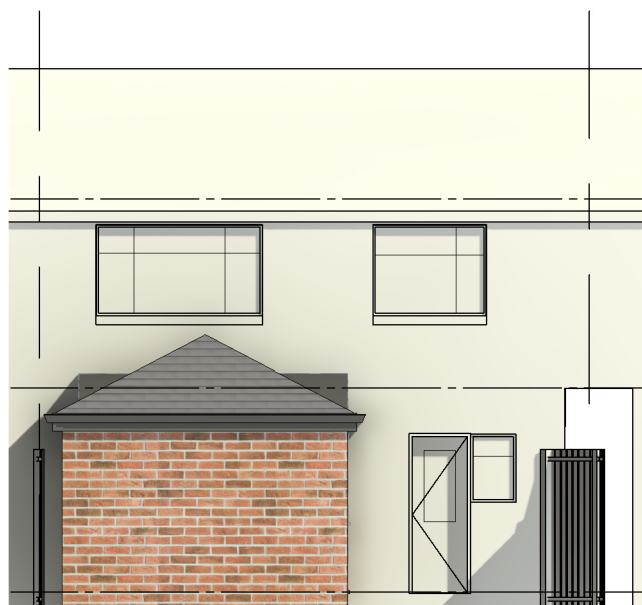

03_P-Elevation
1 : 100

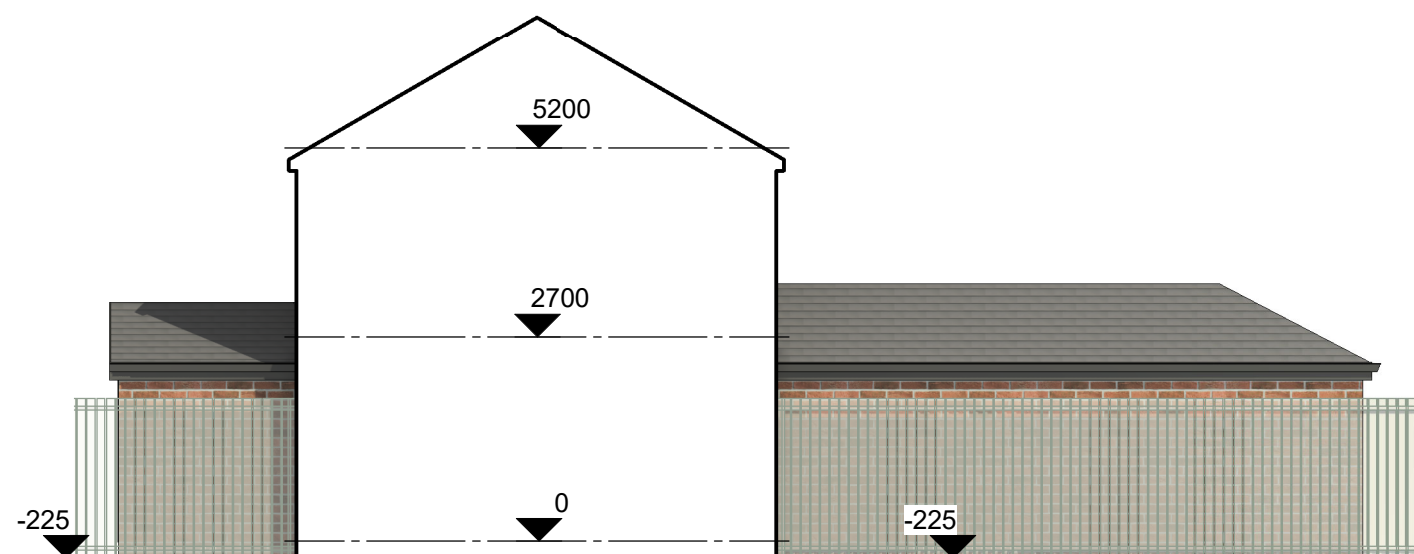

04_P-Elevation
1 : 100

COPYRIGHT © ALL RIGHTS RESERVED BY VIKAS ALYAS LTD. DO NOT SCALE FROM DRAWING. DRAWING INDICATES DESIGN INTENT ONLY. REPORT ANY DISCREPANCIES TO CLIENT / VA LTD. NOT TO BE USED FOR CONSTRUCTION UNLESS STATED SO. TO BE READ IN CONJUNCTION WITH OTHER DRAWINGS OR SPECIFICATION WHERE PROVIDED.



0161 511 8479
vikas@architek.uk
916 Stockport Road, Levenshulme, Manchester, M19 3AB

No.	Description	Date
P1	Issue to Planning	10.03.2023

PROJECT		ADDRESS		CLIENT	
Sgl storey rear extension and front porch extension		1212_12 Marbury Ave, Fallowfield, Manchester M14 7AJ		Mr Khalil Rehman	
Manchester City Council	PURPOSE OF ISSUE Planning	SHEET Proposed Elevations	Date 10.03.2023	Project number 1212	Scale (@ A3) 1 : 100
			Drawn by VA	DRAWING NUMBER A105	REV P1
			Checked by VA		