

Any drawing format is to be read in conjunction with and at the scale of accompanying documents.

All dimensions are to be checked on site by the Contractor, scaling is for Local Authority purposes only.

Unless otherwise indicated, all dimensions are in millimeters.


All information on this drawing is to be read in conjunction with the relevant Donald Insall Associates (Insall) specification and trade contractors' drawings and information by specialists.

In the event of any discrepancy, please contact Insall immediately.

This drawing may contain survey information by others and is to be used solely for the purposes for which it was issued.

These are uncontrolled documents issued for information purposes only. If you have any queries regarding the drawings, contact Insall immediately.

Insall cannot be held responsible for any errors arising from changes made to an uncontrolled file.

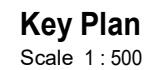

Purpose of Issue

Planning Permission and LBC Application

Project Information

The John Rylands
Research Institute and Library
Manchester, 'Next Chapter' Project

Drawing Title

Ramp Area Section as Proposed - Key Area
Detail

Drawing Number						
Project ID	Originator	Functional Breakdown	Spatial Breakdown	Form	Discipline	Number
JRL	- DIA	- ZZ	- 01B	- D80-	ACL	- 4910


Project Number	Scale at A1	Status	Revision
MAN.JRL.03	As indicated	S3	P3

Donald Insall Associates
Chartered Architects and Historic Building Consultants

Ducie House, 37 Ducie Street, Manchester M1 2JW
(+44) 0161 359 4326
Manchester@insall-architects.co.uk


© 2023 DONALD INSALL ASSOCIATES LTD



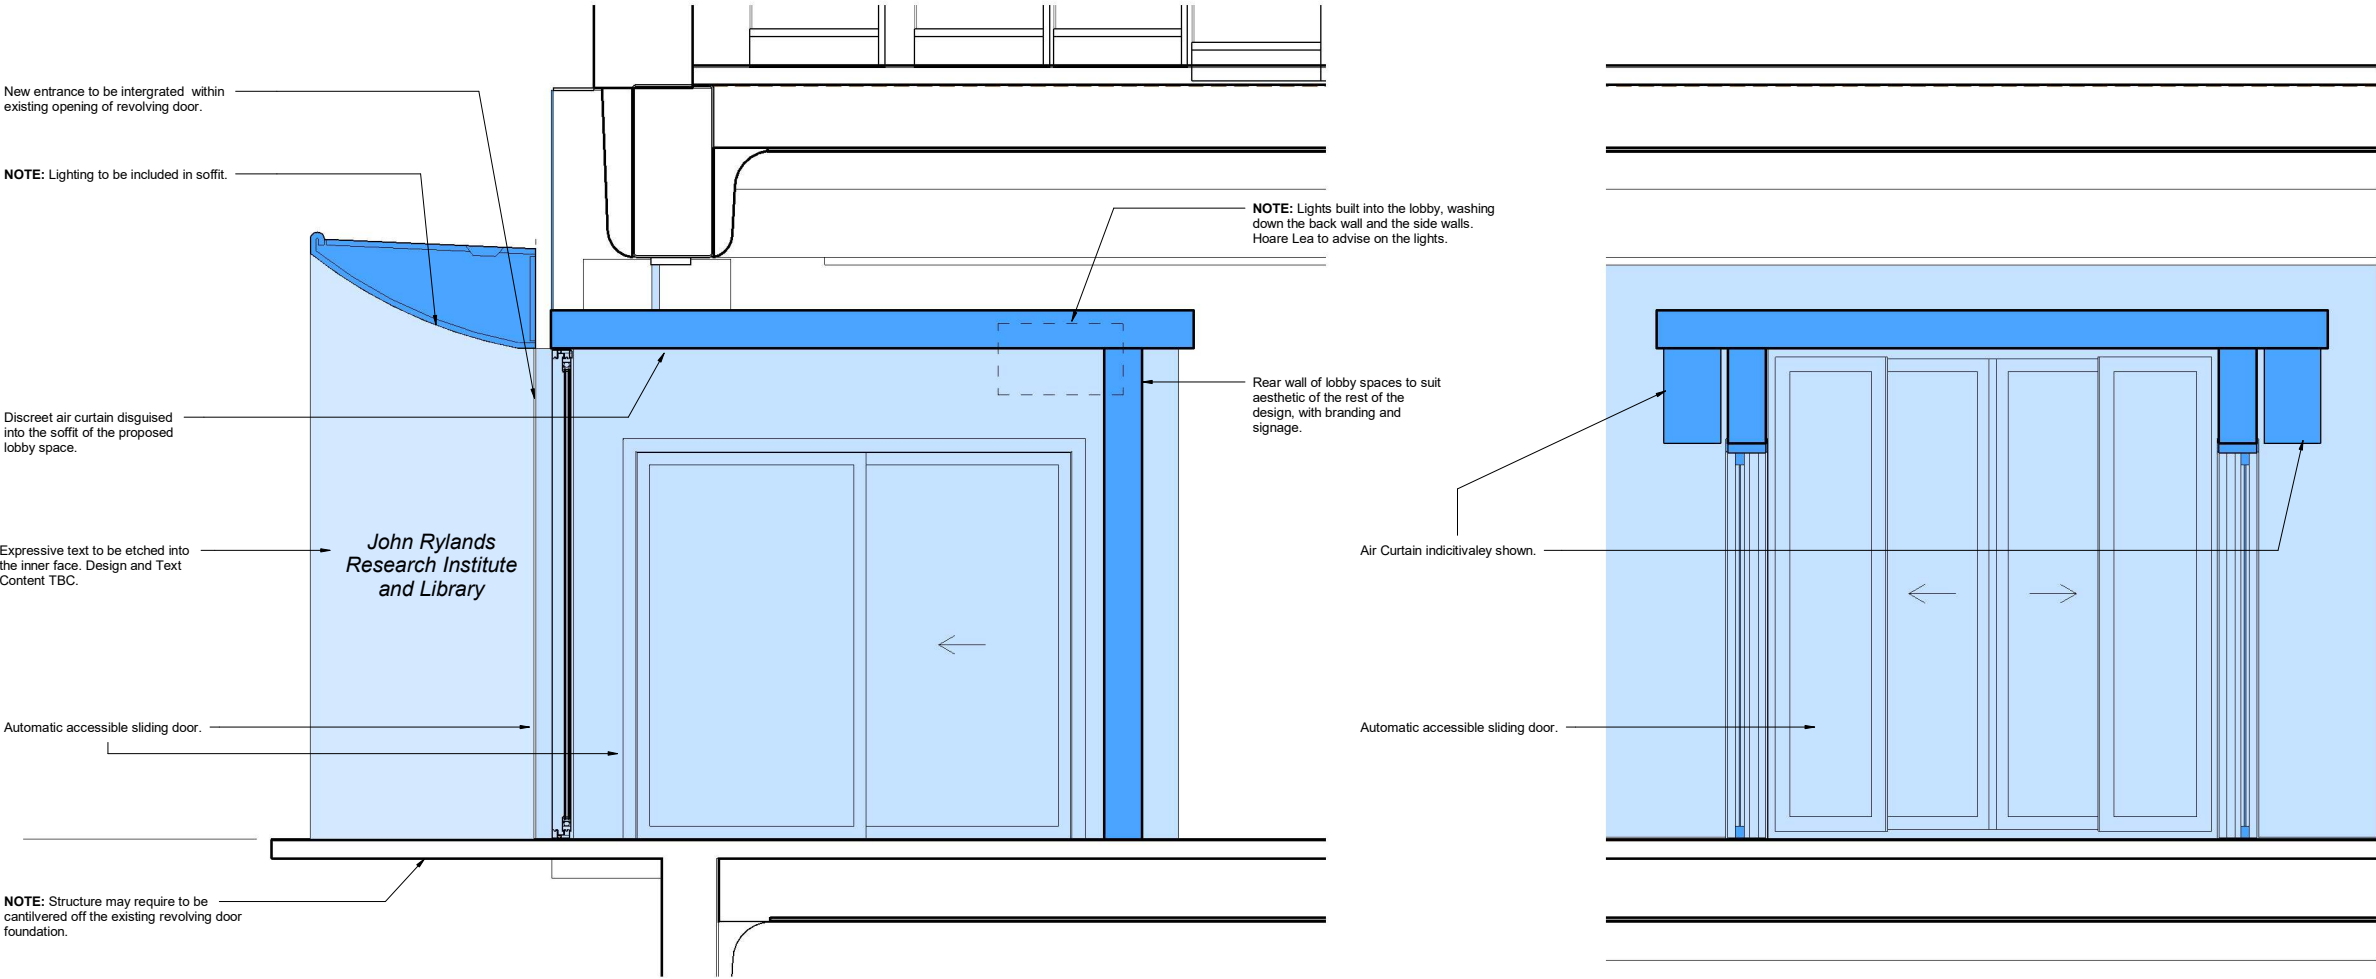

Section AA - Modern Extension as Proposed
Scale 1 : 20

Section CC - Modern Extension as Proposed
Scale 1 : 20

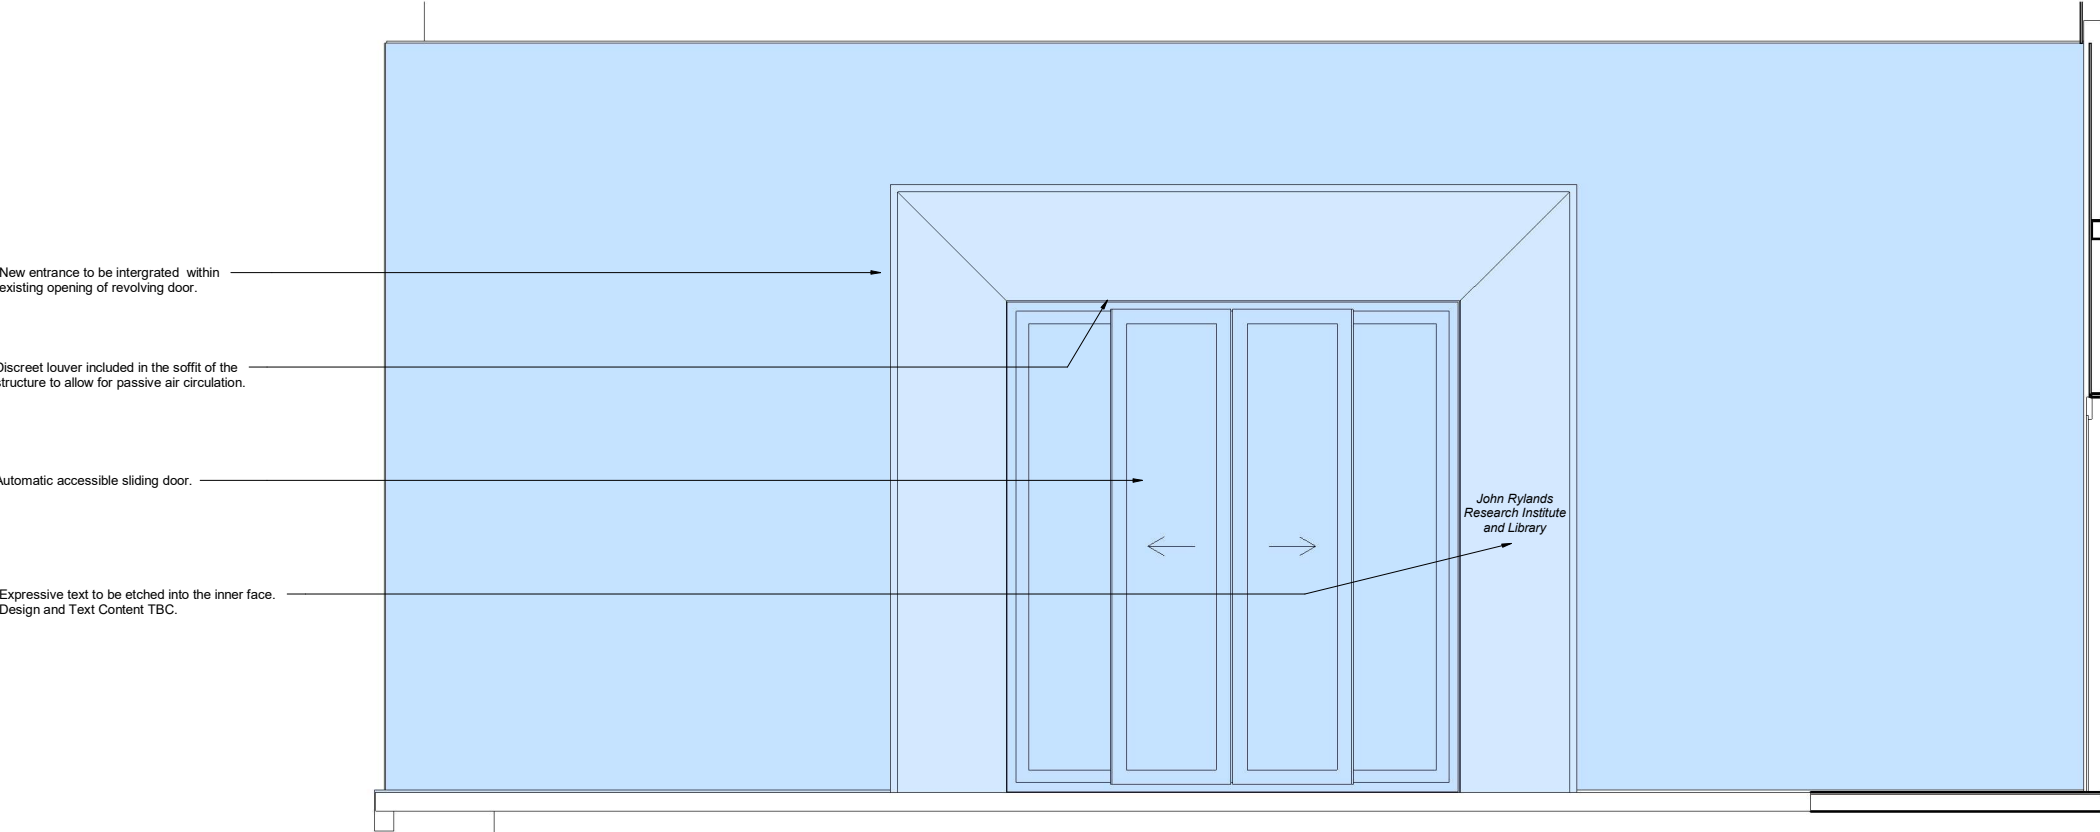

Section BB - Modern Extension as Proposed
Scale 1 : 20

Information Note

Any drawing format is to be read in conjunction with and at the scale of accompanying documents.

Where colours other than black or grey are used the drawing must be plotted in colour.

All dimensions are to be checked on site by the Contractor, scaling is for Local Authority purposes only.

Unless otherwise indicated, all dimensions are in millimeters.

All information on this drawing is to be read in conjunction with the relevant Donald Insall Associates (Insall) specification and trade contractors' drawings and information by specialists.


In the event of any discrepancy, please contact Insall immediately.

This drawing may contain survey information by others and is to be used solely for the purposes for which it was issued.

These are uncontrolled documents issued for information purposes only. If you have any queries regarding the drawings, contact Insall immediately.


Insall cannot be held responsible for any errors arising from changes made to an uncontrolled file.

Drawings by Donald Insall Associates to be read in conjunction with full 'Next Chapter' drawing sets, including those by Structural Engineer, MEP Engineer, Exhibition Designer, Fire Consultant and Acoustic Consultant.

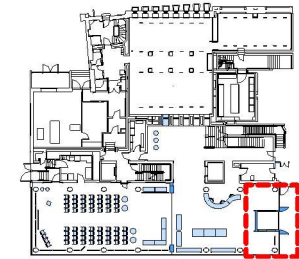


Key Plan
Scale 1 : 500

P2	09.05.23	JXW	RXC	For Costing		
P1	13.04.23	JXW	RXC	Initial Issue		
Rev.	Date	Dim.	Auth.	Description		
Purpose of Issue						
Review and Comment						
Project Information						
The John Rylands						
Research Institute and Library						
Manchester, 'Next Chapter' Project						
Drawing Title						
Modern Entrance Sections as Proposed - Key Area Detail						
Drawing Number						
Project ID	Originator	Functional Breakdown	Spatial Breakdown	Form	Discipline	Number
JRL	- DIA	- ZZ	- 10A	- D80-	ACL	- 4950
Project Number		Scale at A1		Status	Revision	
MAN_JRL_03		As indicated		S3	P2	
Donald Insall Associates						
Chartered Architects and Historic Building Consultants						
Ducie House, 37 Ducie Street, Manchester M1 2JW						
(+44) 0161 359 4326						
Manchester@insall-architects.co.uk						
© 2023 DONALD INSALL ASSOCIATES LTD						

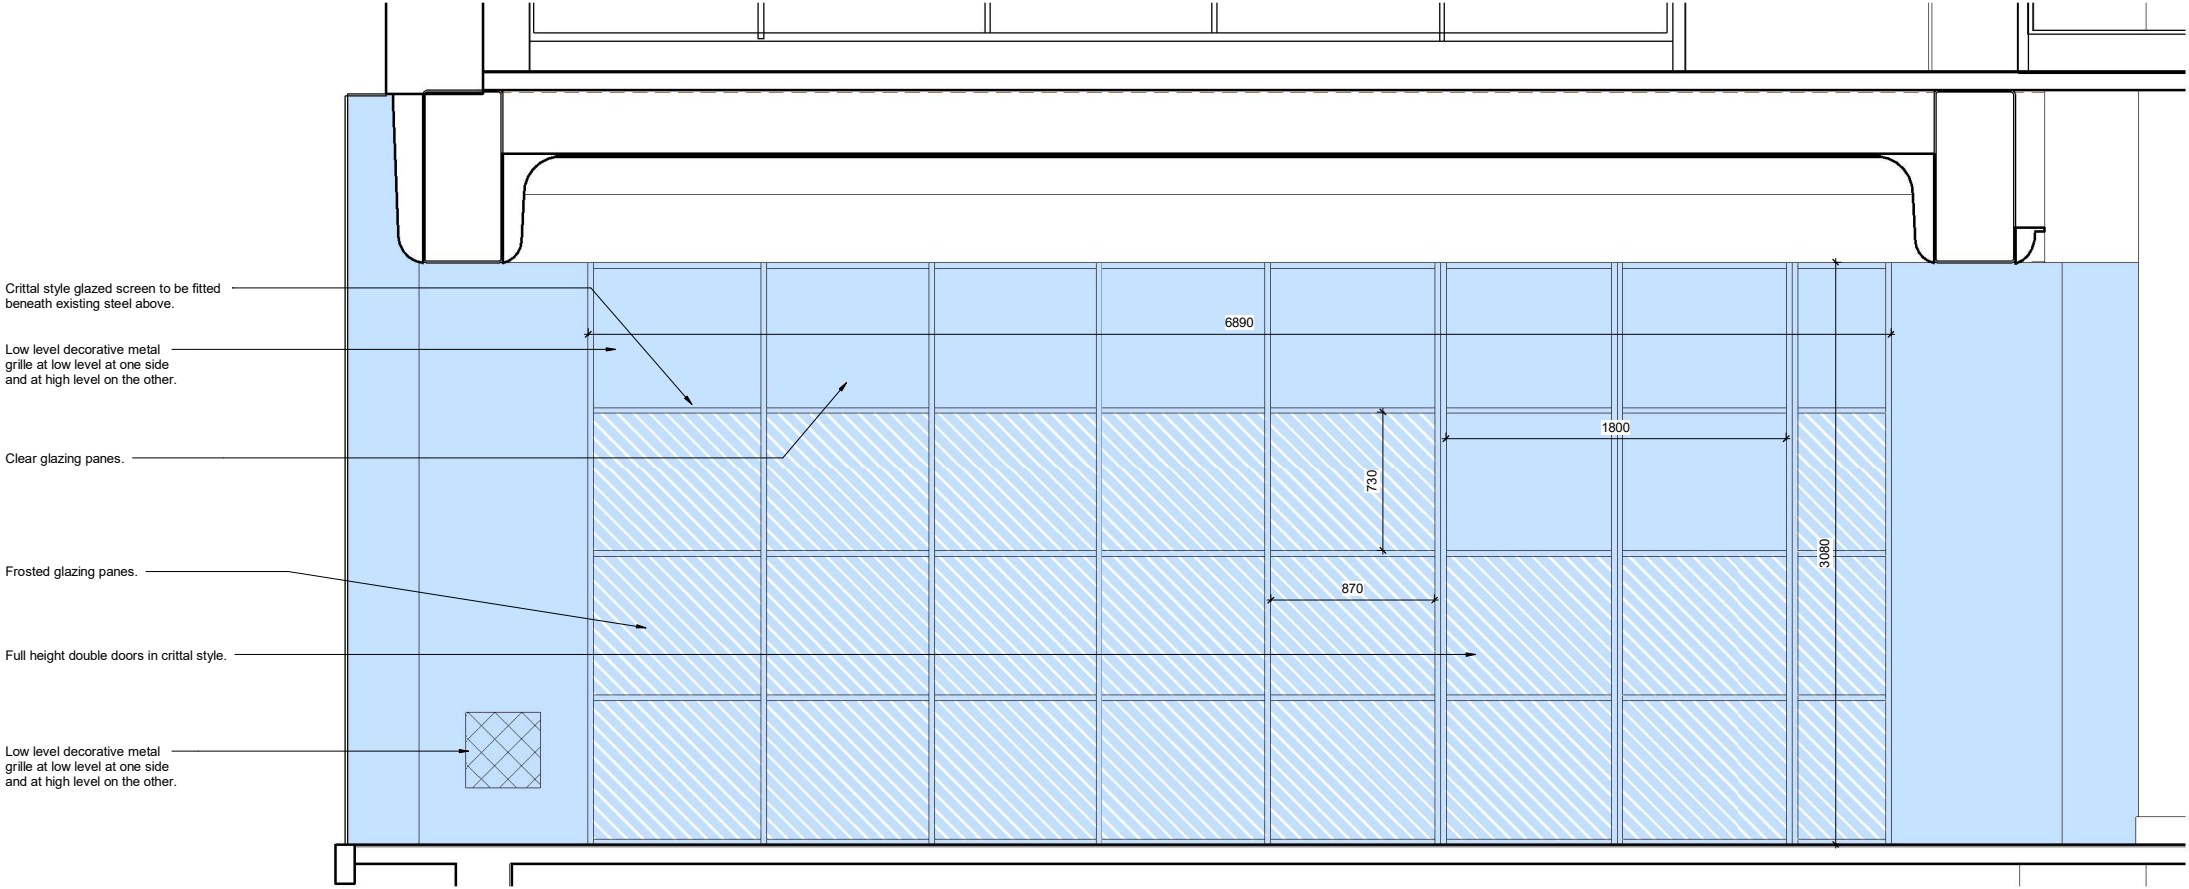

Section AA - Glazed Screen as Proposed
Scale 1 : 20

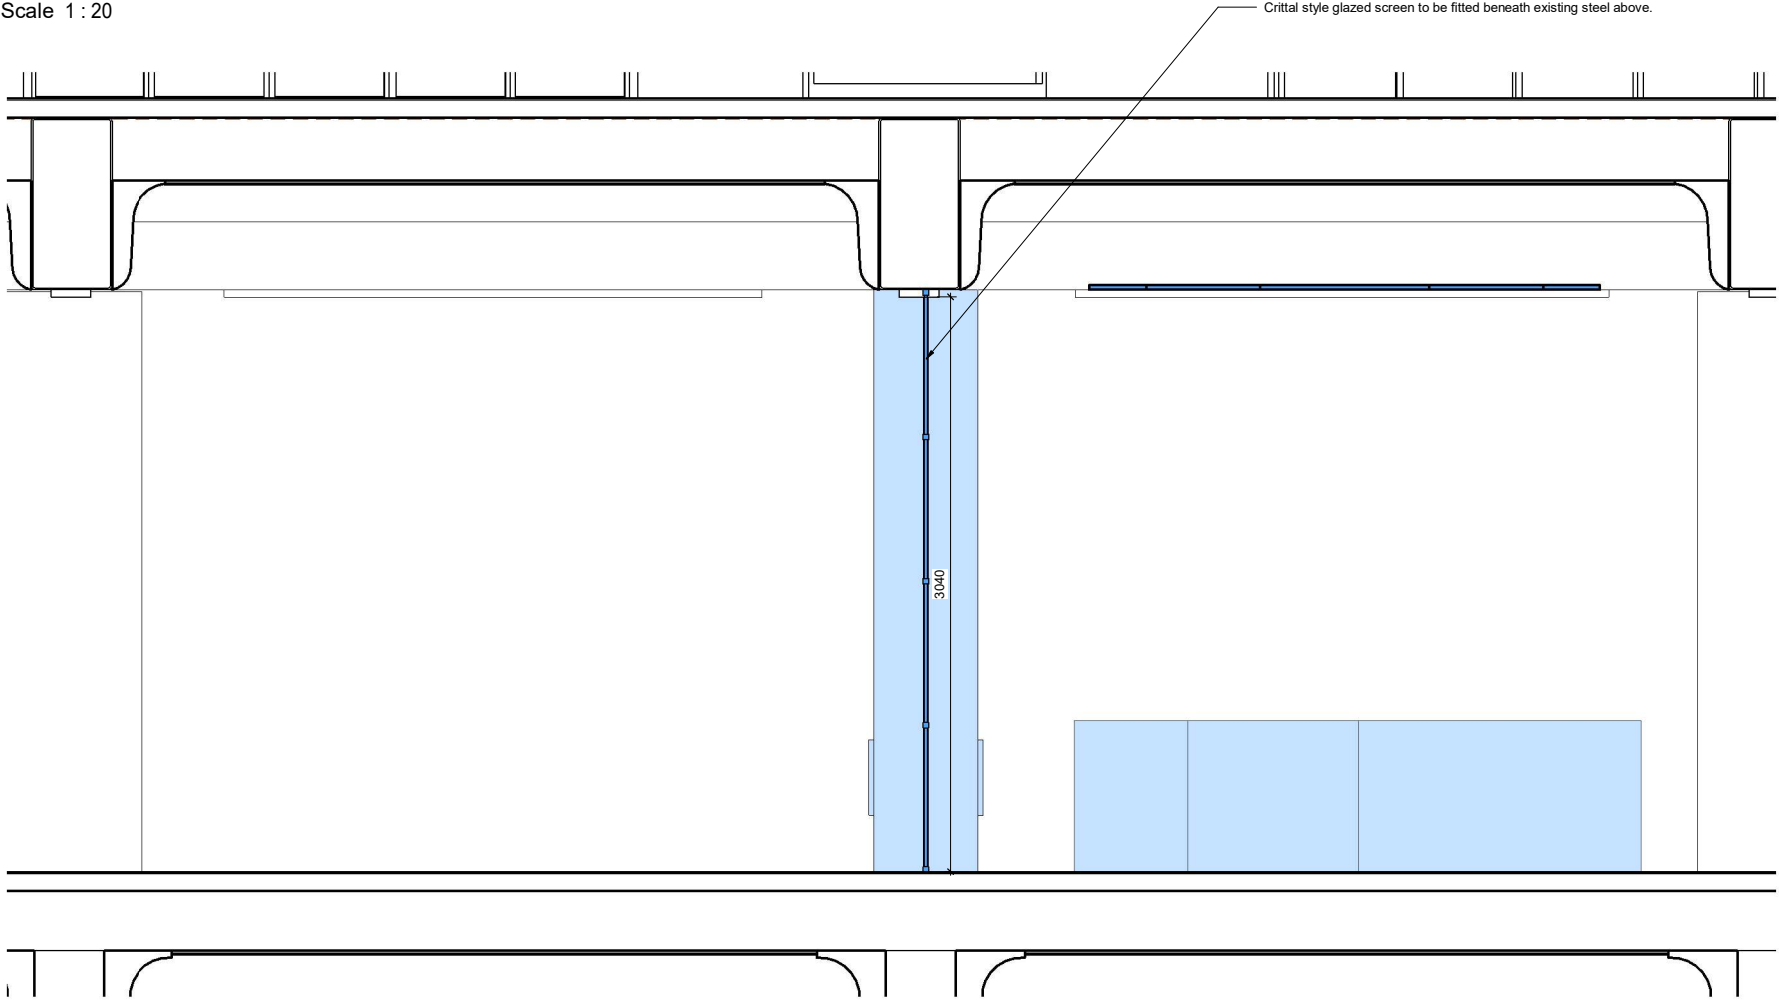

Section BB - Glazed Screen as Proposed
Scale 1 : 20

Information Note

Any drawing format is to be read in conjunction with and at the scale of accompanying documents.

Where colours other than black or grey are used the drawing must be plotted in colour.

All dimensions are to be checked on site by the Contractor, scaling is for Local Authority purposes only.

Unless otherwise indicated, all dimensions are in millimeters.

All information on this drawing is to be read in conjunction with the relevant Donald Insall Associates (Insall) specification and trade contractors' drawings and information by specialists.


In the event of any discrepancy, please contact Insall immediately.

This drawing may contain survey information by others and is to be used solely for the purposes for which it was issued.

These are uncontrolled documents issued for information purposes only. If you have any queries regarding the drawings, contact Insall immediately.

Insall cannot be held responsible for any errors arising from changes made to an uncontrolled file.

Drawings by Donald Insall Associates to be read in conjunction with full 'Next Chapter' drawing sets, including those by Structural Engineer, MEP Engineer, Exhibition Designer, Fire Consultant and Acoustic Consultant.

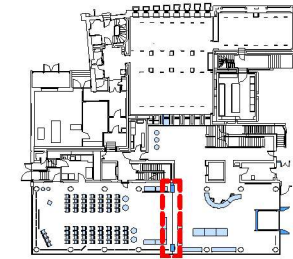

Key Plan
Scale 1 : 500

P2	09.05.23	JXW	RXC	For Costing		
P1	13.04.23	JXW	RXC	Initial Issue		
Rev.	Date	On.	Auth.	Description		
Purpose of Issue						
Review and Comment						
Project Information						
The John Rylands						
Research Institute and Library						
Manchester, 'Next Chapter' Project						
Drawing Title						
Glazed Screen Sections as Proposed - Key Area Detail						
Drawing Number						
Project ID	Originator	Functional Breakdown	Spatial Breakdown	Form	Discipline	Number
JRL	- DIA	- ZZ	- 10A - D80-	ACL	-	4951
Project Number		Scale at A1		Status	Revision	
MAN_JRL_03		As indicated		S3	P2	


Donald Insall Associates

Chartered Architects and Historic Building Consultants


Ducie House, 37 Ducie Street, Manchester M1 2JW
(+44) 0161 359 4326
Manchester@insall-architects.co.uk

© 2023 DONALD INSALL ASSOCIATES LTD



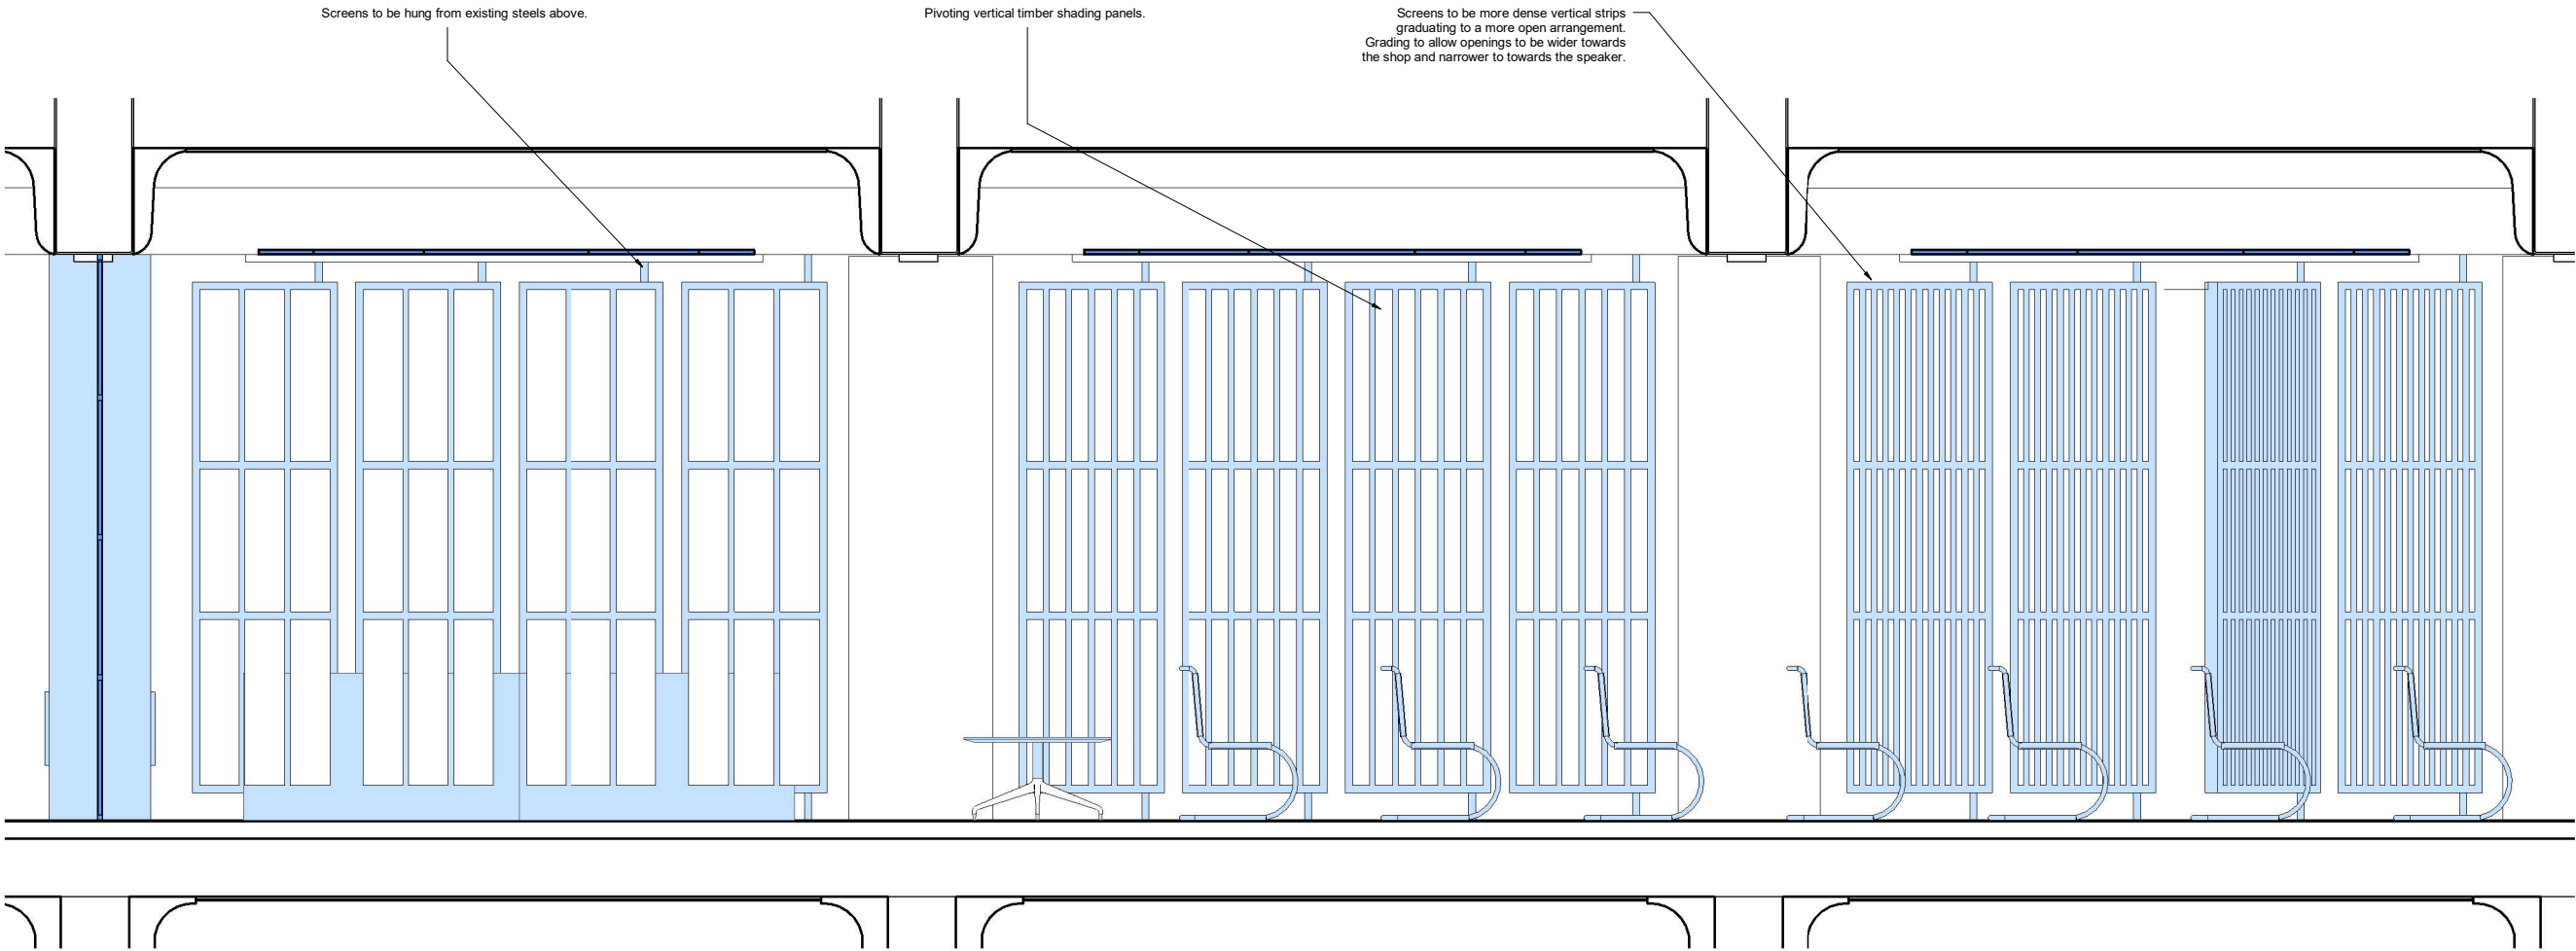

Section AA - Shading Screens as Proposed
Scale 1 : 20

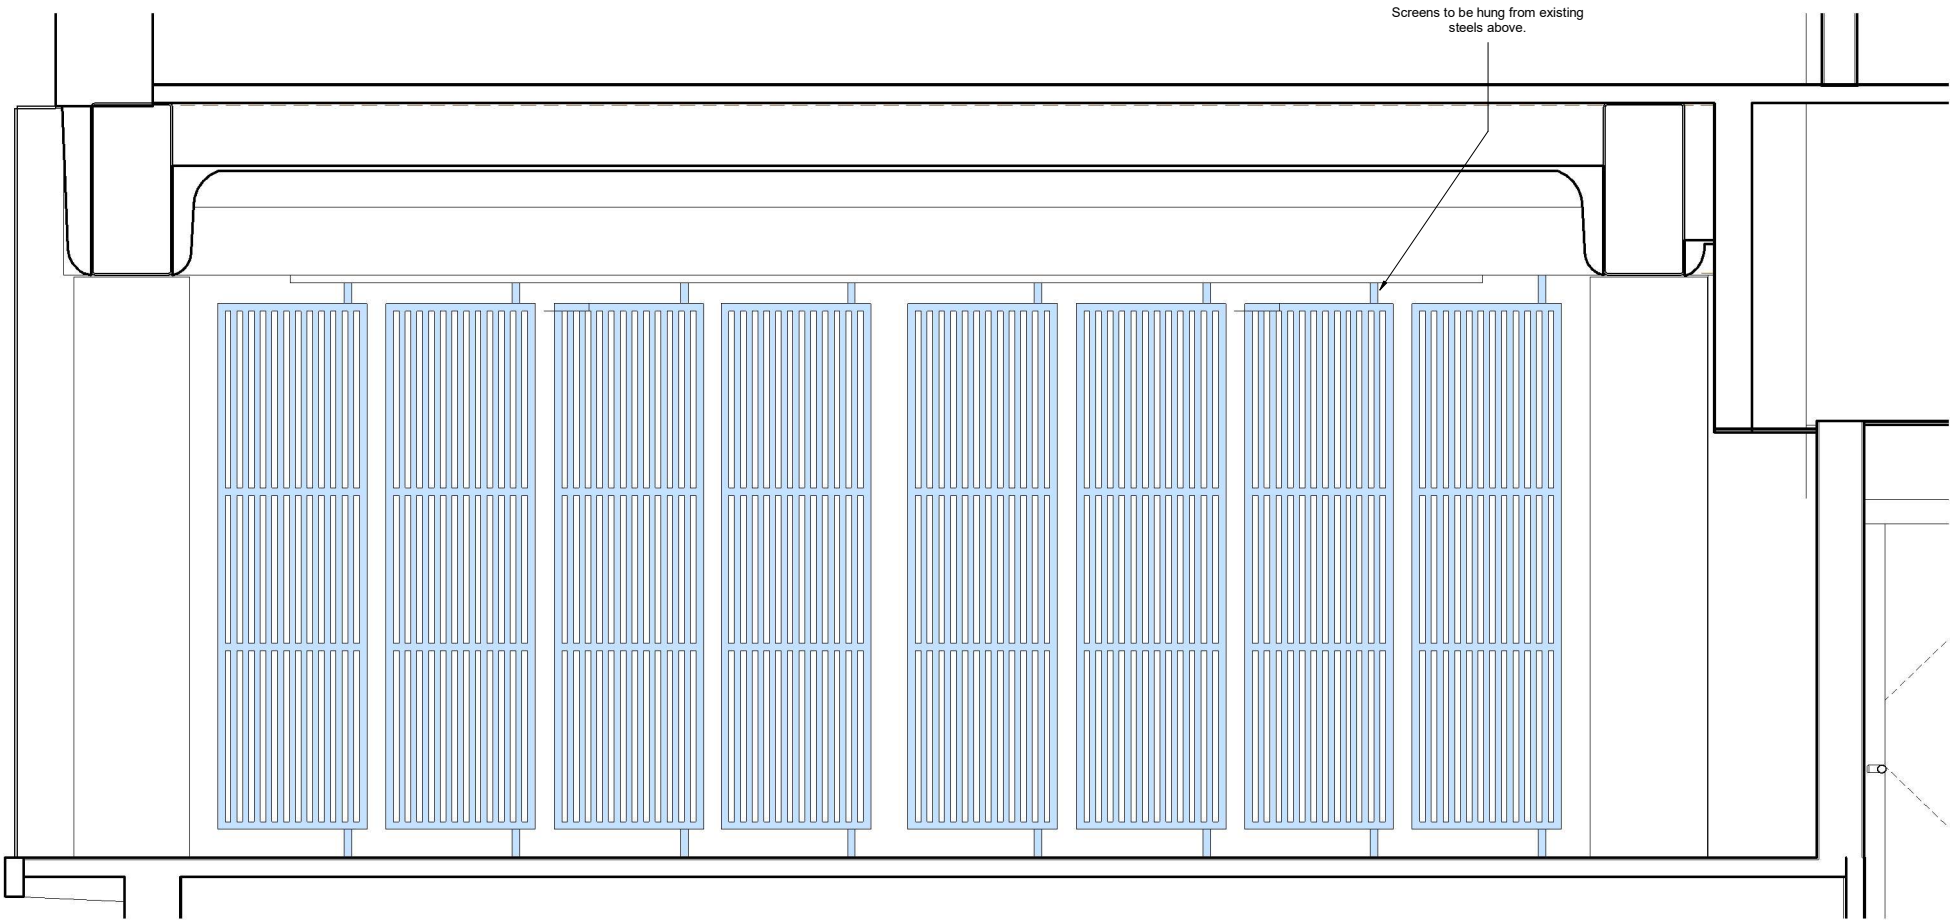

Section BB - Shading Screens as Proposed
Scale 1 : 20

Information Note

Any drawing format is to be read in conjunction with and at the scale of accompanying documents.

Where colours other than black or grey are used the drawing must be plotted in colour.

All dimensions are to be checked on site by the Contractor, scaling is for Local Authority purposes only.

Unless otherwise indicated, all dimensions are in millimeters.

All information on this drawing is to be read in conjunction with the relevant Donald Insall Associates (Insall) specification and trade contractors' drawings and information by specialists.


In the event of any discrepancy, please contact Insall immediately.

This drawing may contain survey information by others and is to be used solely for the purposes for which it was issued.

These are uncontrolled documents issued for information purposes only. If you have any queries regarding the drawings, contact Insall immediately.

Insall cannot be held responsible for any errors arising from changes made to an uncontrolled file.

Drawings by Donald Insall Associates to be read in conjunction with full 'Next Chapter' drawing sets, including those by Structural Engineer, MEP Engineer, Exhibition Designer, Fire Consultant and Acoustic Consultant.

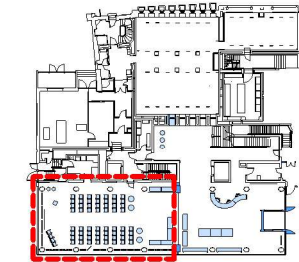

Key Plan
Scale 1 : 500

P2	09.05.23	JXW	RXC	For Costing
P1	13.03.23	JXW	ELE	Initial Issue
Rev.	Date	Dim.	Auth.	Description
Purpose of Issue				
Review and Comment				
Project Information				
The John Rylands				
Research Institute and Library				
Manchester, 'Next Chapter' Project				
Drawing Title				
Shading Screens Sections as Proposed - Key Area Detail				
Drawing Number				
Project ID	Originator	Functional Breakdown	Spatial Breakdown	Form Discipline Number
JRL	- DIA	- ZZ	- 10A -D80-	ACL - 4952
Project Number	Scale at A1			Status Revision
MAN_JRL_03	As indicated			S3 P2

Donald Insall Associates

Chartered Architects and Historic Building Consultants

Ducie House, 37 Ducie Street, Manchester M1 2JW

(+44) 0161 359 4326

Manchester@insall-architects.co.uk

© 2023 DONALD INSALL ASSOCIATES LTD

Information Note

Any drawing format is to be read in conjunction with and at the scale of accompanying documents.

Where colours other than black or grey are used the drawing must be plotted in colour.

All dimensions are to be checked on site by the Contractor, scaling is for Local Authority purposes only.

Unless otherwise indicated, all dimensions are in millimeters.

All information on this drawing is to be read in conjunction with the relevant Donald Insall Associates (Insall) specification and trade contractors' drawings and information by specialists.


In the event of any discrepancy, please contact Insall immediately.

This drawing may contain survey information by others and is to be used solely for the purposes for which it was issued.

These are uncontrolled documents issued for information purposes only. If you have any queries regarding the drawings, contact Insall immediately.

Insall cannot be held responsible for any errors arising from changes made to an uncontrolled file.


Drawings by Donald Insall Associates to be read in conjunction with full 'Next Chapter' drawing sets. Including those by Structural Engineer, MEP Engineer, Exhibition Designer, Fire Consultant and Acoustic Consultant.

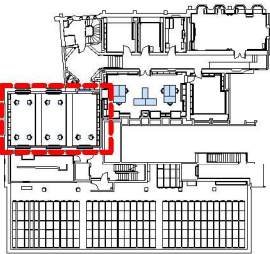

Key Plan
Scale 1 : 500



Section AA - Wolfson Room as Proposed
Scale 1 : 20

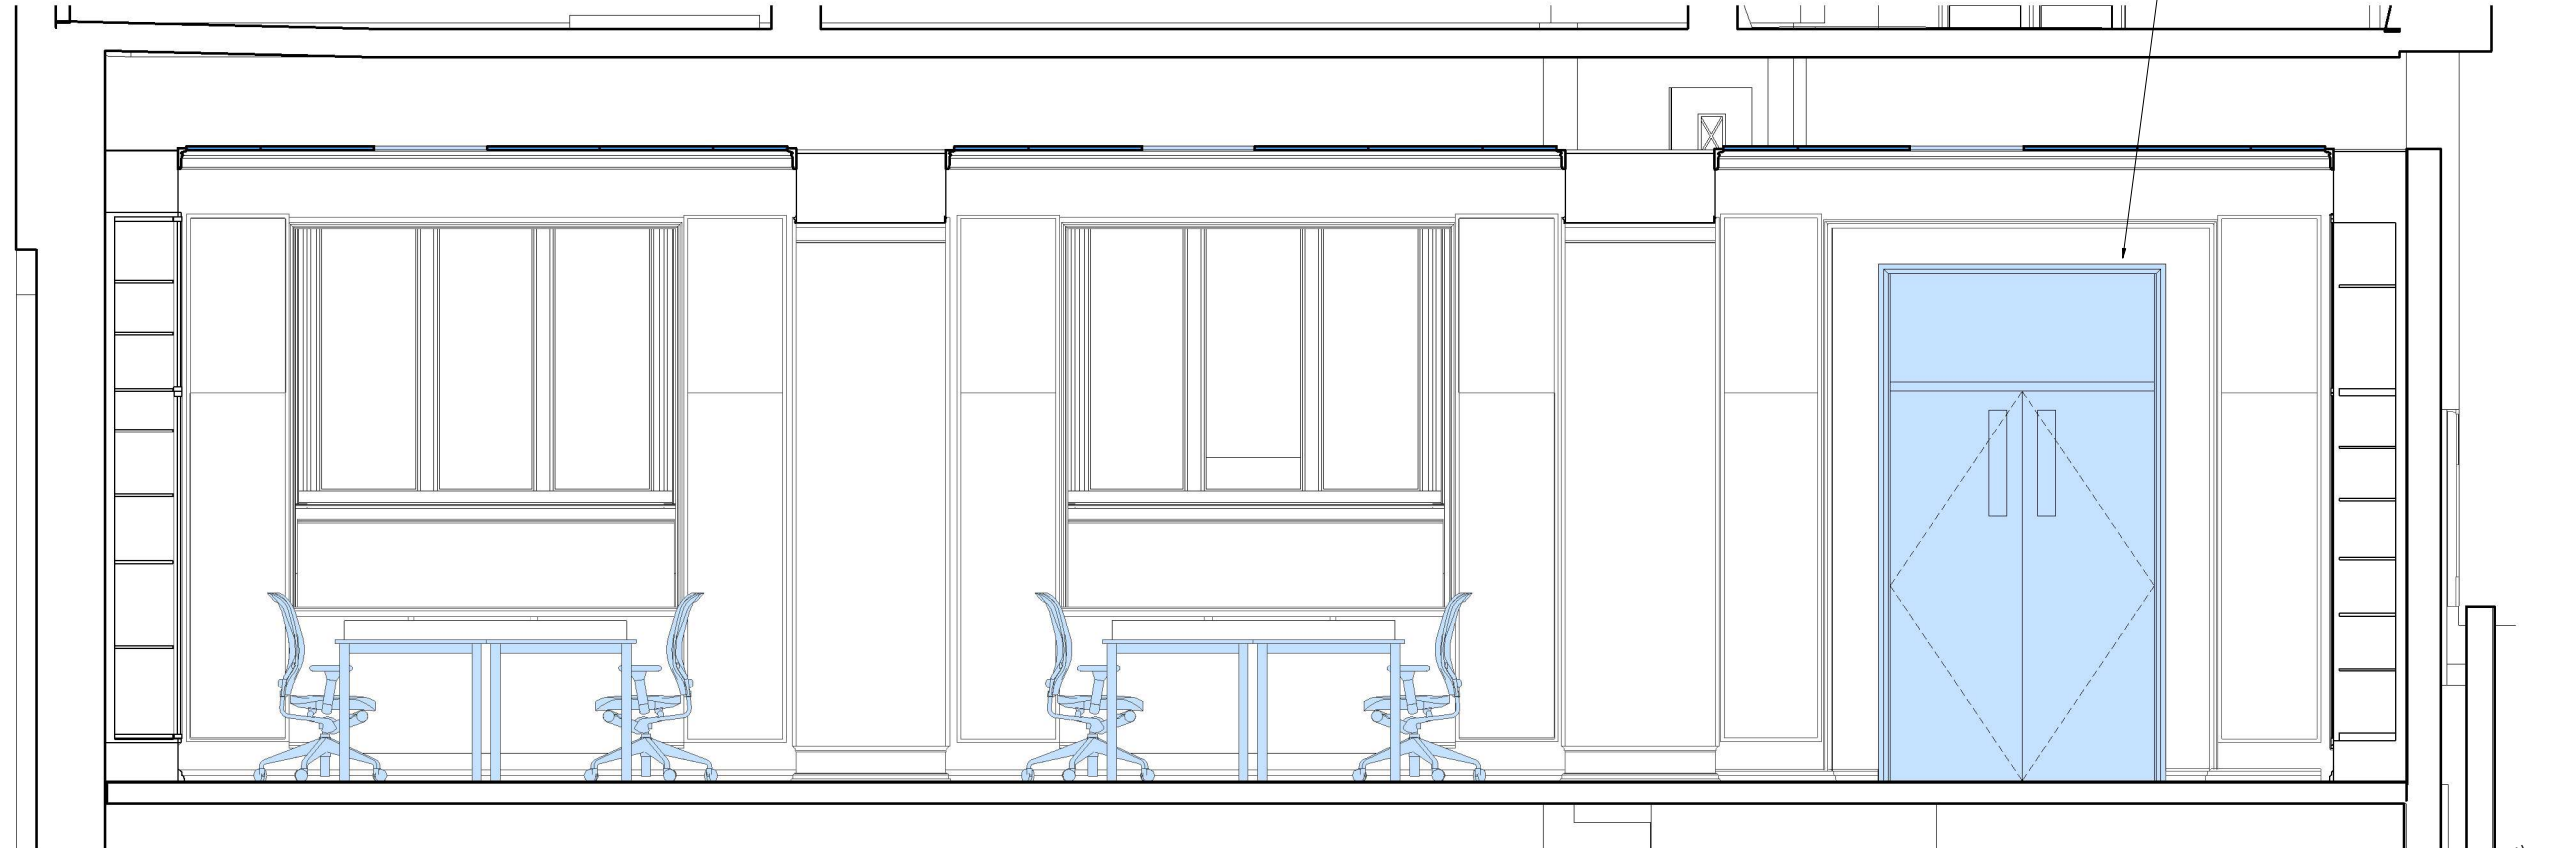

Section BB - Wolfson Room as Proposed
Scale 1 : 20


P2	09.05.23	JXW	RXC	For Costing
P1	13.04.23	JXW	RXC	Initial Issue
Rev.	Date	Dim.	Auth.	Description
Purpose of Issue				
Review and Comment				
Project Information				
The John Rylands				
Research Institute and Library				
Manchester, 'Next Chapter' Project				
Drawing Title				
Wolfson Room Sections as Proposed - Key Area Detail				
Drawing Number				
Project ID	Originator	Functional Breakdown	Spatial Breakdown	Form Discipline Number
JRL	- DIA	- ZZ	- 40A - D80-	ACL - 4953
Project Number	Scale at A1			Status Revision
MAN_JRL_03	As indicated			S3 P2

Donald Insall Associates

Chartered Architects and Historic Building Consultants

Ducie House, 37 Ducie Street, Manchester M1 2JW
(+44) 0161 359 4326
Manchester@insall-architects.co.uk


© 2023 DONALD INSALL ASSOCIATES LTD

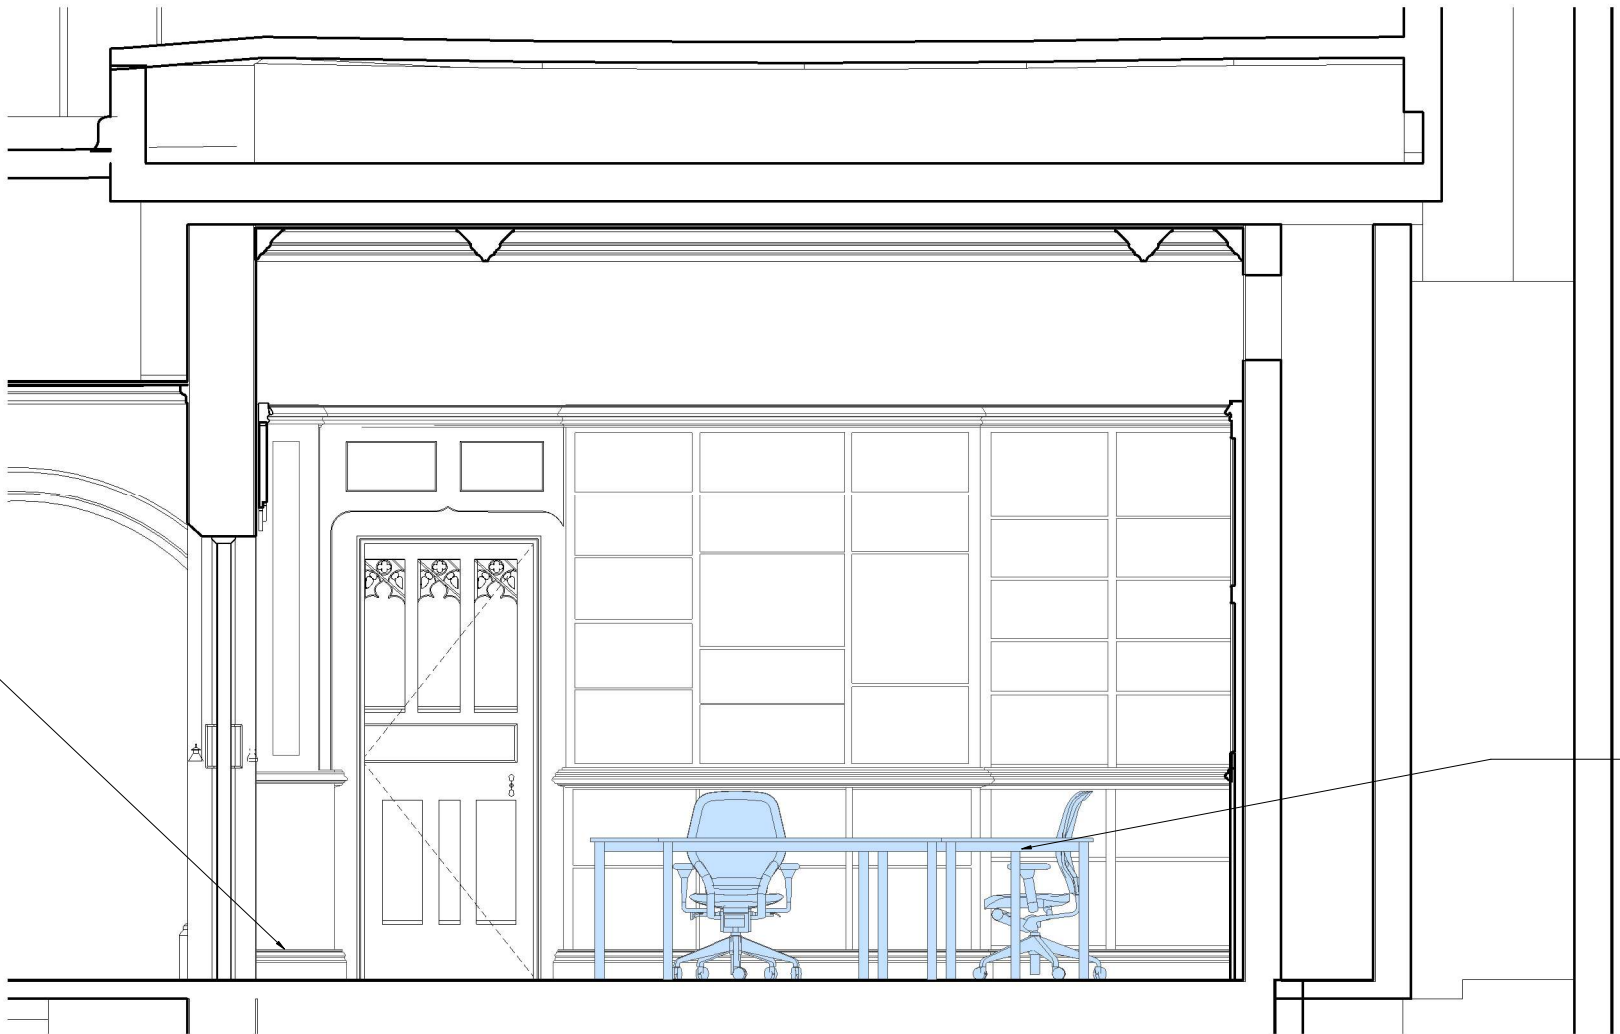

Section AA - Printed Book Room as Proposed
Scale 1 : 20

6no. max. workspaces are required as well as additional area to work with collections. Existing desk and chairs to be retained.

Hold-open device needed on doors.

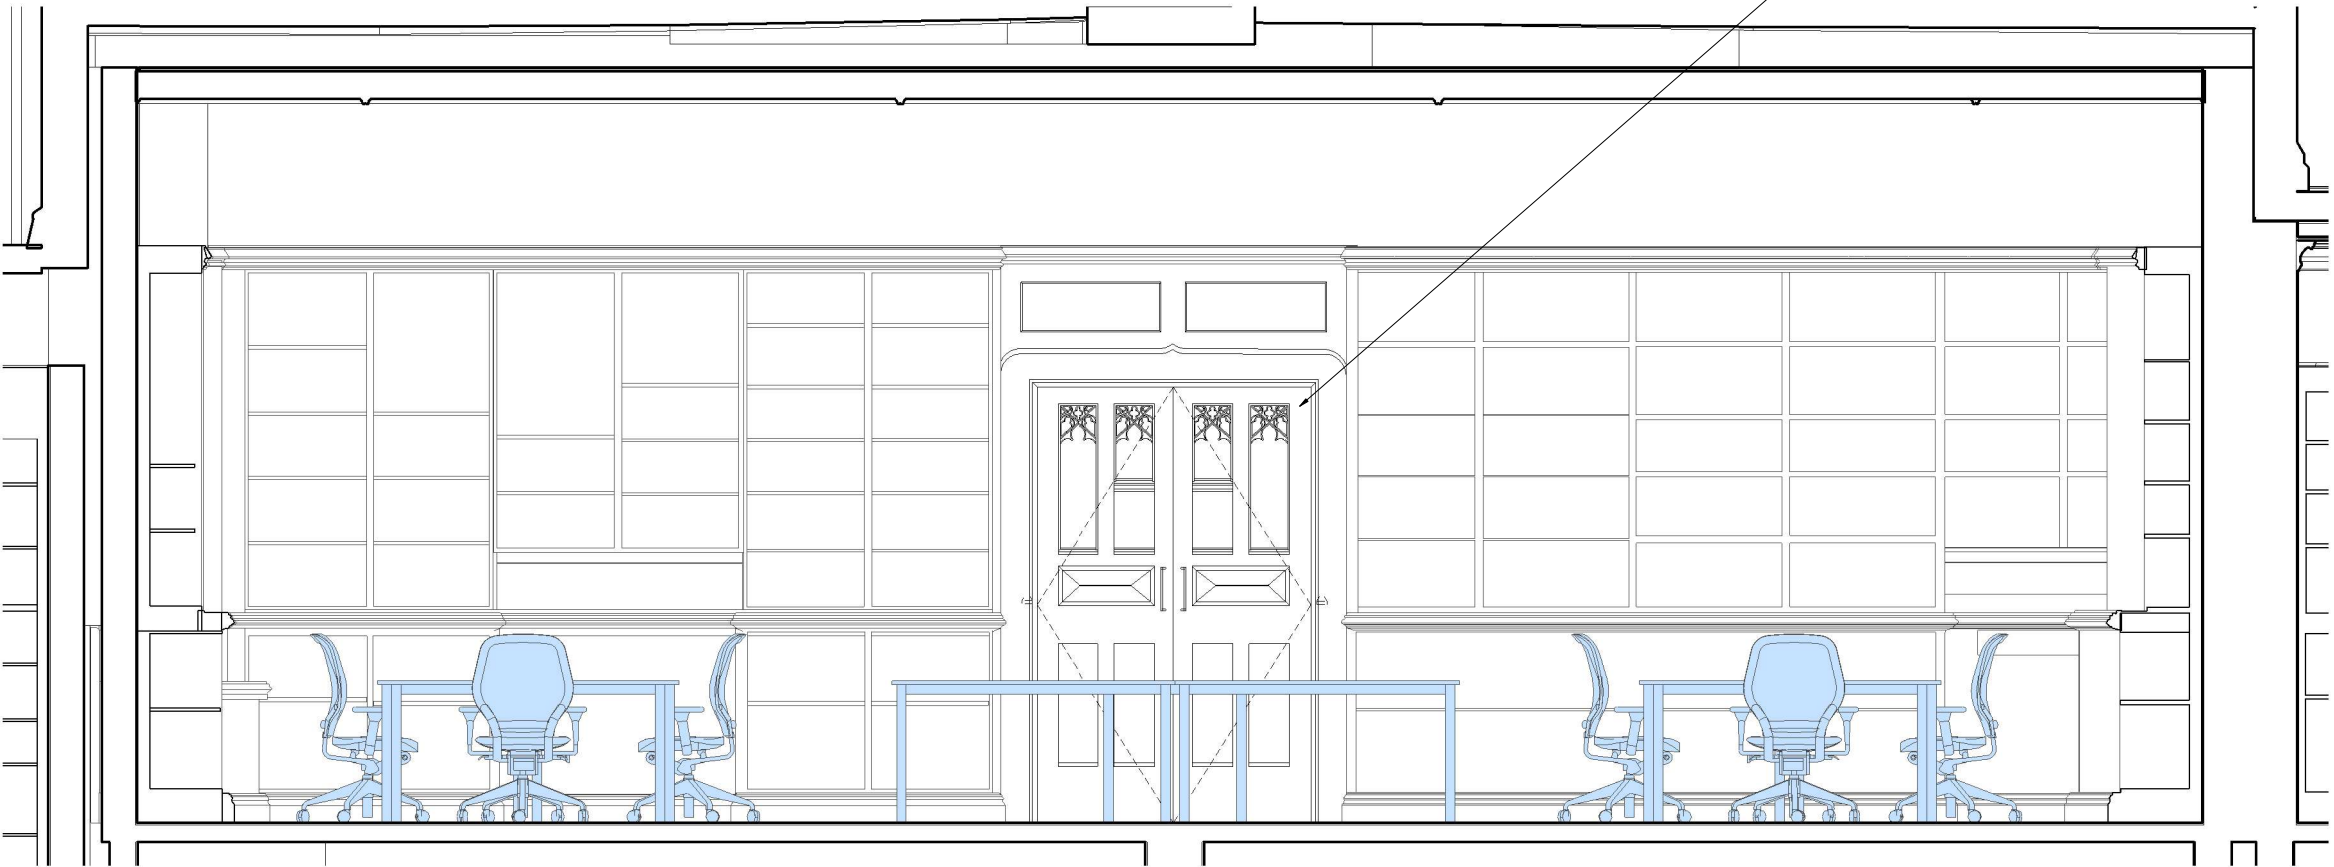

Section BB - Printed Book Room as Proposed
Scale 1 : 20

Information Note

Any drawing format is to be read in conjunction with and at the scale of accompanying documents.

Where colours other than black or grey are used the drawing must be plotted in colour.

All dimensions are to be checked on site by the Contractor, scaling is for Local Authority purposes only.

Unless otherwise indicated, all dimensions are in millimeters.

All information on this drawing is to be read in conjunction with the relevant Donald Insall Associates (Insall) specification and trade contractors' drawings and information by specialists.


In the event of any discrepancy, please contact Insall immediately.

This drawing may contain survey information by others and is to be used solely for the purposes for which it was issued.

These are uncontrolled documents issued for information purposes only. If you have any queries regarding the drawings, contact Insall immediately.

Insall cannot be held responsible for any errors arising from changes made to an uncontrolled file.


Drawings by Donald Insall Associates to be read in conjunction with full 'Next Chapter' drawing sets. Including those by Structural Engineer, MEP Engineer, Exhibition Designer, Fire Consultant and Acoustic Consultant.

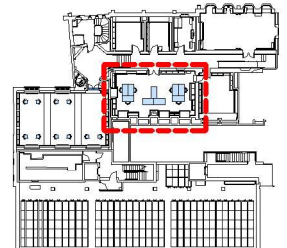


Key Plan
Scale 1 : 500

P2	09.05.23	JXW	RXC	For Costing
P1	13.04.23	JXW	RXC	Initial Issue
Rev.	Date	By	Auth.	Description
Purpose of Issue				
Review and Comment				
Project Information				
The John Rylands Research Institute and Library Manchester, 'Next Chapter' Project				
Drawing Title				
Printed Book Room Sections as Proposed - Key Area Detail				
Drawing Number				
Project ID	Originator	Functional Breakdown	Spatial Breakdown	Form Discipline Number
JRL	- DIA	- ZZ	- 40A - D80-	ACL - 4954
Project Number		Scale at A1	Status	Revision
MAN_JRL_03 As indicated		S3		P2
Donald Insall Associates Chartered Architects and Historic Building Consultants				
Ducie House, 37 Ducie Street, Manchester M1 2JW (+44) 0161 359 4326 Manchester@insall-architects.co.uk				
© 2023 DONALD INSALL ASSOCIATES LTD				




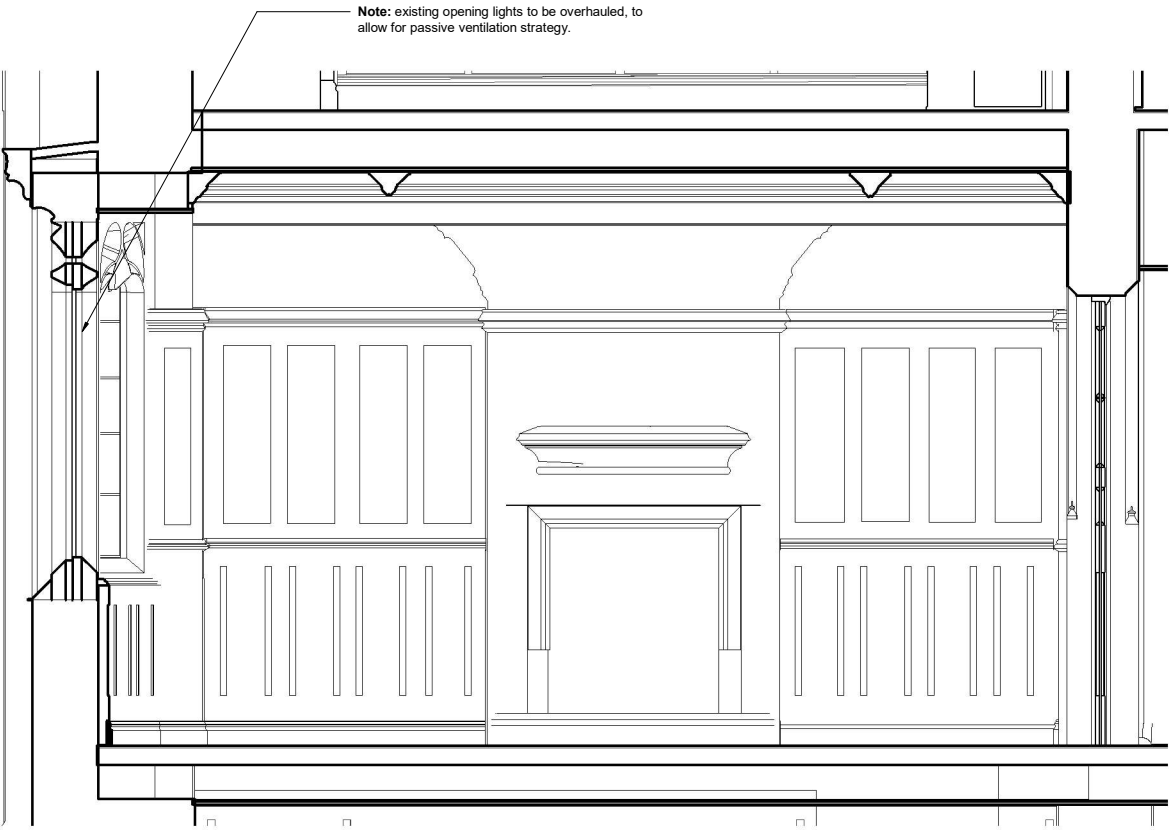

Section AA - Staff Breakout Space as Proposed
Scale 1 : 20

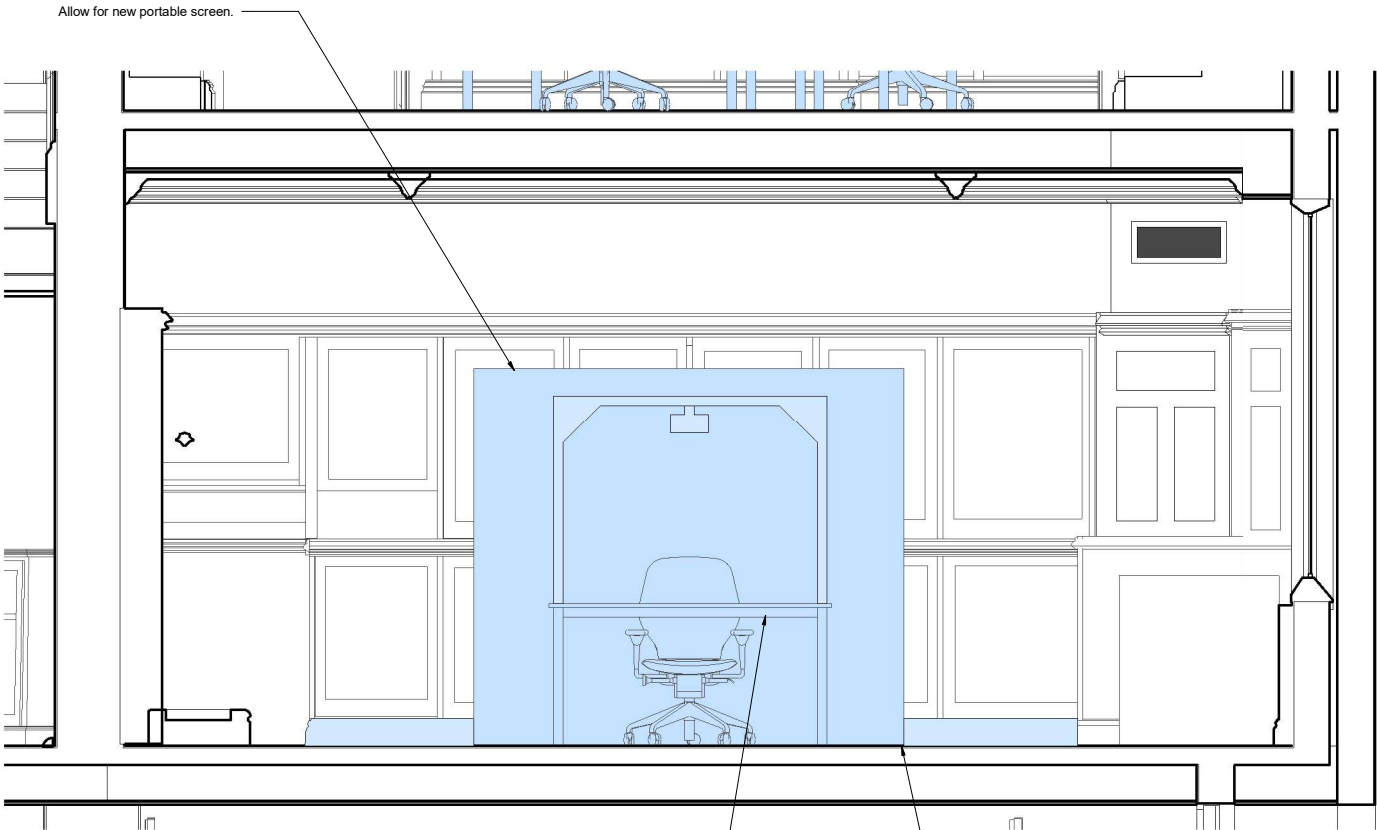

Section BB - Virtual Teaching Space as Proposed
Scale 1 : 20

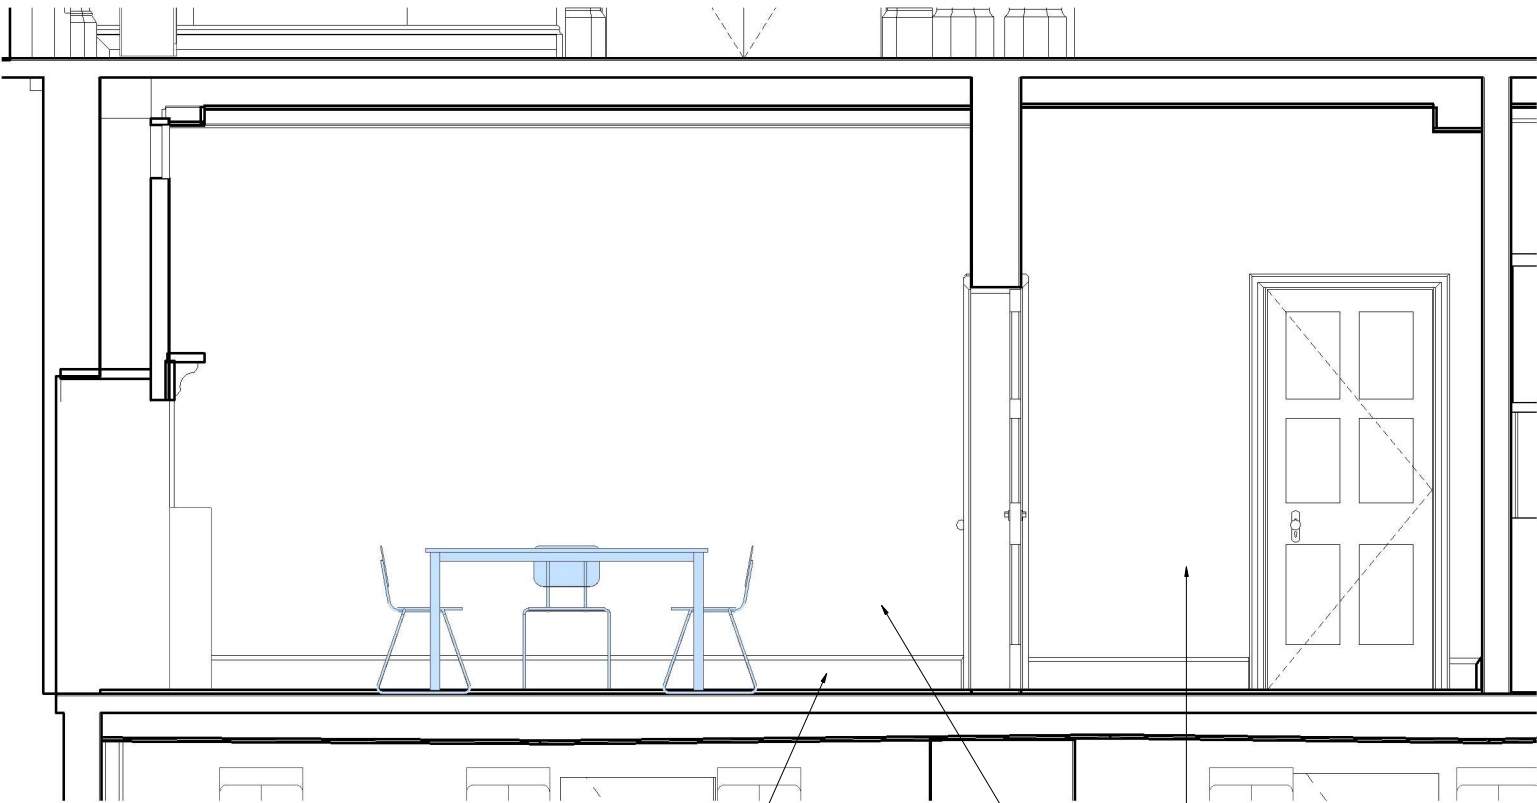

Section CC - Meeting Room as Proposed
Scale 1 : 20

Bespoke timber skirting to allow for power at the perimeter. Refer to timber skirting in the Institution Room for precedent. Similarly bespoke cable sheathing shall be included where required.

Decoaration required in the main space and adjacent room.

A bespoke over-desk camera product. This will be a desk with a camera mounted on an arched structure over the desk; all as one movable item.

Bespoke timber skirting to allow for power at the perimeter. Refer to timber skirting in the Institution Room for precedent. Similarly bespoke cable sheathing shall be included where required.

Information Note

Any drawing format is to be read in conjunction with and at the scale of accompanying documents.

Where colours other than black or grey are used the drawing must be plotted in colour.

All dimensions are to be checked on site by the Contractor, scaling is for Local Authority purposes only.

Unless otherwise indicated, all dimensions are in millimeters.

All information on this drawing is to be read in conjunction with the relevant Donald Insall Associates (Insall) specification and trade contractors' drawings and information by specialists.


In the event of any discrepancy, please contact Insall immediately.

This drawing may contain survey information by others and is to be used solely for the purposes for which it was issued.

These are uncontrolled documents issued for information purposes only. If you have any queries regarding the drawings, contact Insall immediately.


Insall cannot be held responsible for any errors arising from changes made to an uncontrolled file.

Drawings by Donald Insall Associates to be read in conjunction with full 'Next Chapter' drawing sets, including those by Structural Engineer, MEP Engineer, Exhibition Designer, Fire Consultant and Acoustic Consultant.

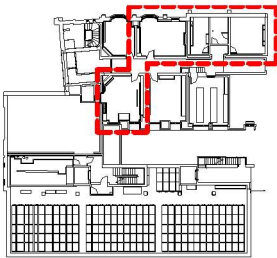

Key Plan
Scale 1 : 500


P2	09.05.23	JXW	RXC	For Costing
P1	13.04.23	JXW	RXC	Initial Issue
Rev.	Date	Dim.	Auth.	Description
Purpose of Issue				
Review and Comment				
Project Information				
The John Rylands				
Research Institute and Library				
Manchester, 'Next Chapter' Project				
Drawing Title				
Staff Space Sections as Proposed - Key Area Detail				
Drawing Number				
Project ID	Originator	Functional Breakdown	Spatial Breakdown	Form Discipline Number
JRL	- DIA	- ZZ	- 30A - D80-	ACL - 4955
Project Number		Scale at A1	Status	Revision
MAN_JRL_03 As indicated		S3		P2
Donald Insall Associates				
Chartered Architects and Historic Building Consultants				
Ducie House, 37 Ducie Street, Manchester M1 2JW				
(+44) 0161 359 4326				
Manchester@insall-architects.co.uk				
© 2023 DONALD INSALL ASSOCIATES LTD				

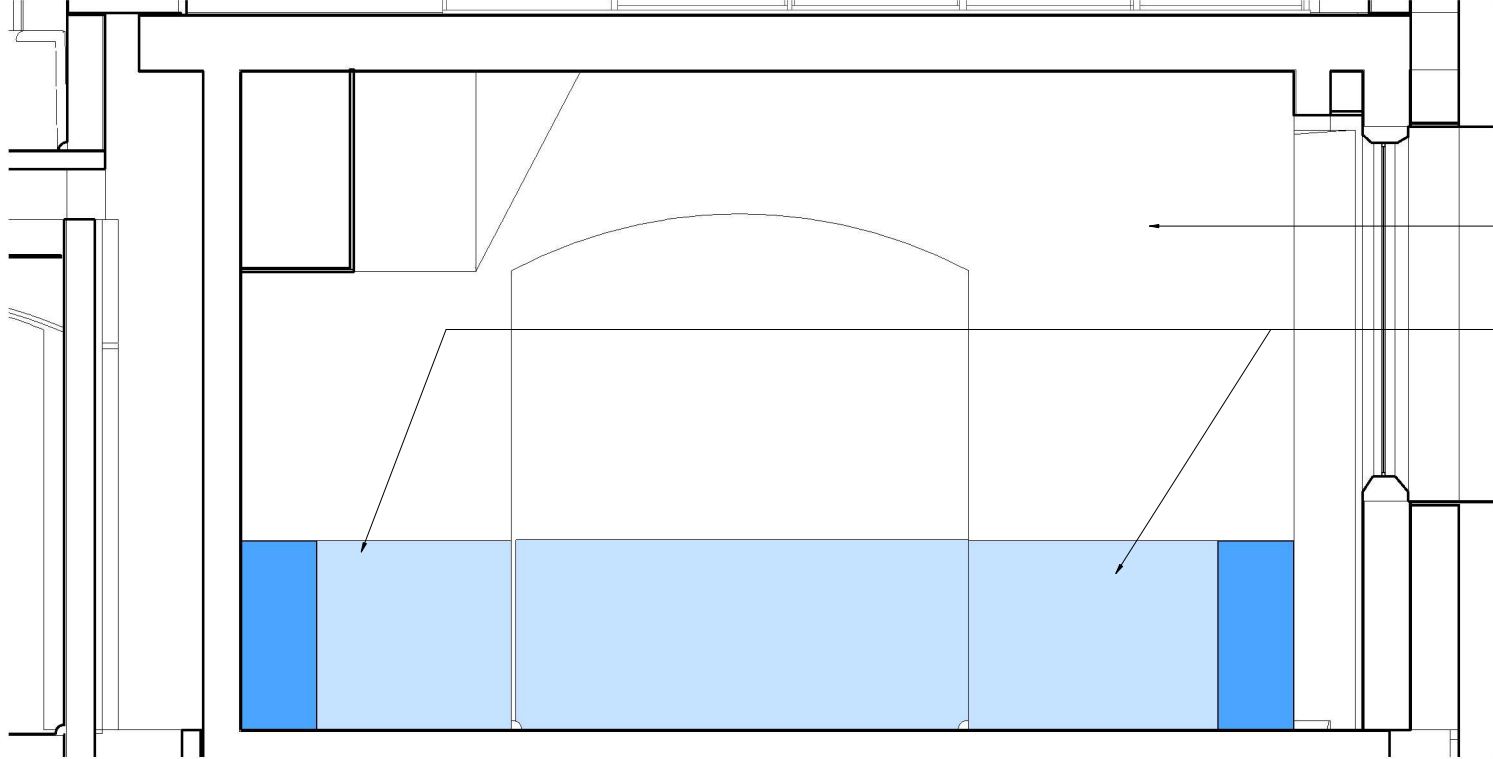


Section AA - Dante Room Anti-Dante as Proposed
Scale 1 : 20

Conditions can't be fully controlled in the room and so shelving would be designed to suit collections that don't require condition control.

Consider boxing in new ducts in an appropriate manner to the historic space.

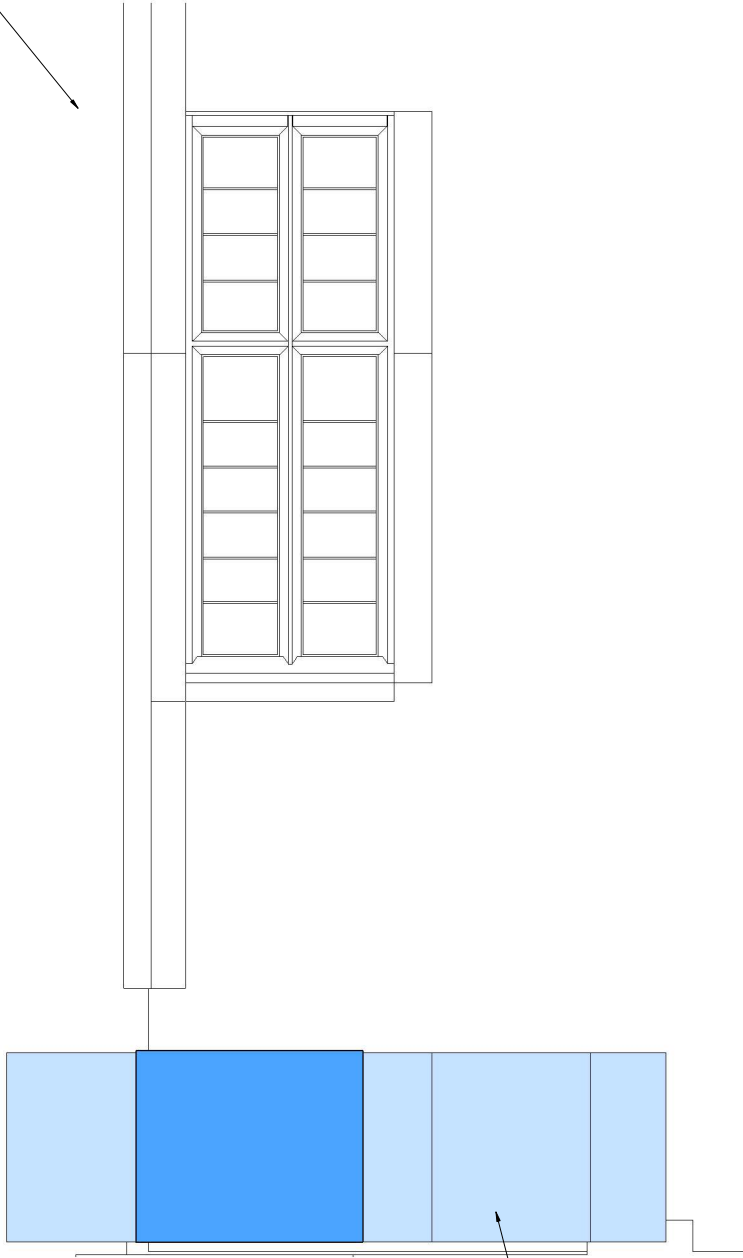

Section BB - Dante Room Anti-Dante as Proposed
Scale 1 : 20

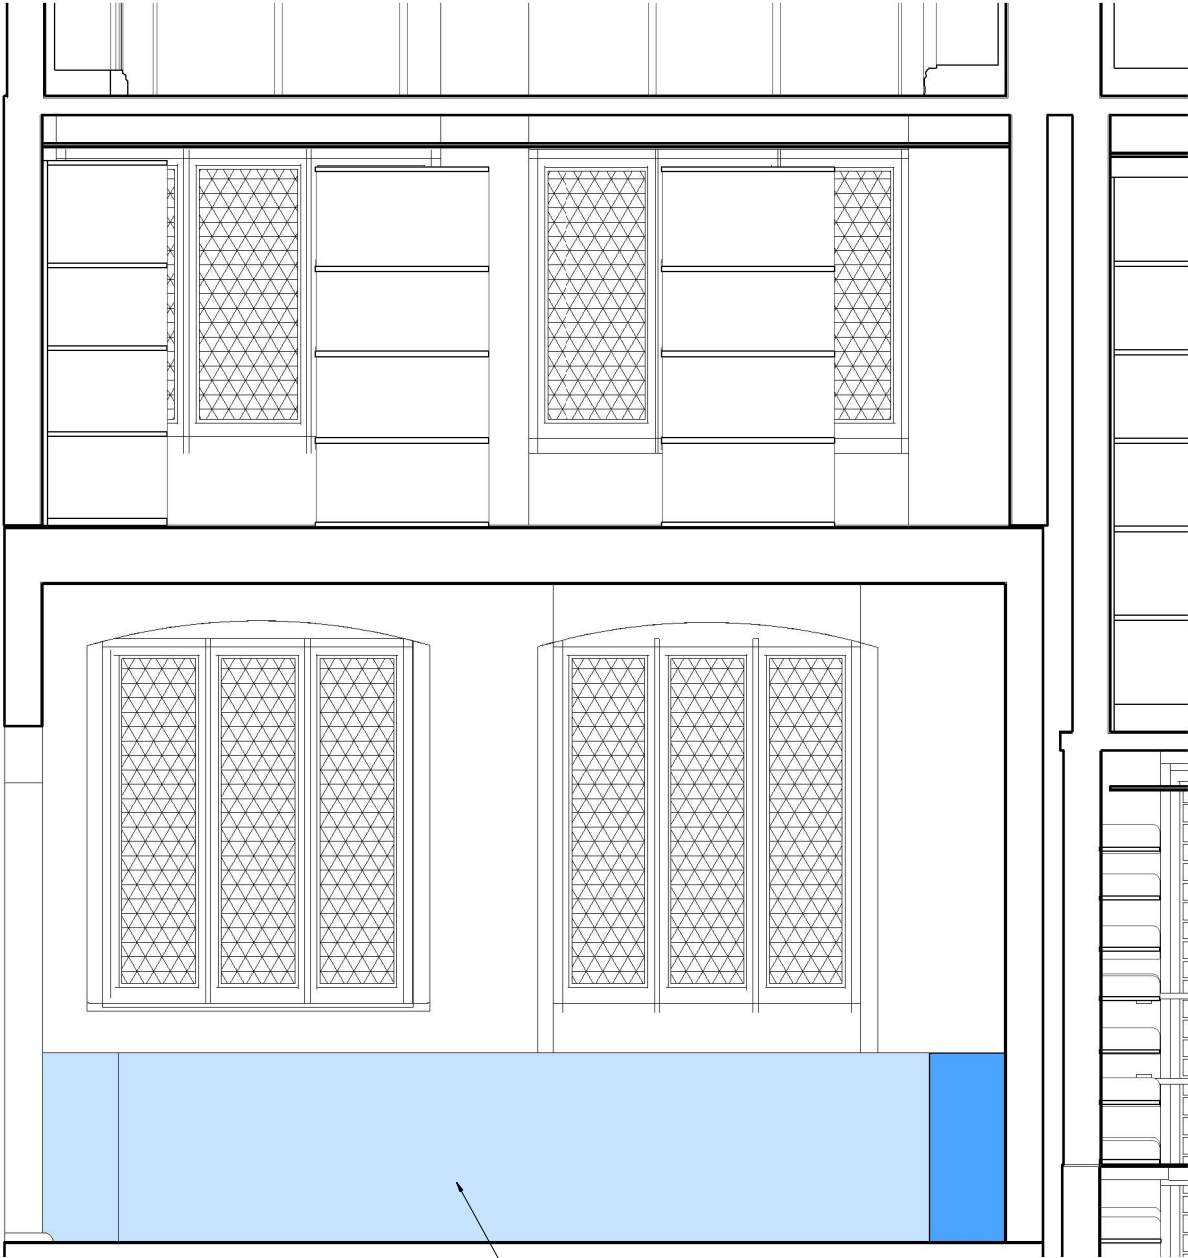

Bespoke collection storage TBC
by client following requirements.

Information Note

Any drawing format is to be read in conjunction with and at the scale of accompanying documents.

Where colours other than black or grey are used the drawing must be plotted in colour.

All dimensions are to be checked on site by the Contractor, scaling is for Local Authority purposes only.

Unless otherwise indicated, all dimensions are in millimeters.

All information on this drawing is to be read in conjunction with the relevant Donald Insall Associates (Insall) specification and trade contractors' drawings and information by specialists.


In the event of any discrepancy, please contact Insall immediately.

This drawing may contain survey information by others and is to be used solely for the purposes for which it was issued.

These are uncontrolled documents issued for information purposes only. If you have any queries regarding the drawings, contact Insall immediately.

Insall cannot be held responsible for any errors arising from changes made to an uncontrolled file.

Drawings by Donald Insall Associates to be read in conjunction with full 'Next Chapter' drawing sets, including those by Structural Engineer, MEP Engineer, Exhibition Designer, Fire Consultant and Acoustic Consultant.

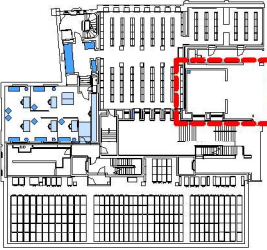

Key Plan
Scale 1 : 500


P2	09.05.23	JXW	RXC	For Costing
P1	13.04.23	JXW	RXC	Initial Issue
Rev.	Date	Drn.	Auth.	Description
Purpose of Issue				
Review and Comment				
Project Information				
The John Rylands				
Research Institute and Library				
Manchester, 'Next Chapter' Project				
Drawing Title				
Dante Room Sections as Proposed - Key Area Detail				
Drawing Number				
Project ID	Originator	Functional Breakdown	Spatial Breakdown	Form Discipline Number
JRL	- DIA	- ZZ	- 20A -D80-	ACL - 4956
Project Number	Scale at A1			Status Revision
MAN_JRL_03	As indicated			S3 P2

Donald Insall Associates


Chartered Architects and Historic Building Consultants

Ducie House, 37 Ducie Street, Manchester M1 2JW
(+44) 0161 359 4326
Manchester@insall-architects.co.uk

© 2023 DONALD INSALL ASSOCIATES LTD

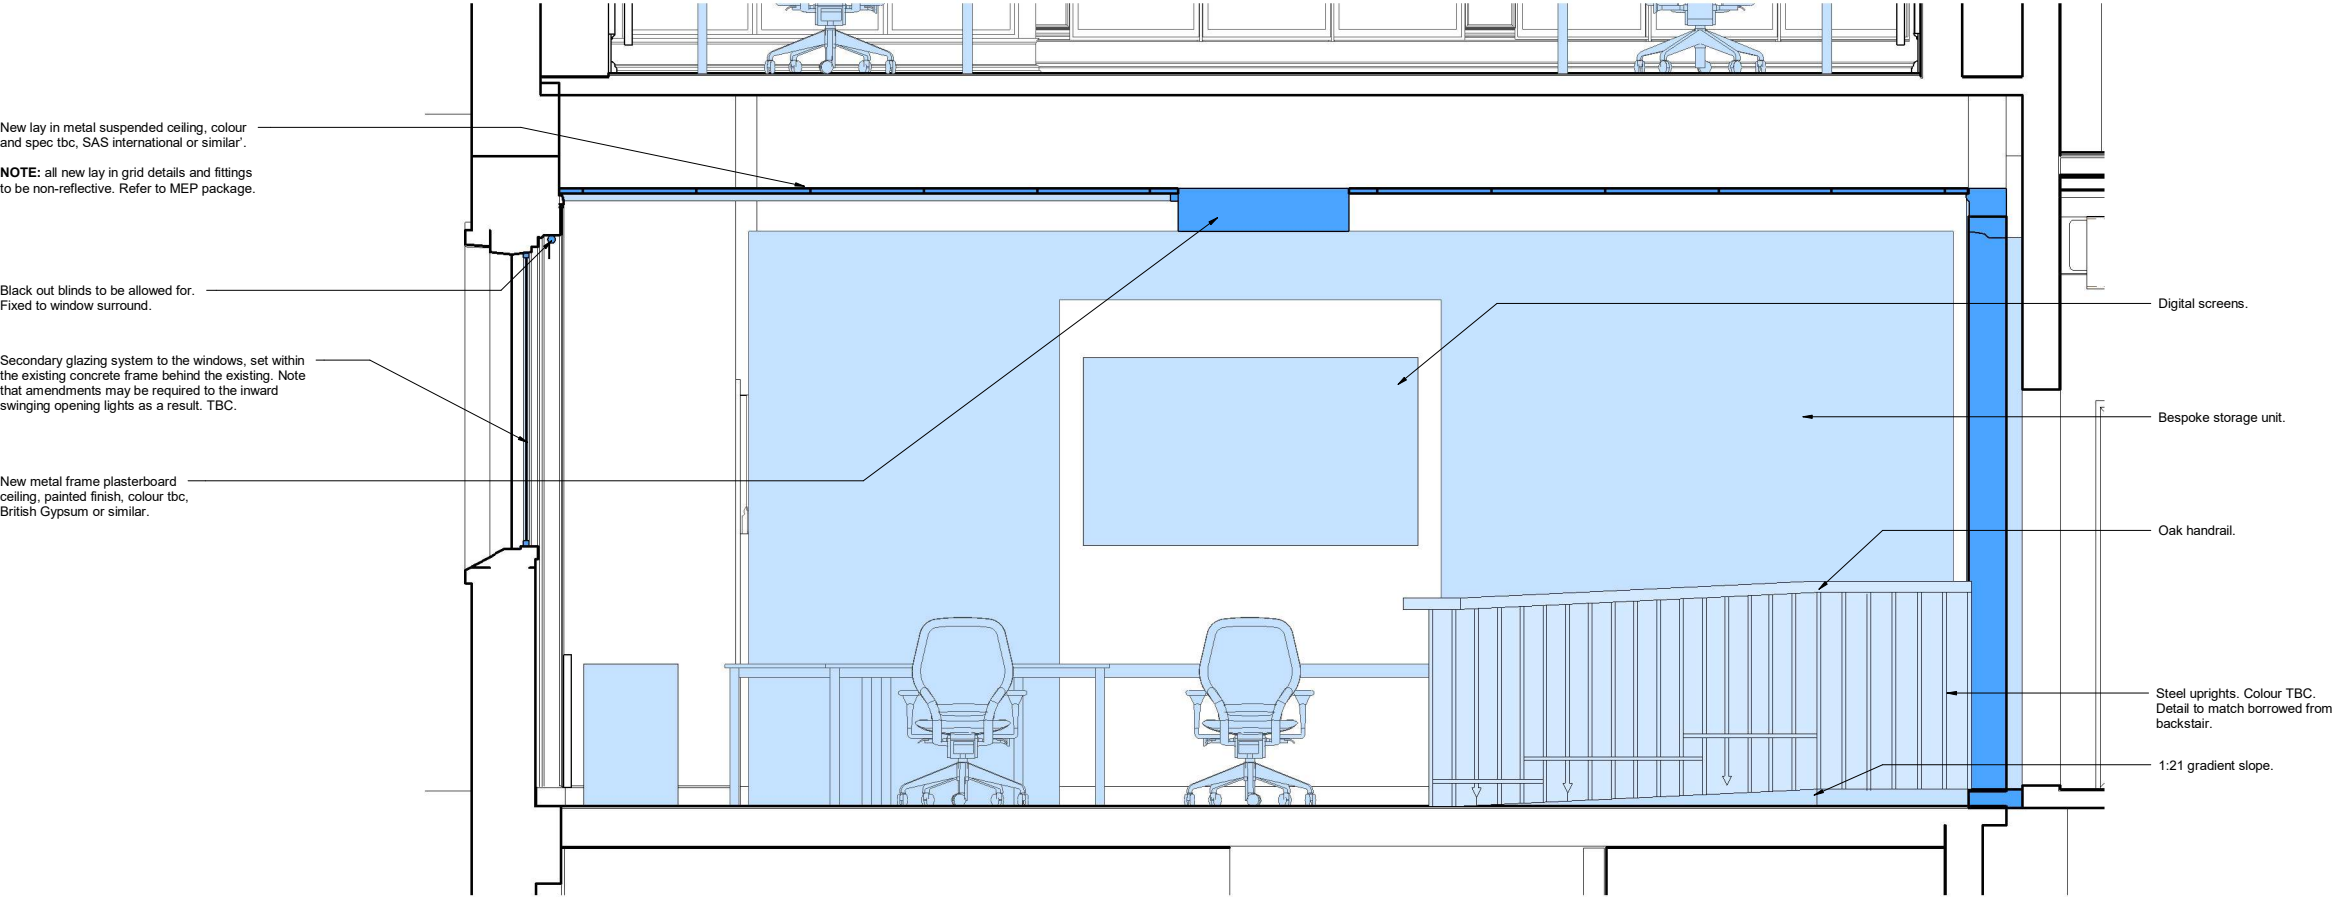

Section AA - Imaging Suite as Proposed
Scale 1 : 20

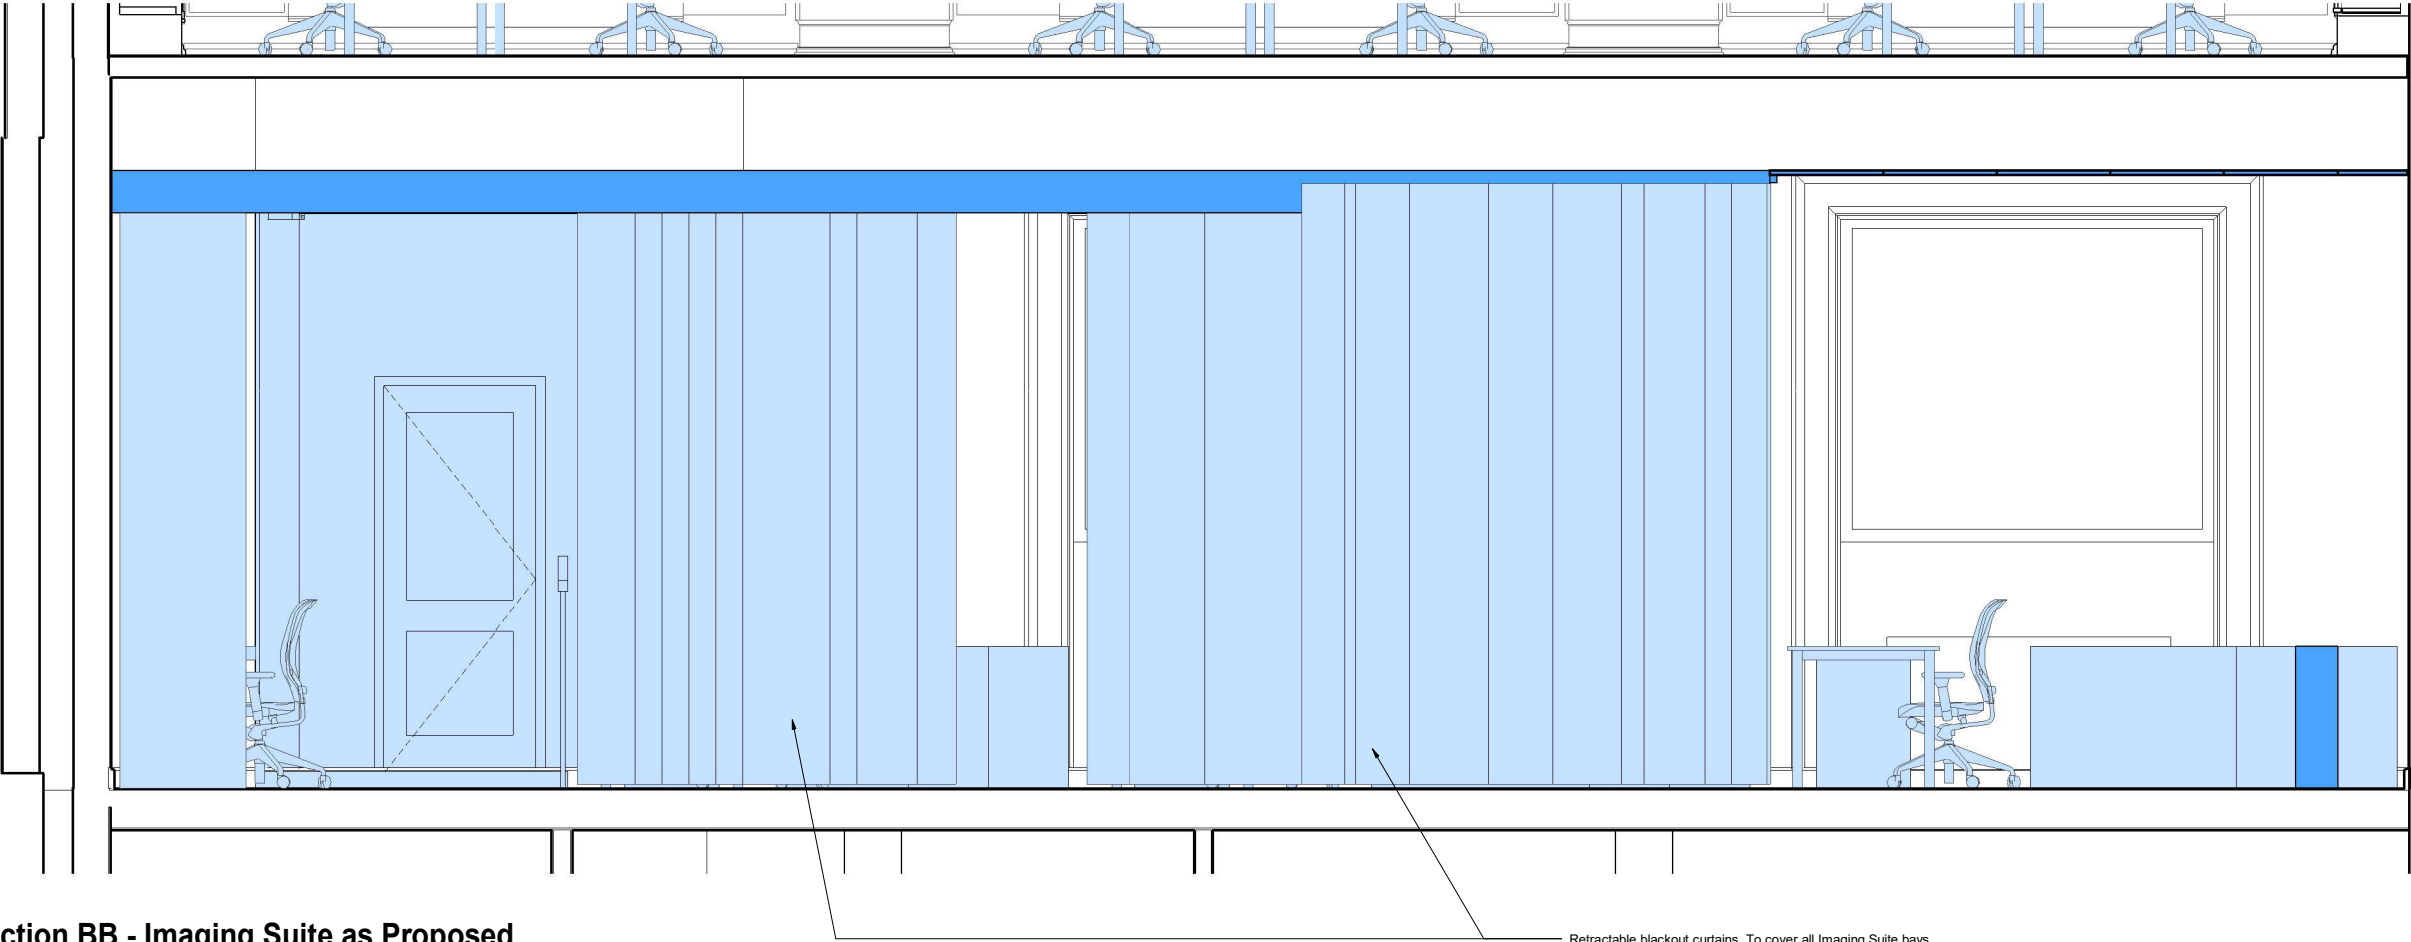

Section BB - Imaging Suite as Proposed
Scale 1 : 20

Information Note

Any drawing format is to be read in conjunction with and at the scale of accompanying documents.

Where colours other than black or grey are used the drawing must be plotted in colour.

All dimensions are to be checked on site by the Contractor, scaling is for Local Authority purposes only.

Unless otherwise indicated, all dimensions are in millimeters.

All information on this drawing is to be read in conjunction with the relevant Donald Insall Associates (Insall) specification and trade contractors' drawings and information by specialists.


In the event of any discrepancy, please contact Insall immediately.

This drawing may contain survey information by others and is to be used solely for the purposes for which it was issued.

These are uncontrolled documents issued for information purposes only. If you have any queries regarding the drawings, contact Insall immediately.

Insall cannot be held responsible for any errors arising from changes made to an uncontrolled file.

Drawings by Donald Insall Associates to be read in conjunction with full 'Next Chapter' drawing sets, including those by Structural Engineer, MEP Engineer, Exhibition Designer, Fire Consultant and Acoustic Consultant.

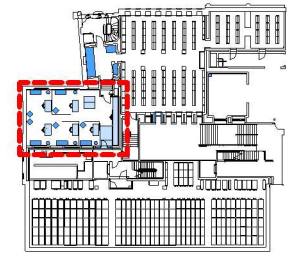

Key Plan
Scale 1 : 500

P2	09.05.23	JXW	RXC	For Costing
P1	13.04.23	JXW	RXC	Initial Issue
Rev.	Date	Dim.	Auth.	Description
Purpose of Issue				
Review and Comment				
Project Information				
The John Rylands				
Research Institute and Library				
Manchester, 'Next Chapter' Project				
Drawing Title				
Imaging Suite Sections as Proposed - Key Area Detail				
Drawing Number				
Project ID	Originator	Functional Breakdown	Spatial Breakdown	Form Discipline Number
JRL	- DIA	- ZZ	- 20A - D80-	ACL - 4957
Project Number	Scale at A1		Status	Revision
MAN_JRL_03	As indicated		S3	P2

Donald Insall Associates

Chartered Architects and Historic Building Consultants

Ducie House, 37 Ducie Street, Manchester M1 2JW

(+44) 0161 359 4326

Manchester@insall-architects.co.uk

© 2023 DONALD INSALL ASSOCIATES LTD

Information Note

Any drawing format is to be read in conjunction with and at the scale of accompanying documents.

Where colours other than black or grey are used the drawing must be plotted in colour.

All dimensions are to be checked on site by the Contractor, scaling is for Local Authority purposes only.

Unless otherwise indicated, all dimensions are in millimeters.


All information on this drawing is to be read in conjunction with the relevant Donald Insall Associates (Insall) specification and trade contractors' drawings and information by specialists.

In the event of any discrepancy, please contact Insall immediately.

This drawing may contain survey information by others and is to be used solely for the purposes for which it was issued.

These are uncontrolled documents issued for information purposes only. If you have any queries regarding the drawings, contact Insall immediately.

Insall cannot be held responsible for any errors arising from changes made to an uncontrolled file.

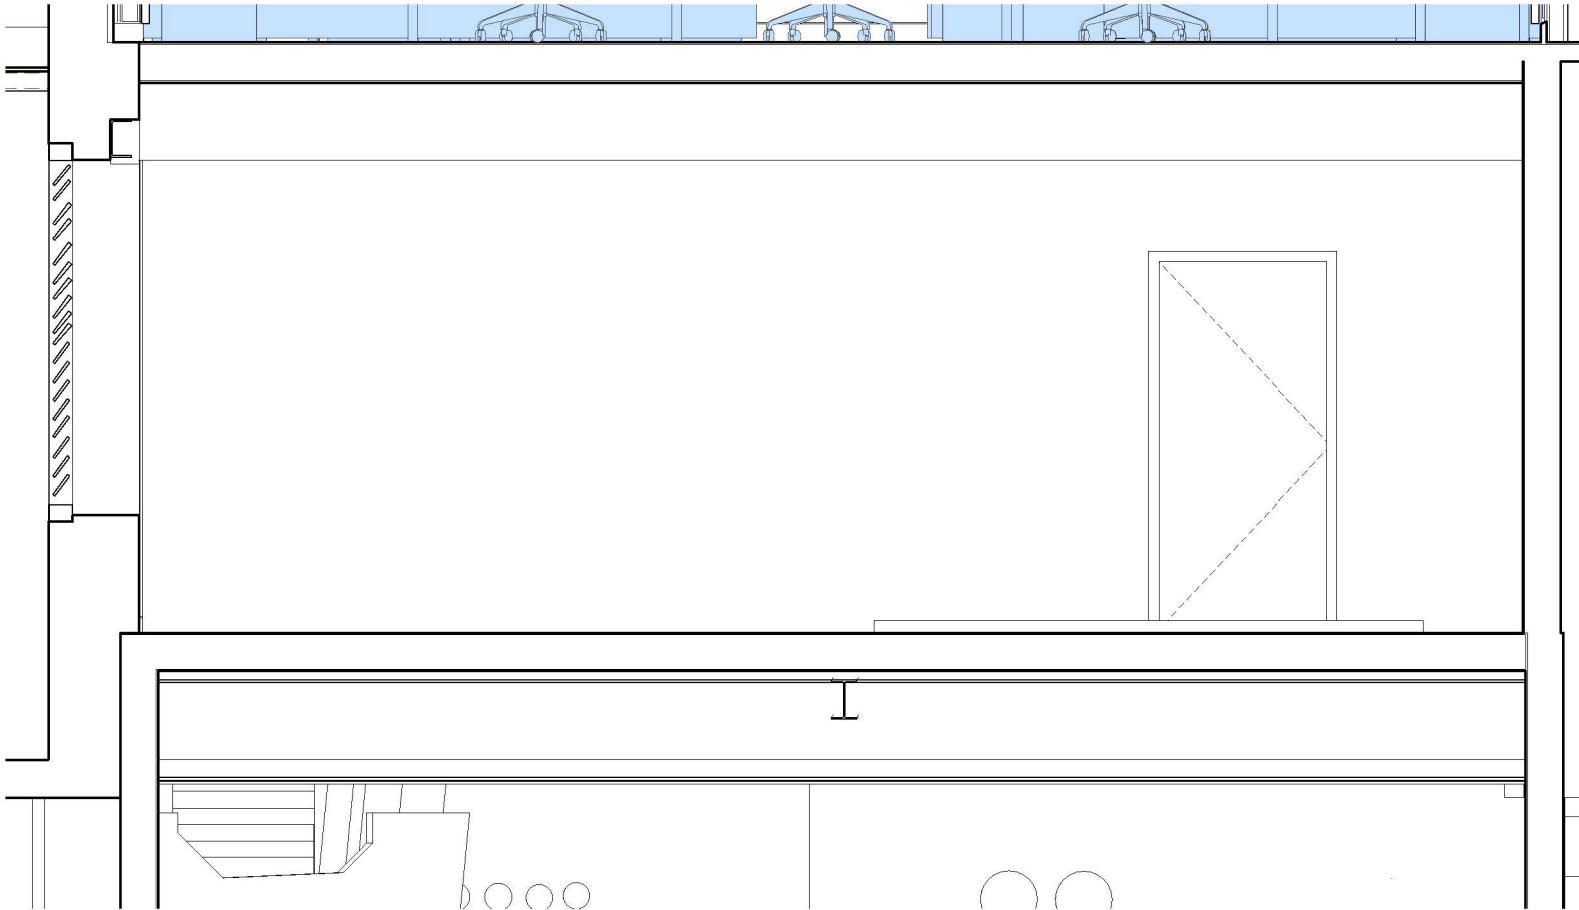

Section AA - Boiler Room as Proposed
Scale 1 : 20

Rev.	Date	Orn.	Auth.	Description
Purpose of Issue				
Review and Comment				
Project Information				
The John Rylands				
Research Institute and Library				
Manchester, 'Next Chapter' Project				
Drawing Title				
Boiler Room Sections as Proposed - Key Area Detail				
Drawing Number				
Project ID	Originator	Functional Breakdown	Spatial Breakdown	Form Discipline Number
JRL	- DIA	- ZZ	- 10A -D80-	ACL - 4958
Project Number		Scale at A1	Status	Revision
MAN_JRL_03		1 : 20	S3	
Donald Insall Associates				
Chartered Architects and Historic Building Consultants				
Ducie House, 37 Ducie Street, Manchester M1 2JW				
(+44) 0161 359 4326				
Manchester@insall-architects.co.uk				
© 2023 DONALD INSALL ASSOCIATES LTD				