


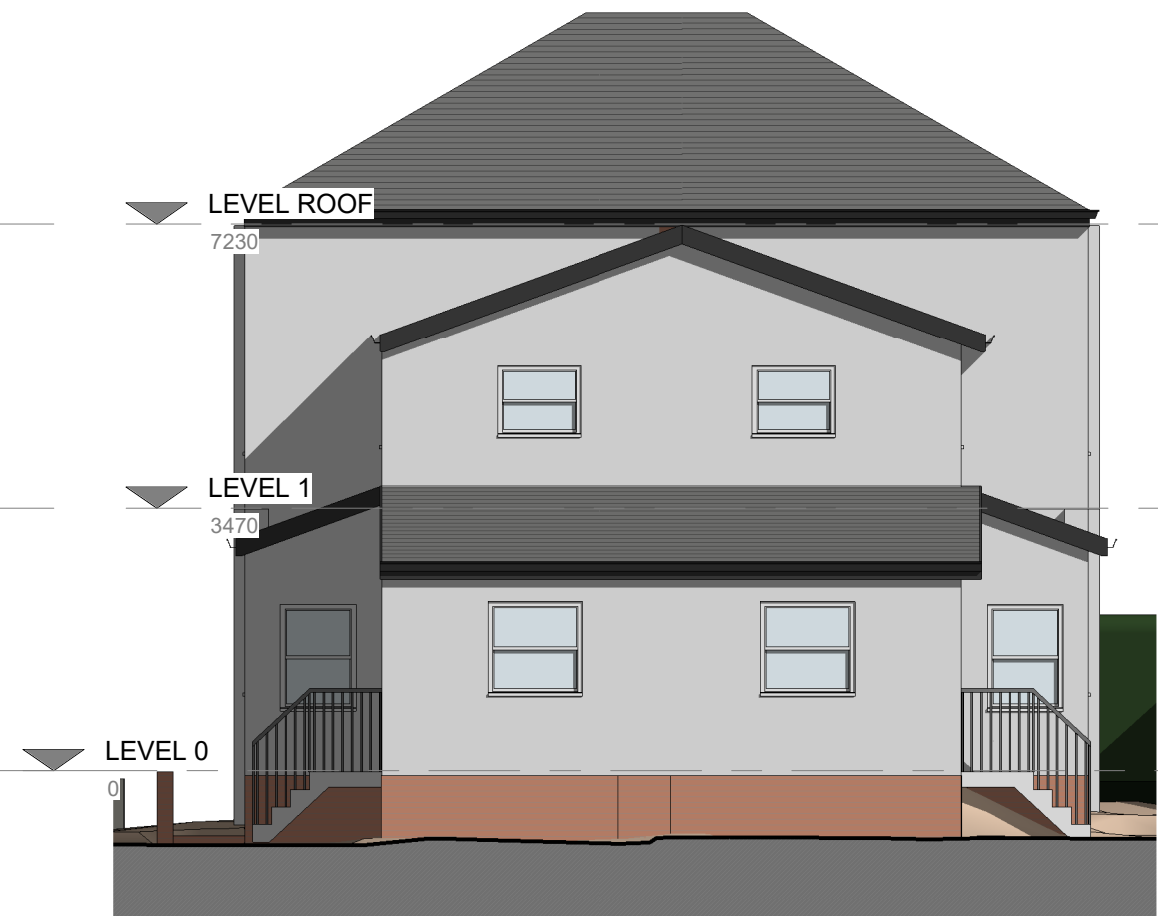

3. Front - Existing
1 : 100




4. Left Side - Existing
1 : 100




5. Rear - Existing
1 : 100



6. Right Side - Existing
1 : 100

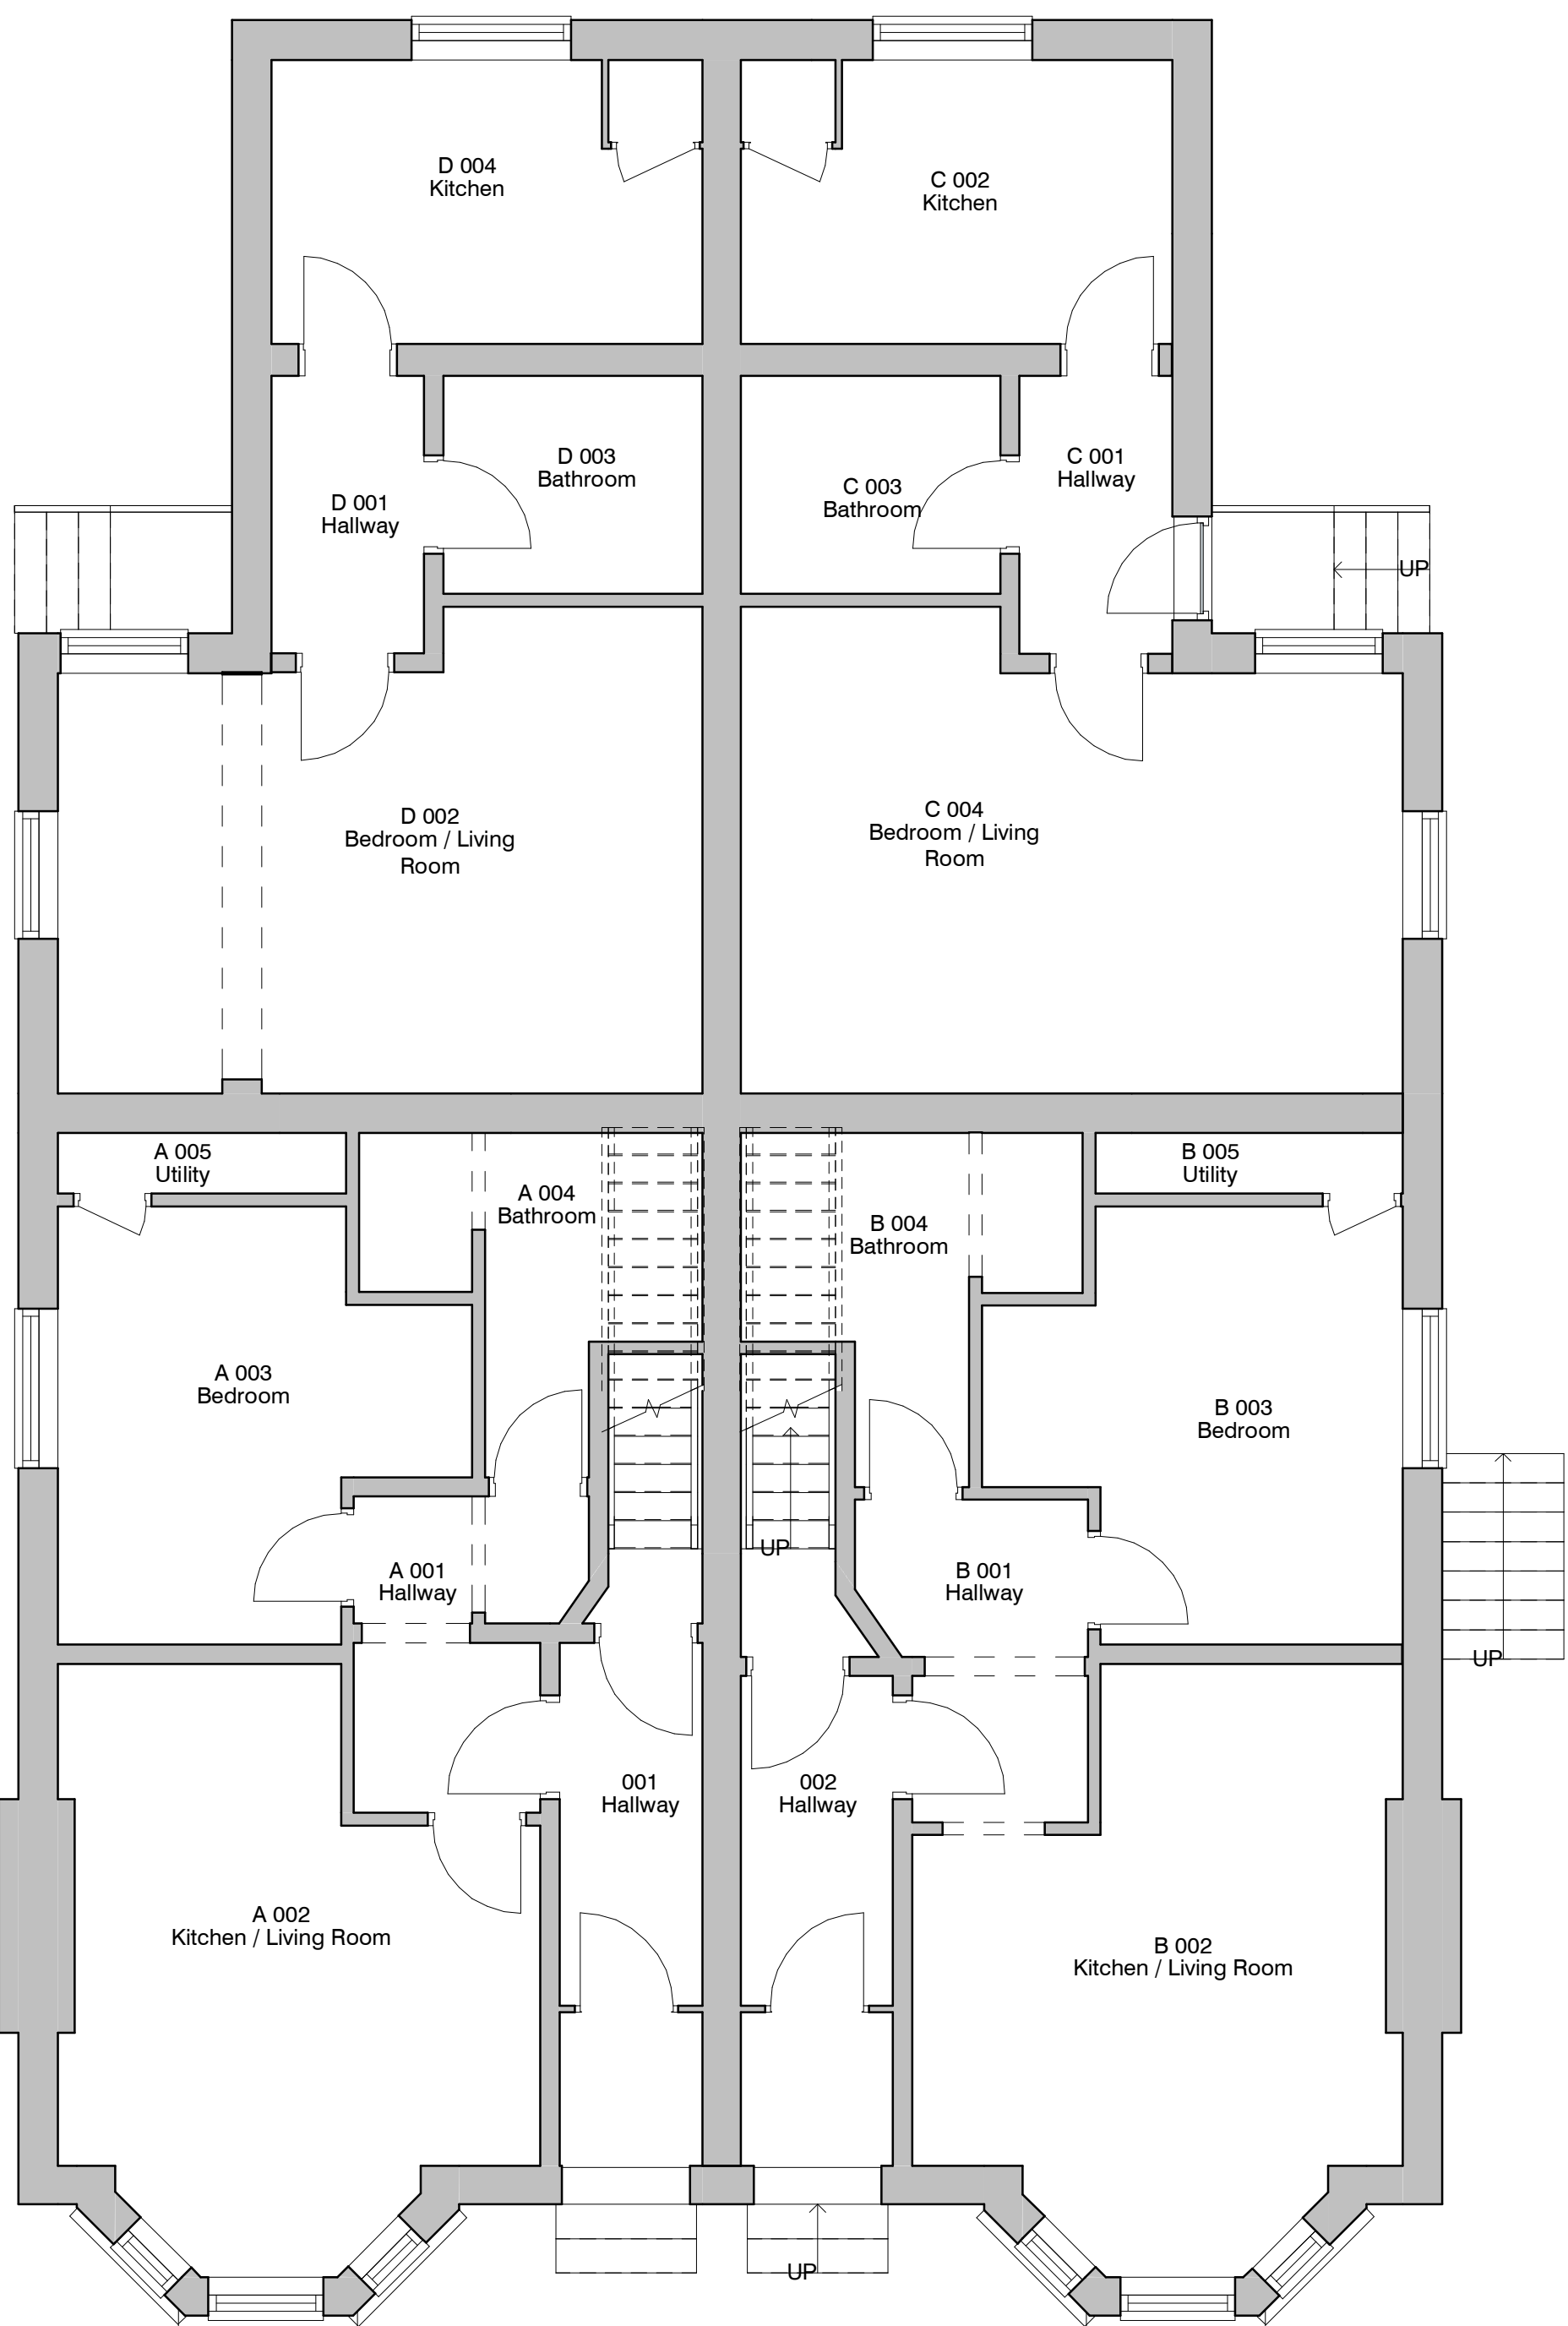


1. Level 0 - GA Existing
1 : 50

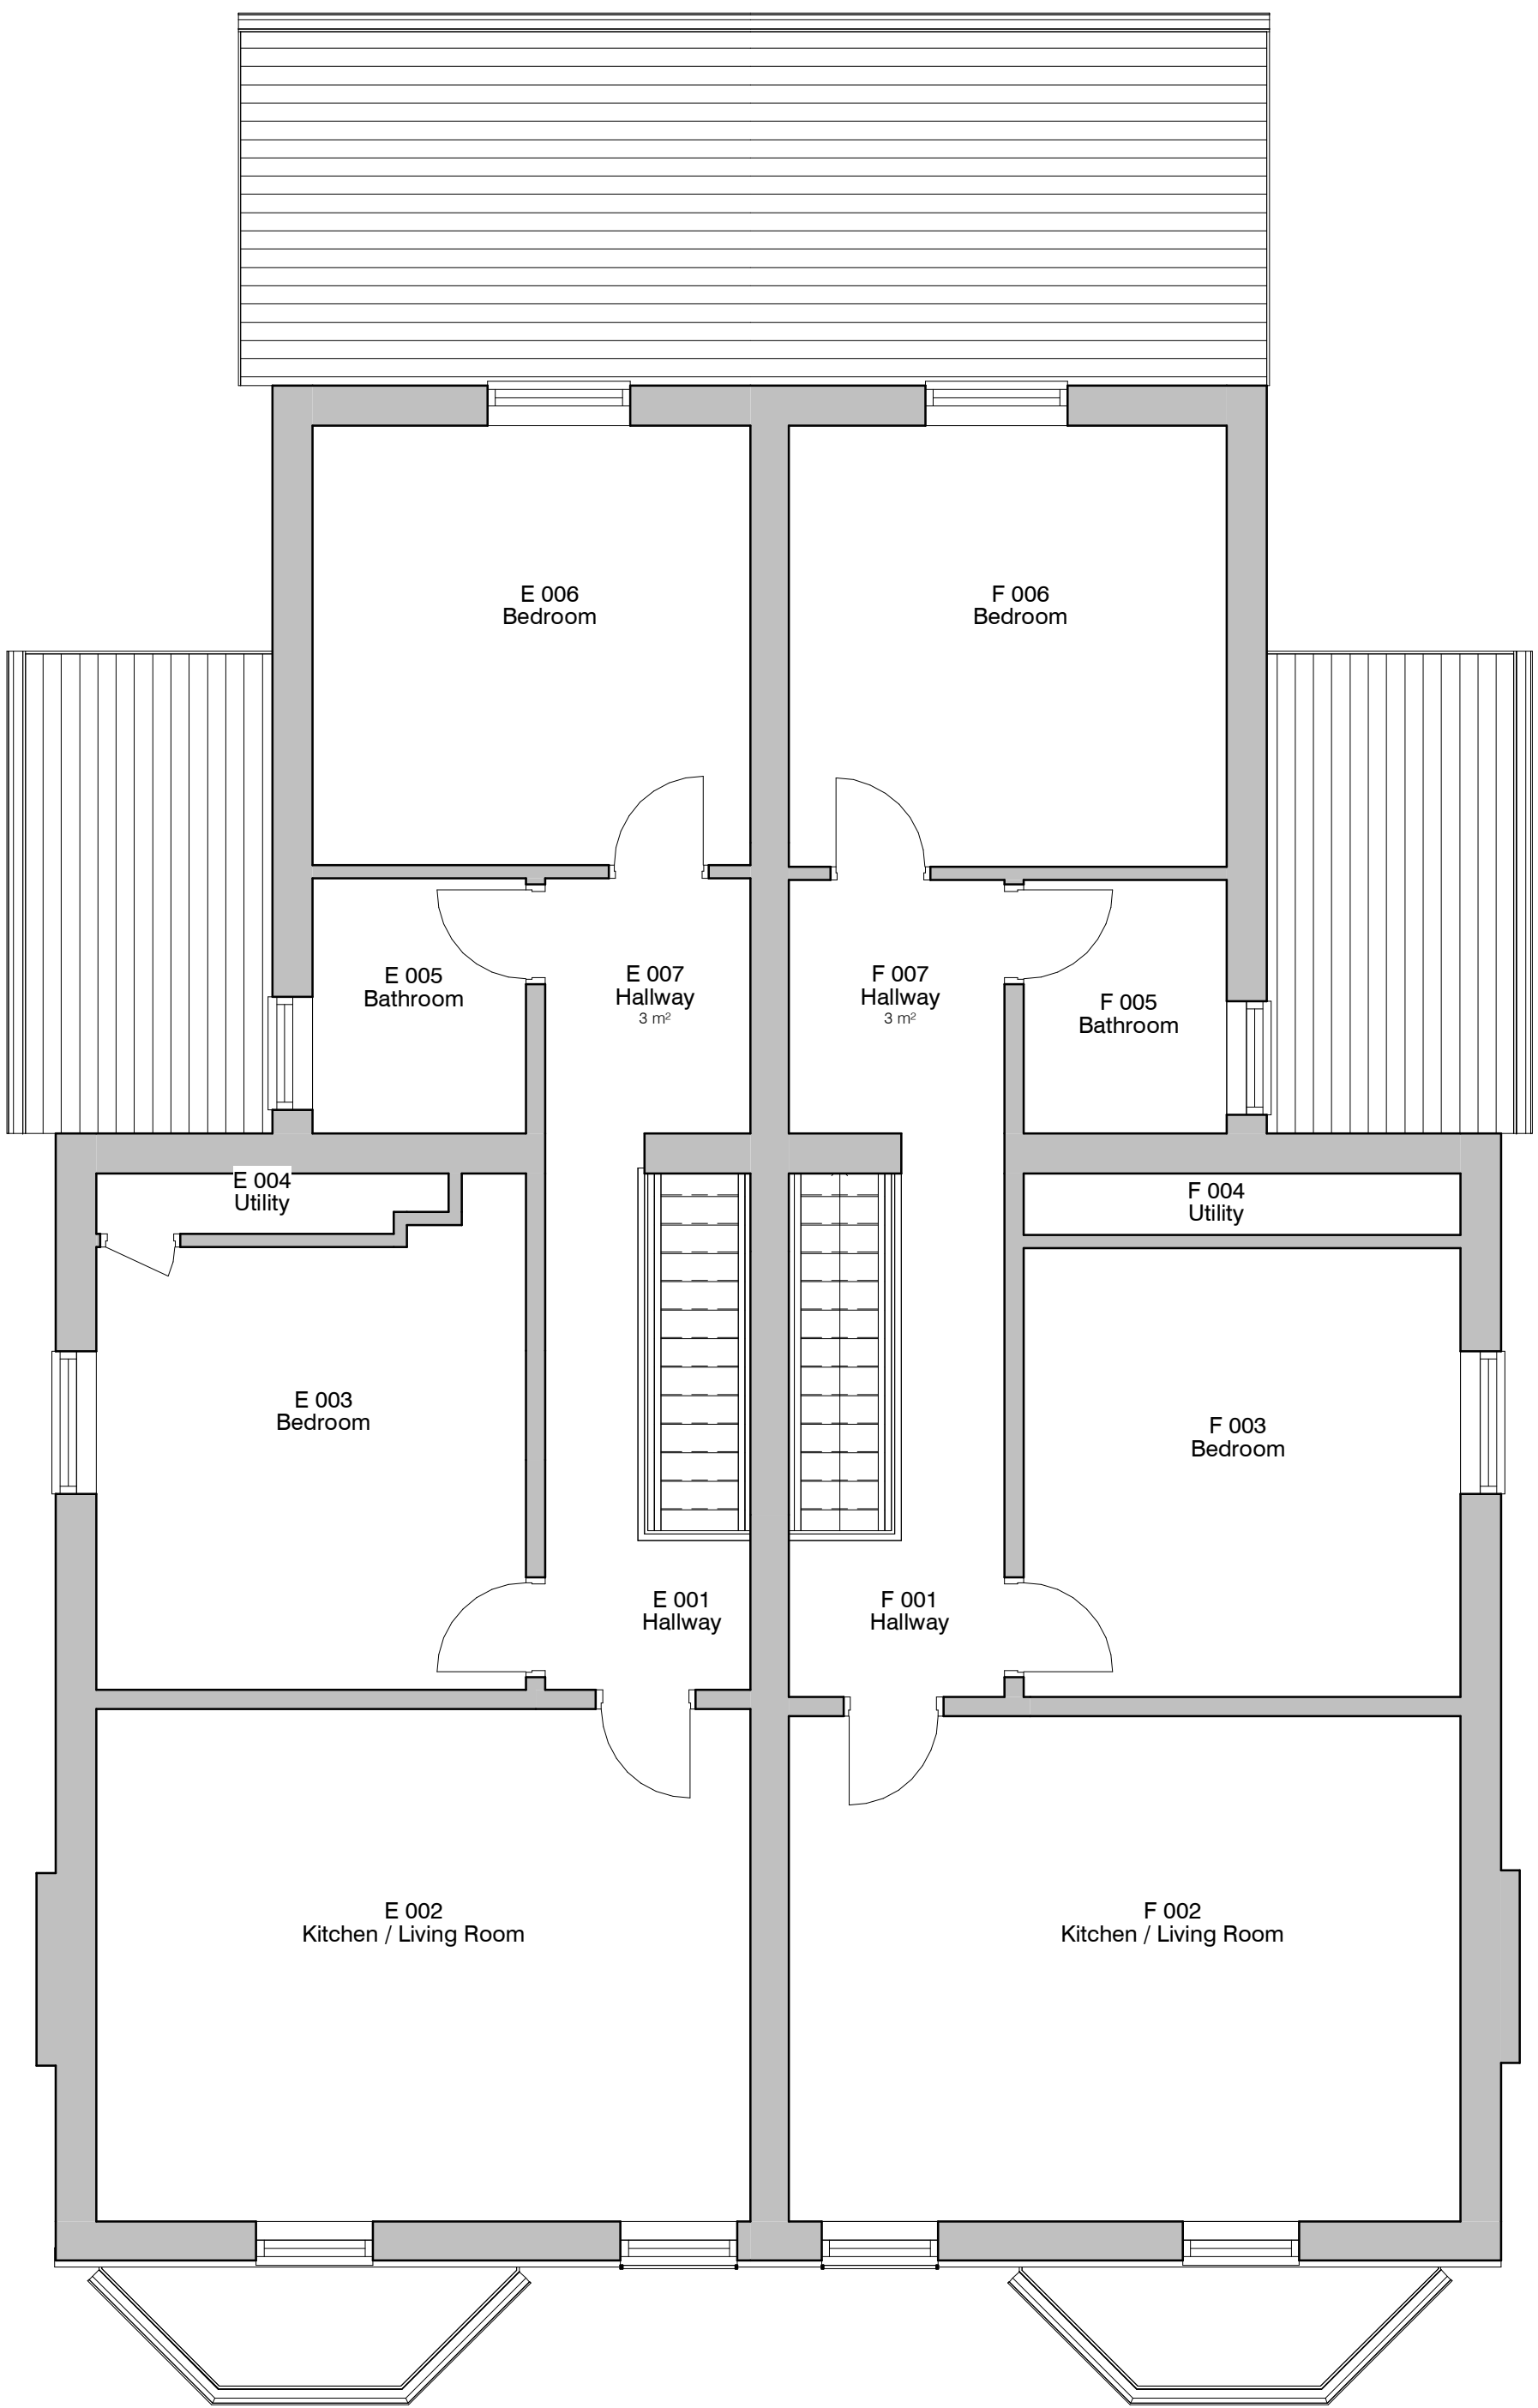

2. Level 1 - GA Existing
1 : 50

Schedule - Apartments - Occupancy - Existing		
Apartment Name	Occupancy	Area
A	1B2P	28 m²
B	1B2P	33 m²
C	1B2P	31 m²
D	1B2P	31 m²
E	2B4P	57 m²
F	2B4P	58 m²

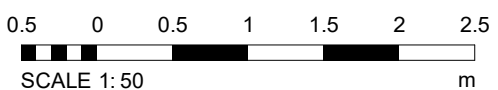

PROJECT	SCALE	DESCRIPTION	DATE	BY
27-29 Middleton Road	A1	As indicated	15 APR 2022	SP
CLIENT	STATUS	PROJECT NO.	DRAWING NO.	REV.
Kehillas Crampsall	PLANNING	DA21055.	002.	
TITLE	NOTES			
Existing GA Plans and Elevations	DISCLAIMER: ALL RIGHTS RESERVED. THIS DRAWING MUST NOT BE REPRODUCED WITHOUT WRITTEN CONSENT. DRAWING TO BE USED FOR THE STATUS INDICATED ONLY. ALL DIMENSIONS AND MATERIALS SHALL BE CHECKED AND CONFIRMED IN THE FIELD AND CORRECTED TO BE IN ACCORDANCE WITH THE REQUIREMENTS OF THE PROJECT. ALL DIMENSIONS SHALL BE IN ACCORDANCE WITH THE CURRENT STATUTORY REGULATION. 

