



Stanfords Planning Map Data

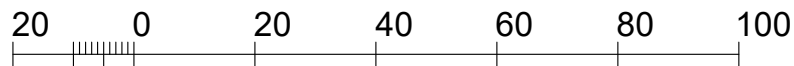

Metres

N

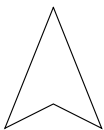

Production Date: 12 April 2023

Top Left: 379752 389681 Bottom Right: 379852 389581

© Crown copyright and database rights 2023 Ordnance Survey
OS100035409.

Reproduction in whole or in part is prohibited without the
permission of Ordnance Survey

A	FIRST ISSUE	ET	13.04.23
REV	DESCRIPTION	BY	DATE
 HOWARD & SEDDON A.R.I.B.A. CHARTERED ARCHITECTS 64 WASHWAY ROAD SALE, CHESHIRE, M33 7RE TEL NO. 0161 - 973 8296 FAX NO. 0161 - 962 3485 E-MAIL : ADMIN@HOWARDANDEDSDON.CO.UK		PROJECT/TITLE PROPOSED ALTERATION/EXTENSION 12 DANBURY WALK BROOKLANDS MANCHESTER M23 9FA	
CLIENT MR JEREMY WOBSCHALL & LOAN DO		DRAWN ET DATE 13.04.23	DRG No. 12,455 OS MAP
		SCALE 1:1250 (A4)	AMENDMENT A