




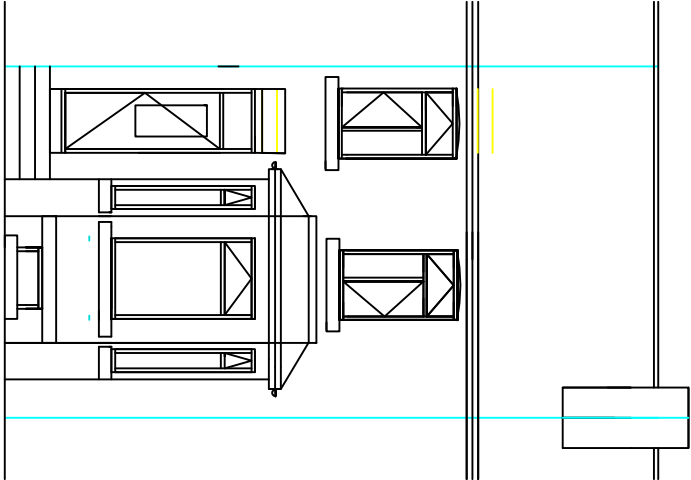


PROPOSED FRONT VIEW
1:100

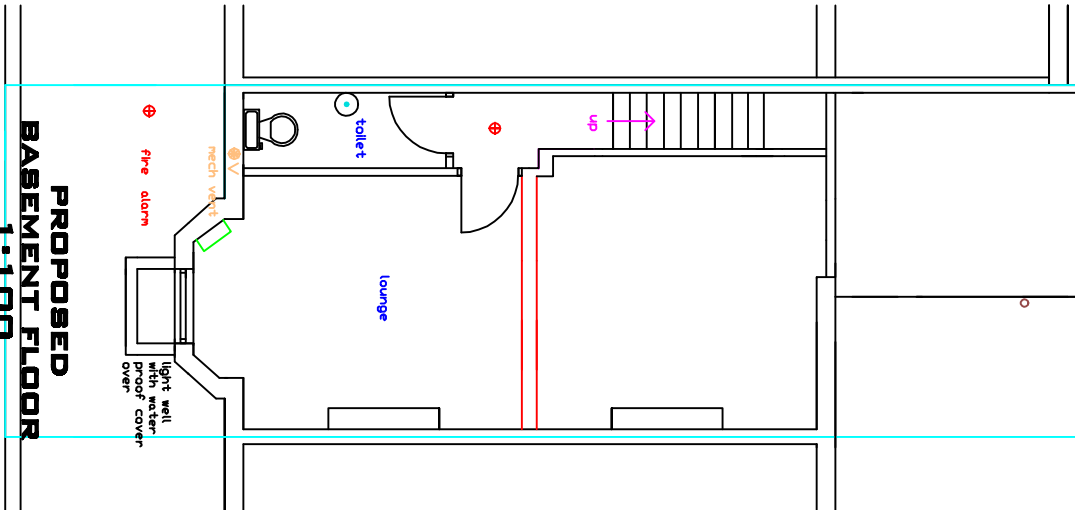

PROPOSED
BASEMENT FLOOR
1:100

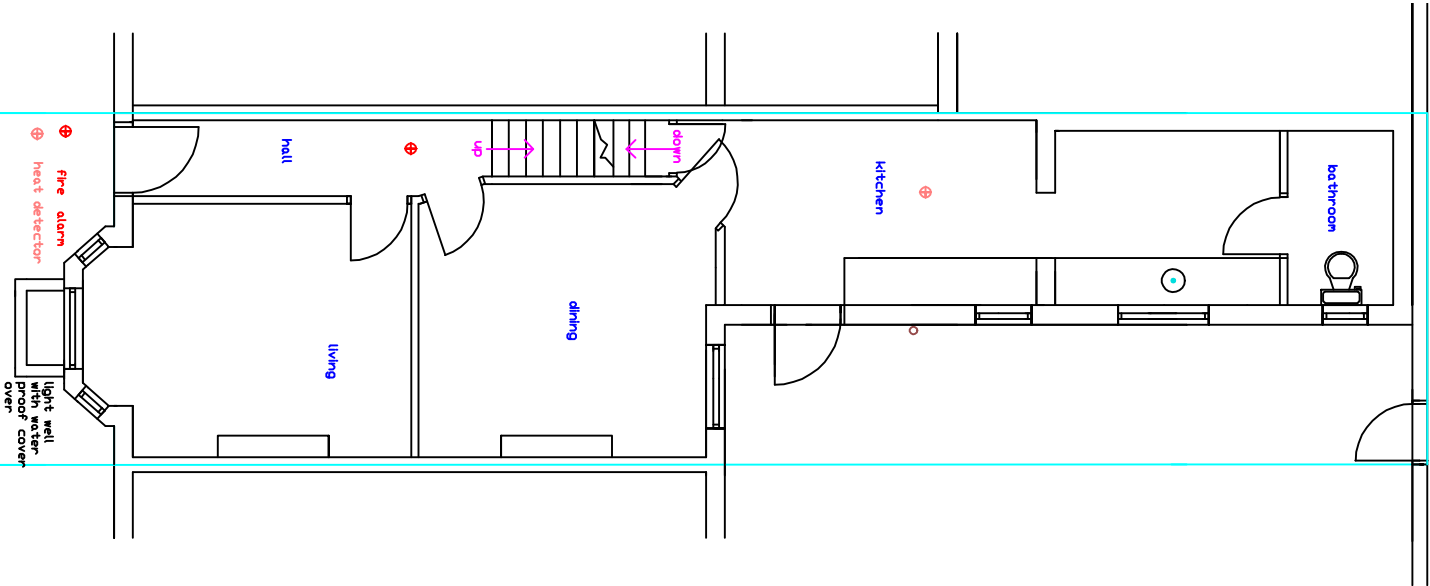

PROPOSED GROUND
FLOOR
1:100

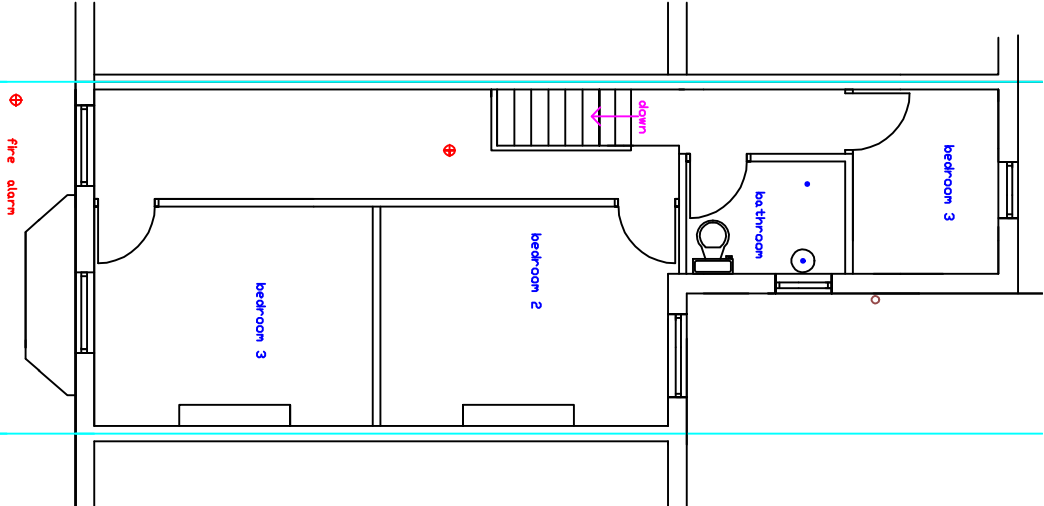

PROPOSED FIRST
FLOOR
1:100

DO NOT SCALE OF THIS DRAWING
TAKE ALL DIMENSIONS ON SITE
(builders Note)
Do not start any works untill
all the approvals have been
obtained.
Any discrepancy to be reported
to Plans Drawn as soon as
possible.

Client:

MUHAMMAD USMAN ,
27, BLADE GROVE ,
LONDON, N13 0QF,
TEL 07448469352

Drawing title:

PROPOSED BASEMENT
CONVERSION

Project:

MANCHESTER CITY COUNCIL
PLANNING AND BUILDING
REGULATION APPROVAL

PLANS DRAWN

tel.no

07952934281
07856609593

email

Bawin terbotton

@aol.com

www.plansdrawn.org

date:

JANUARY . 2023

drawn:

DRW

project no.

88 27

drw. no.

02A

A3 paper