


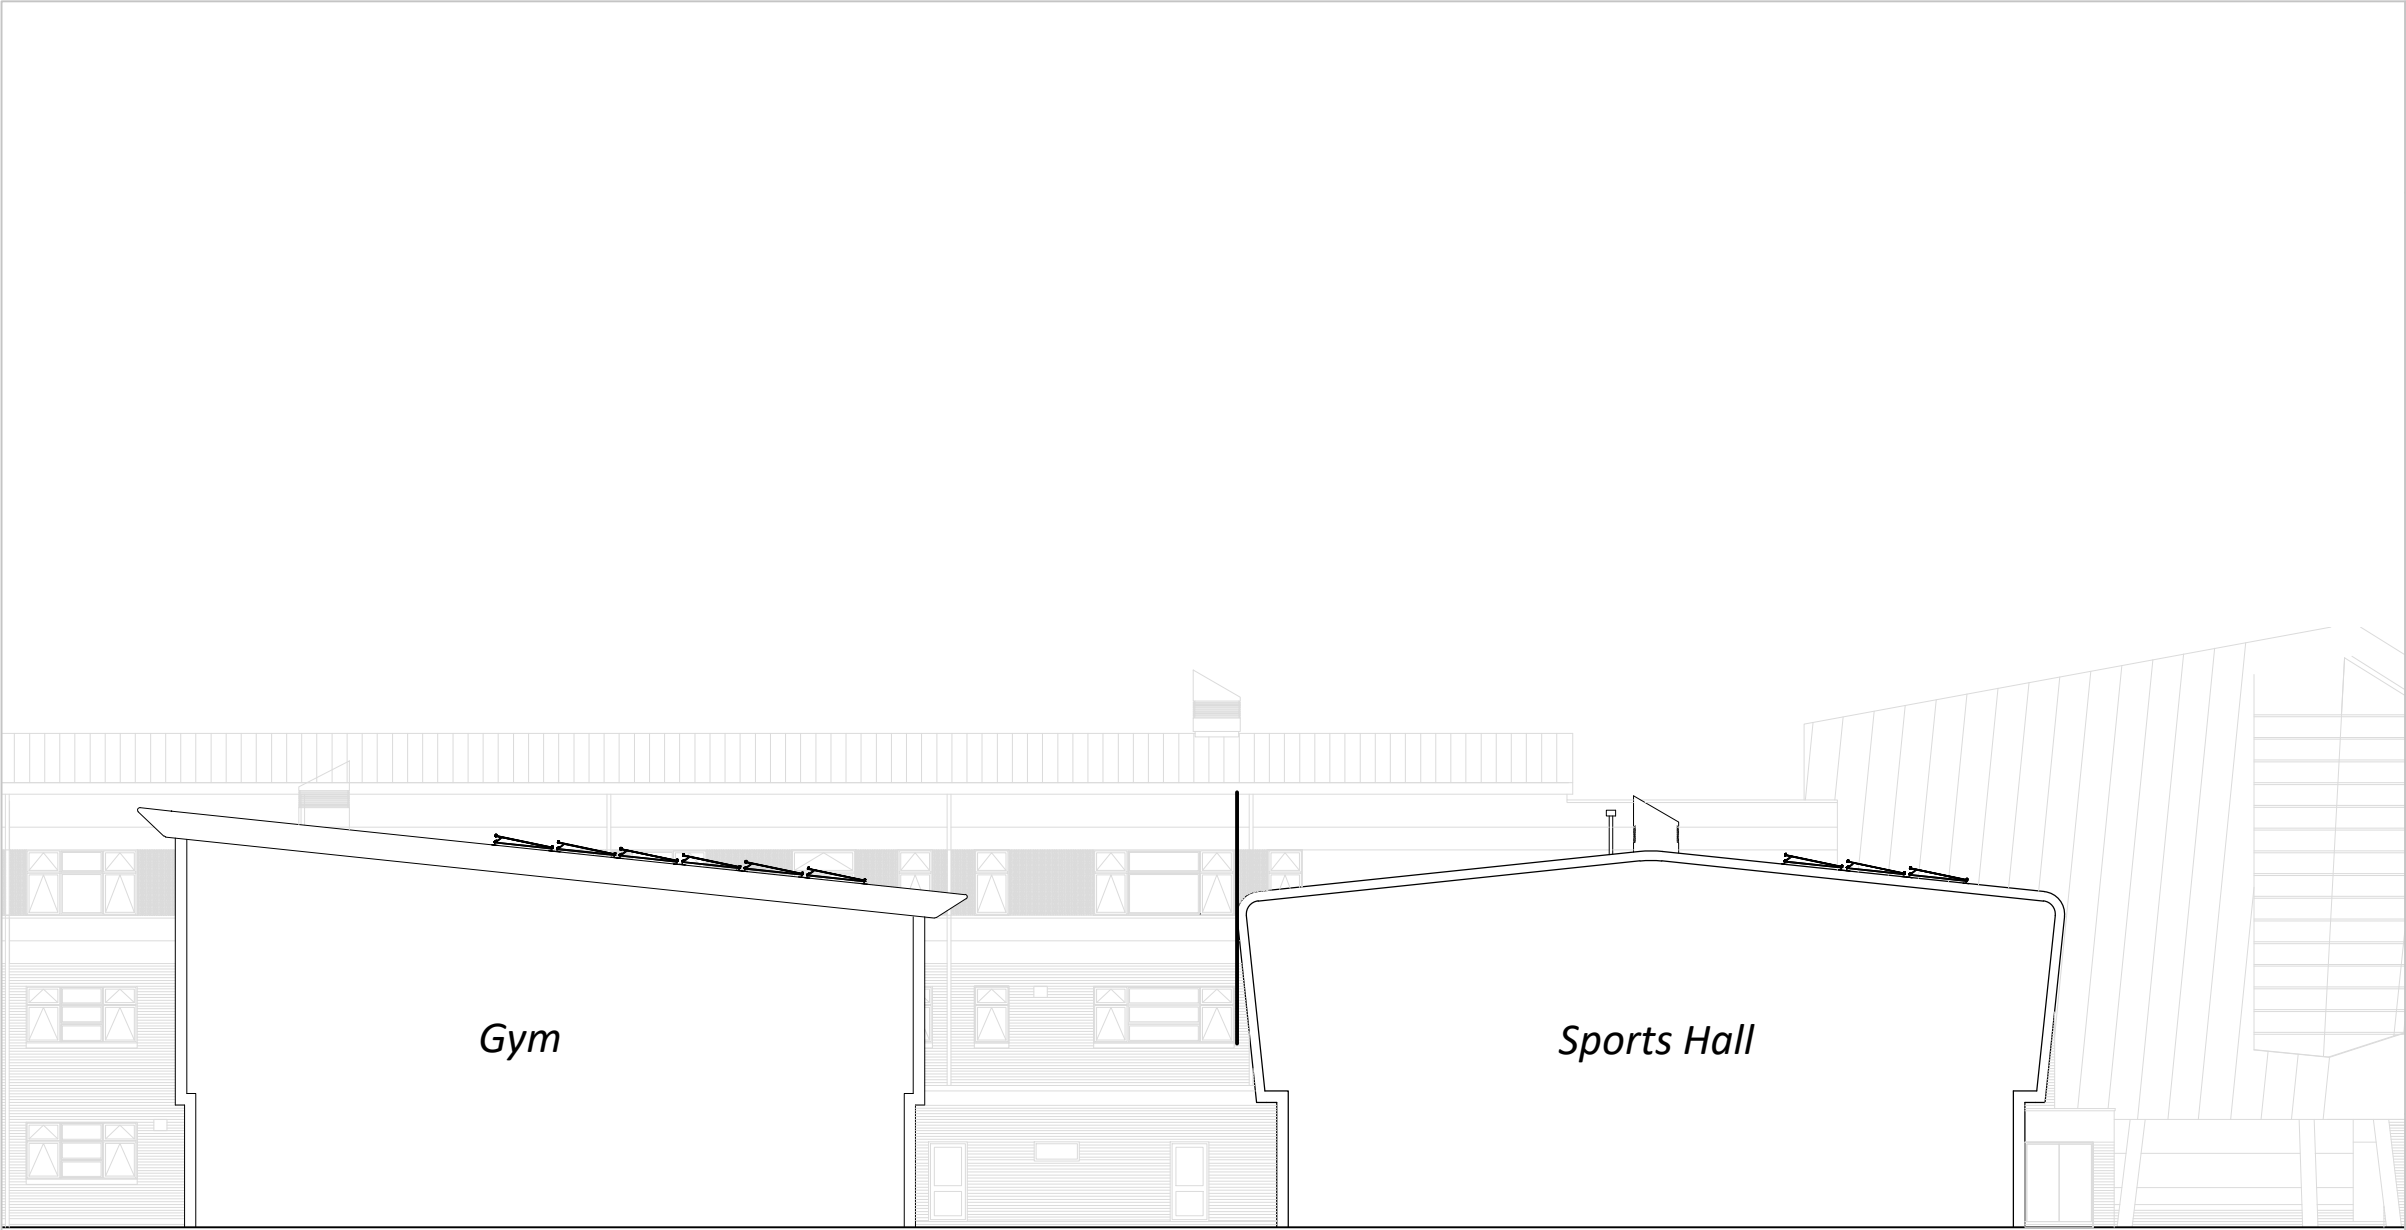

Notes:

Copyright: All rights reserved. This drawing must not be reproduced without permission from AA Projects Ltd. Do not scale off this drawing. All dimensions are to be checked on site by contractor / sub contractor. Any discrepancies to be reported to AA Projects Ltd.

Proposed Section

Rev	Date	Revision notes	By	Check
-----	------	----------------	----	-------

Client United Learning		Drawing Title Typical Section		
Project Title Manchester Academy PDDS Works		Drawn PT	Date July 23	
		Checked RB	Date July	
DWG No.	21938.110	Scale	NTS	Revision