




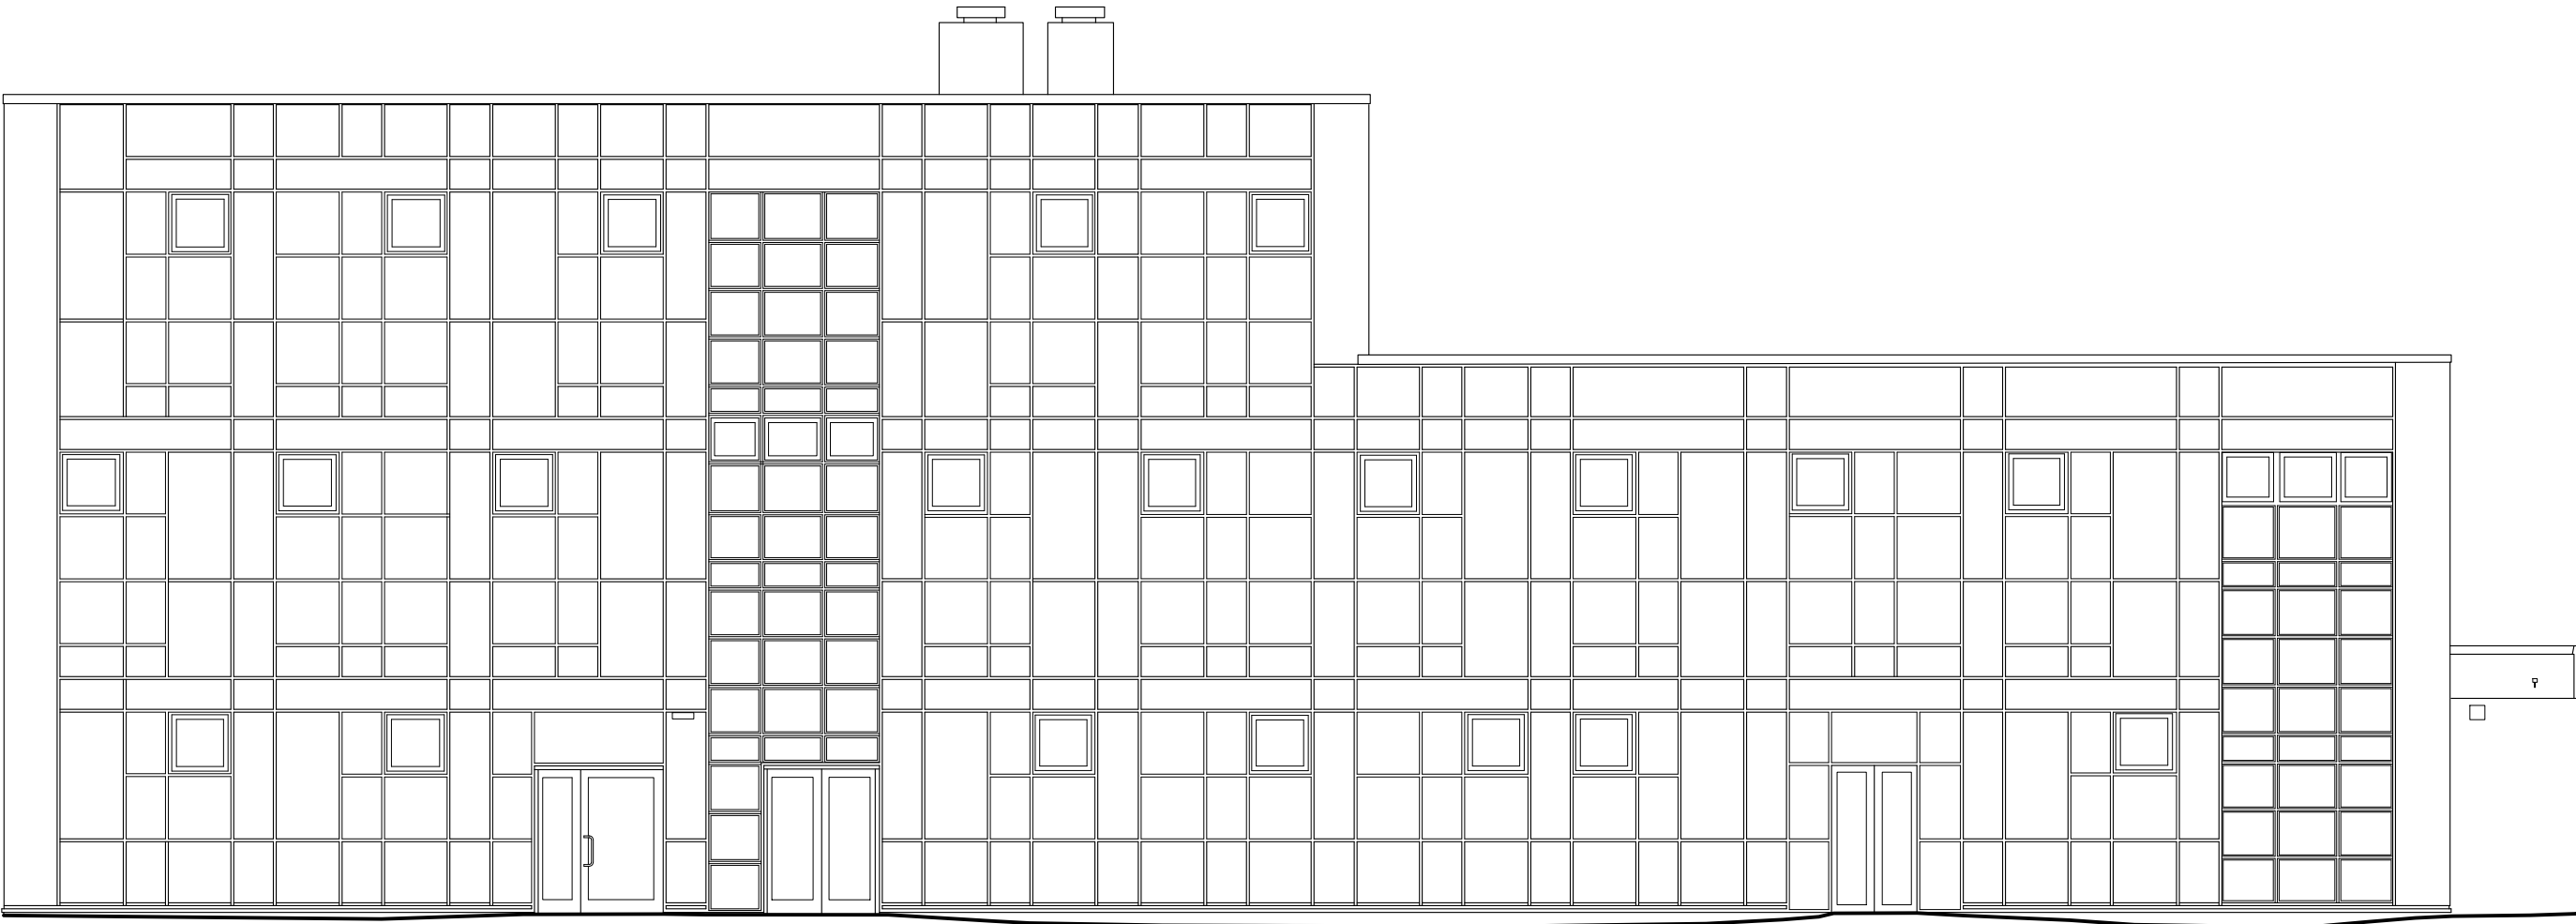



EXISTING ELEVATION A
SCALE 1:100@A1

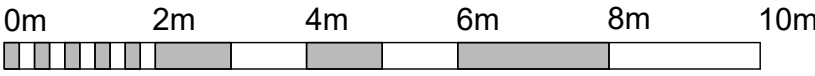



EXISTING ELEVATION B
SCALE 1:100@A1

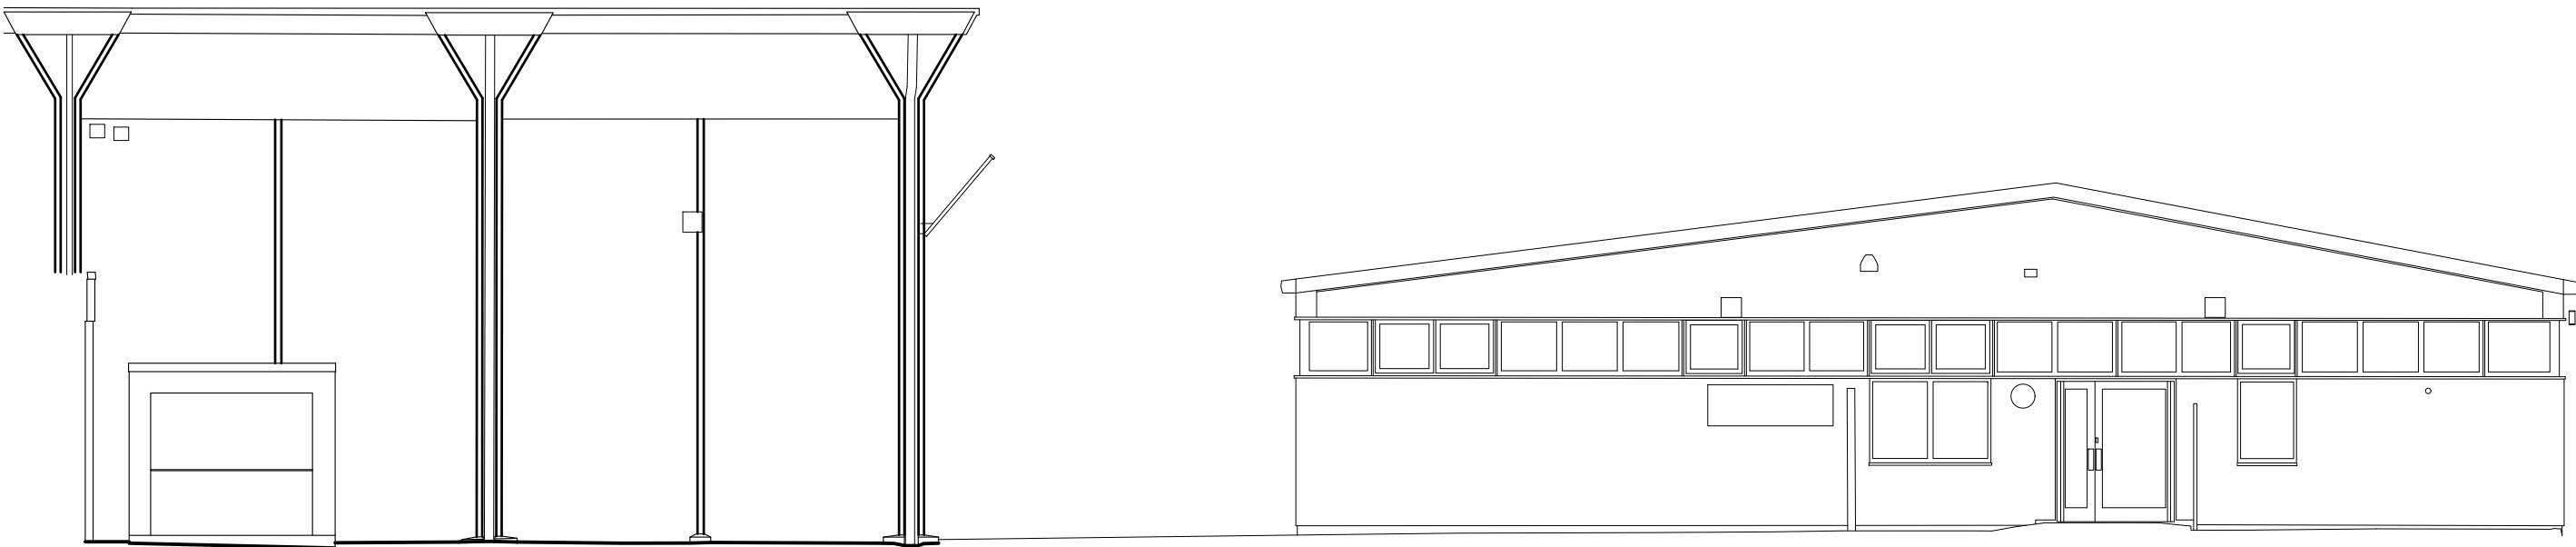

EXISTING ELEVATION C
SCALE 1:100@A1

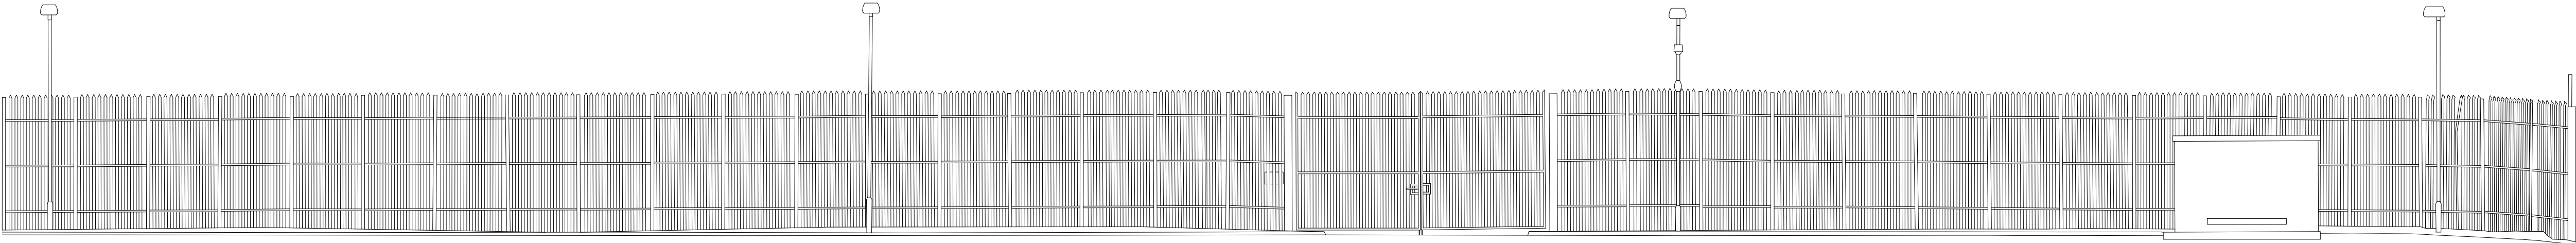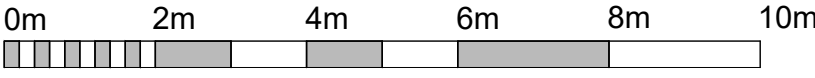

EXISTING ELEVATION D
SCALE 1:100@A1

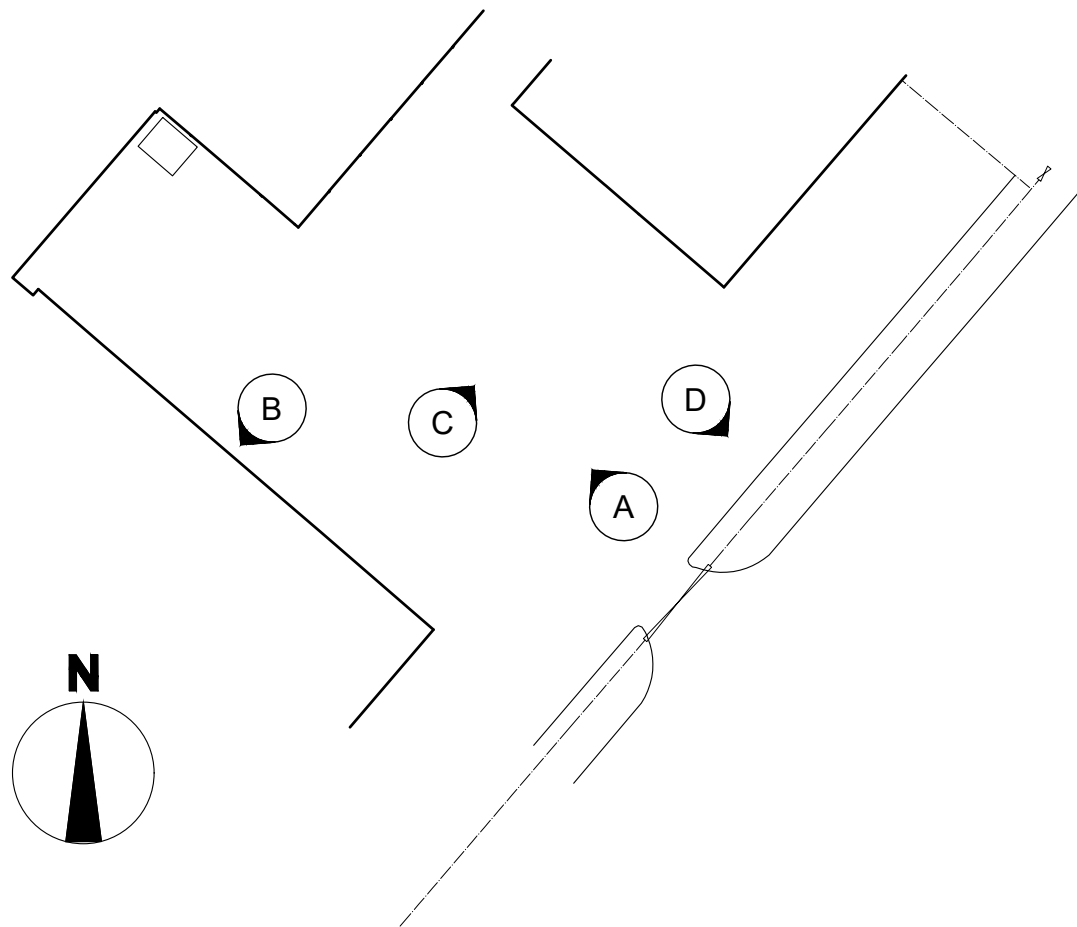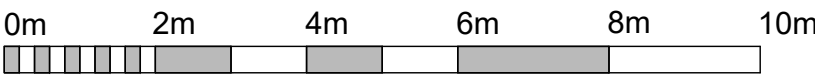

ELEVATION KEY
SCALE 1:500@A1



This drawing is Copyright and the property of Lancaster Maloney Martin Limited and must not be reproduced in whole or in part without their written permission. Copyright is reserved. © This drawing must not be scaled. The Contractor is to report all dimensional discrepancies & errors to the Contract Administrator prior to commencing construction. It is essential that this drawing is read in conjunction with the specification and all works identified included for.

NOTES

Rev	Date	Comments	By

STATUS
PLANNING ISSUE

Client
**The Board of Governors
Loreto High School, Chorlton**

Project Title
Inclusion Unit

Drawing Title
Existing Elevations

Scale 1:100@A1	Drawn by MAB	Date February 2023
Job no. 2301/59	Drawing no. P04	Revision no. N/A