PROPOSED FRONT GARDEN PLAN

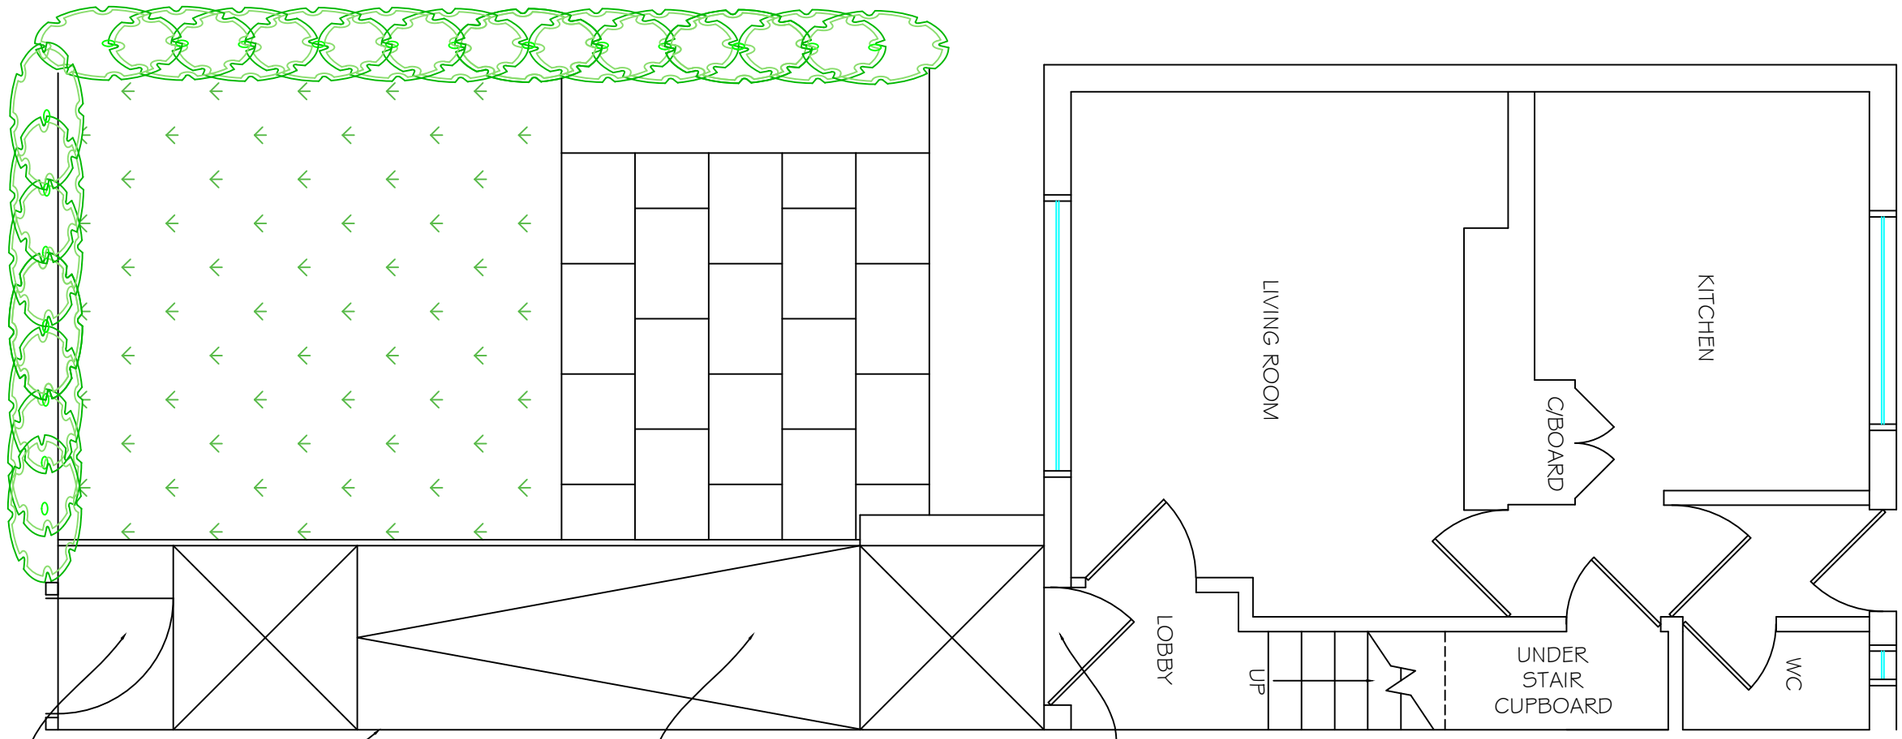

Renew garden gate

Renew fencing and posts to a minimum 1500mm in height

600x600x50mm concrete paving flag to 1500mm wide ramp and landings to current Building Regulations include for step off top landing and edgings

Renew front door and frame include for all making good Low level threshold suitable for a wheelchair user

MANCHESTER CITY COUNCIL	Address: 33 Evesham Road M9 7DS	Contact details: Anthony Cooper 07917568488	
	DWG: Proposed Floor Plan	Revision:	
	Scale: 1:50 @ A3L	House type:	Date: May 2023	Drawn By: KS