


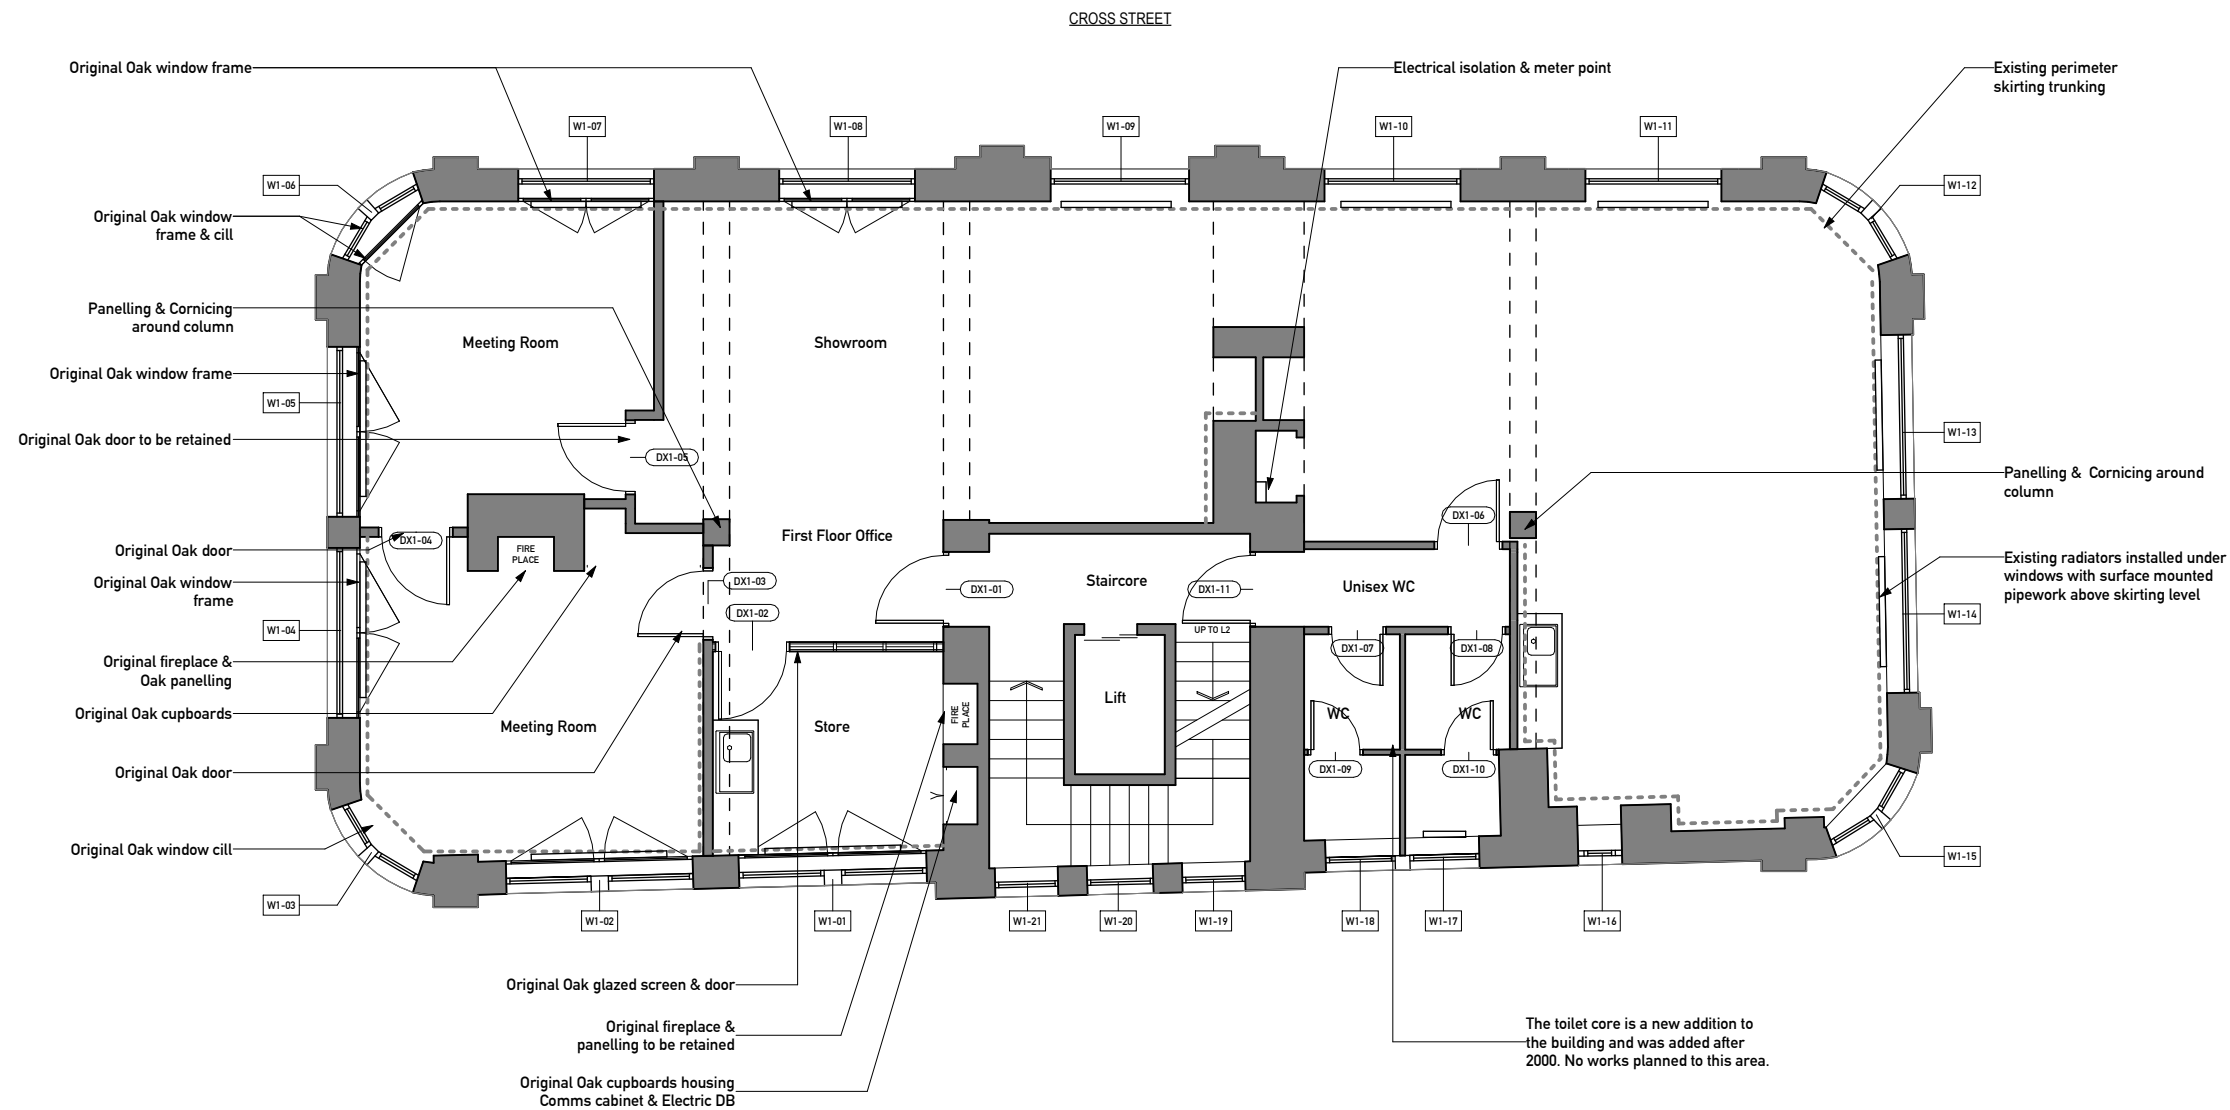

REVISION NOTE:
REV P2 - ALL DOOR NUMBERING UPDATED TO DIFFERENTIATE BETWEEN EXISTING & NEW DOORS.
- ORIGINAL OAK DOOR AND PARTITION TO BE RETAINED AS PER LBC COMMENTS

REVISION	DATE	DESCRIPTION
P1	15.05.23	First Issue - LBC
P2	07.07.23	Revised to LBC Comments

CLIENT

RE-DEFINED

PROJECT

Eagle House
62-68 Cross Street, Manchester, M2 4JQ

QBRE PROJECT NUMBER

23049

SCALE @ A3

1 : 100

STATUS

PRECONSTRUCTION

DRAWING

Level 1 - Existing Plan

DRAWING NUMBER

23049-01-010

ISSUE

P2

1 Level 1 Existing Plan
01-600 1 : 100

