




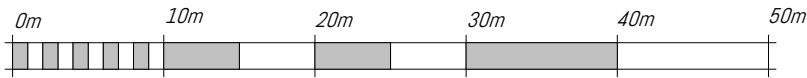

Block plan
1 : 500

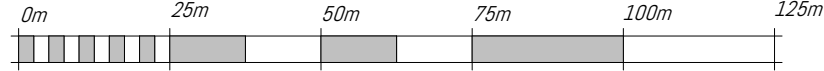

VISUAL SCALE 1:500 @ A3

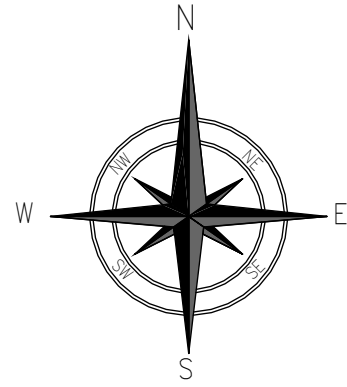

VISUAL SCALE 1:1250 @ A3



Location plan
1 : 1250

 KTKGroup LTD Consulting Structural Engineers and Surveyors 49 Corporation Street ST4 4AU Stoke On Trent mob. 07464 017775 e-mail: ktkgroup ltd@gmail.com		
PROJECT		
Building a new porch		
ADRES		
16 Fulwood Ave, Manchester M9 6JX		
SHEET		
Location and Block plan		
CLIENT		
Mrs Marzanna Barcikowska		
Date	Project number	Scale (@ A3)
2023/08/08	KTk069/2023	As indicated
Drawn by	Drawing number	
Author		
Checked by		
Checker	PL-01	REV
Copyright in all documents and drawings prepared by the Surveyor and any works executed from these documents and drawings shall, unless otherwise agreed, remain the property of the designer and must not be reproduced by, lent or disclosed to, a third party without the written consent of KTKGroup LTD		