


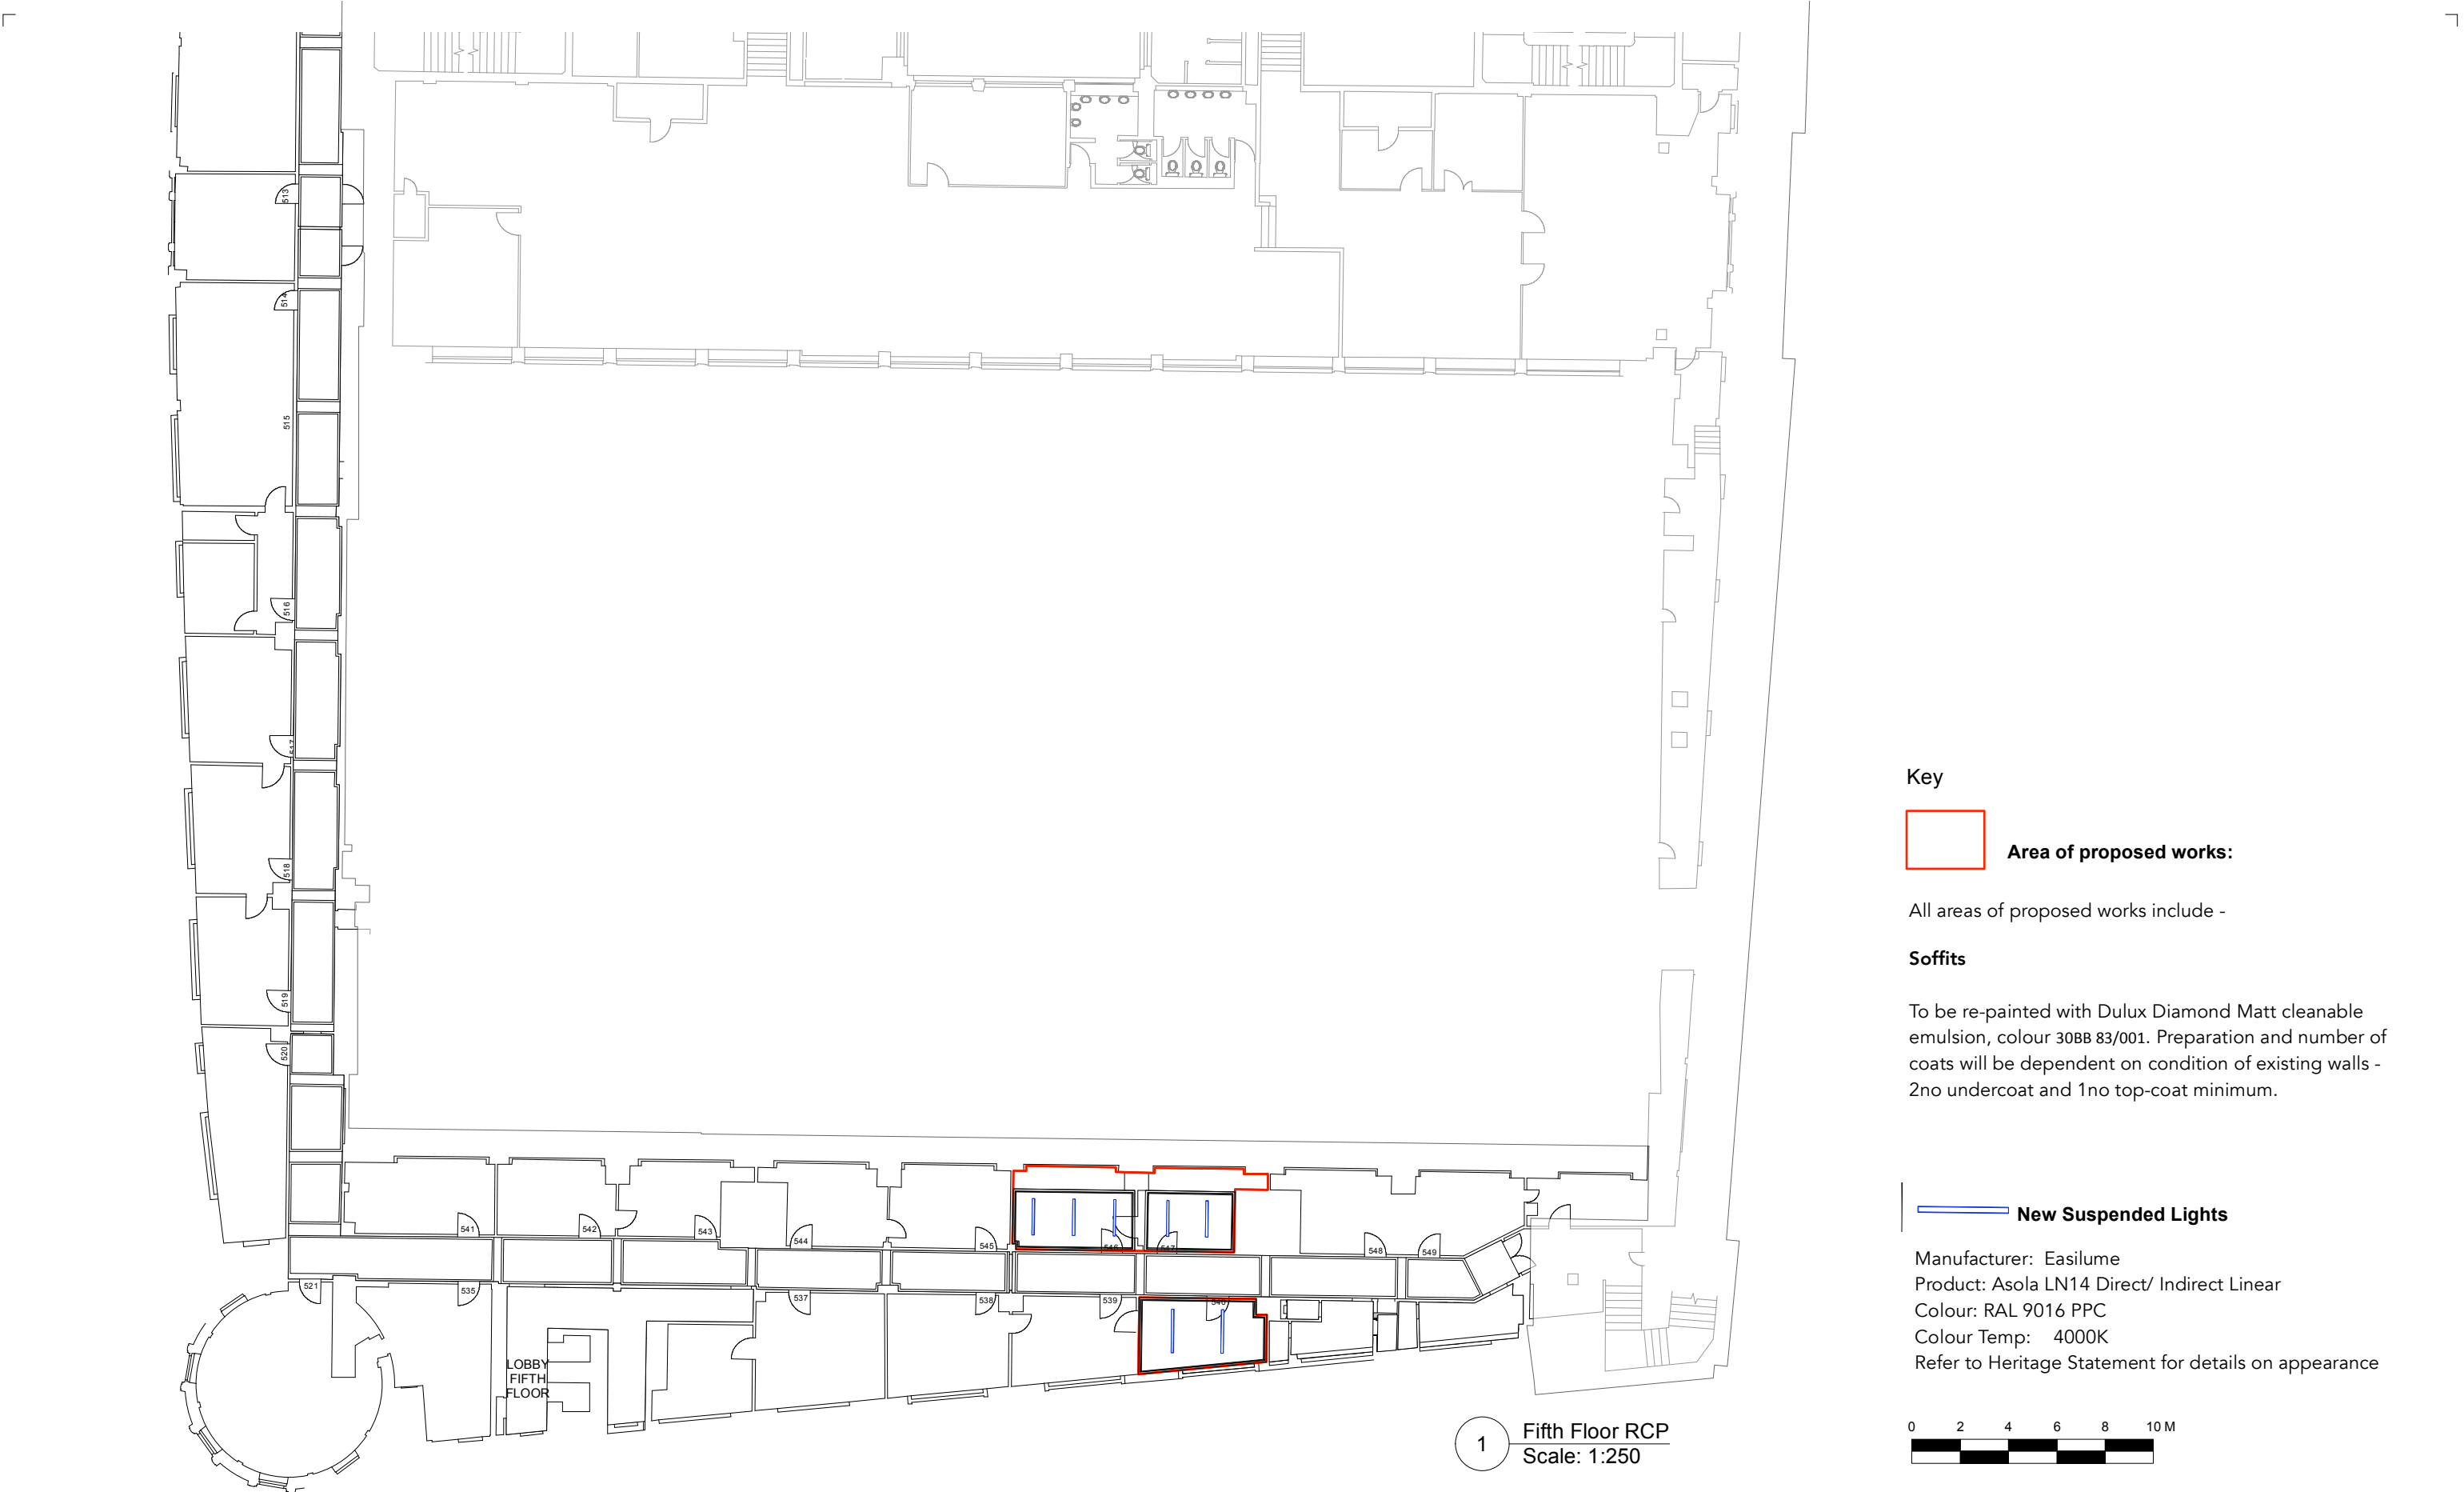

Key

 **Area of proposed works:**

All areas of proposed works include -

Soffits

To be re-painted with Dulux Diamond Matt cleanable emulsion, colour 30BB 83/001. Preparation and number of coats will be dependent on condition of existing walls - 2no undercoat and 1no top-coat minimum.

 **New Suspended Lights**

Manufacturer: Easilume
Product: Asola LN14 Direct/ Indirect Linear
Colour: RAL 9016 PPC
Colour Temp: 4000K
Refer to Heritage Statement for details on appearance

0 2 4 6 8 10 M