


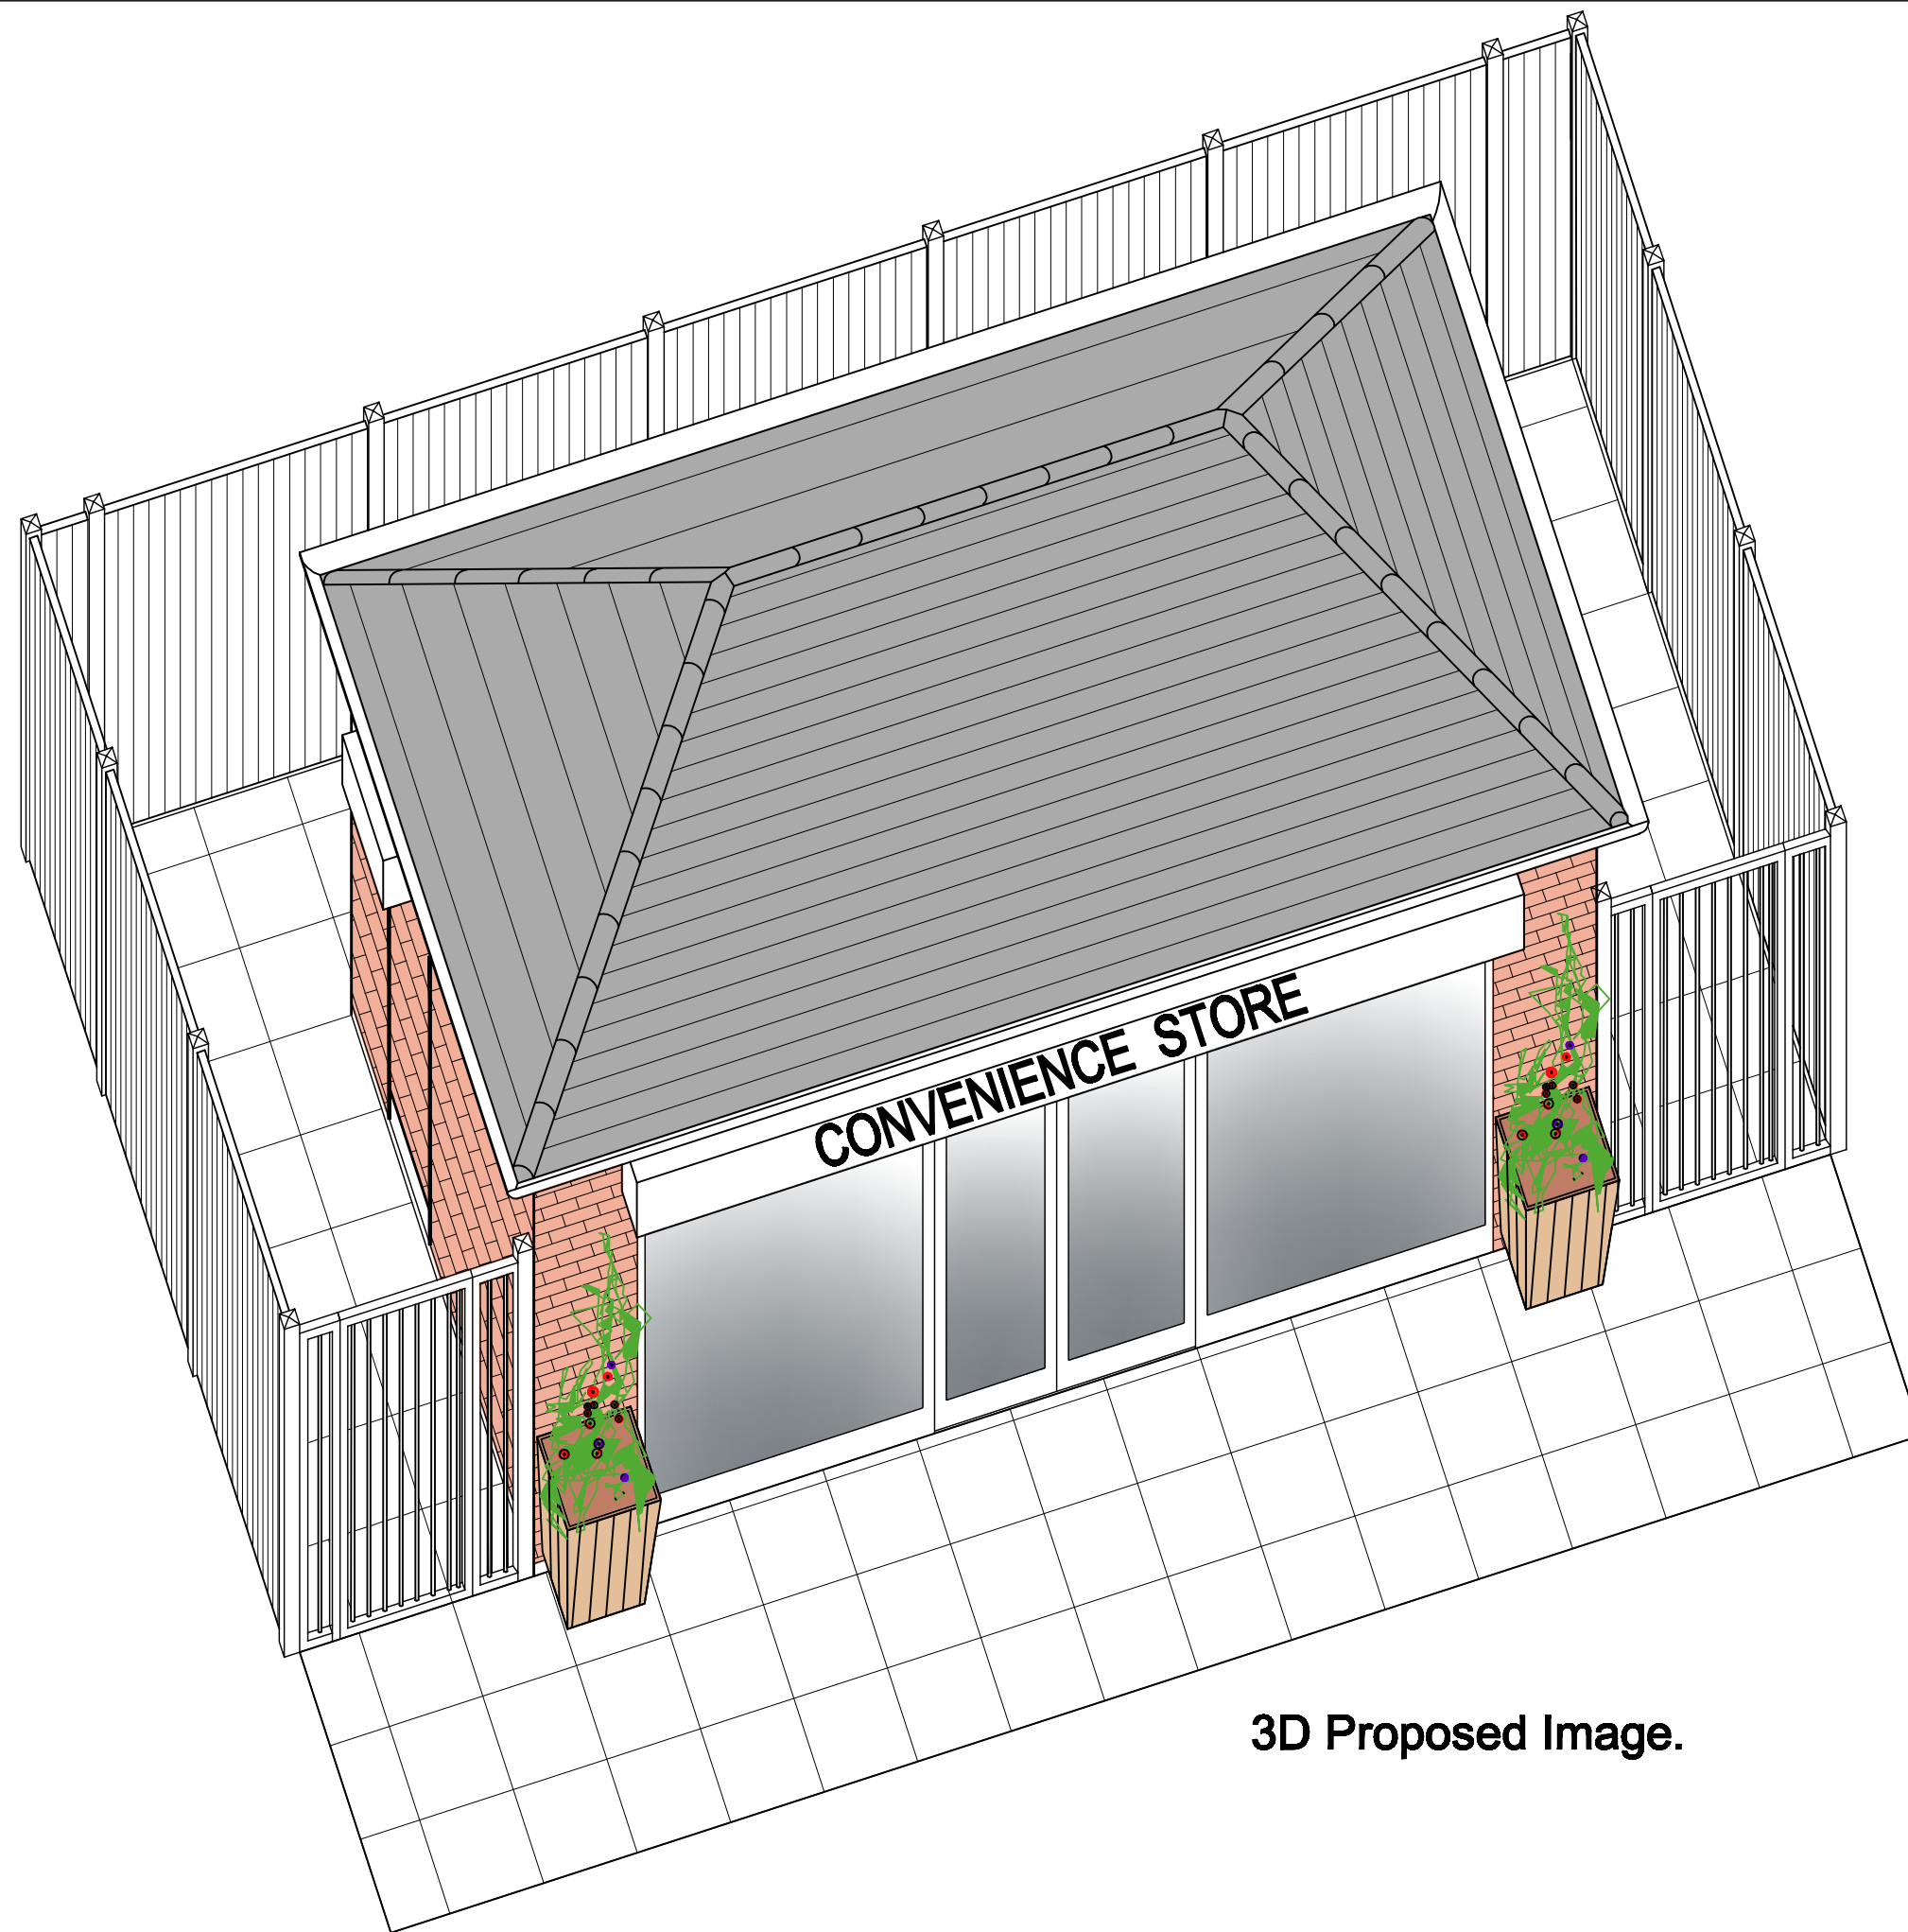

3D Proposed Image.

B	Shop name revised to reflect proposed use	Apr 23
A	Perimeter fence shown around building	Feb 23

Rev.	Description.	Date.
CLIENT		
Mr. A. Hasan		
PROJECT		
Proposed Works at: Former public Convenience Hollyhedge Road, Wythenshawe M22 9UE		
DRAWING		
3D PROPOSED IMAGE		
SCALE		DATE
nts @ A3		Jun 2022
DRAWING No.	SHEET	REV.
CVRF/06/22/05	5 of 5	B

