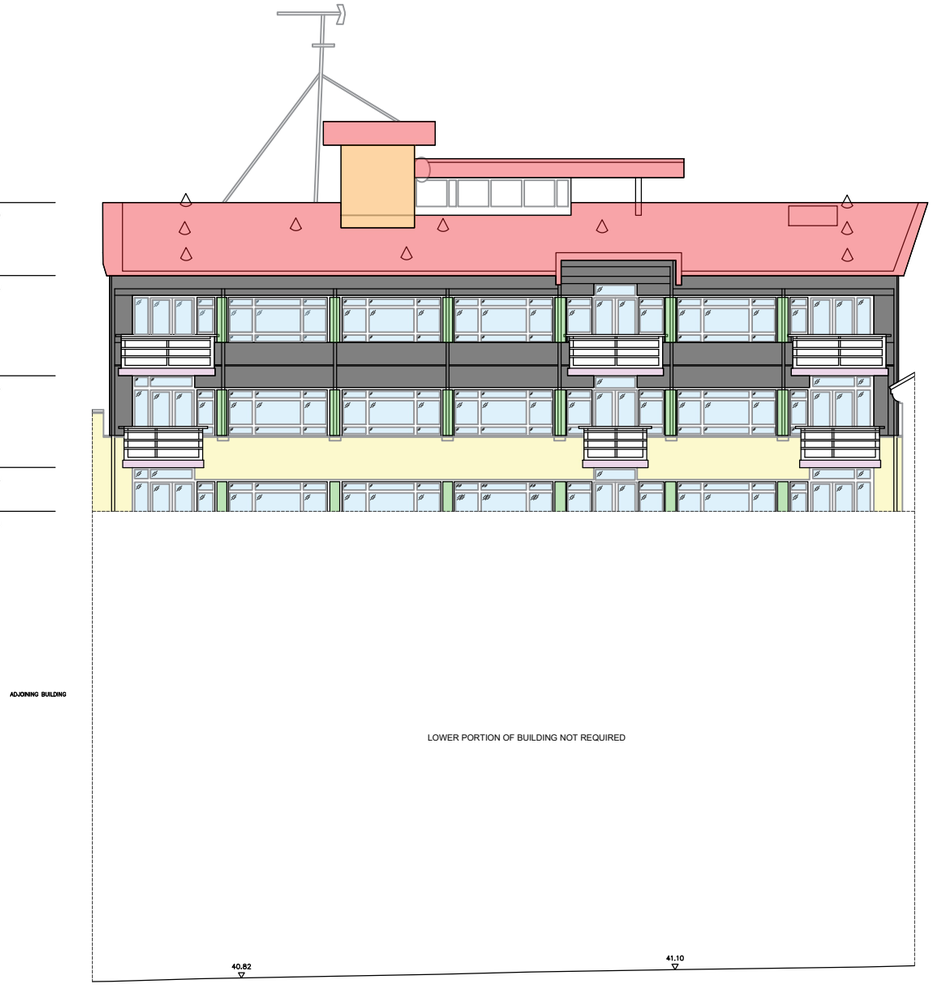

Elevation A

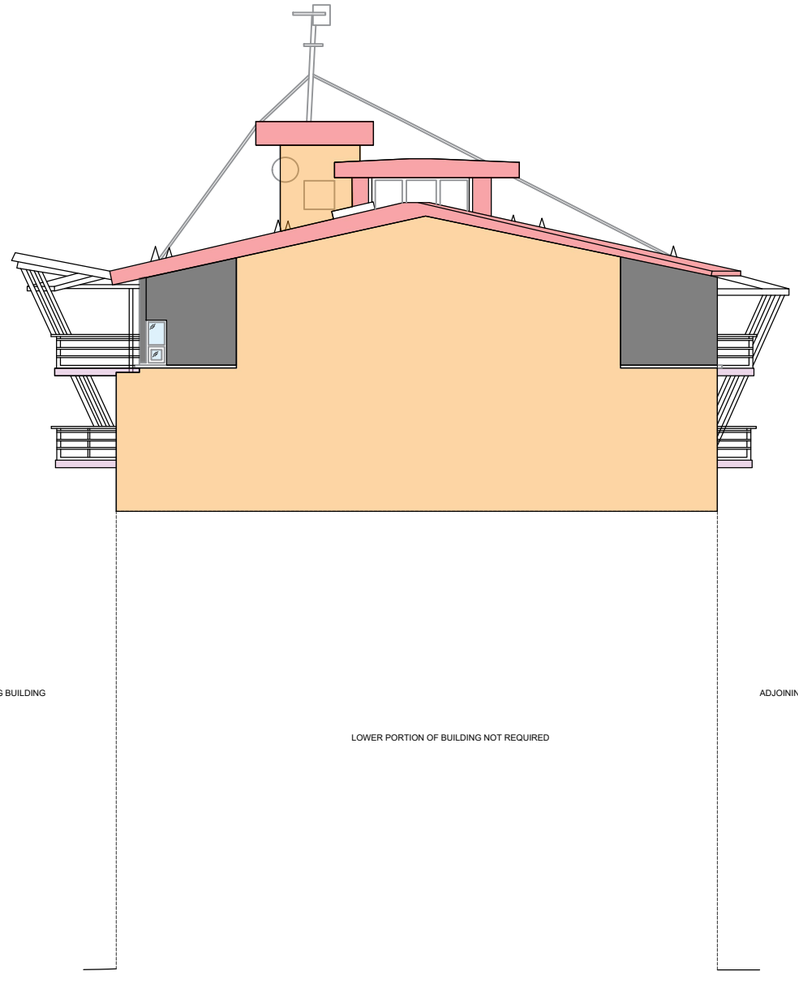

Elevation B

ELEVATION PANEL KEY PLAN FOR APPROX X.Xm2

- TERRACOTTA TILES TOTAL AREA = 29.8m²
- CORRUGATED METAL ROOF TOTAL AREA = 65.5m²
- SPANDREL PANELS TOTAL AREA = 7.9m²
- BRICK TOTAL AREA = 6.4m²
- COMPOSITE PANELS GREY TOTAL AREA = 47.8m²
- GLAZING TOTAL AREA = 61.3m²
- BALCONY

ELEVATION PANEL KEY PLAN FOR APPROX X.Xm2

- COMPOSITE PANELS ORANGE TOTAL AREA = N/A
- CORRUGATED METAL ROOF TOTAL AREA = 17.1m²
- SPANDREL PANELS TOTAL AREA = 0.6m²
- BRICK TOTAL AREA = 150.8m²
- COMPOSITE PANELS GREY TOTAL AREA = 18.5m²
- GLAZING TOTAL AREA = 0.5m²
- BALCONY

Use Dimensions - DO NOT SCALE
The Contractor is to check all dimensions at all times.
Contractor to check the dimensions & conditions on site before commencing. Subject to professional survey.
All errors and omissions to be reported prior to commencement.
This drawing must be read in conjunction with the relevant specification clauses. This drawing must not be used for purposes other than that for which it is provided. All drawings subject to statutory authority approval.

This Drawing Is Copyright of DMWR Architects LTD

Scale Bar		To be used as guidance only		
1:100	mm	1000	3000	
1:200	mm	2000	6000	
1:500	M	5	15	
1:1250	M	10	30	50

KEYPLAN

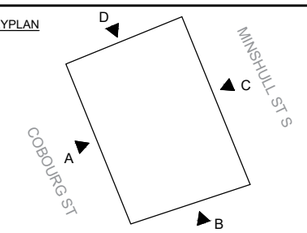

NOTES

Rev	Date	Revision Description	Drn	Chk

Project Name: Stonebridge House, Manchester	North
Client: Client Name	
Drawing Title: Existing Elevations (1 of 2)	Client Job No: -
	DMWR Job No: 3993
Drawing Reference: 100	Revision: -
Drawn Date: 16/12/2022 / Scale: 1:200@A3	Drawn By: RE
Drawning Status: FOR INFORMATION	Checked By: CL

DMWR Architects

First Floor
16-18 Hatton Garden
London EC1 N 8AT

020 7870 3779
mail@dmwr.co.uk
www.dmwr.co.uk

Fourth Floor
41 Spring Gardens
Manchester M2 2BG

0161 413 4656
mail@dmwr.co.uk
www.dmwr.co.uk