




FENCING ELEVATION A - AS PROPOSED
Scale - 1:100

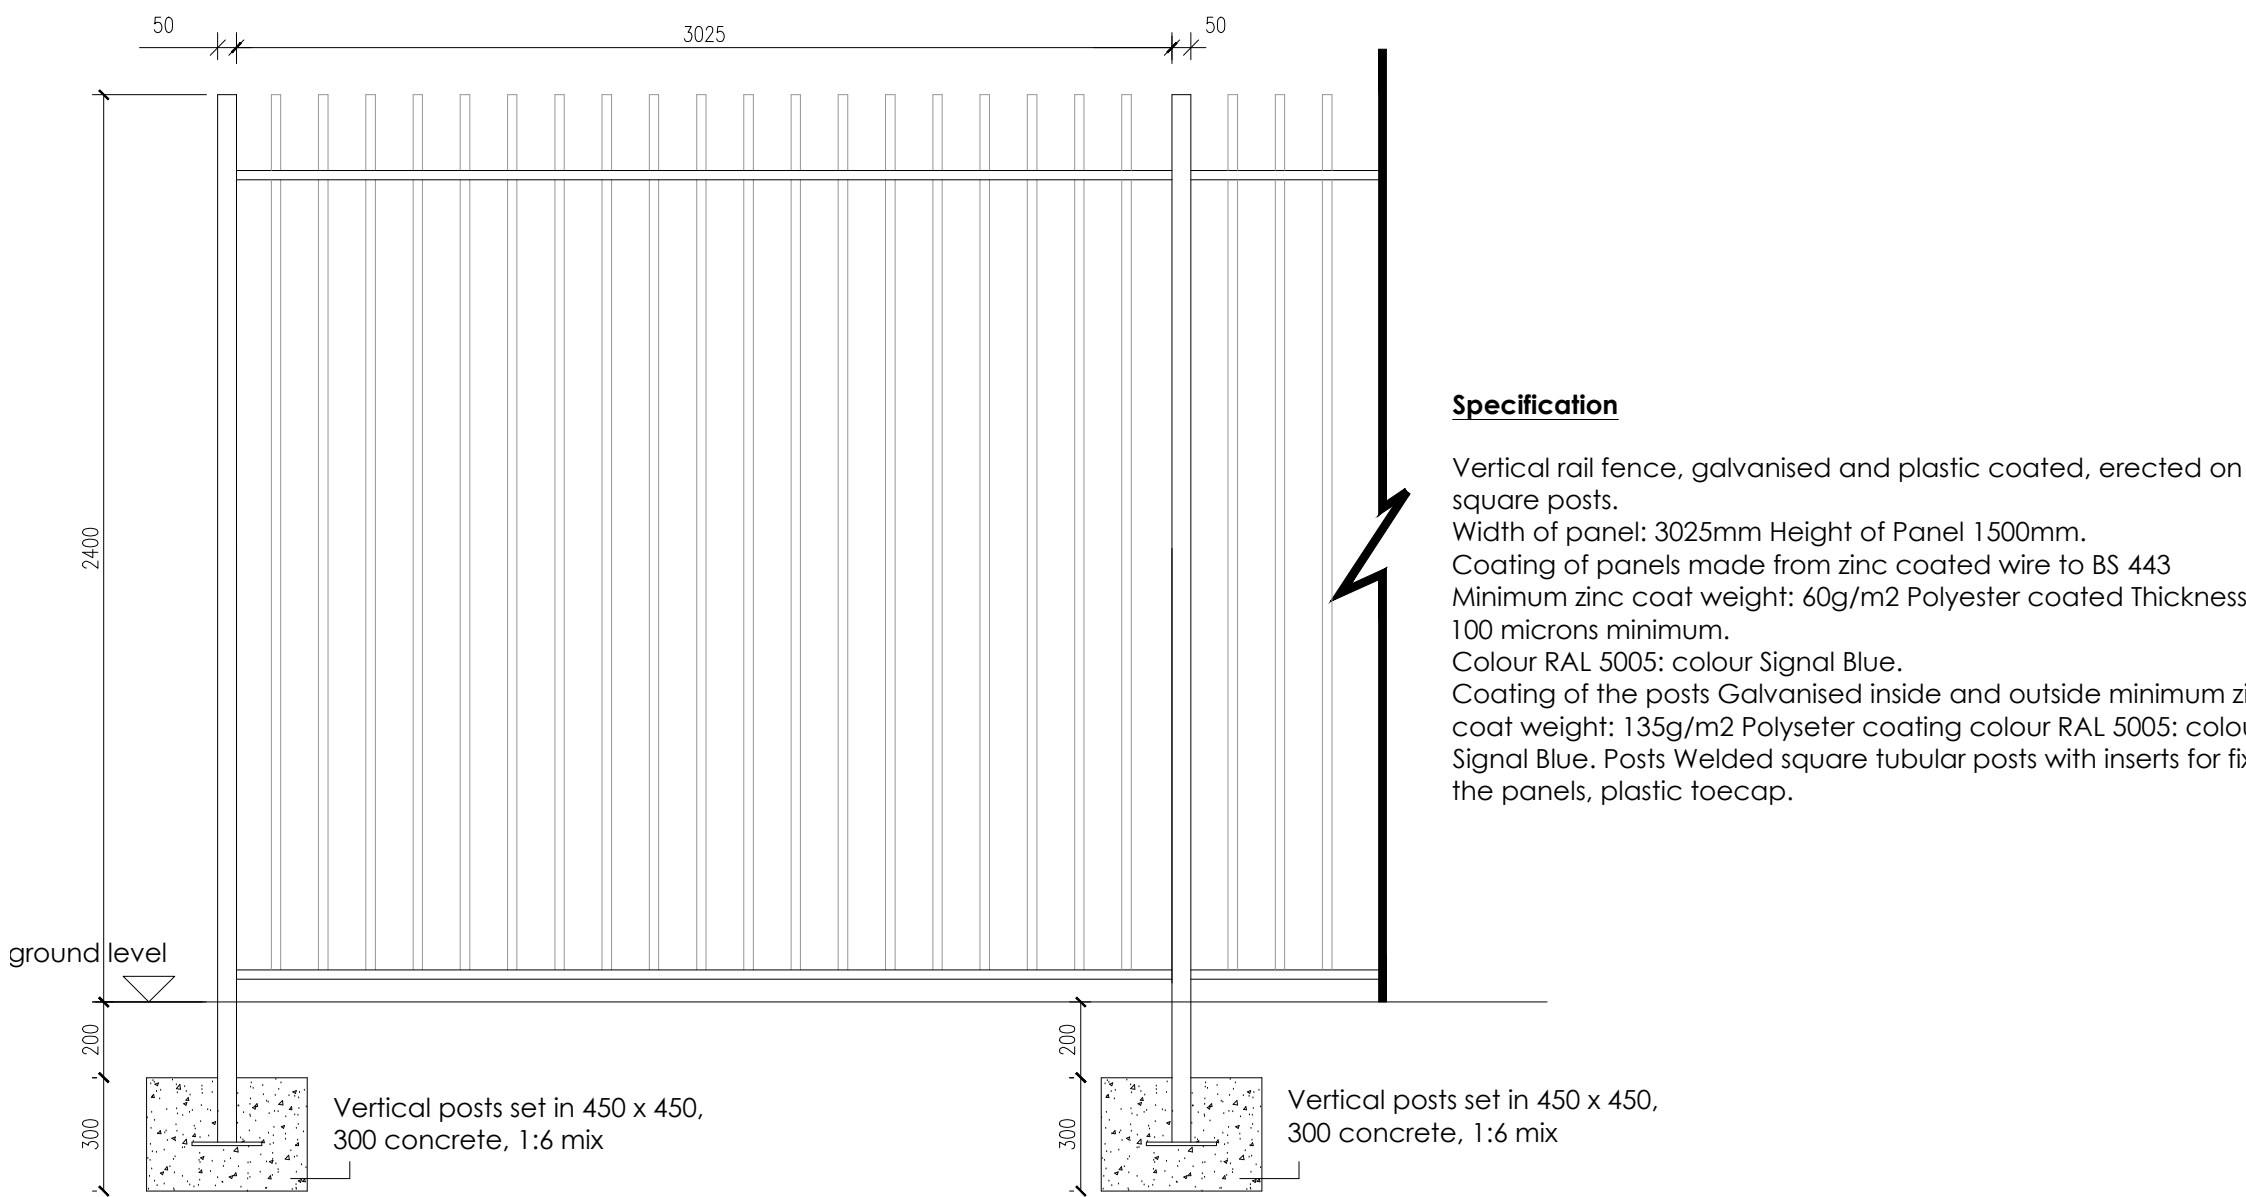


TYPICAL 2.4m HIGH VERTICAL RAIL FENCING ELEVATION
Scale - 1:20

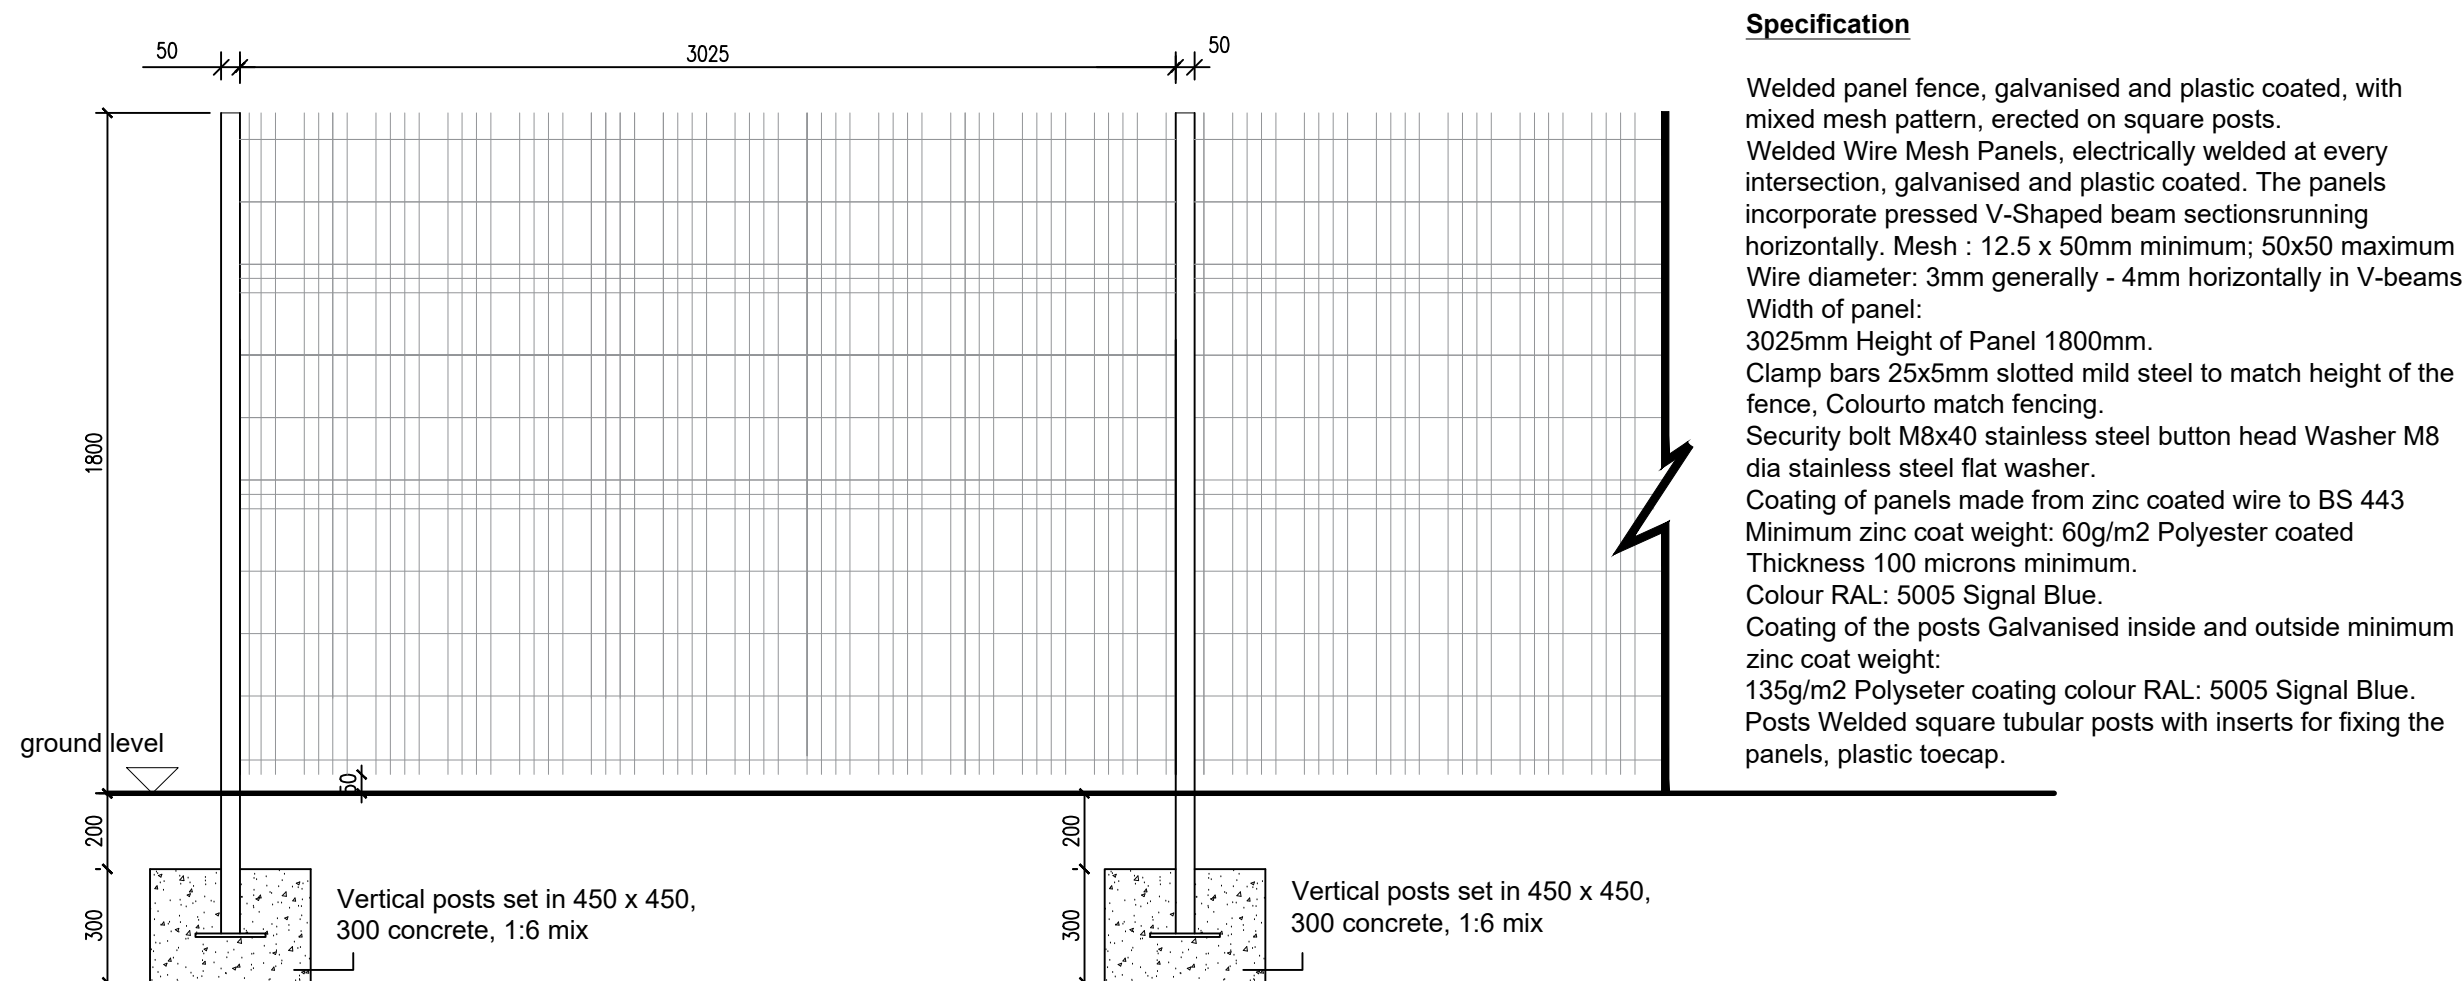

TYPICAL 1.8m HIGH PALADIN FENCING ELEVATION
Scale - 1:20

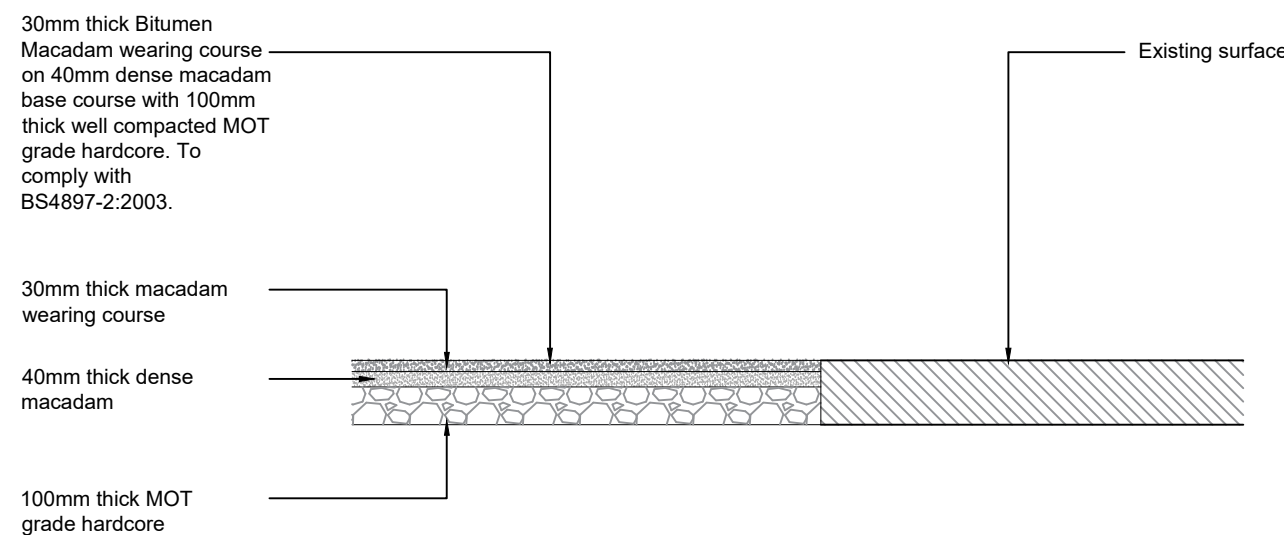

PEDESTRIAN SPECIFICATION TARMAC BUILD UP DETAIL
Scale - 1:20

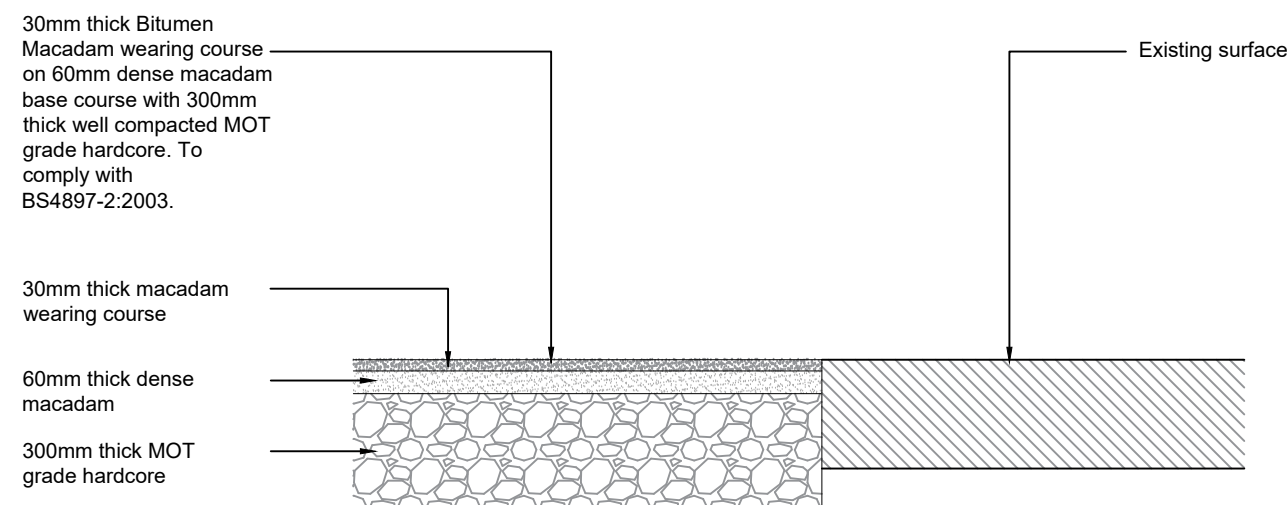

VEHICULAR SPECIFICATION TARMAC BUILD UP DETAIL
Scale - 1:20

FOR PLANNING

No.	Date	Description	Issued by
A	21.06.2023	Amendments following L.A. comments	

ALL SAINTS C.E. PRIMARY SCHOOL,
CULCHETH LANE, NEWTON HEATH,
MANCHESTER, M40 1LS

PROPOSED SAFEGUARDING
IMPROVEMENTS INCLUDING MAIN
ENTRANCE AND CAR PARKING
ALTERATIONS

FENCING ELEVATION A - AS
PROPOSED AND EXTERNAL DETAILS
AS PROPOSED

Project number	342-06	P-09A
Date		
Drawn by	DM	
Checked by	OL3	

Scale @ A1 as noted

STUDIO OL3
ARCHITECTURAL DESIGN

Unit 7 Whitegate Business Centre, Jardine Way, Oldham, OL9 9JT
Email - design@studio-ol3.co.uk Web - www.studio-ol3.co.uk