




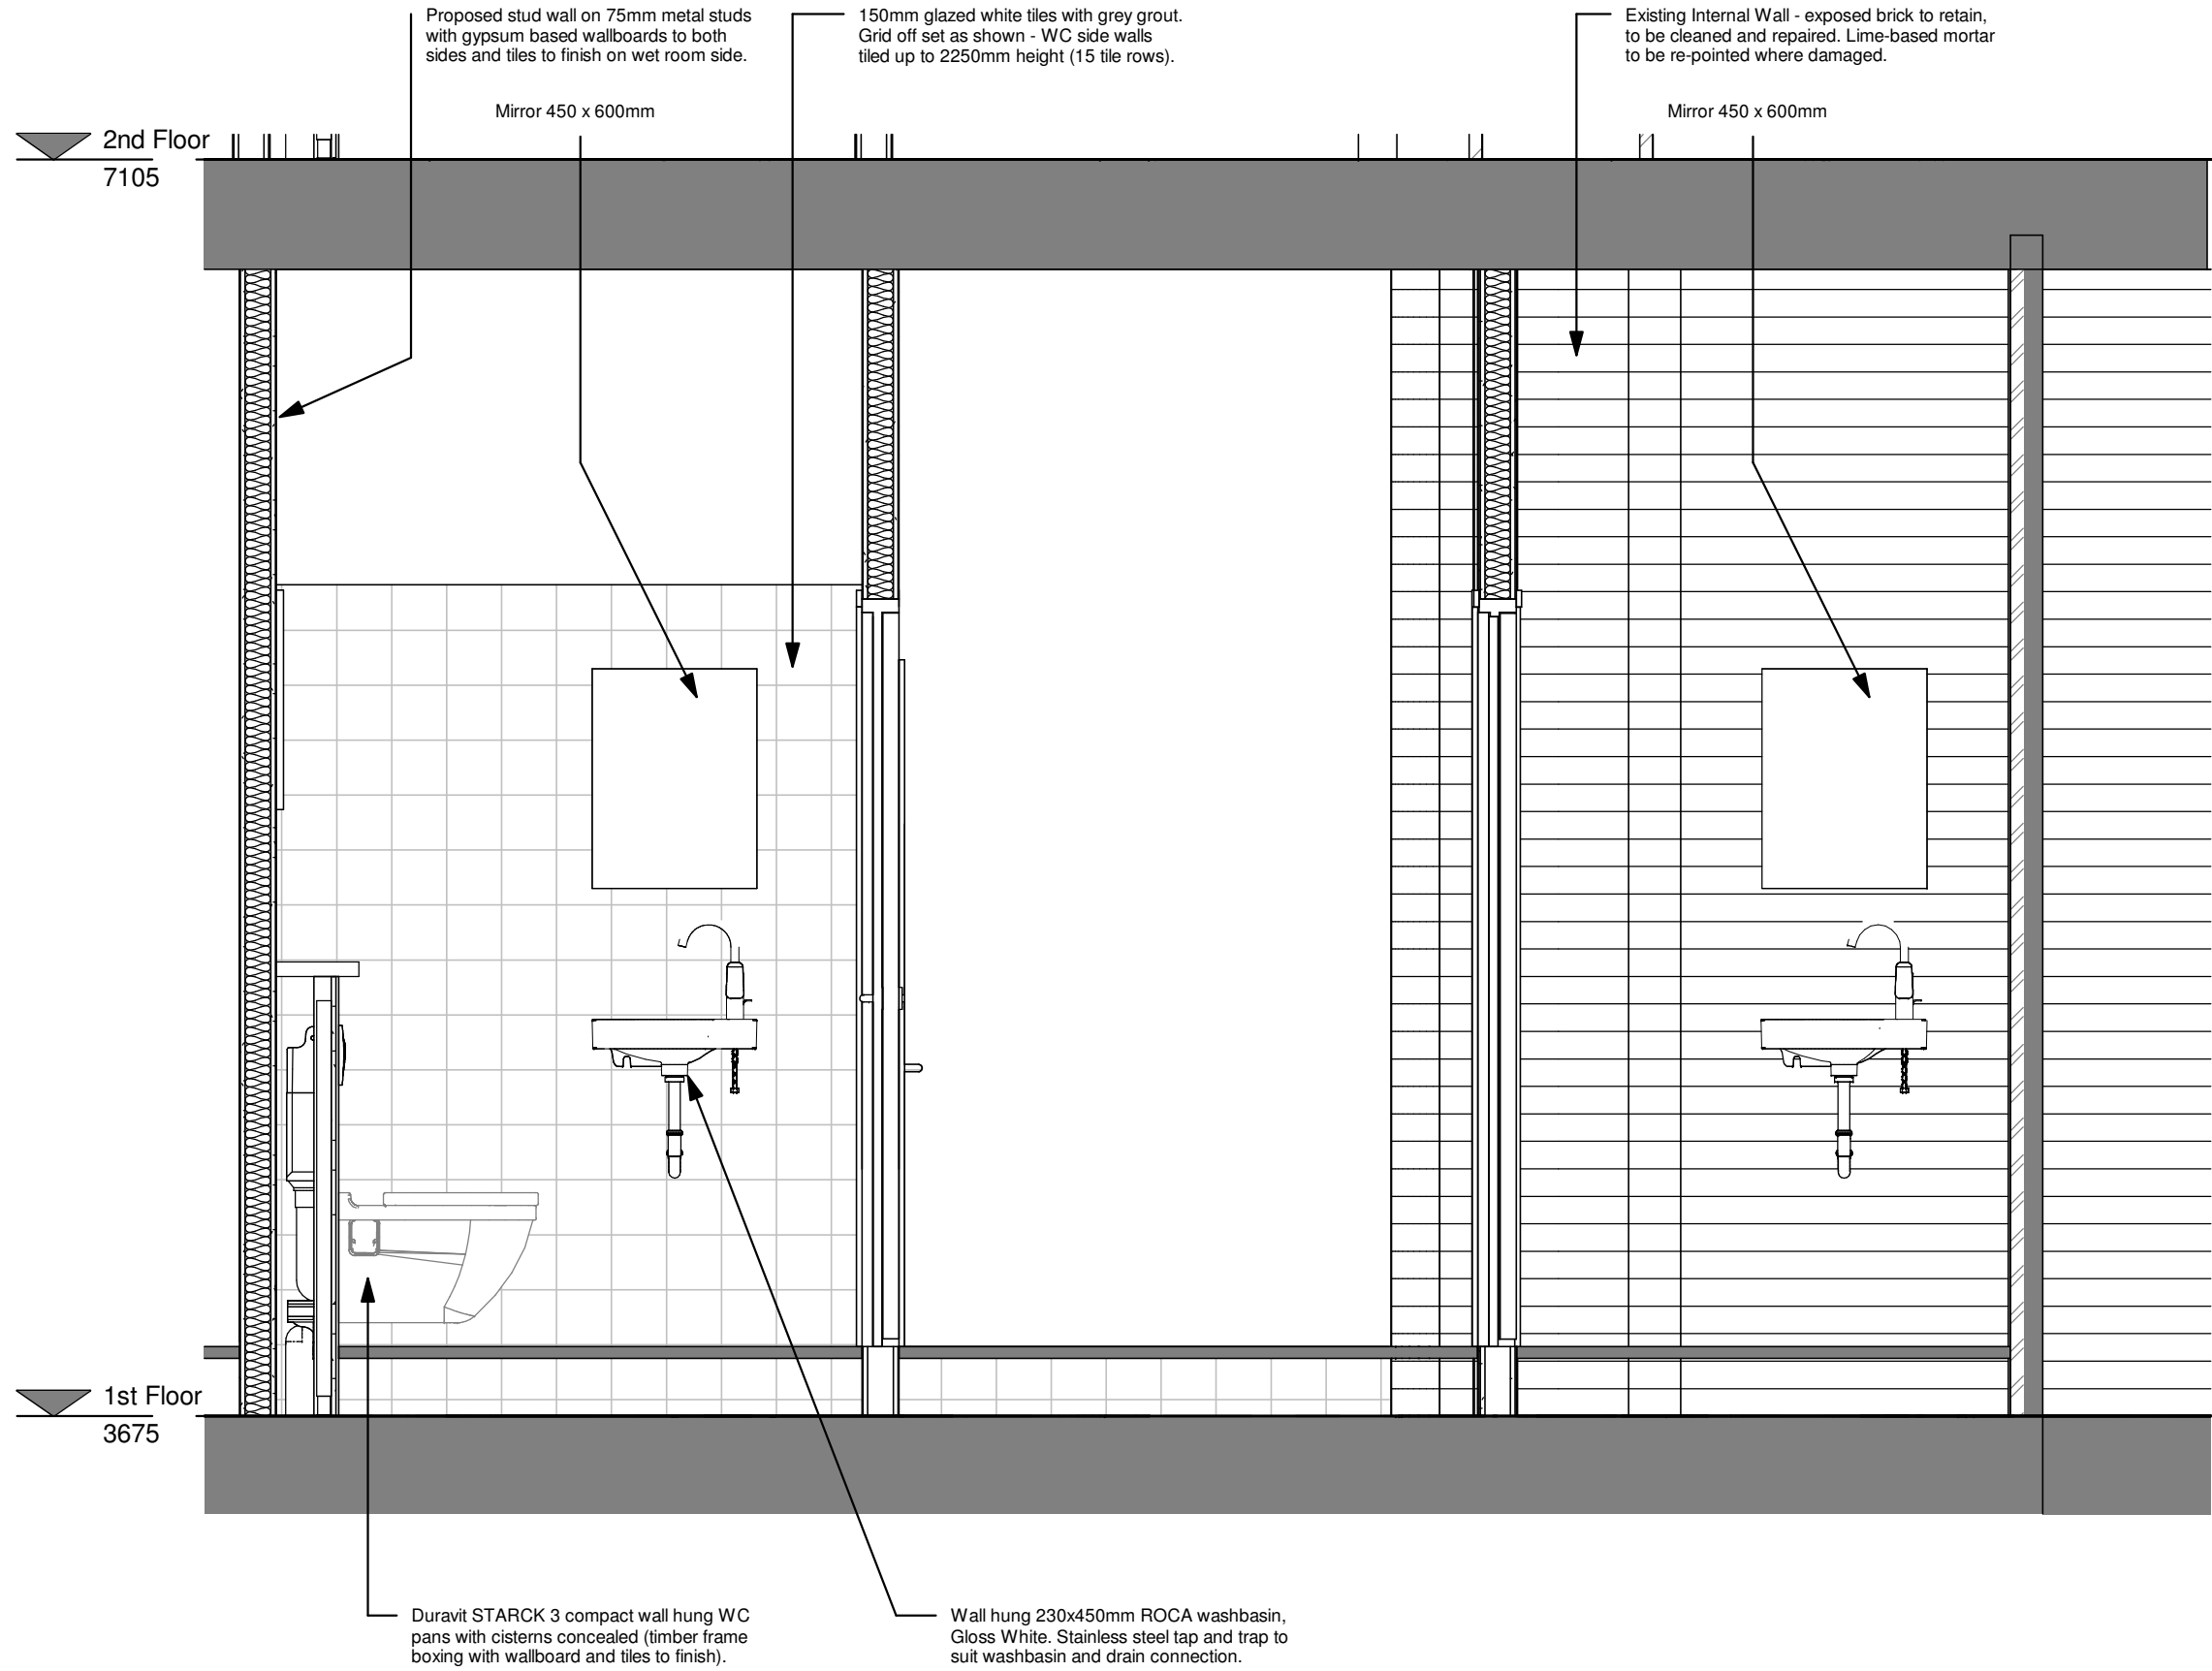


A-A Section

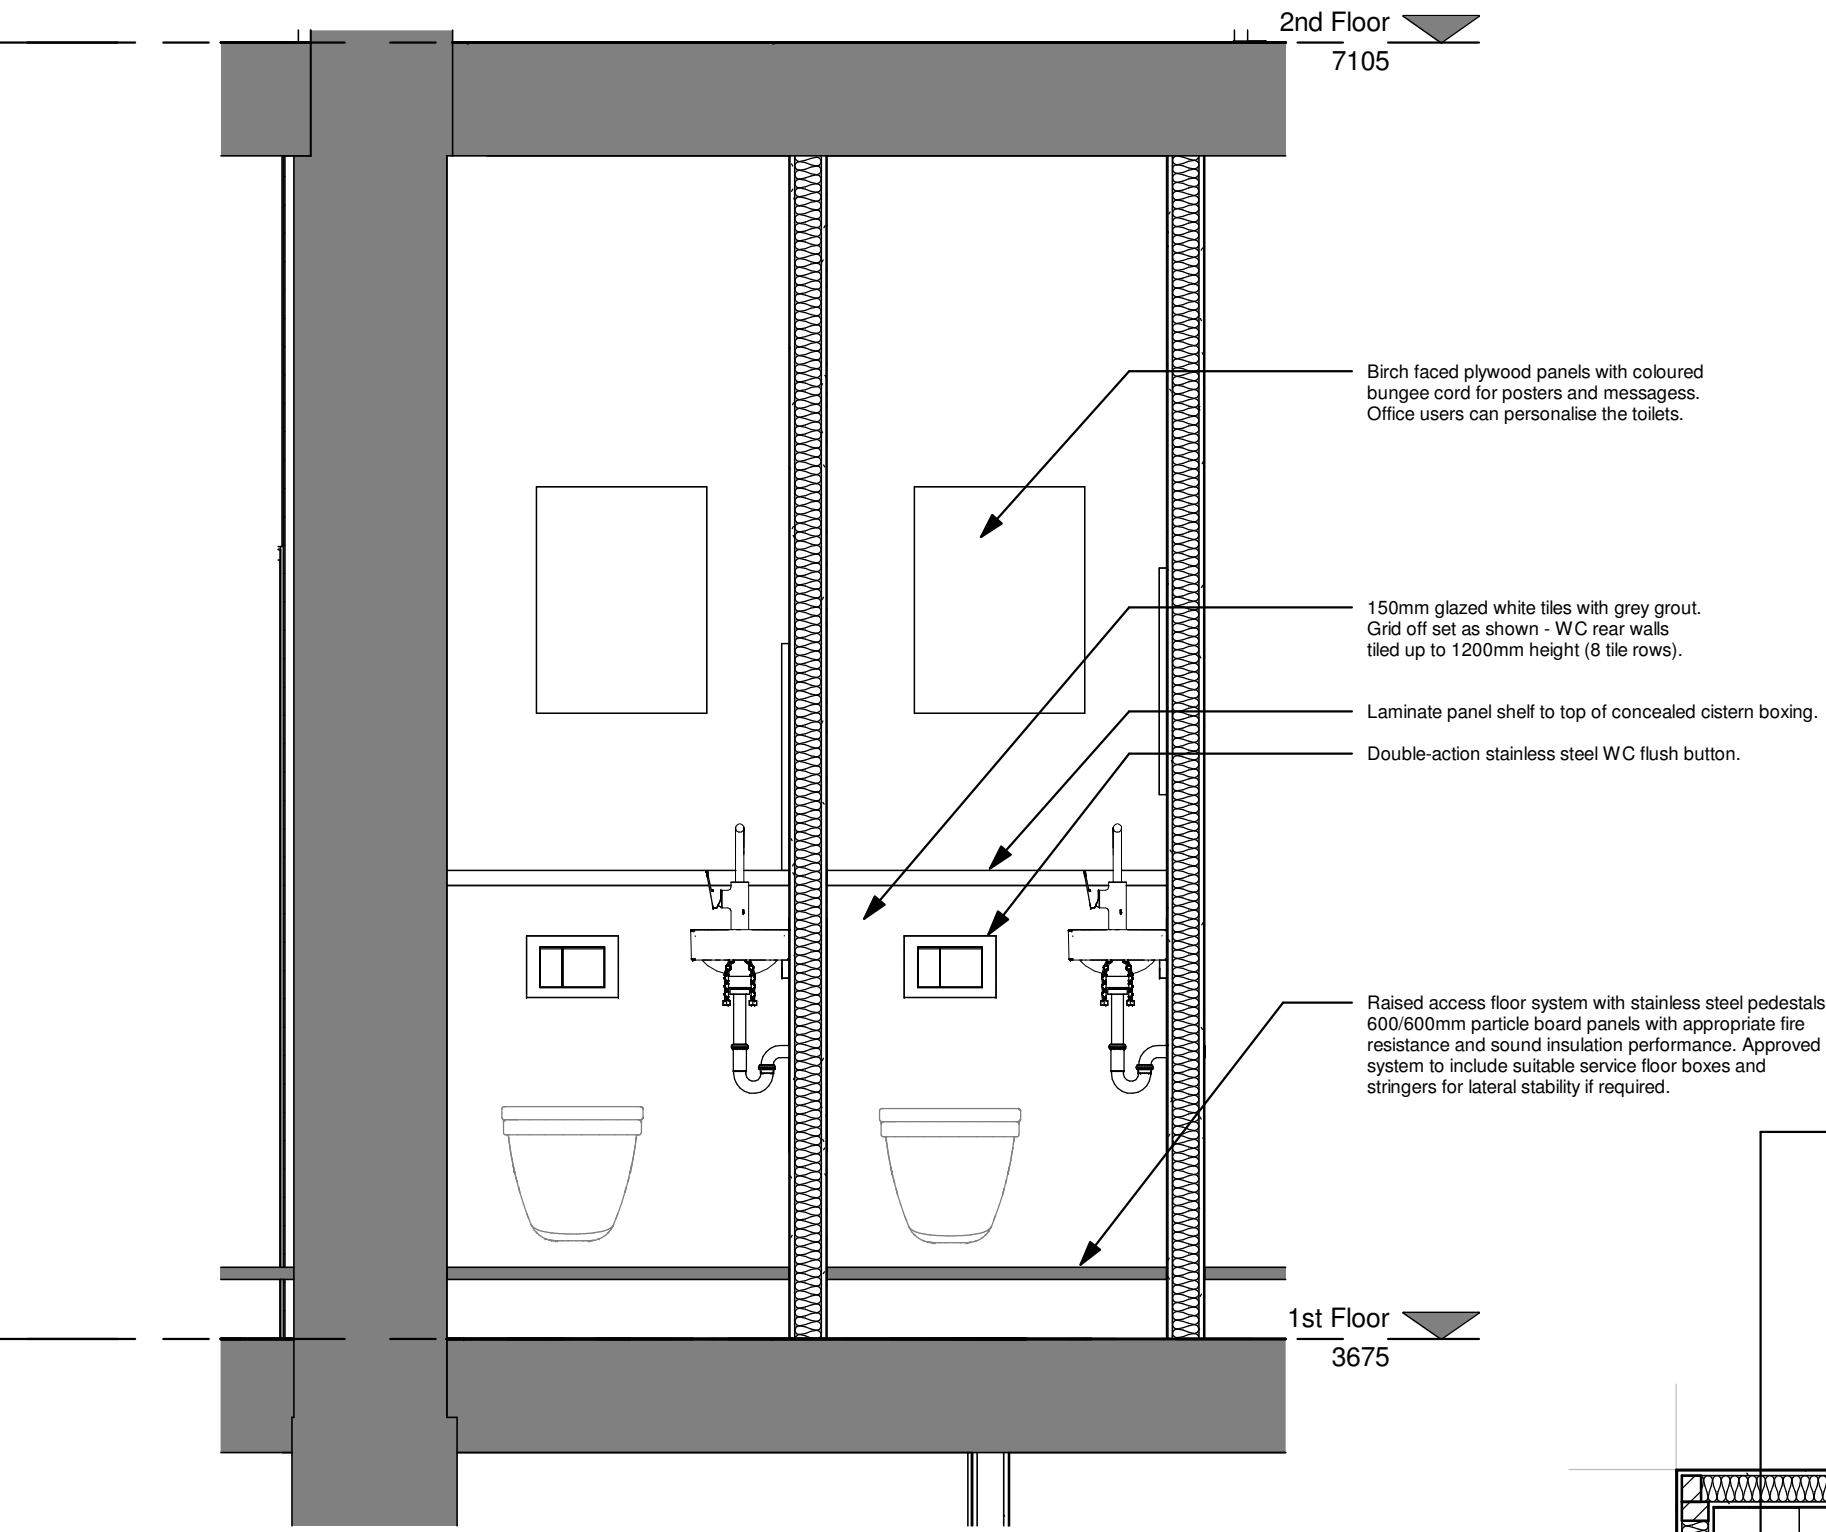


B - B Section

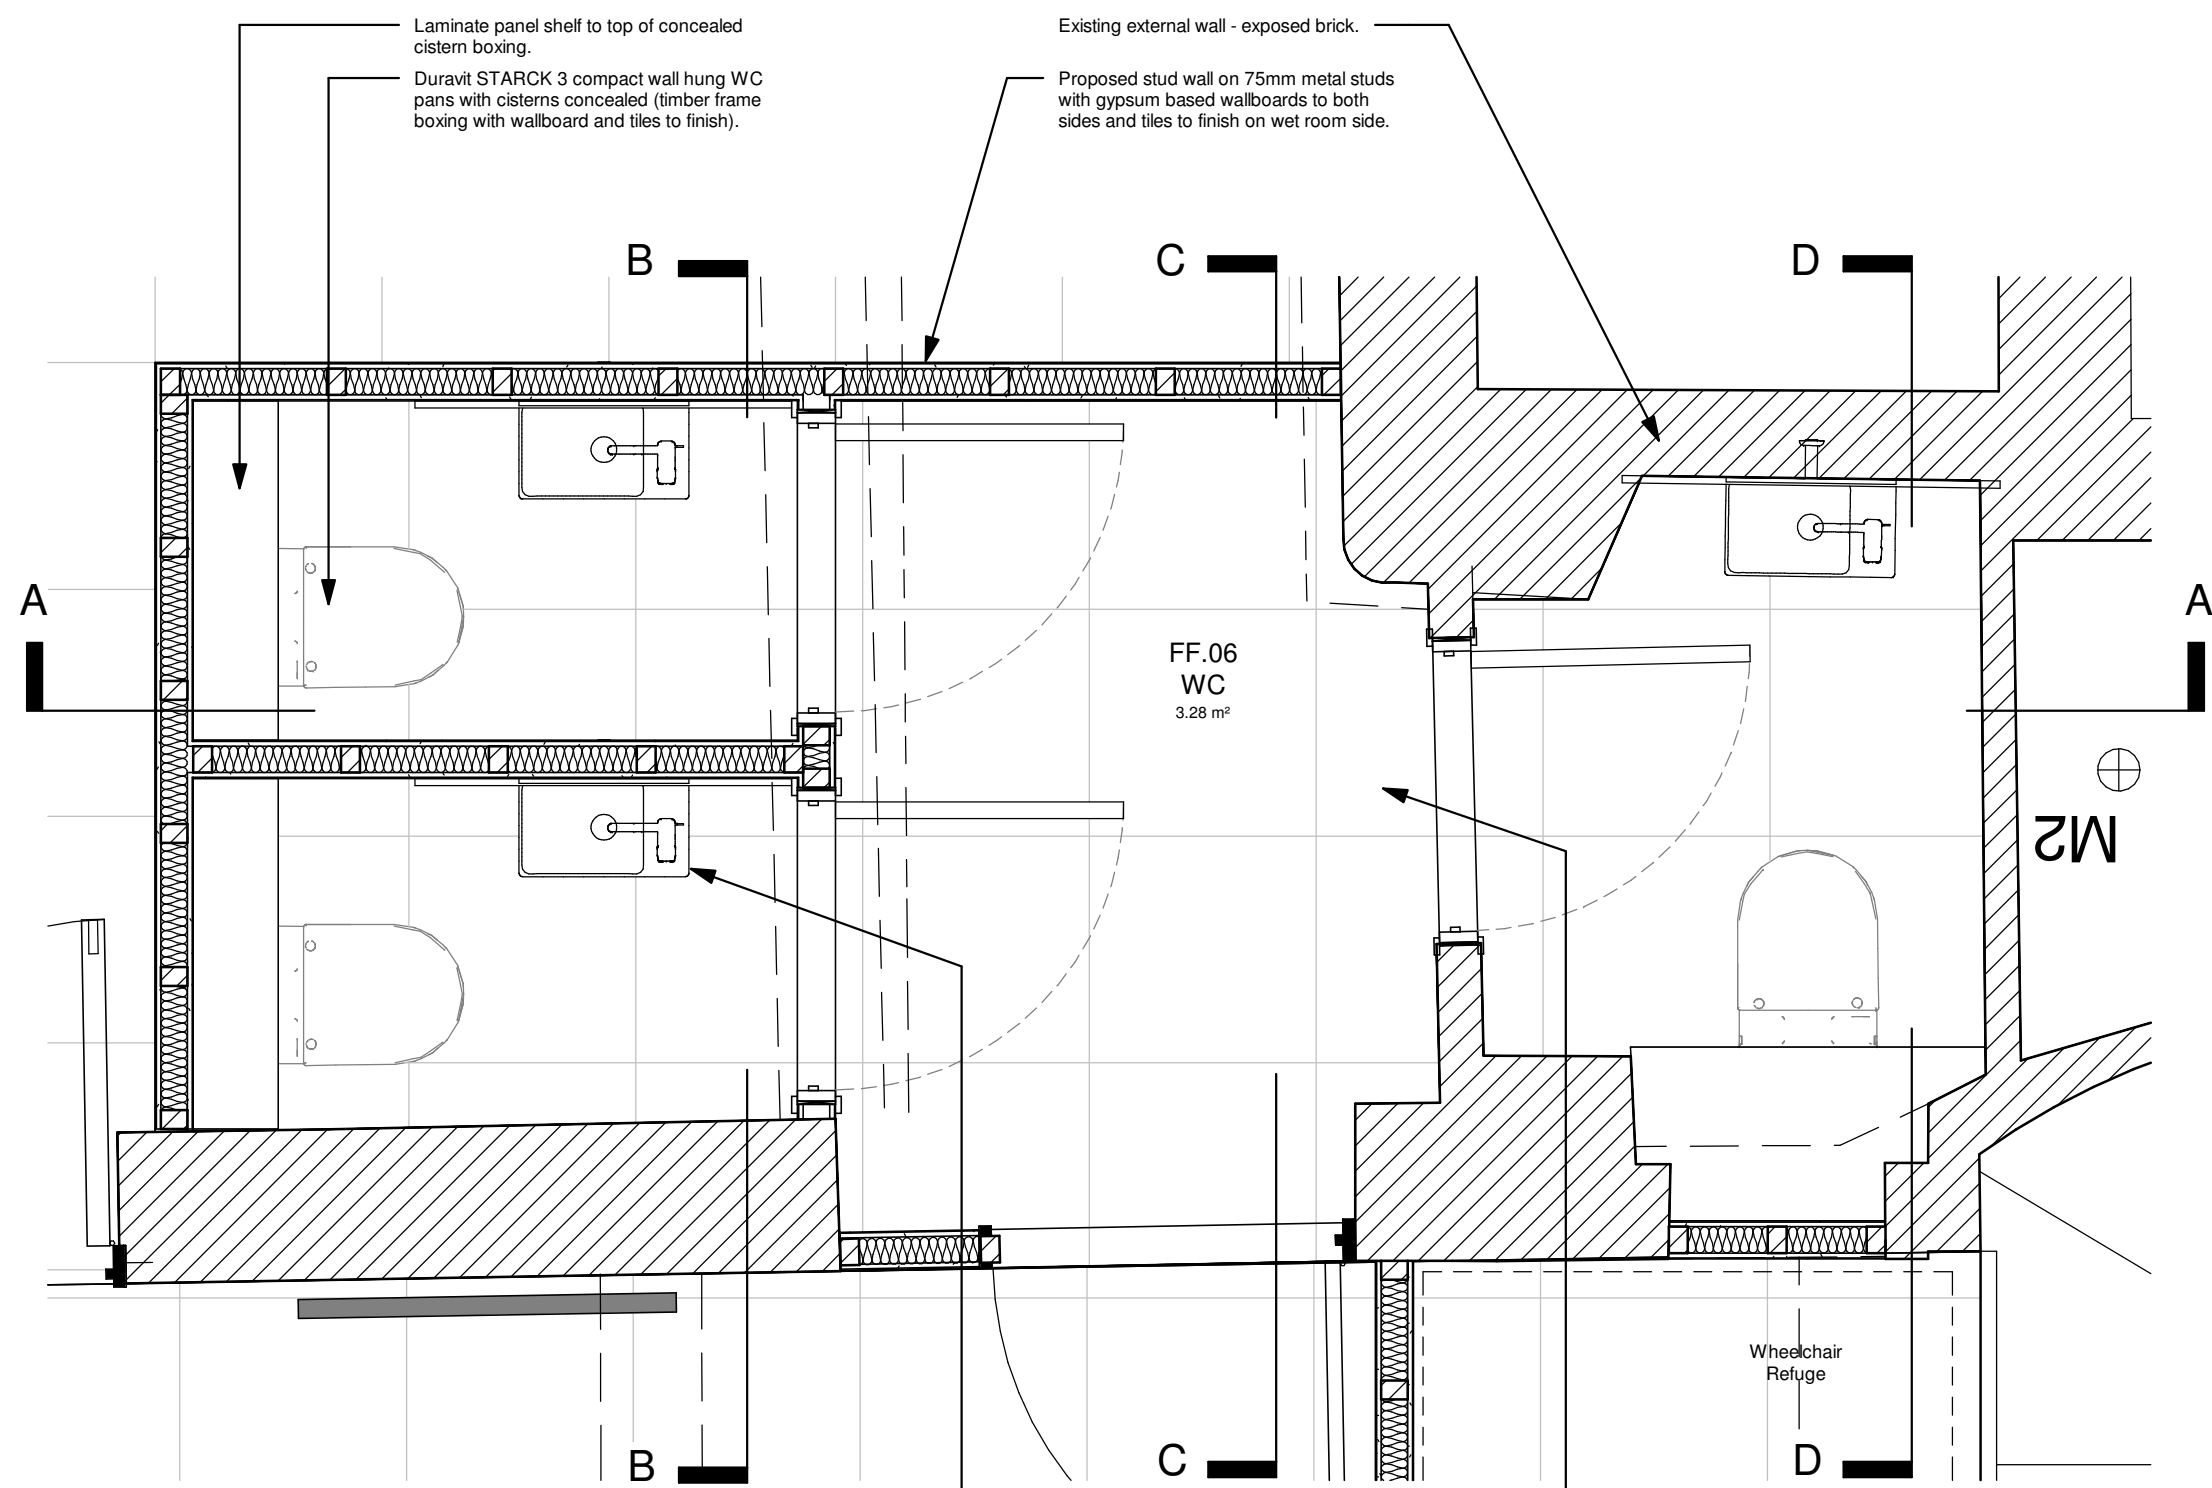

1st Floor WC Plan

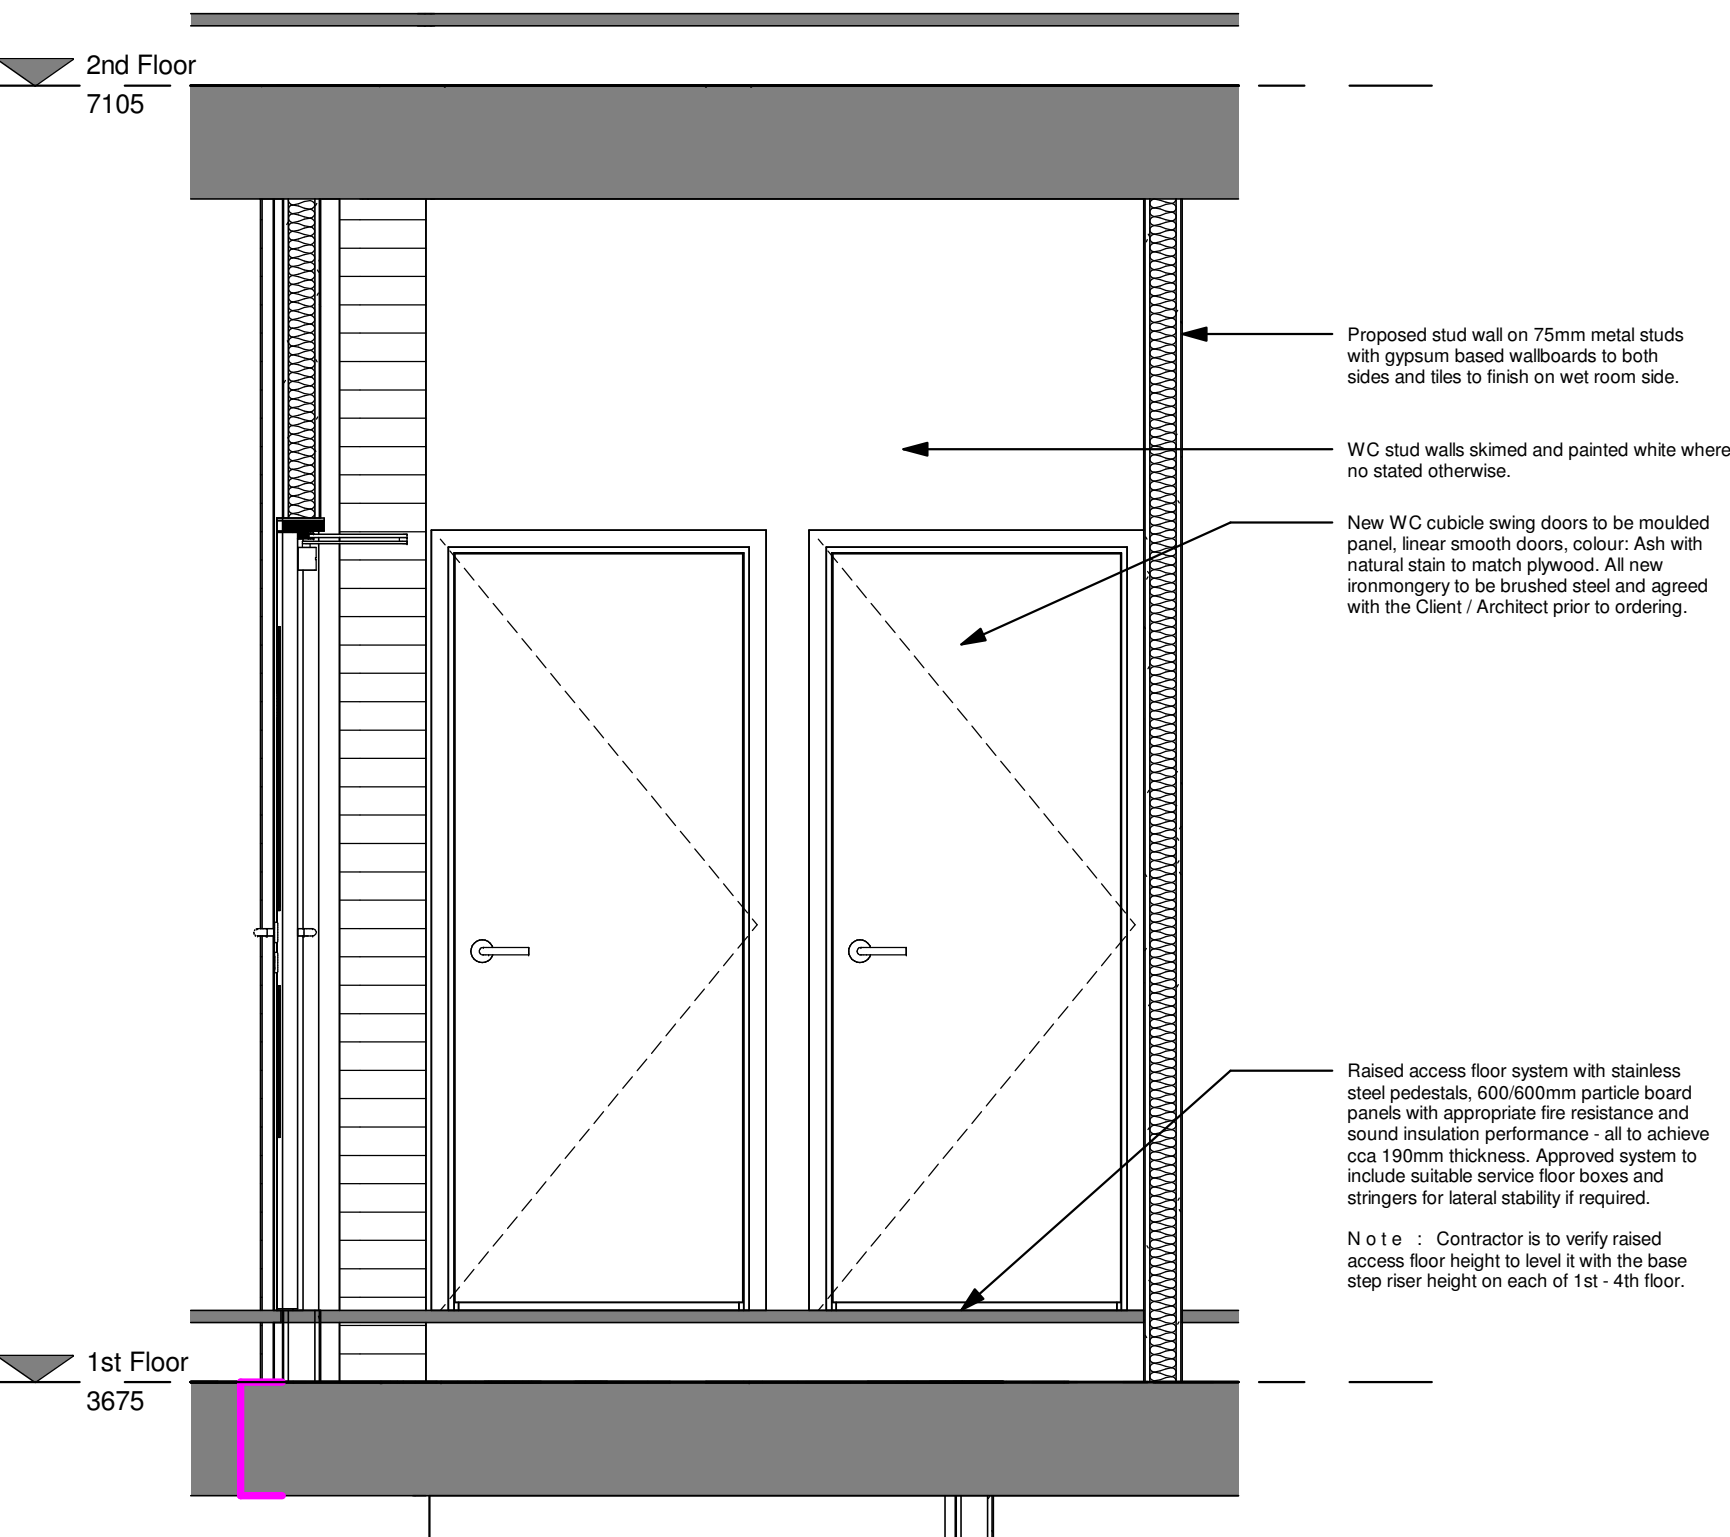

C - C Section

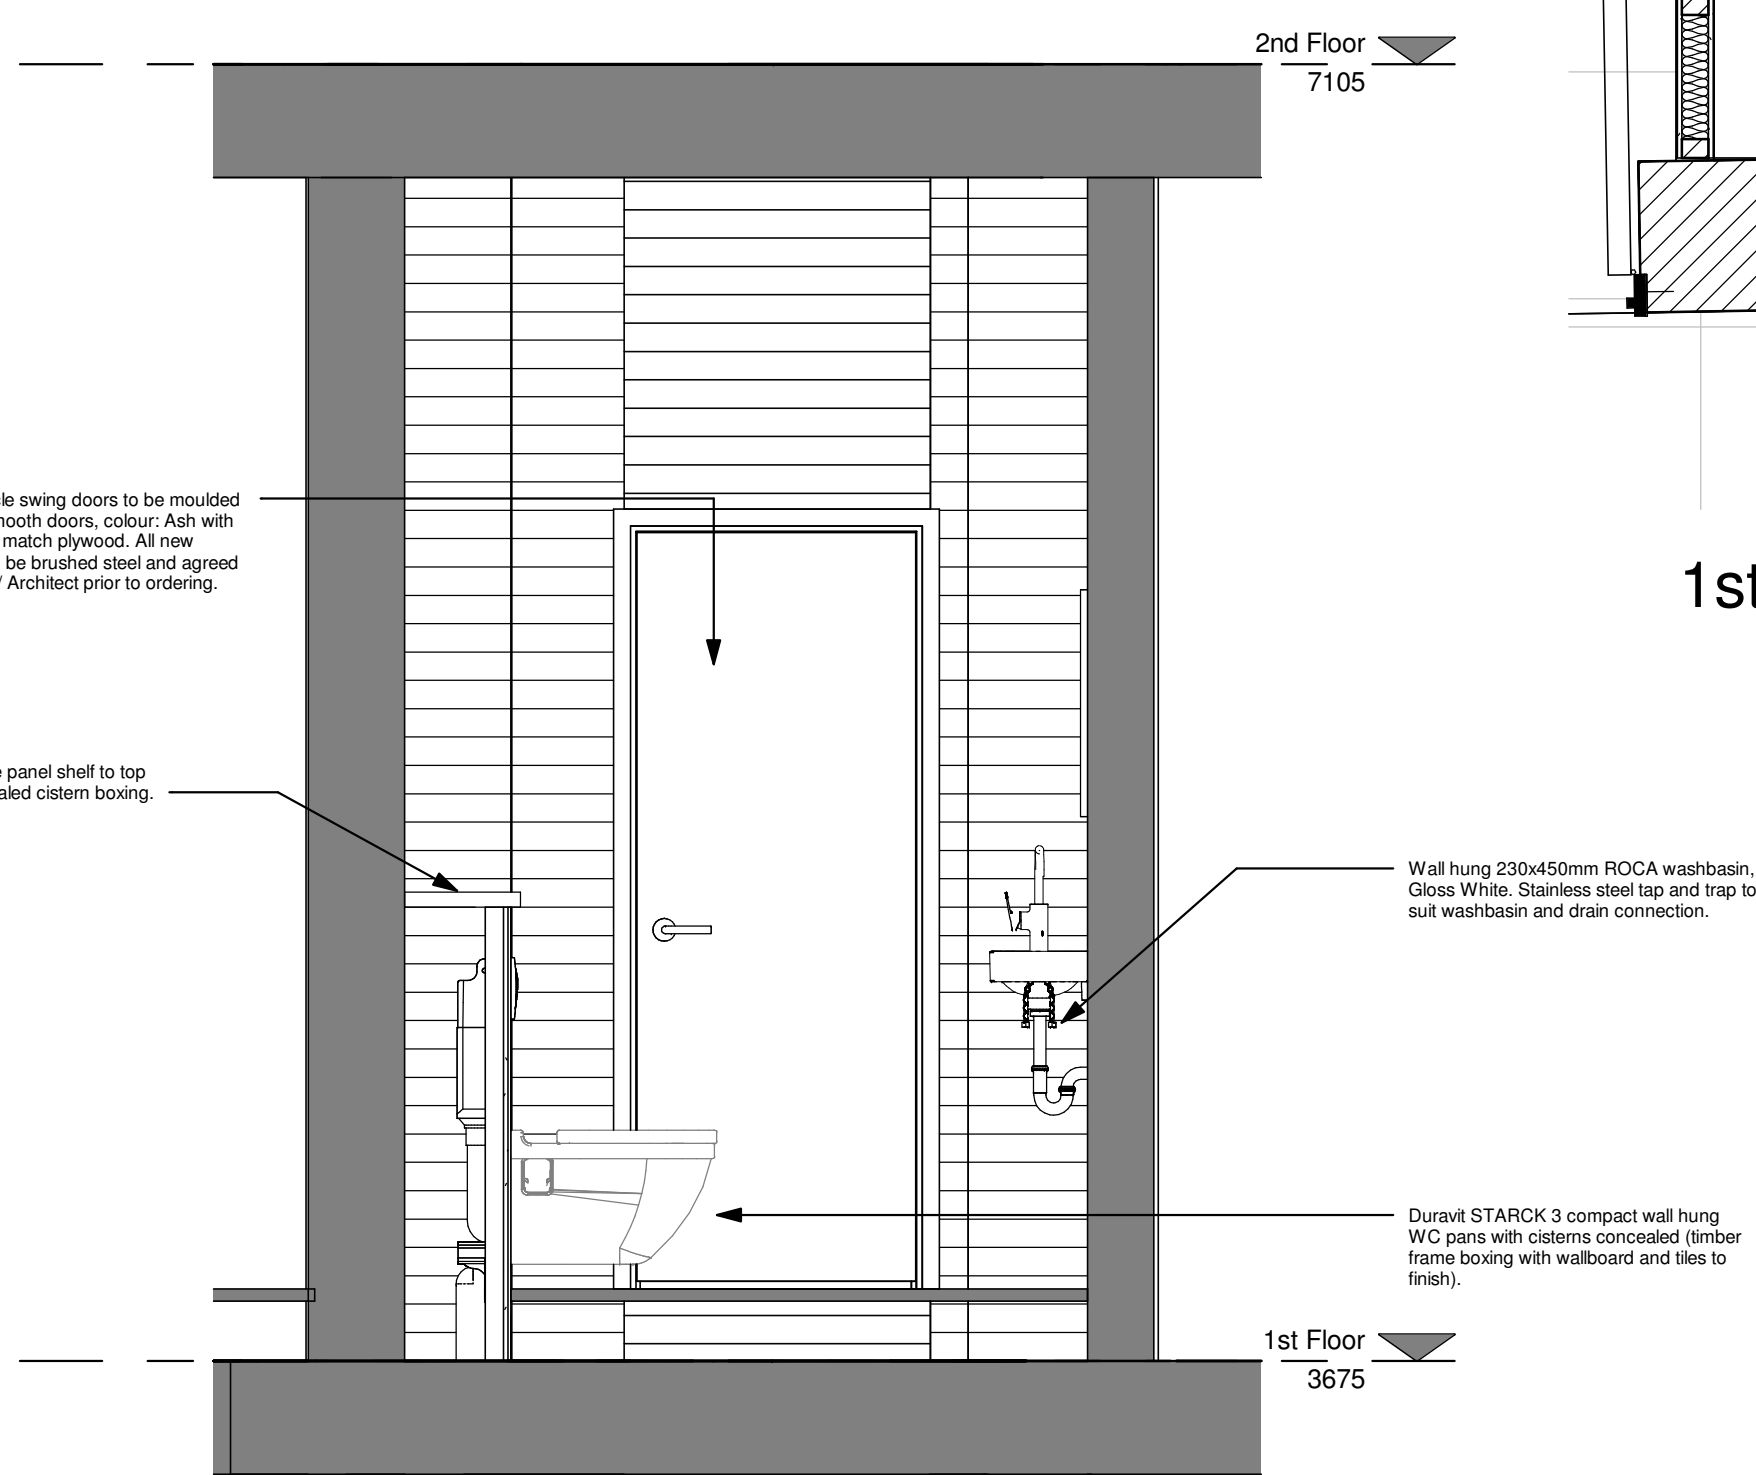

D - D Section

PARKdesigned
architects

Leeds: The Loft, 13 Carlton Mills, Armley, LS12 2QG London: Hamilton House, Mabledon Place, Bloomsbury, WC1H 9BB Client:	Tel: 0113 819 8057 E-mail: info@parkdesigned.com
T&M Investment	Date: 1 : 20 @A1
Project Name:	Drawn: Author Reviewed: Approver
34 Charlotte Street	Author
Drawing Title:	Drawing No: 501 Revision: A
1st Floor Indicative WC Details	501
Drawing Status:	Project No: 2022.04
Building Regulations	2022.04