


21



Front (South) Elevation
1 : 50

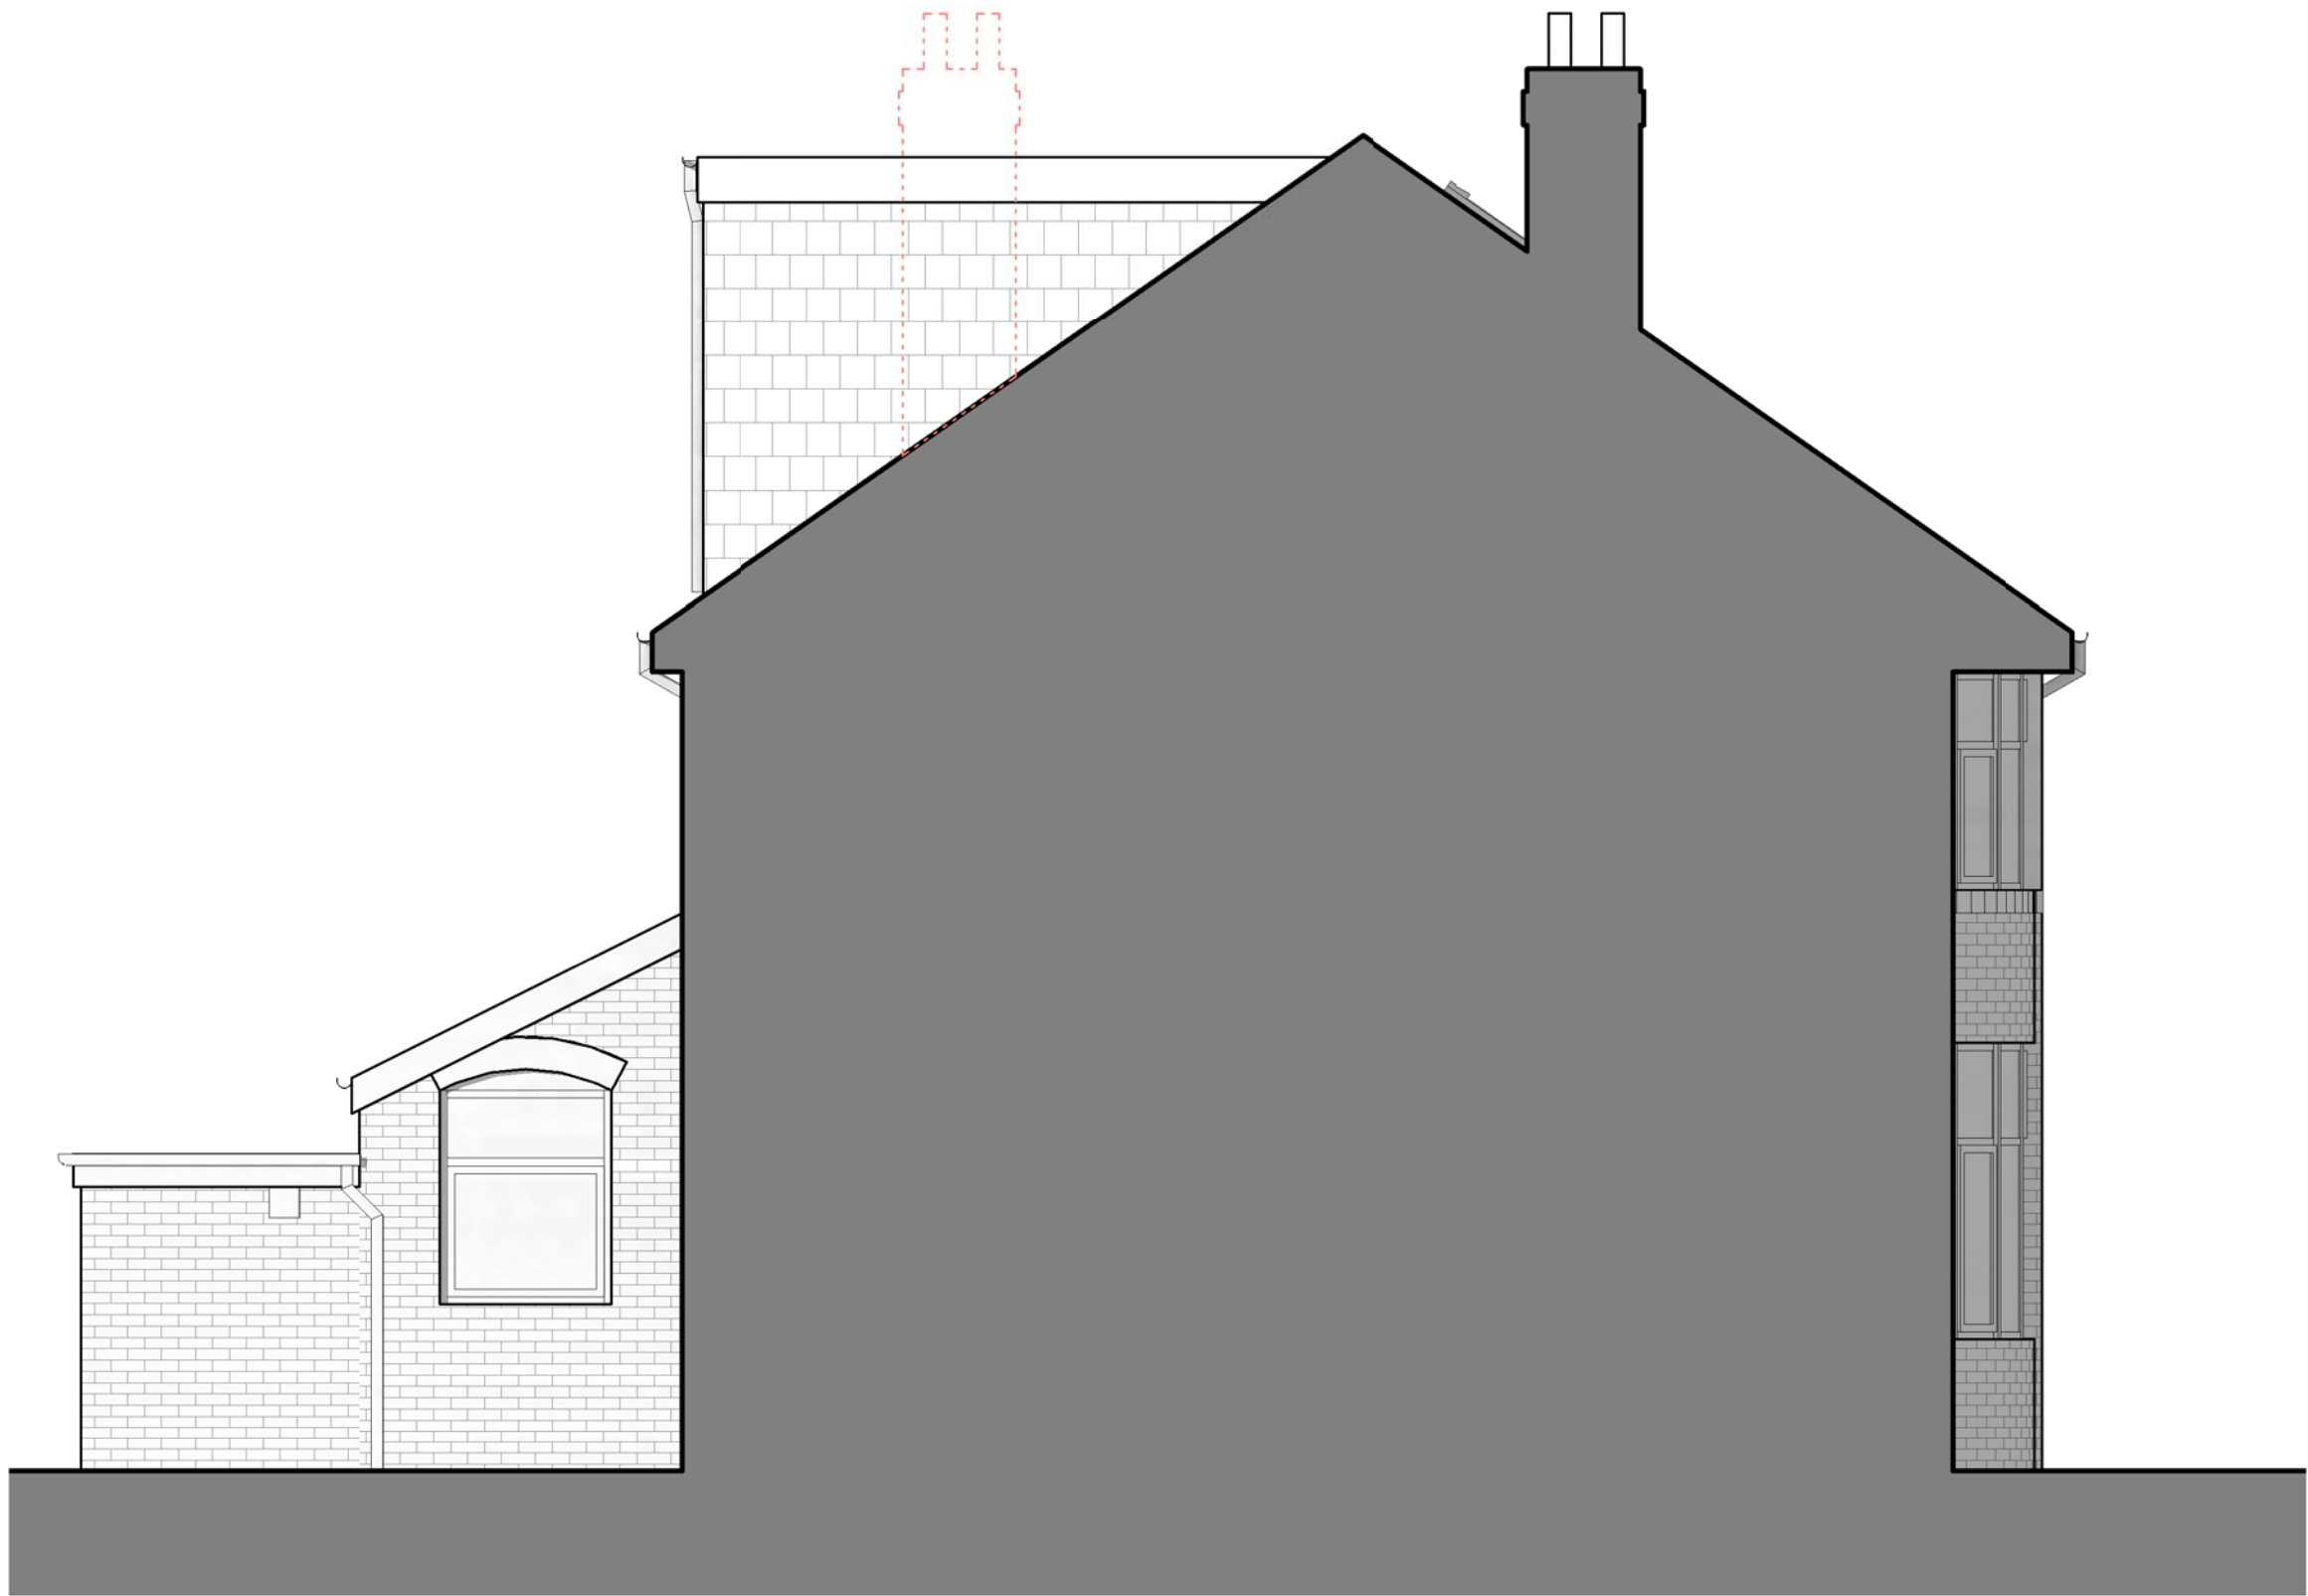


Side (West) Elevation
1 : 50



Rear (North) Elevation
1 : 50

21

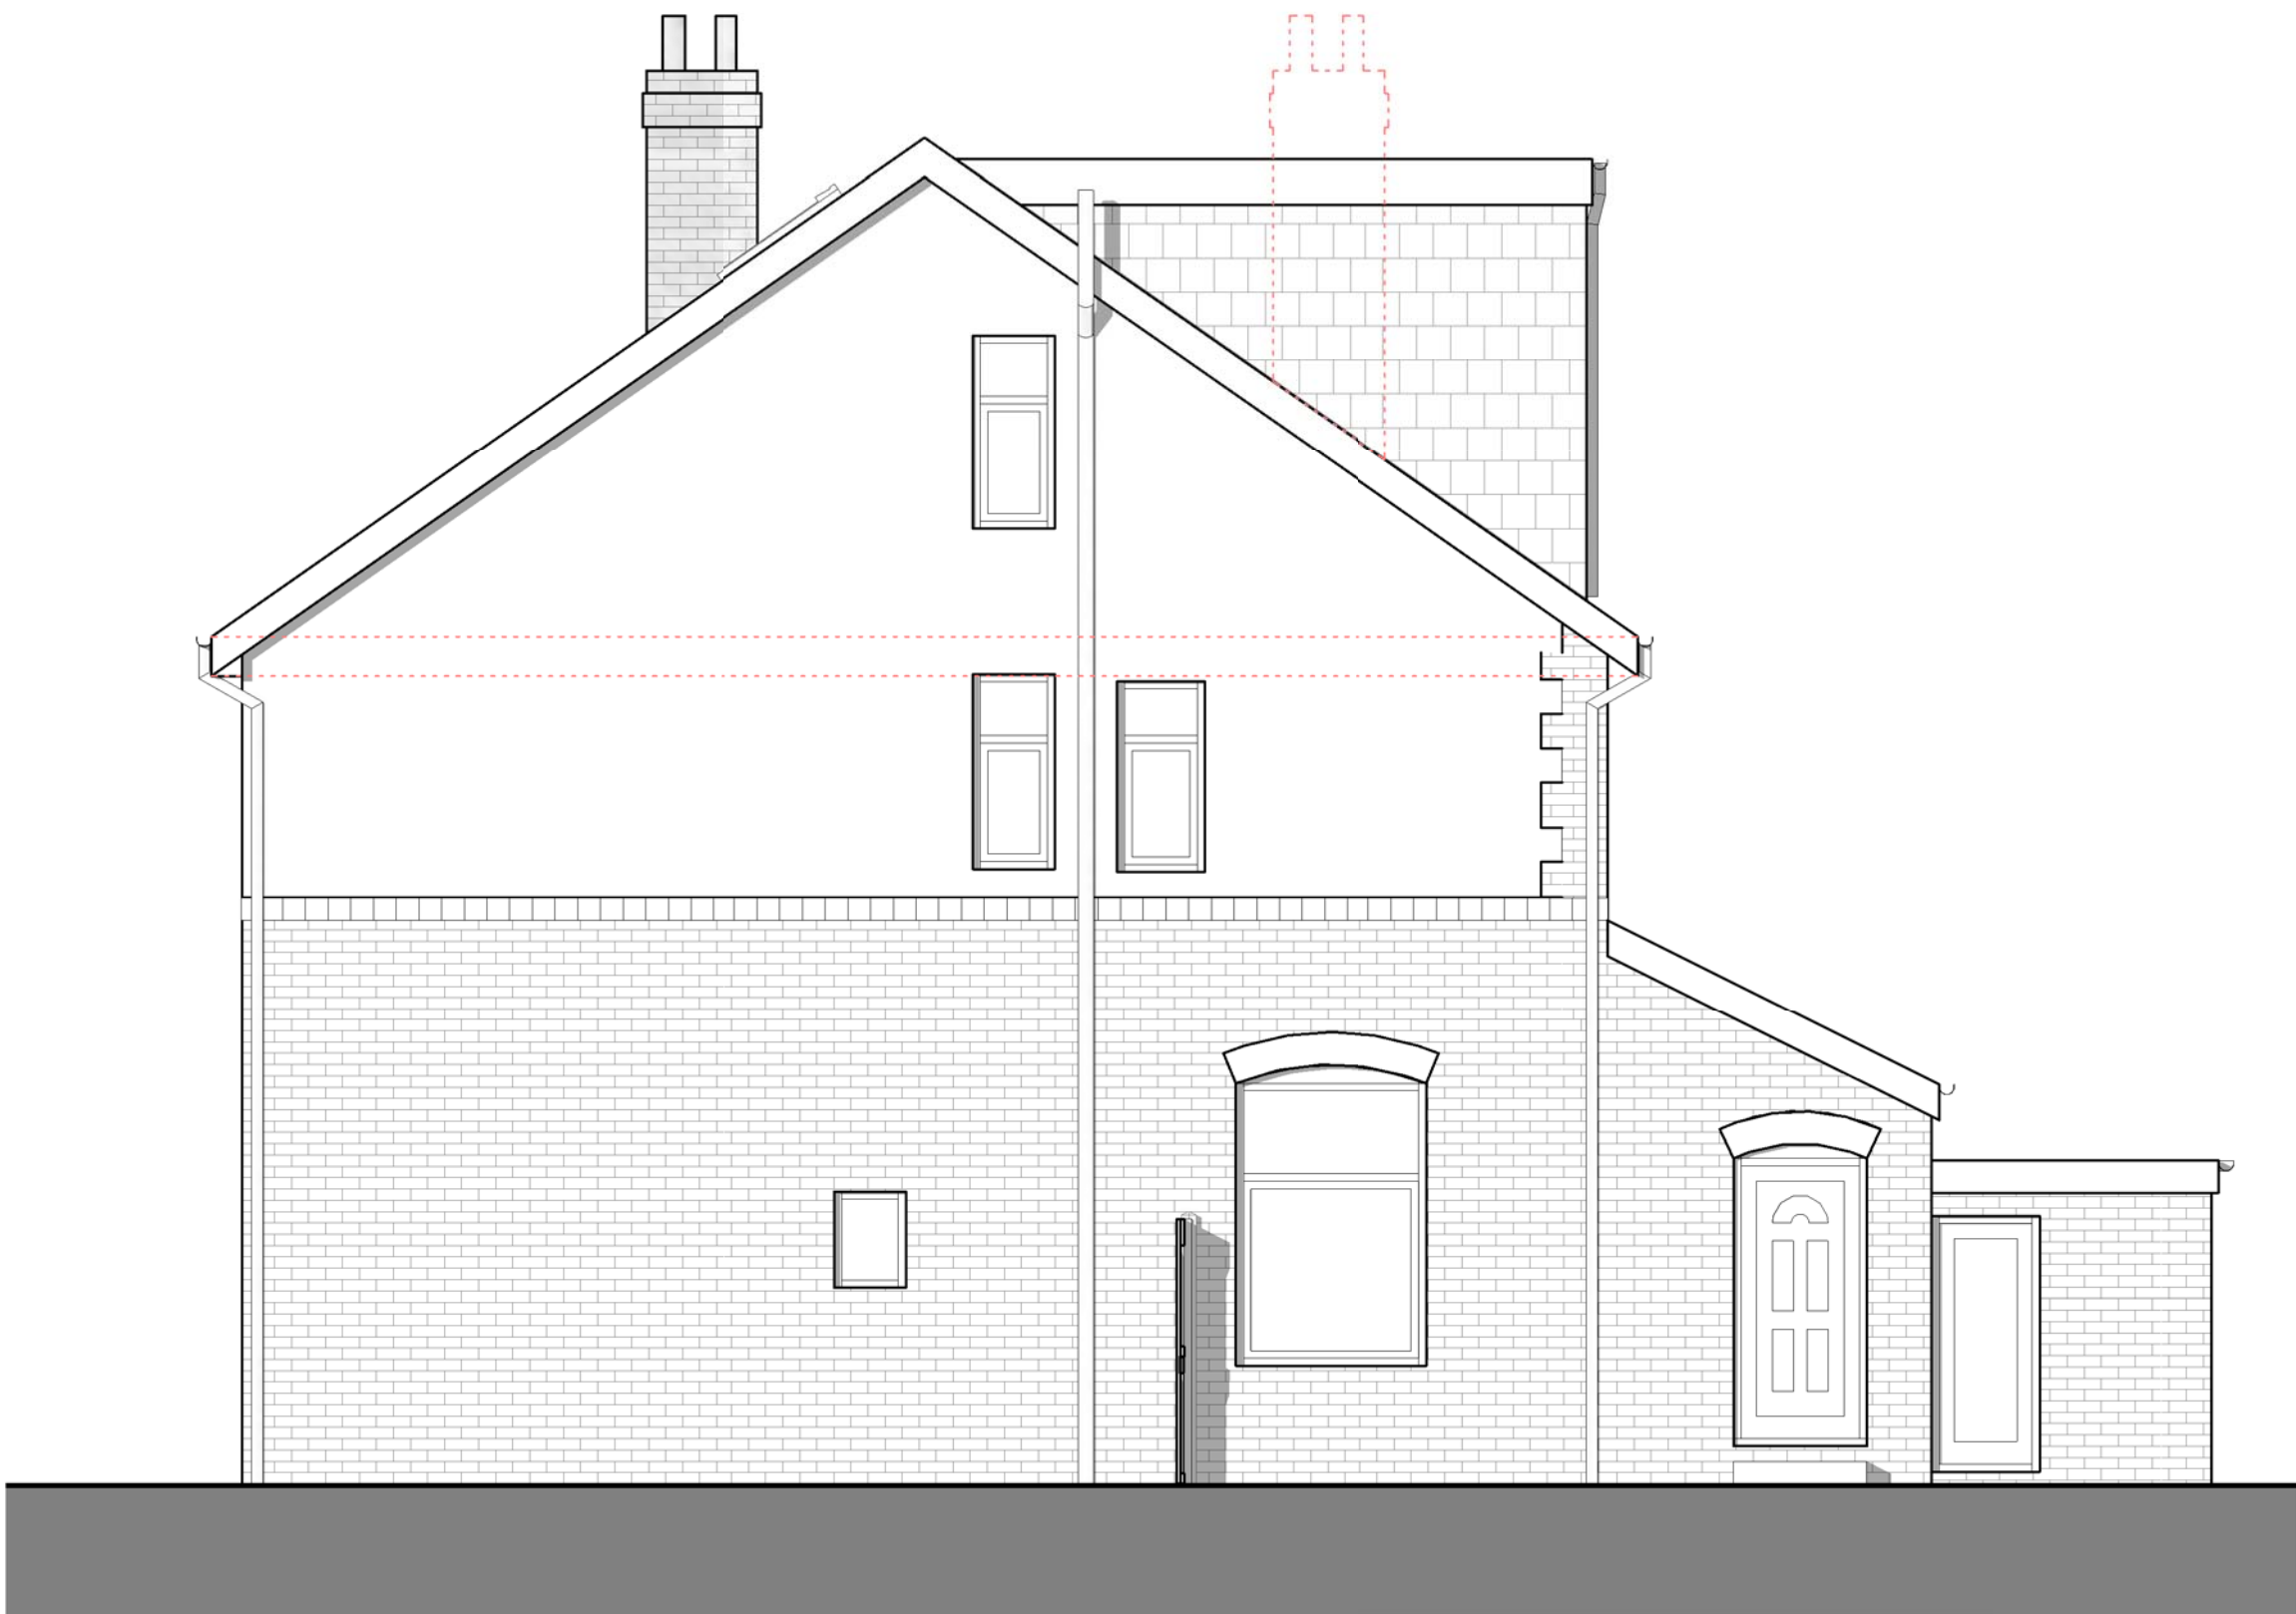

Side (East) Elevation
1 : 50



NOTES

The Contractor is to check all dimensions and site conditions before commencing.
Do not scale from this drawing.
This drawing remains the copyright of WHYL Architecture.

KEYPLAN

MATERIALS KEY

Wall

Thru colour render, colour to match existing.

Roof

Tiles, colour red.
Single ply membrane, colour grey.

Dormer Walls

Tiles, colour red.

Roofights

DGU PPC aluminium, frame colour grey.

Windows

uPVC double glazed, frame colour white.

Rainwater goods

uPVC, colour black.

B	Planning issue	WL	17.04.23
A	Initial issue	WL	06.04.23
Rev	Description	By	Date
Client	Mr & Mrs Hurwitz		
Project	23 Ferndene Road, Manchester		
Drawing	Proposed Elevations		
Dwg No.	23FR - 125	Rev	B
Date	27.03.2023	Scale	1 : 50
Author	Approved	Approver	
Notes	Concept		

WHYL ARCHITECTURE

T: 07894 348777
whyarchitecture@hotmail.co.uk