
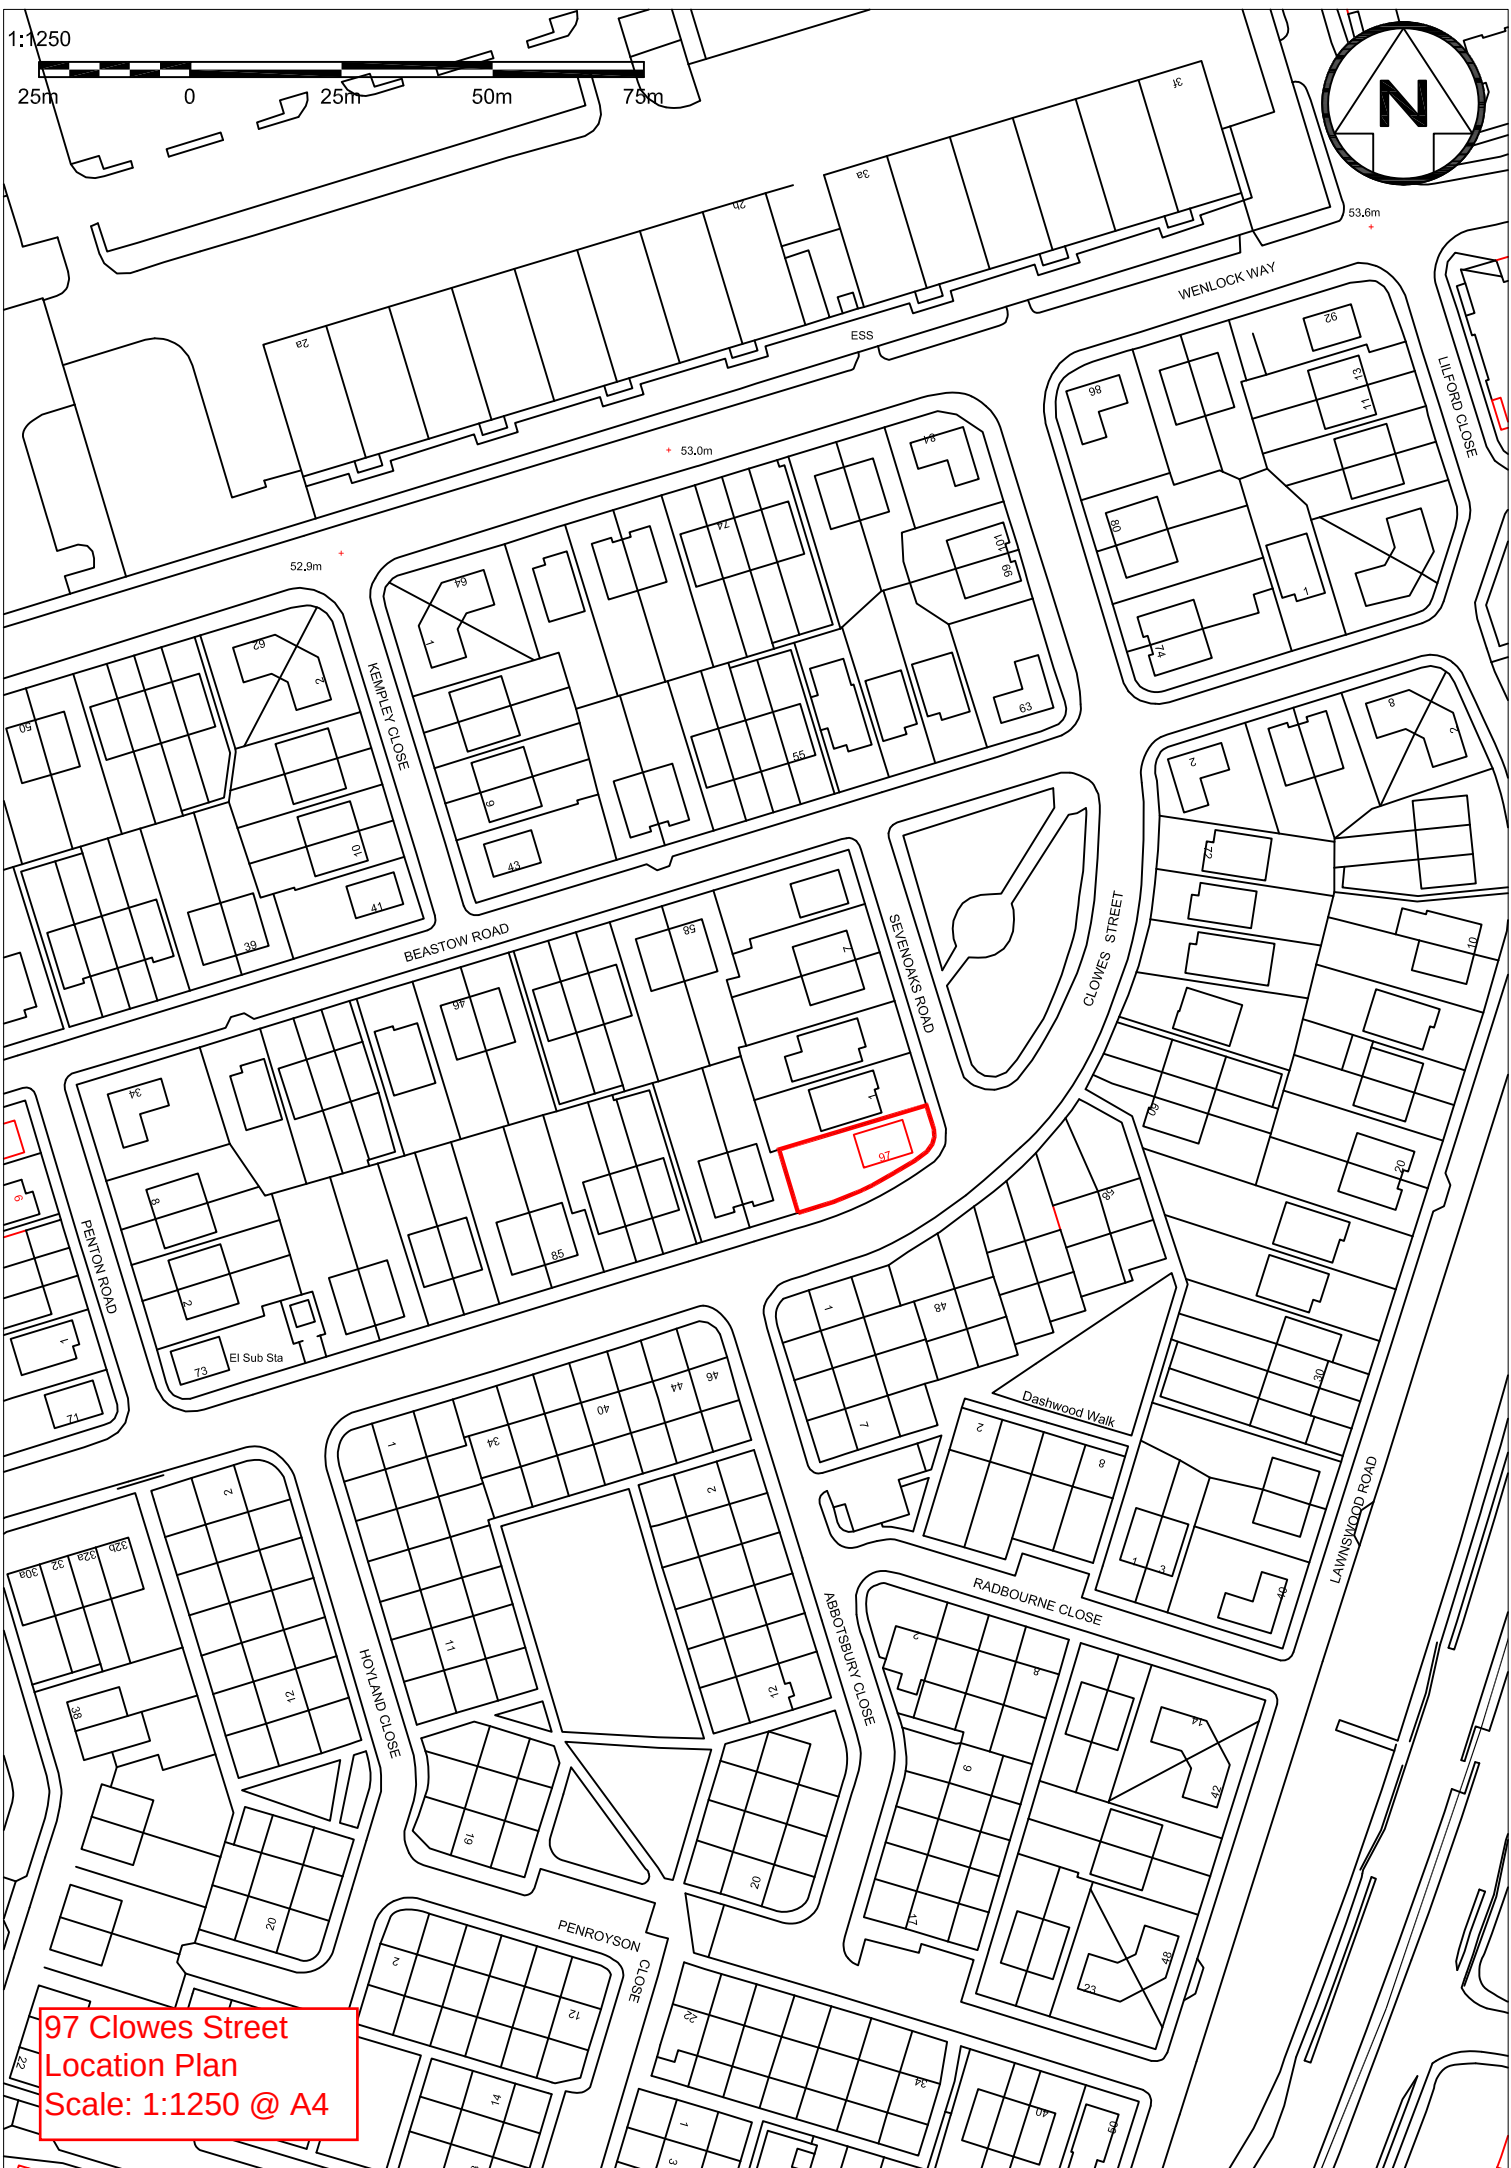


1:1250
25m 0 25m 50m 75m

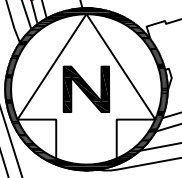

97 Clowes Street
Location Plan
Scale: 1:1250 @ A4