


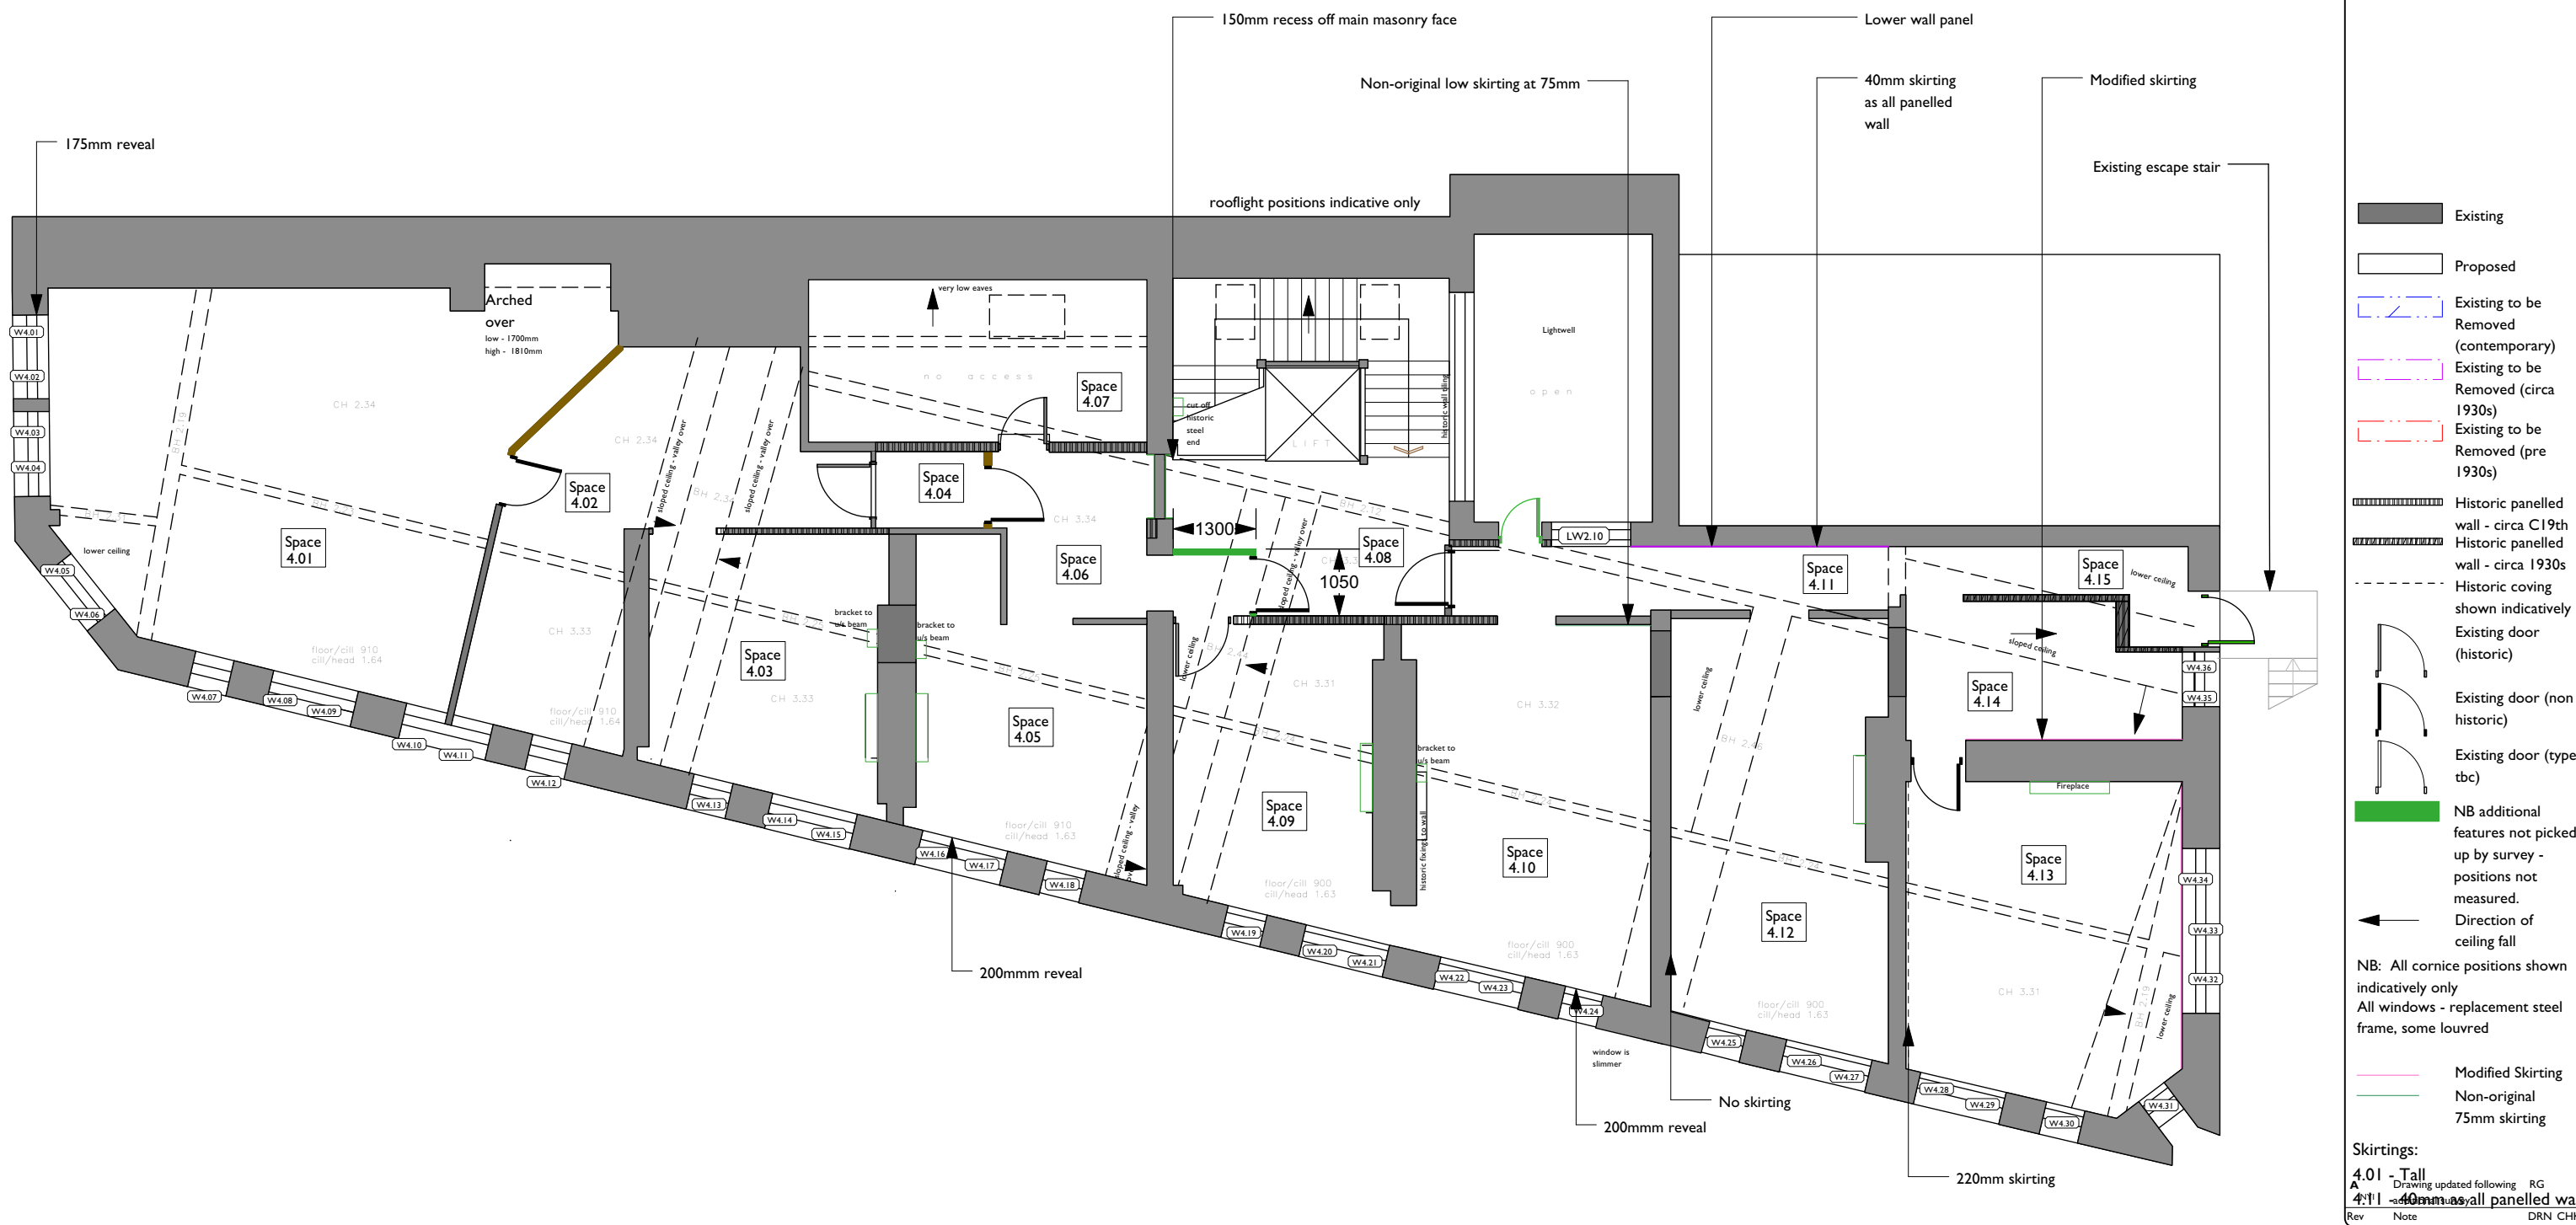

St Margarets, Manchester
For Eastern Green Ltd

4th Floor Plan

scheme	1907
drwg no.	E(150)
revision	A

scale	1:100 @ A3
date first drawn	Sept 2020
drawn	HKW

SK sketch E existing P proposed T tender C construction FI final issue

t 0161 236 0051
e architect@ateliermb.co.uk