



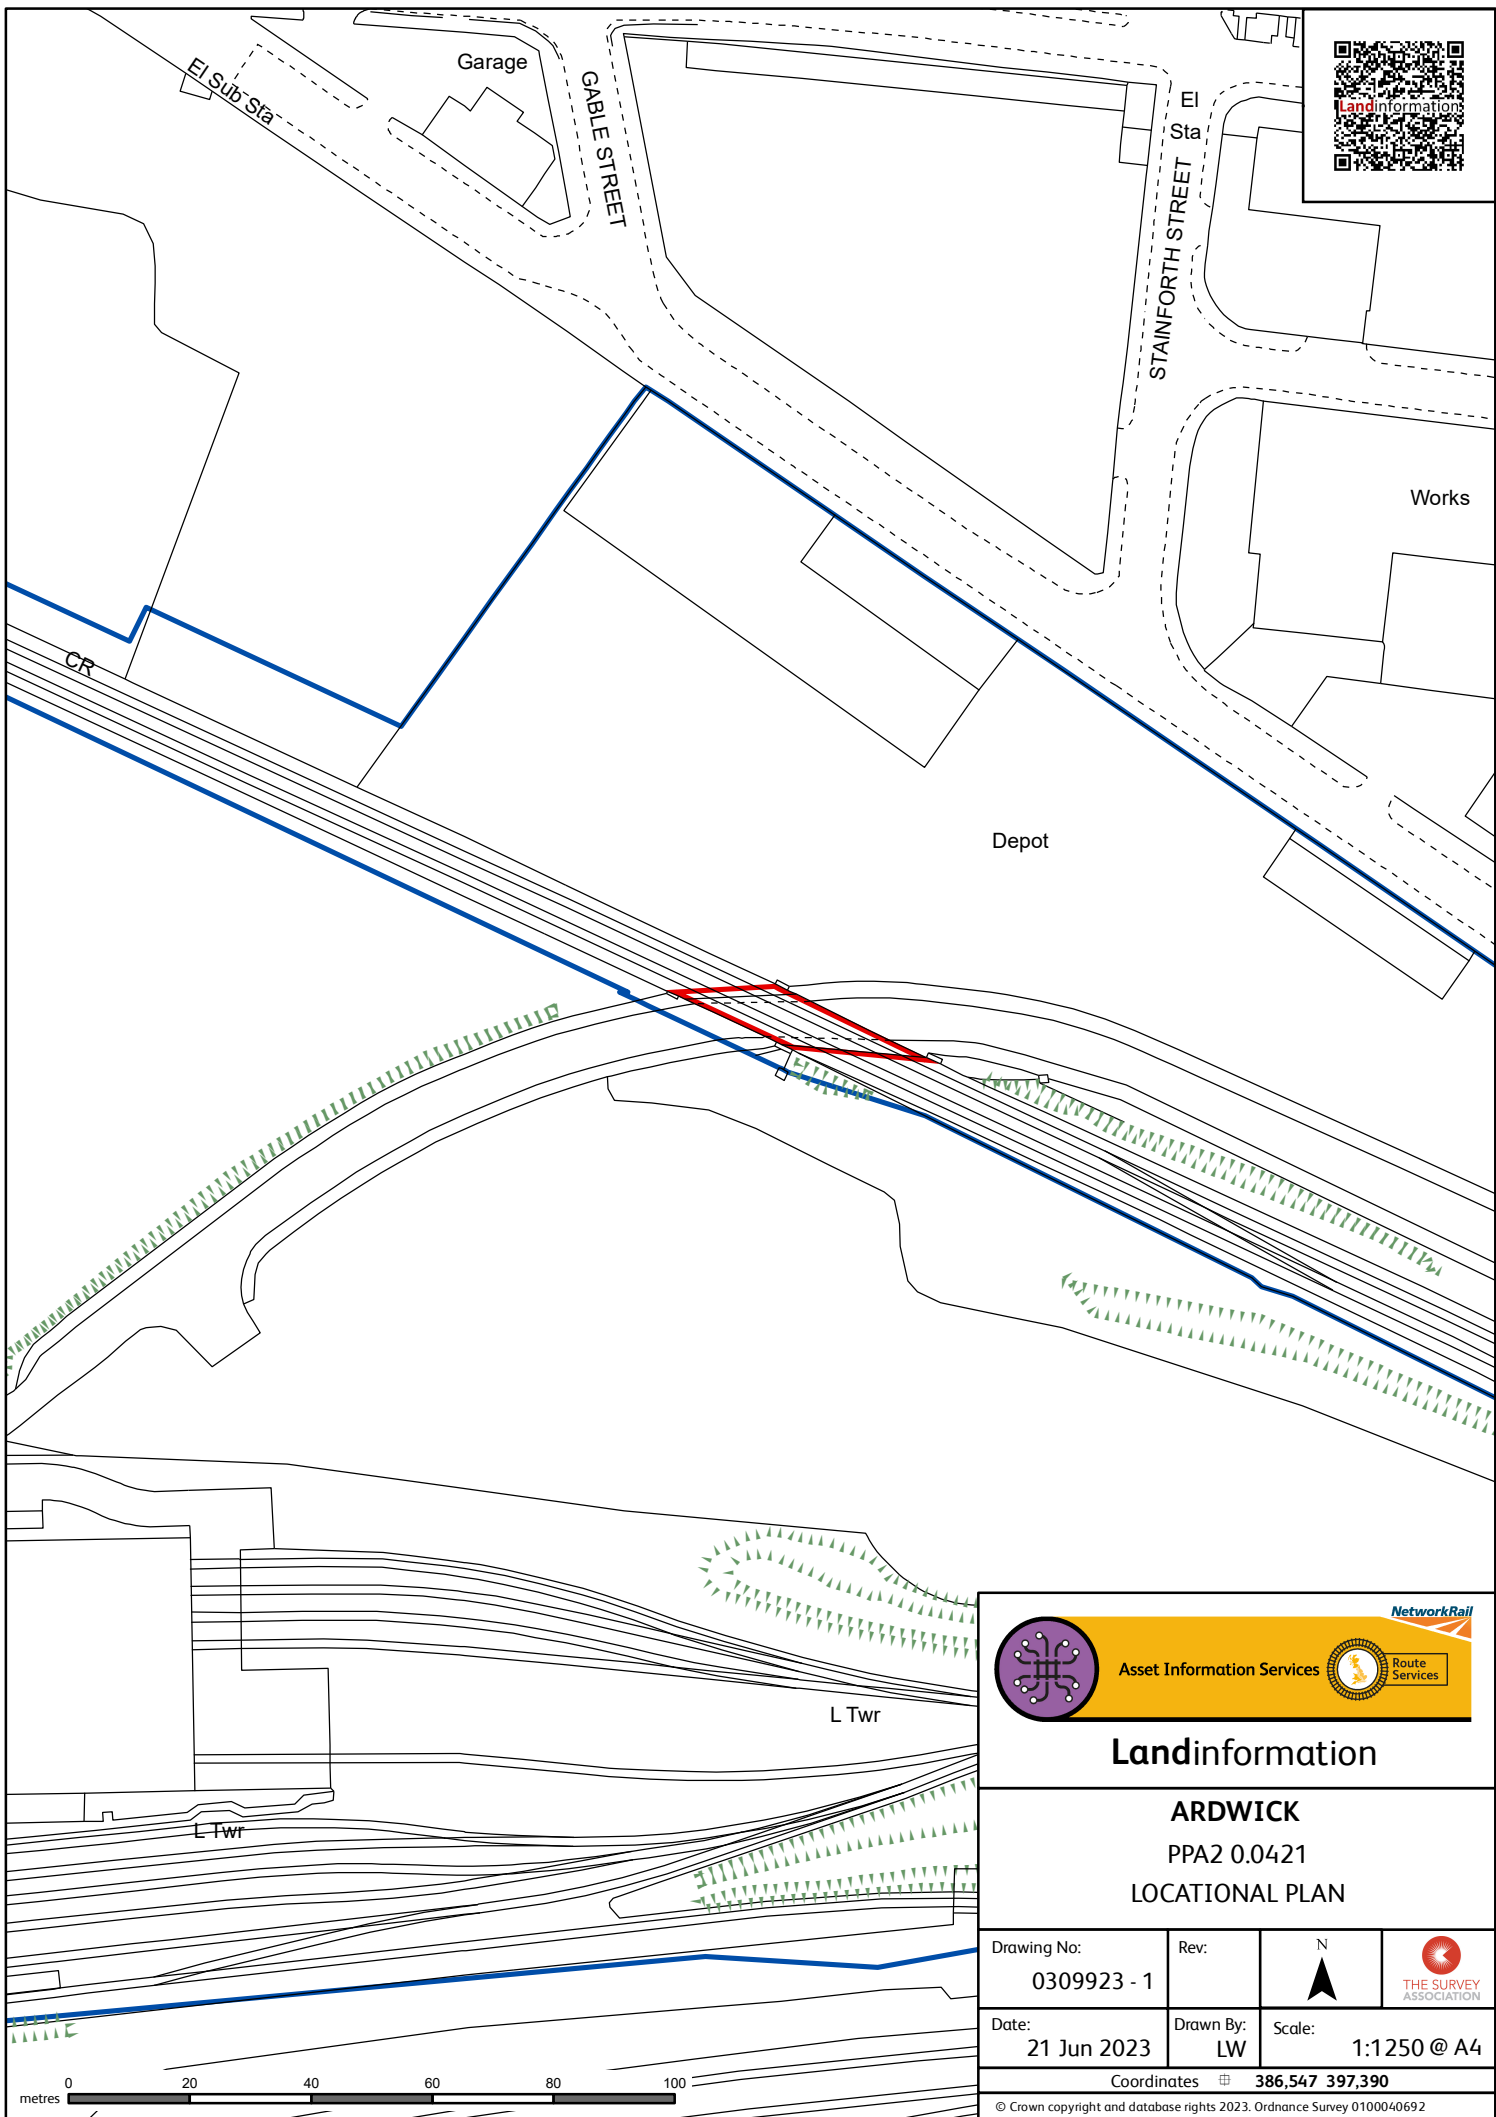

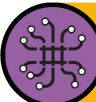

Asset Information Services



Landinformation

ARDWICK
PPA2 0.0421
LOCATIONAL PLAN

Drawing No: 0309923 - 1	Rev:	N 	
Date: 21 Jun 2023	Drawn By: LW	Scale: 1:1250 @ A4	

Coordinates  **386,547 397,390**

© Crown copyright and database rights 2023. Ordnance Survey 0100040692