




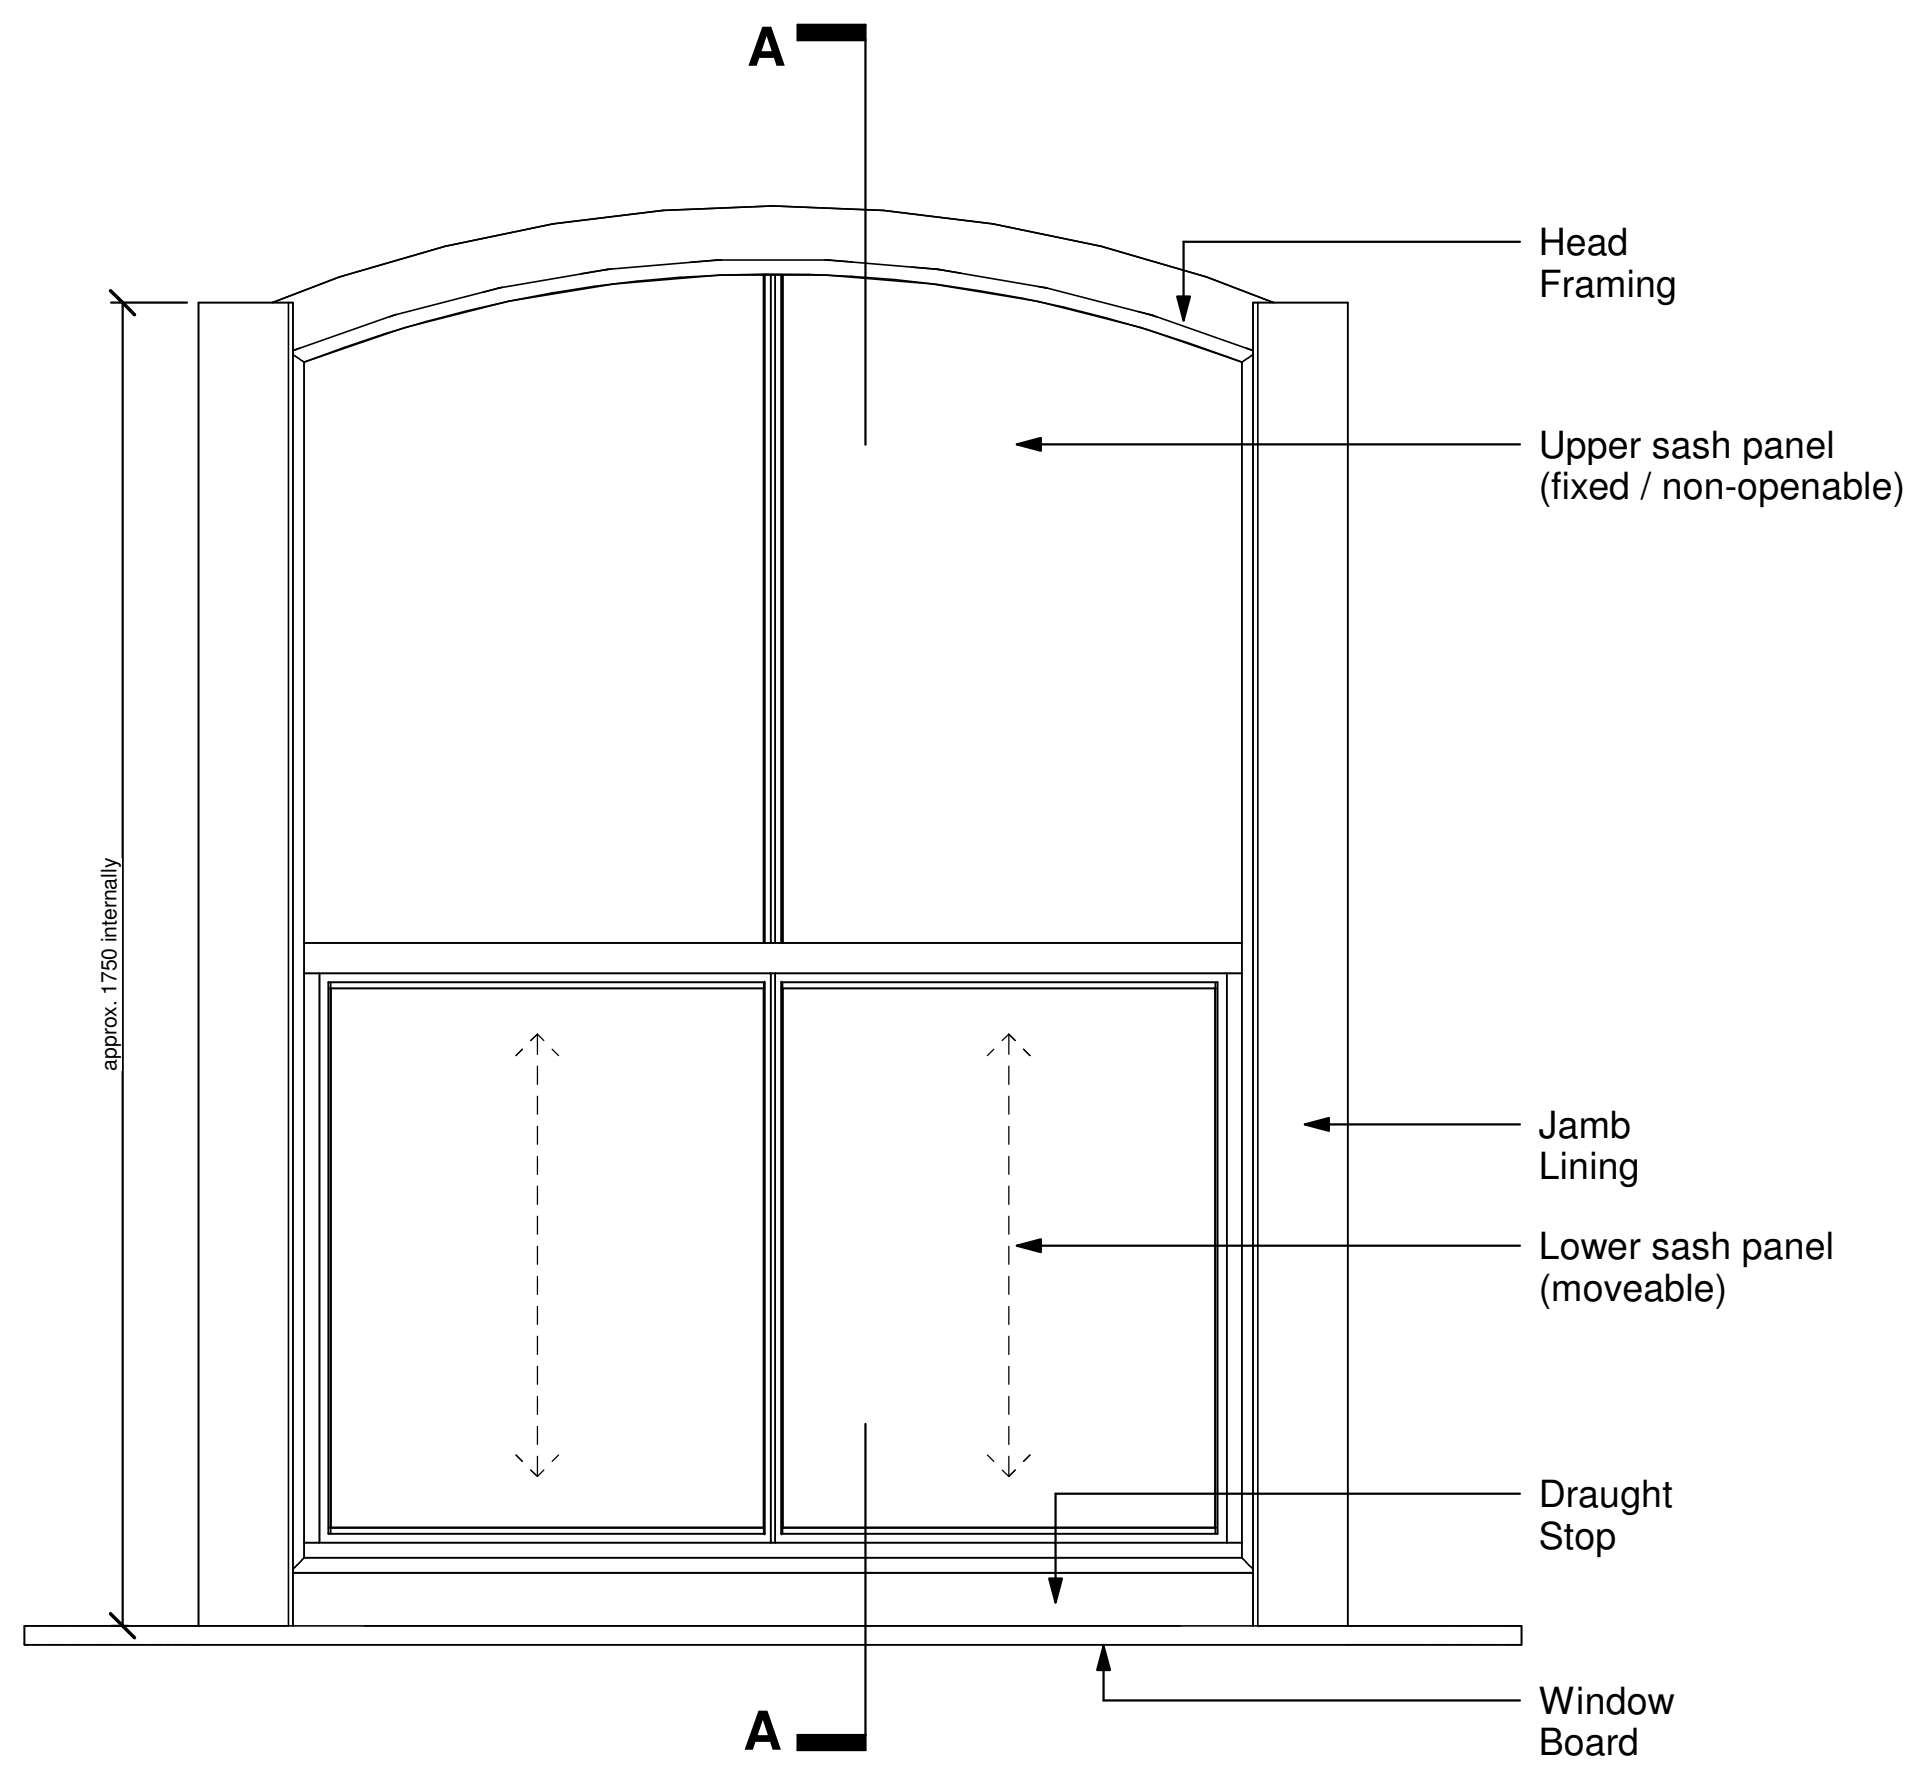


4th Floor Window Elevation
1:10

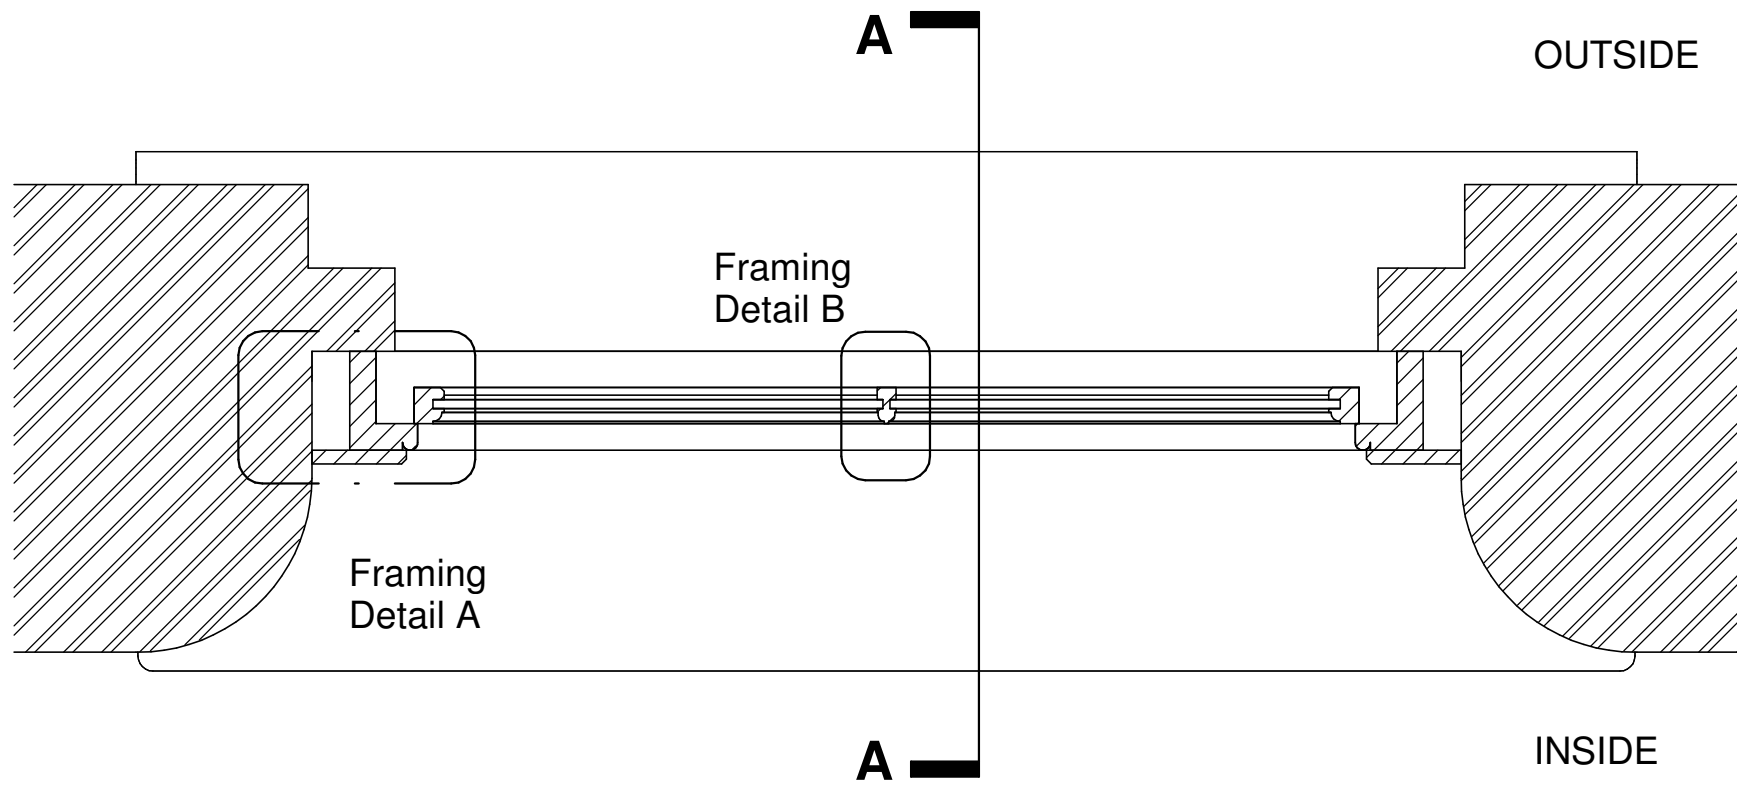


4th Floor Window Plan
1:10

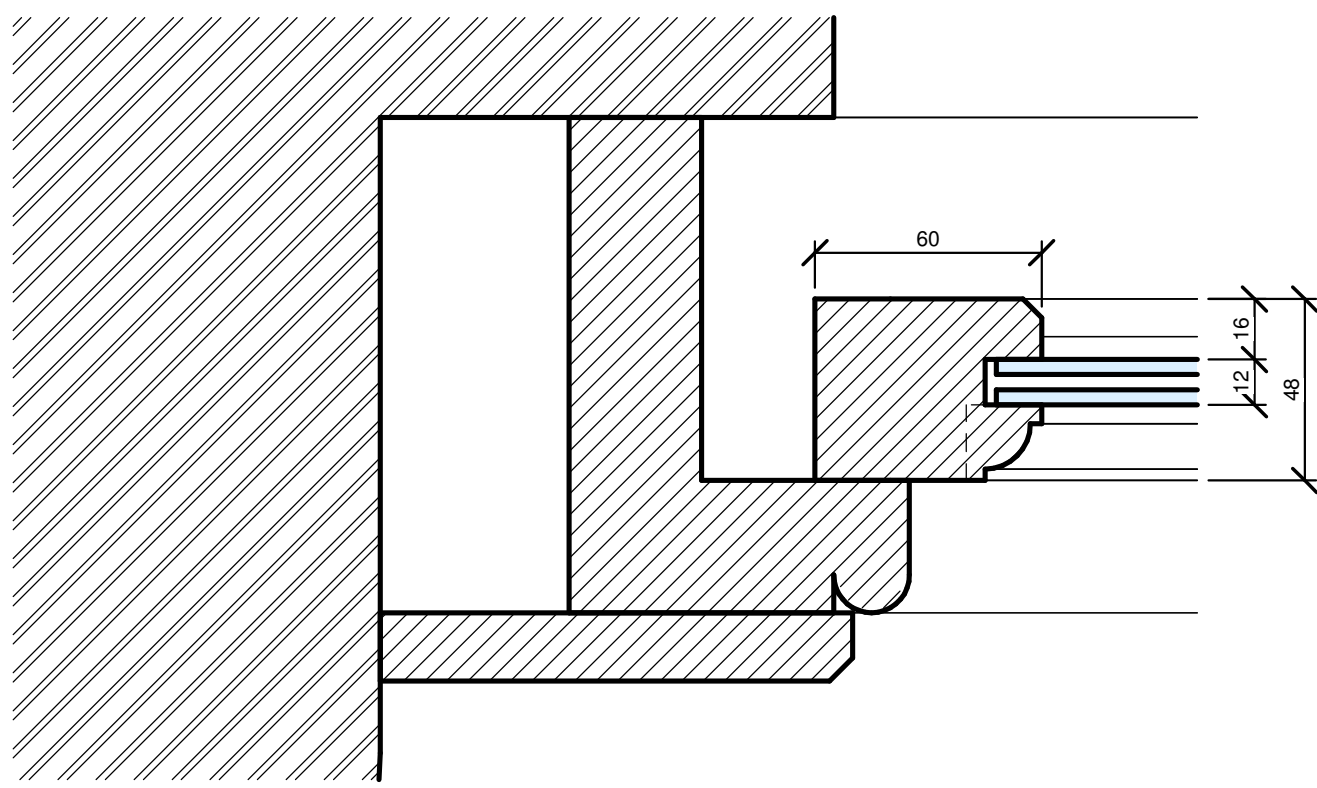


Framing Detail A - 1:2

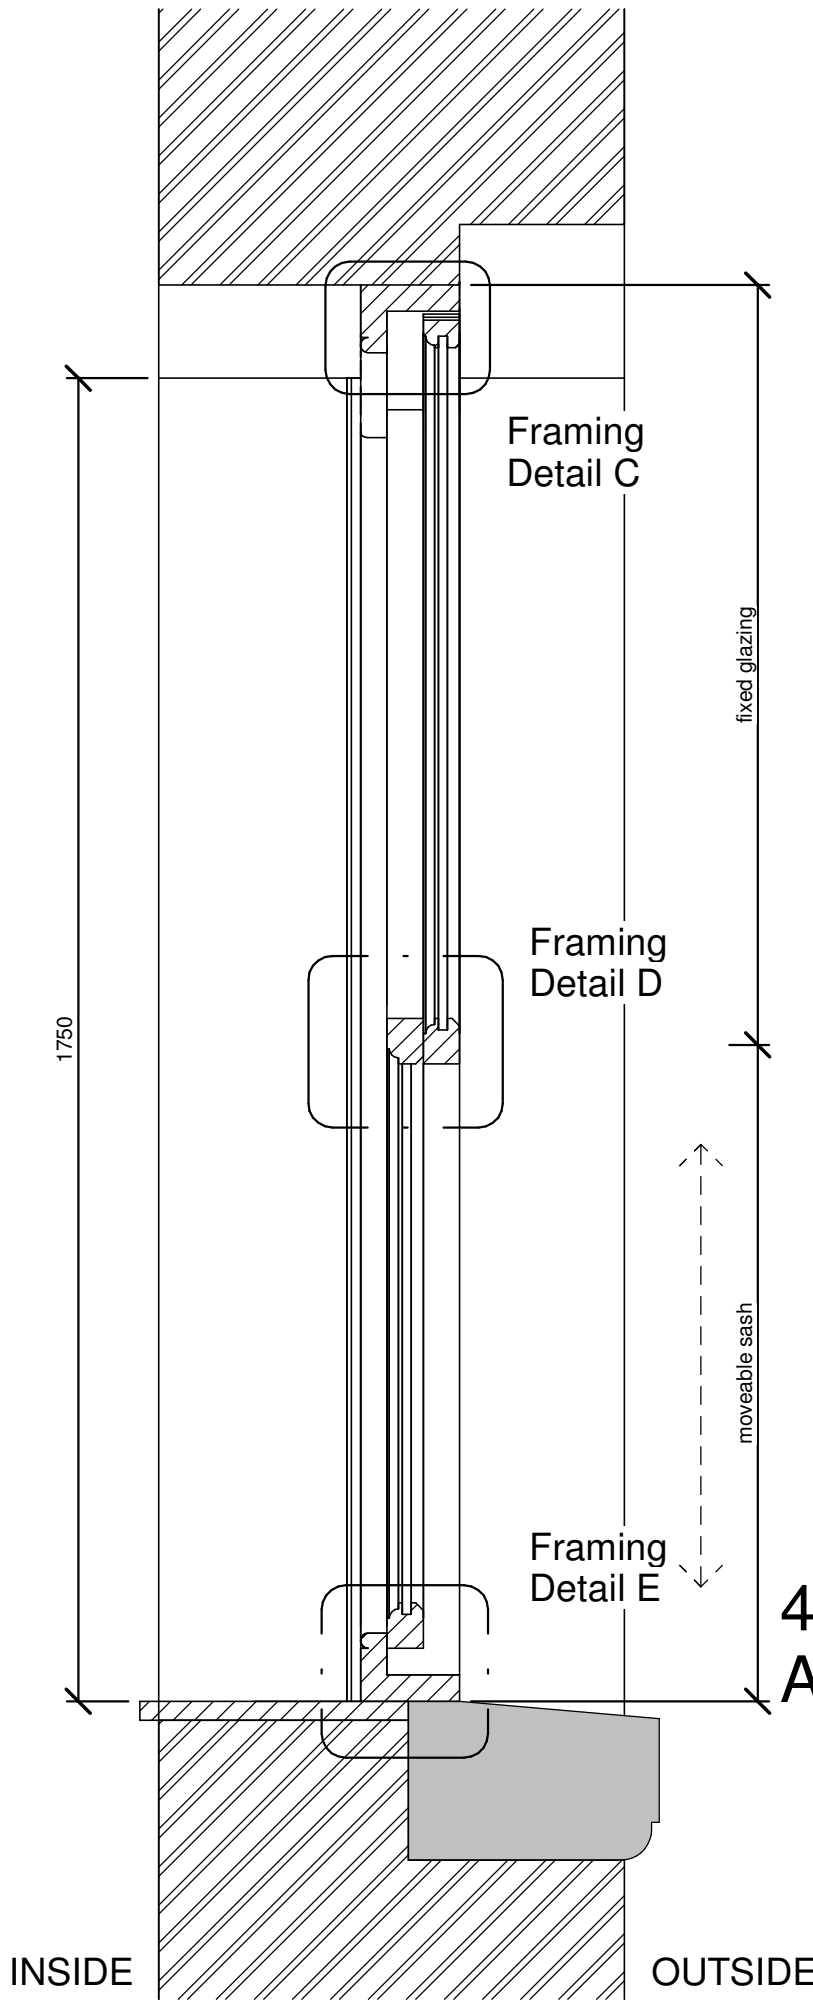


4th Floor
A-A Section - 1:10

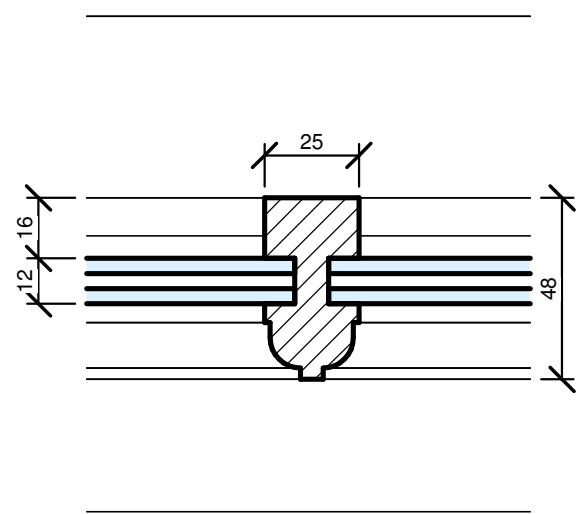


Framing Detail B - 1:2

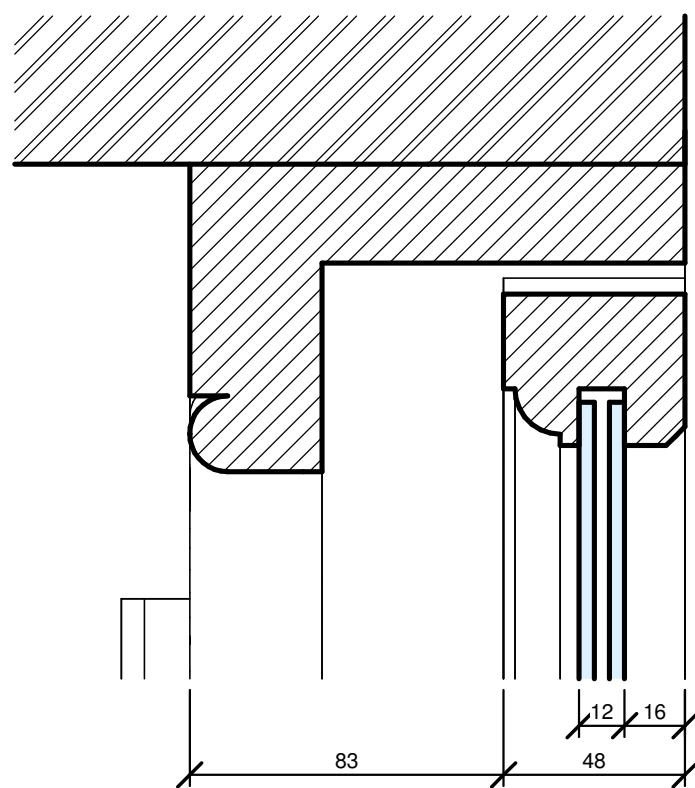

Framing Detail C - 1:2

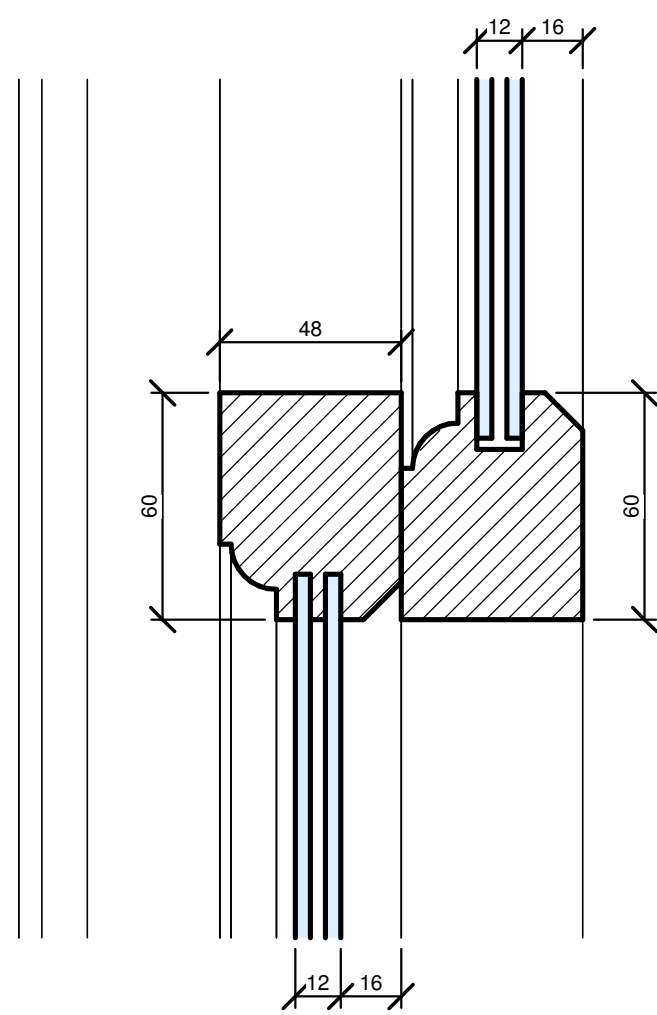

Framing Detail D - 1:2

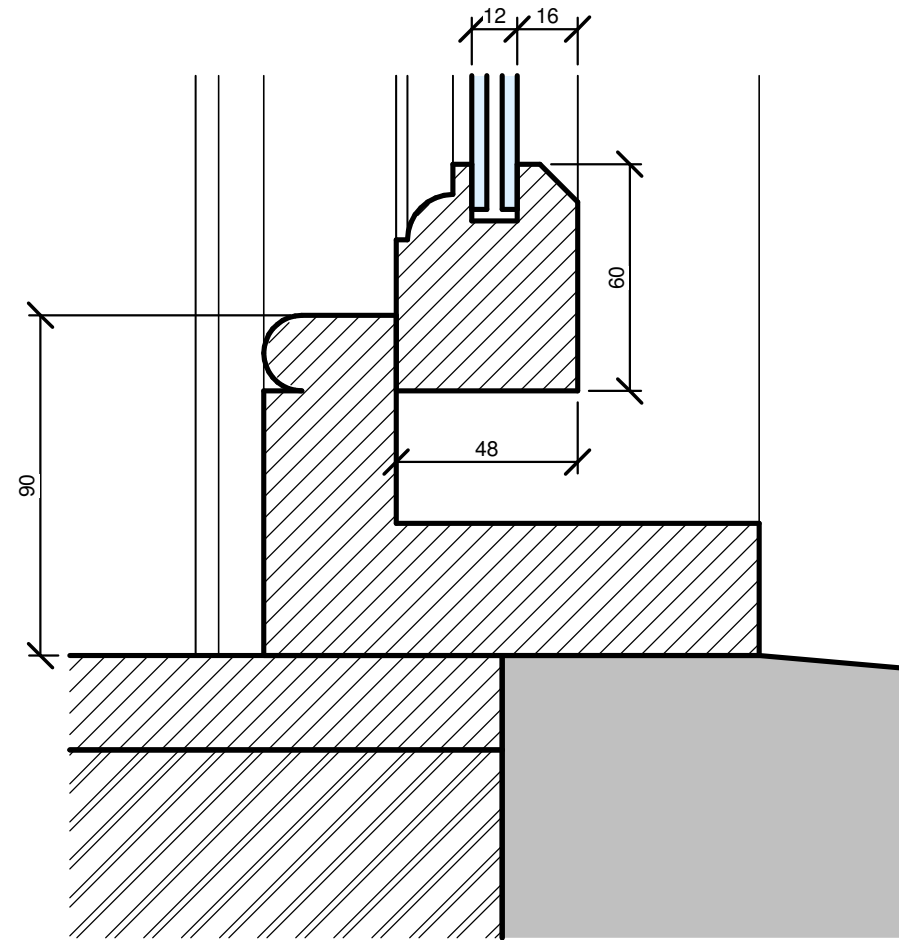



Framing Detail E - 1:2

Proposed windows to 4th floor positions are to be traditional sliding sashes to match other original (historical) windows in the building.


The proposed works to the 4th floor windows are as follows:

- Timber sash windows to be carefully removed from existing openings;
- New windows to be fixed to match existing opening sizes and positions. New window set to be double-glazed with 4 / 4 / 4mm double-glazed units;

Window Details Key

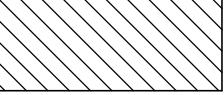 	Glass - window panes single glazing
	Timber - window frames
	Brick - existing external walls
	Window board
	Stone - window cills

Window Types Key

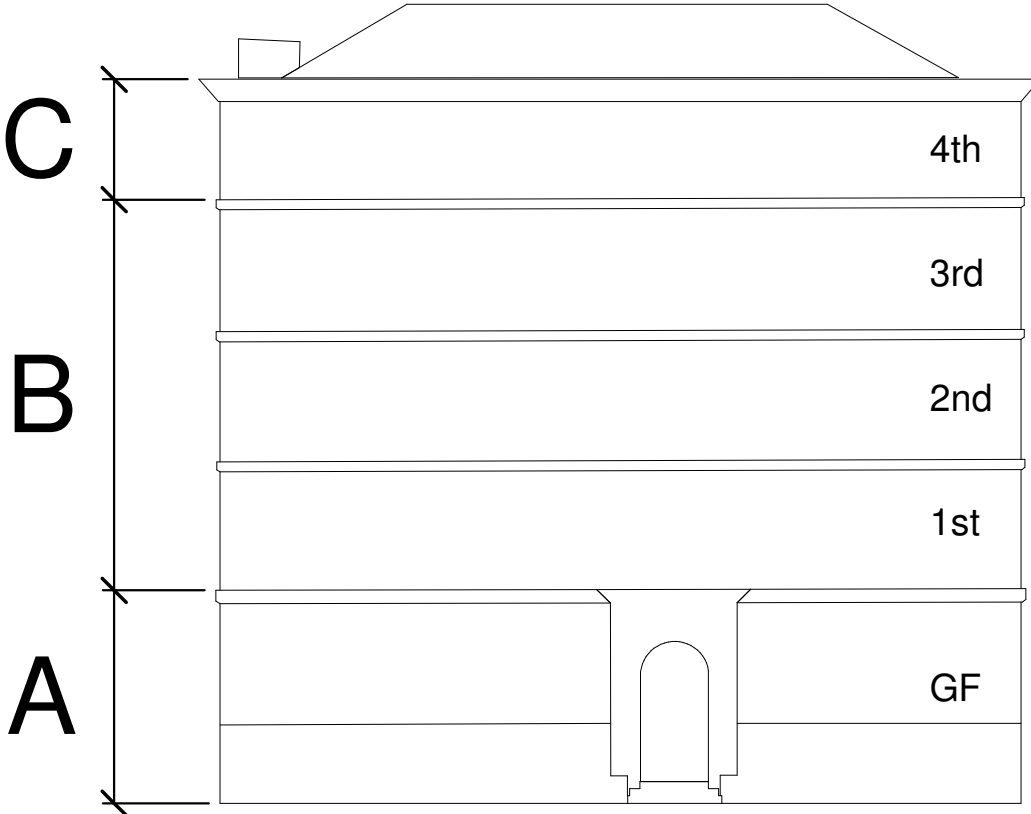

PARKdesigned
architects

Leeds: The Loft, 13 Carlton Mills, Armley, LS12 2QG		Tel: 0113 819 8057	
London: Hamilton House, Mabledon Place, Bloomsbury, WC1H 9BB		E-mail: info@parkdesigned.com	
Client:	Date:	Info:	Scale:
T&M Investment	March 2023	As indicated	@A1
Project Name:	Drawn:	Reviewed:	
34 Charlotte Street	MA	EP	
Drawing Title:	Drawing No:	Revision:	
Proposed Window Type C	515		
Drawing Status:	Project No:		
Building Regulations	2022.04		

DO NOT SCALE this drawing, figured dimensions only are to be used.
This drawing is the sole copyright of PARKdesigned.
Any discrepancies between this drawing and other information should be reported to the Architect.
THE BOUNDARY SHOWN IS BASED ON INFORMATION SUPPLIED BY OTHERS. NOT PARKdesigned. ALL BOUNDARIES TO BE VERIFIED ON SITE. MODIFICATIONS TO THIS DRAWING TO BE MADE SOLELY ON ORIGINAL MAGNETIC MEDIA, AND MAY ONLY BE CARRIED OUT BY PARKdesigned.
REV DATE DESCRIPTION BY RVW: