


NOTES

KEY

APPLICATION BOUNDRY

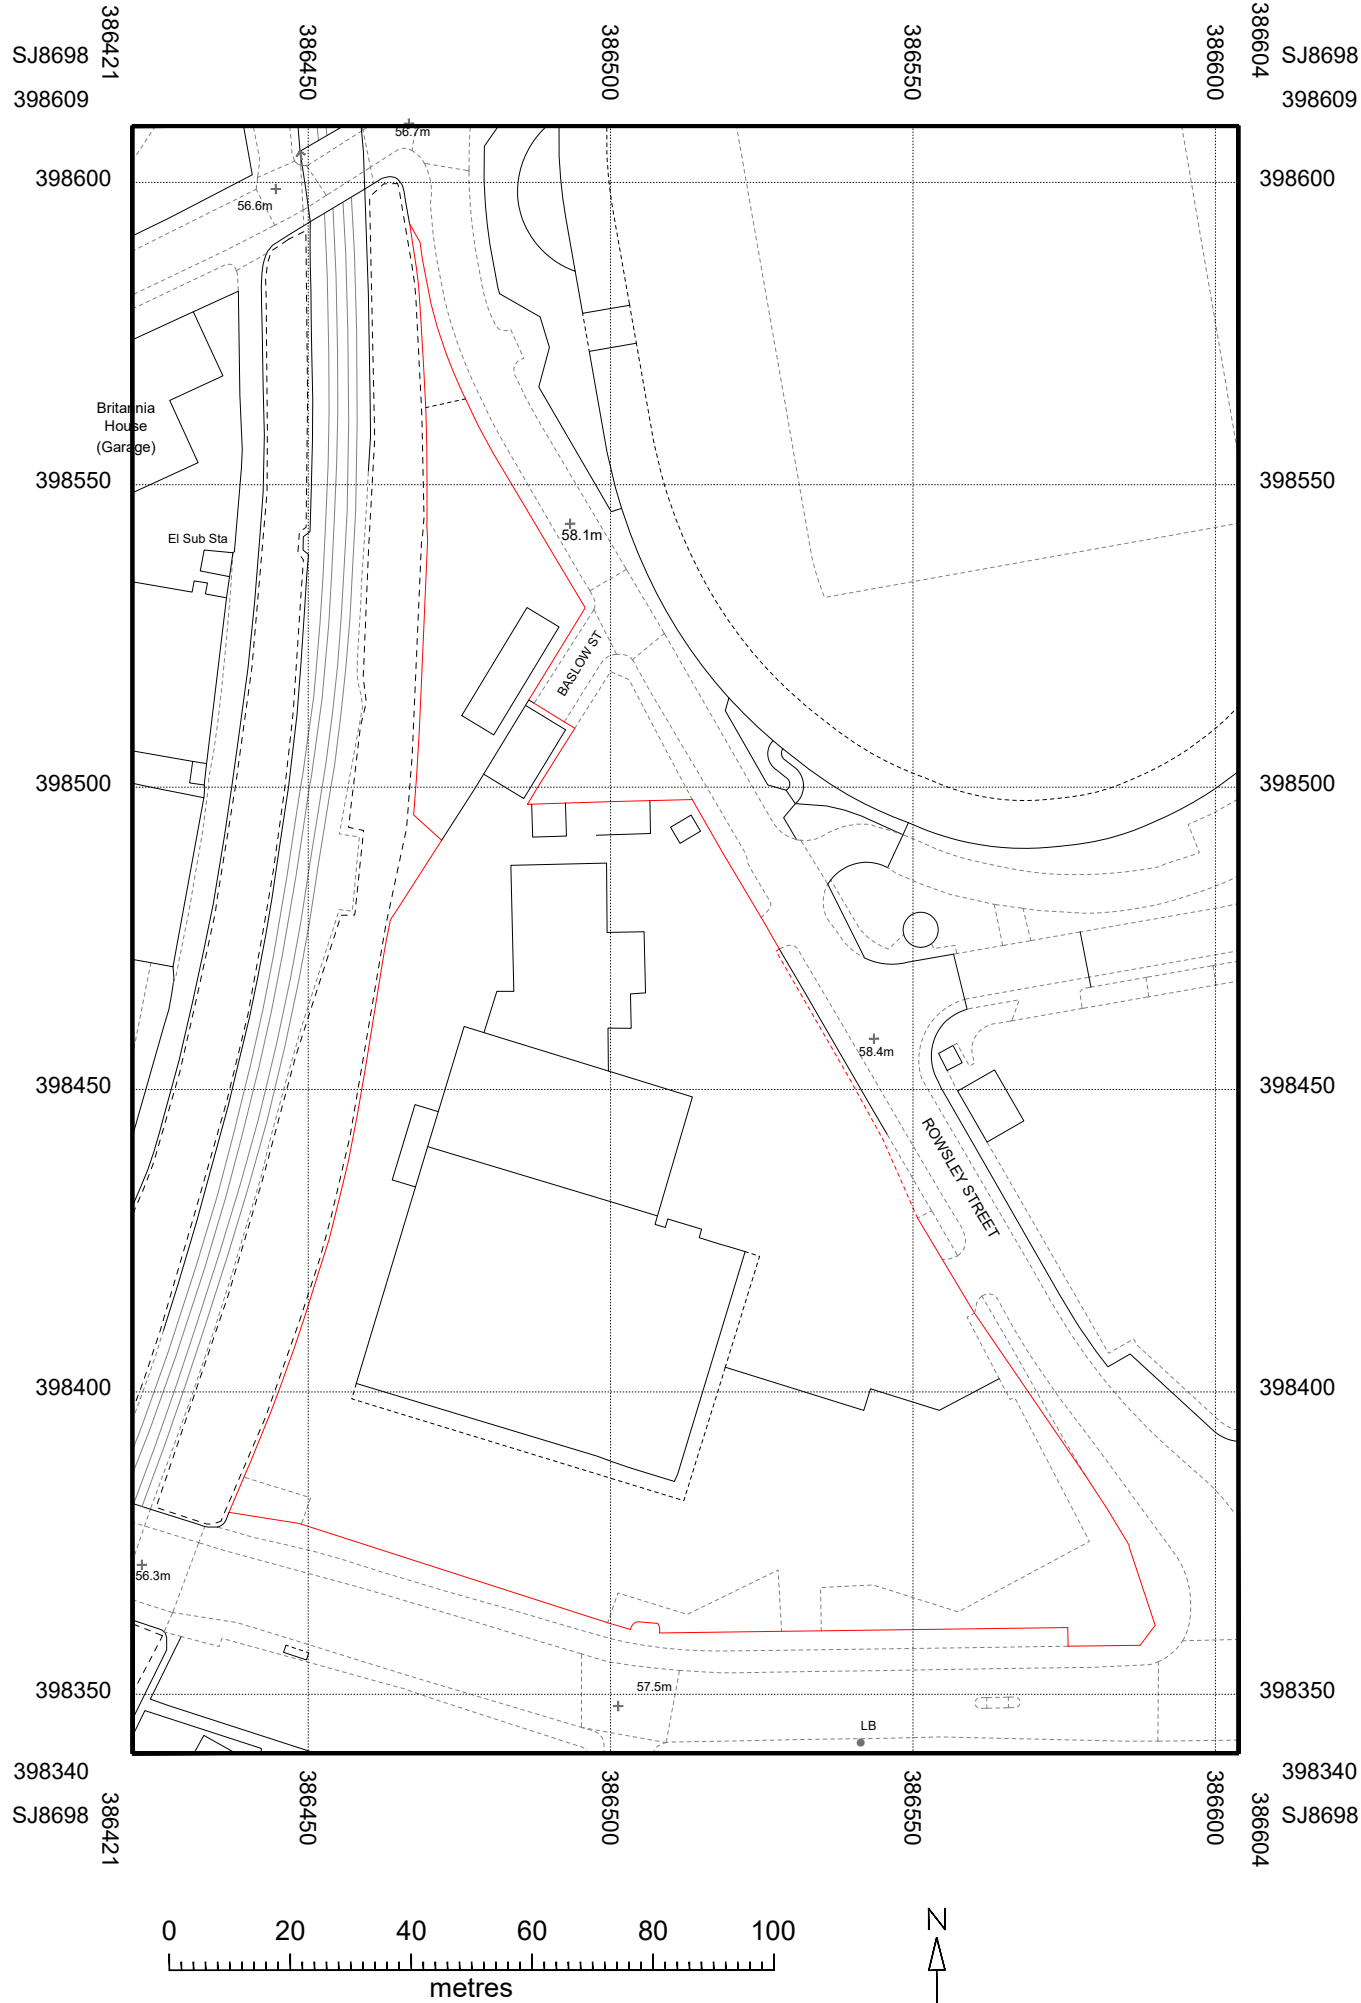

LOCATION PLAN



fresh

Bond 31, 42/43 High Street,
Hull, HU1 1PT, UK

T : 01482 475281
W : freshdesigninternational.com

MANCHESTER
M11 3RR

ISSUE / REVISIONS

DRAWING TITLE

LOCATION PLAN

SCALE 1:1250 @ A1
PROJECT NO
STATUS
DRAWING NO

PL.100

REVISION