



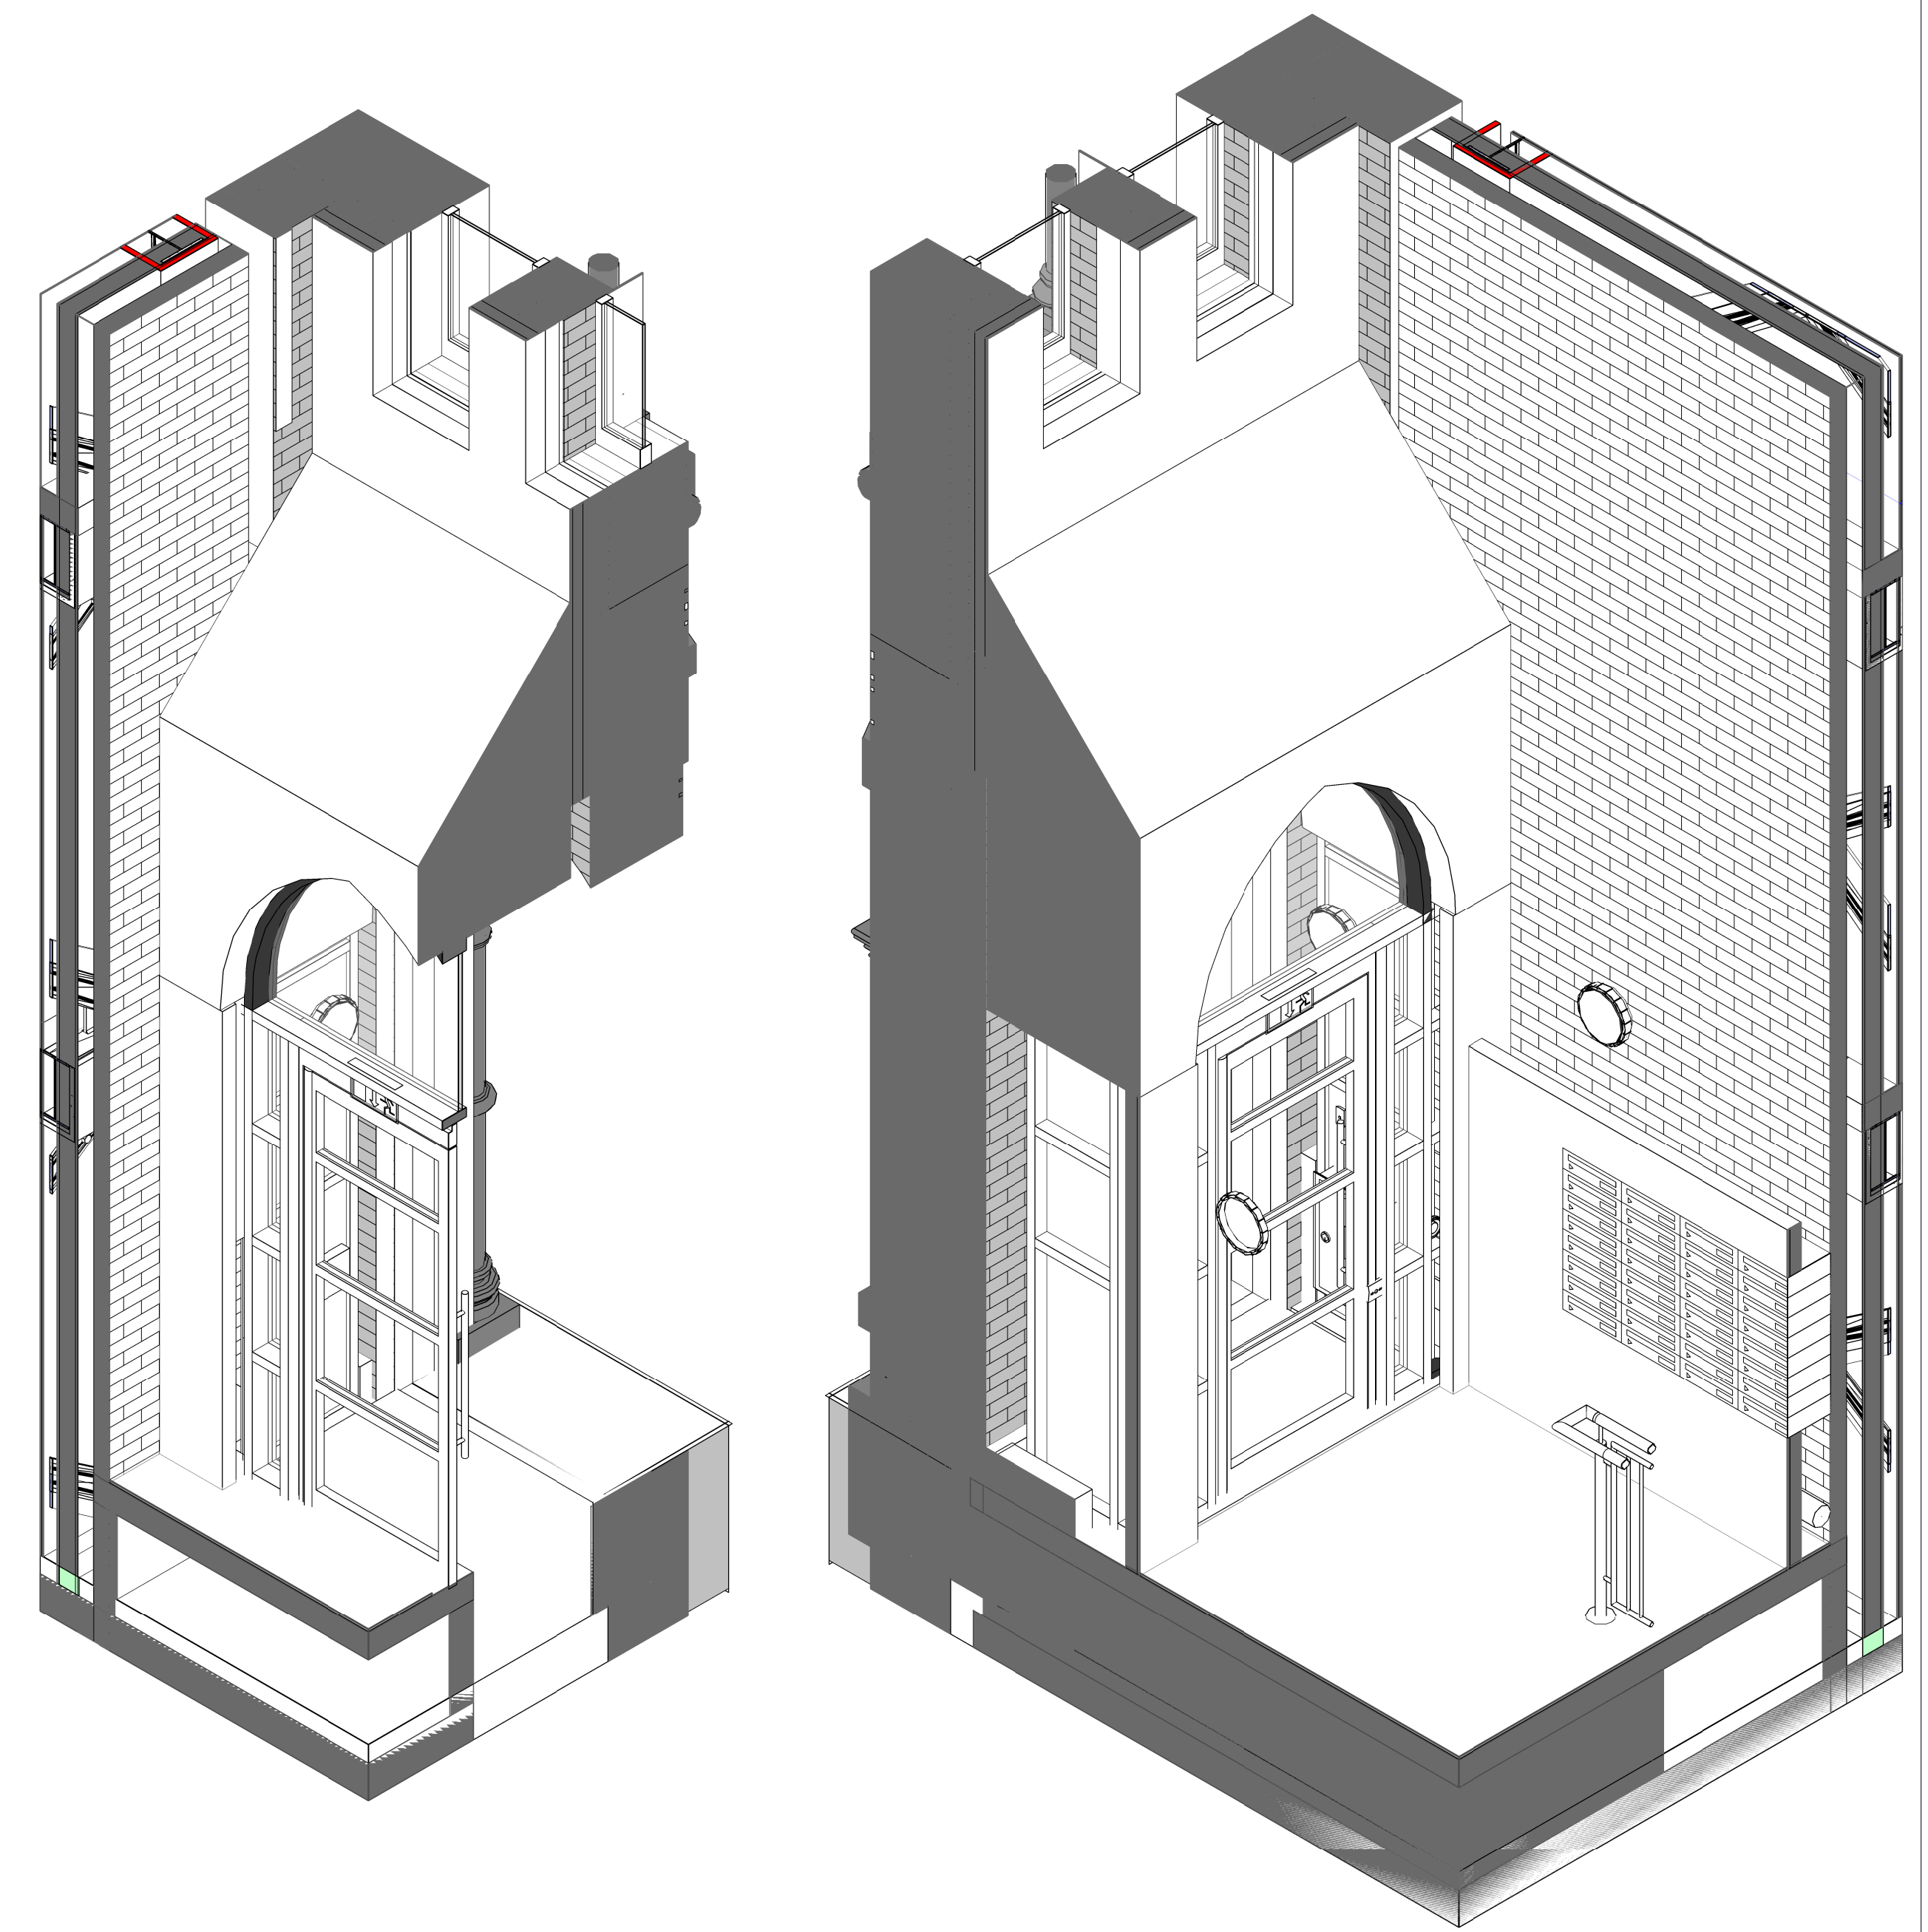

1 203

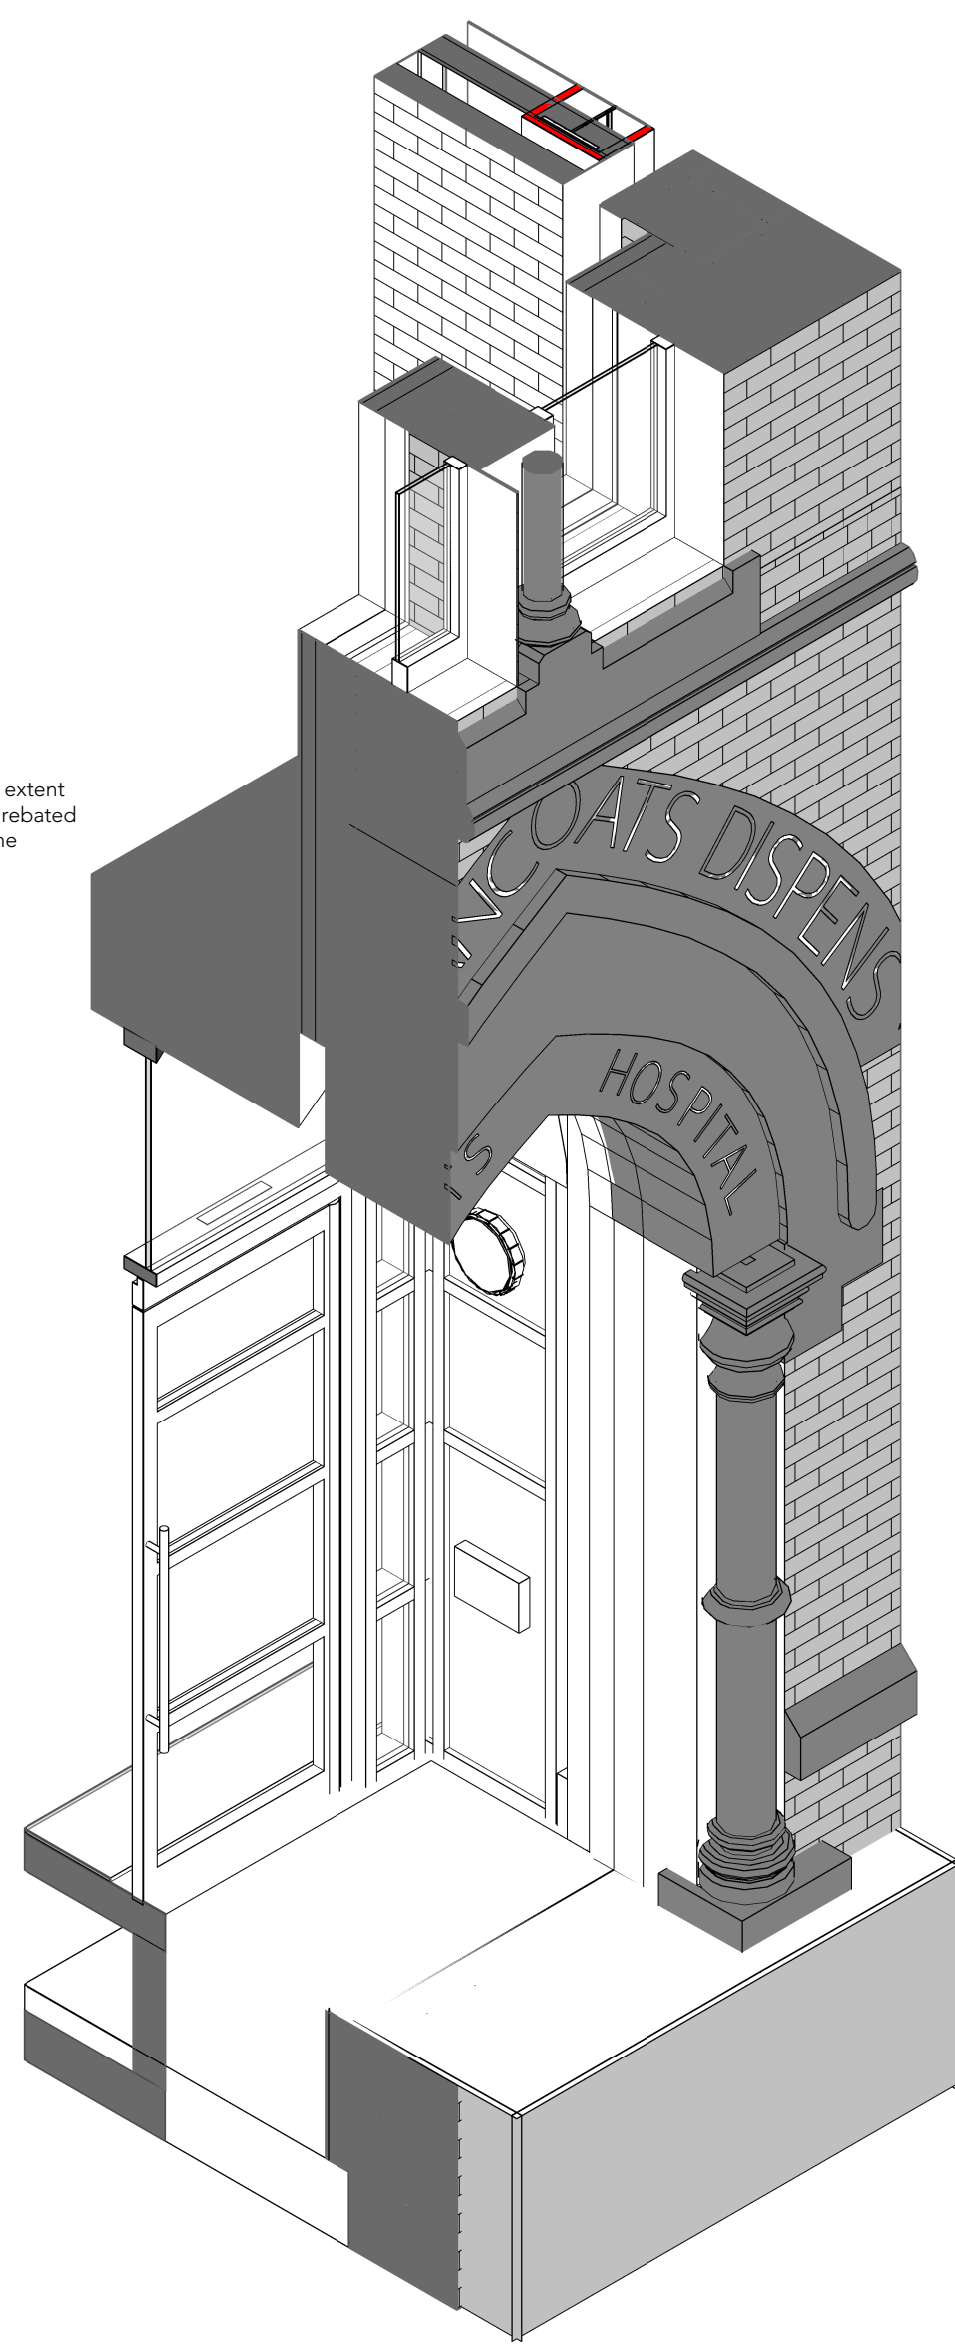

1:20



1:20

— Glazed fanlight above entrance door.

— Transoms aligned to column mid section to maintain correct ratio with existing features.

© The moral rights of the author are hereby asserted.
This drawing and design is the sole property of Eutress Ltd and must not be reproduced without permission.

Drawing ref Main Entrance Details

Job No: 210005 Status CONSTRUCTION

Project: Origin: Zone: Level: Type: Disc: Number: Rev:

210005-BA-XX-00-DR-A-(32)003- C2