

Appendix 9.1

Daylight and Sunlight Baseline and Proposed
Drawings



SOURCES OF INFORMATION

IR01 Vertex
IR02- Research
IR08-20230331-Sheppard Robson


ALL INFORMATION DISPLAYED IS SUBJECT TO A COMPLETE VERIFIABLE SITE SURVEY BEING UNDERTAKEN. GIA TAKES NO RESPONSIBILITY ON THE ACCURACY OR RELIABILITY OF THE DISPLAYED DATA SINCE A VERIFIED SITE SURVEY WAS NOT MADE AVAILABLE PRIOR TO THE GENERATION OF SUCH INFORMATION.

NOTES:
EXISTING SCENARIO SHOWN IN SEPIA

N.B. DO NOT SCALE OFF THIS DRAWING
PROJECT:
**UPPER BROOK ST STUDENT
RESI & LIFE SCIENCE
DEVELOPMENT, MANCHESTER**

DRAWING NAME:
PLAN VIEW EXISTING

DWN BY	SCALE	CHK BY	STATUS	DATE
JC	NTS	SP	+	APR23
PROJ No.	REL No.	IS No.	DWG No.	REV No.
2283	01	01	01	-

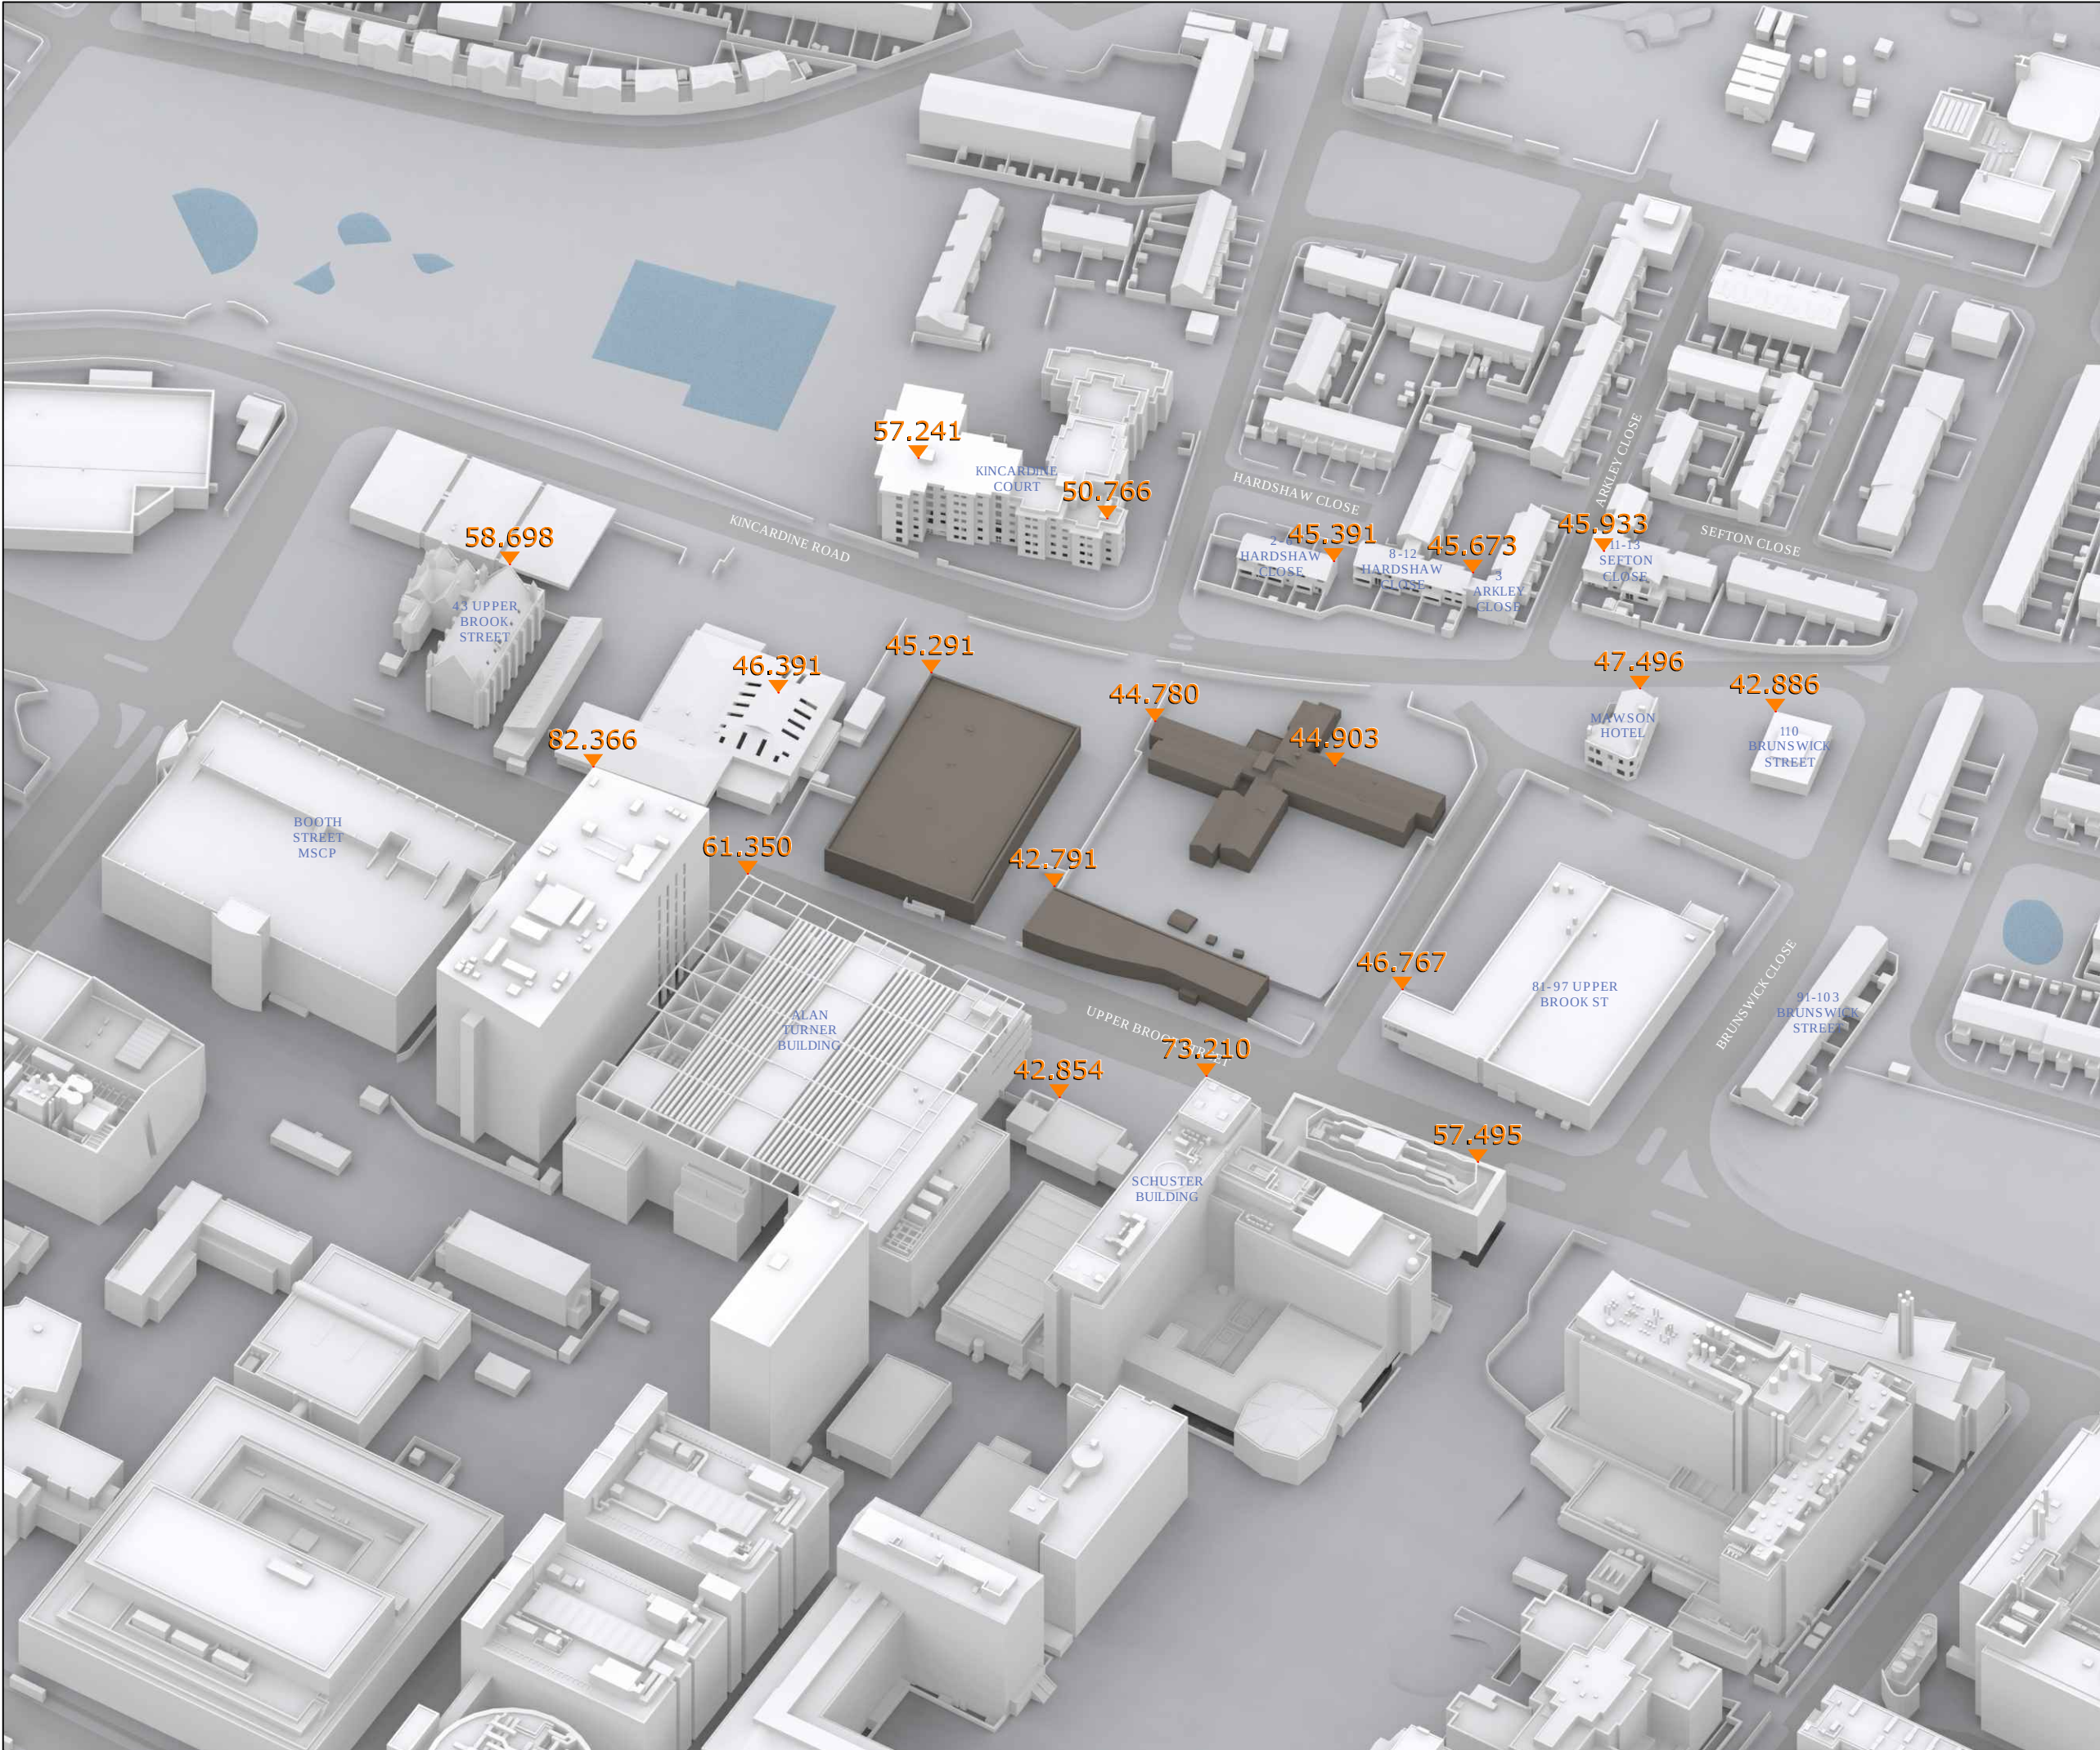

SOURCES OF INFORMATION

IR01 Vertex
IR02 - Research
IR08-20230331-Sheppard Robson


ALL INFORMATION DISPLAYED IS SUBJECT TO A COMPLETE VERIFIABLE SITE SURVEY BEING UNDERTAKEN. GIA TAKES NO RESPONSIBILITY ON THE ACCURACY OR RELIABILITY OF THE DISPLAYED DATA SINCE A VERIFIED SITE SURVEY WAS NOT MADE AVAILABLE PRIOR TO THE GENERATION OF SUCH INFORMATION.

NOTES:
EXISTING SCENARIO SHOWN IN SEPIA

N.B. DO NOT SCALE OFF THIS DRAWING
PROJECT:
UPPER BROOK ST STUDENT
RESI & LIFE SCIENCE
DEVELOPMENT, MANCHESTER

DRAWING NAME:
3D VIEW EXISTING

DWN BY	SCALE	CHK BY	STATUS	DATE
JC	NTS	SP	-	APR23
PROJ No.	REL No.	IS No.	DWG No.	REV No.
2283	01	01	03	-

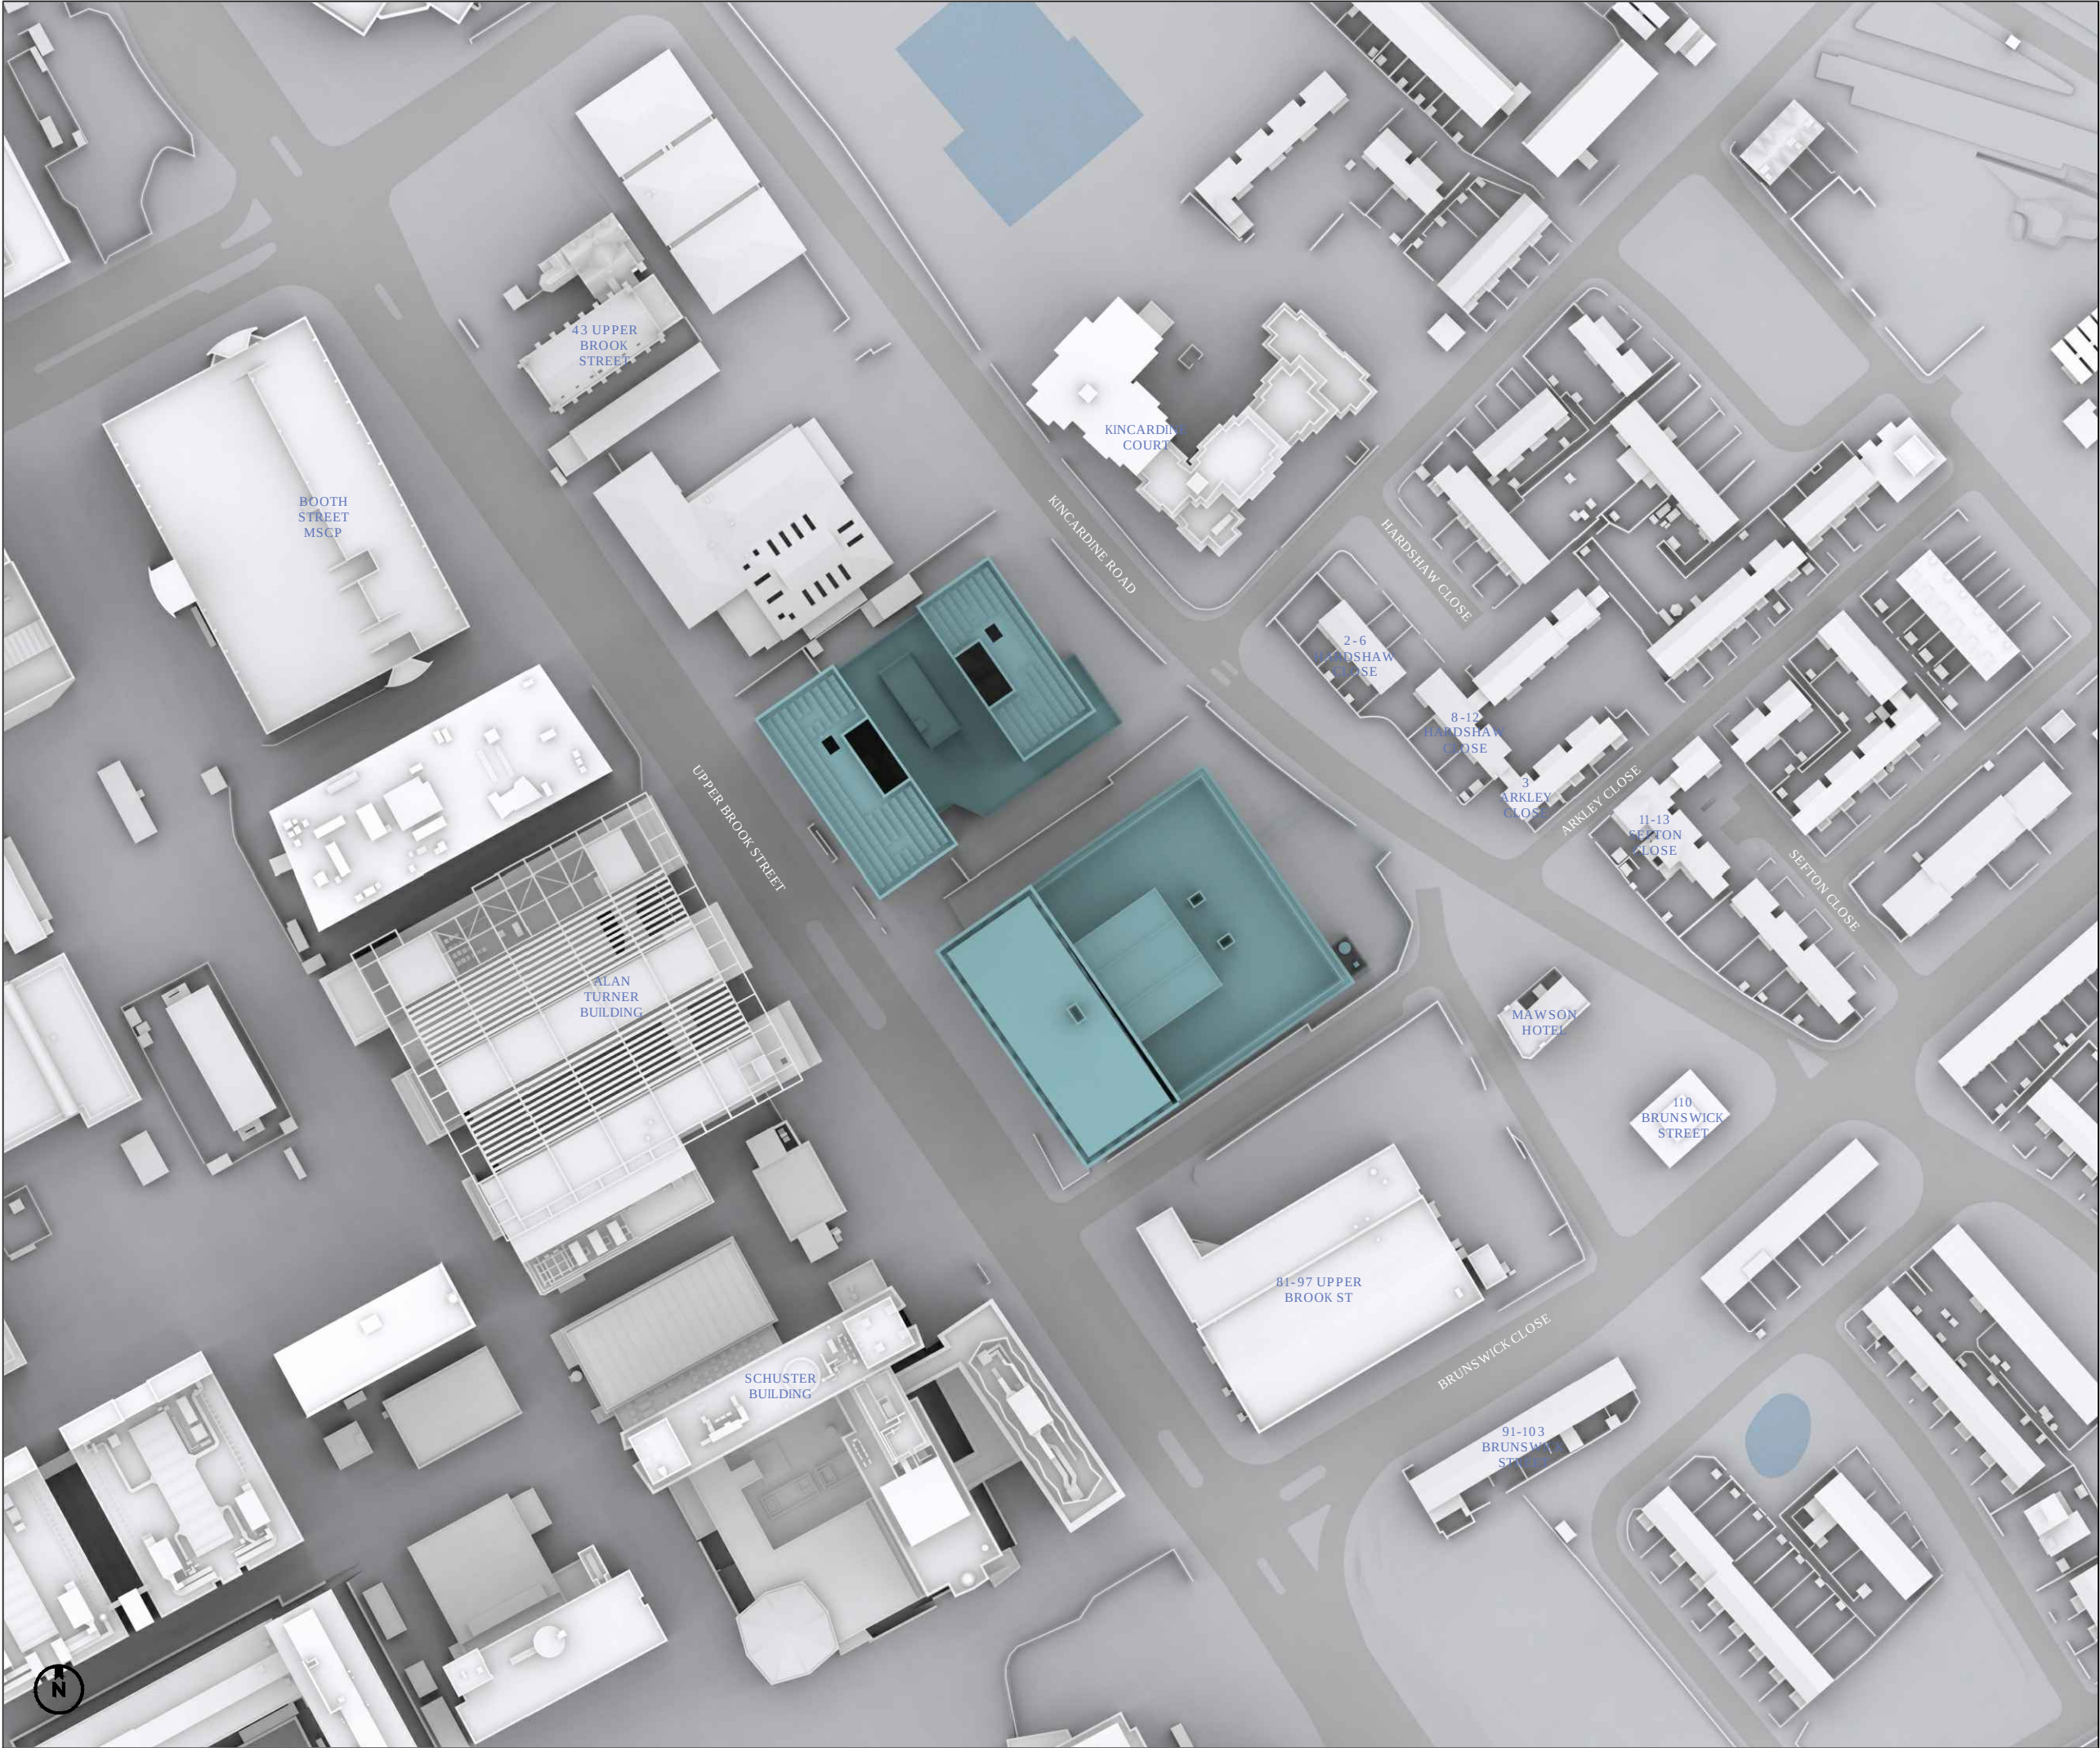

SOURCES OF INFORMATION

IR01 Vertex
IR02- Research
IR22-1027


ALL INFORMATION DISPLAYED IS SUBJECT TO A COMPLETE VERIFIABLE SITE SURVEY BEING UNDERTAKEN. GIA TAKES NO RESPONSIBILITY ON THE ACCURACY OR RELIABILITY OF THE DISPLAYED DATA SINCE A VERIFIED SITE SURVEY WAS NOT MADE AVAILABLE PRIOR TO THE GENERATION OF SUCH INFORMATION.

NOTES:
PROPOSED SCHEME SHOWN IN TEAL

N.B. DO NOT SCALE OFF THIS DRAWING
PROJECT:
**UPPER BROOK ST STUDENT
RESI & LIFE SCIENCE
DEVELOPMENT, MANCHESTER**

DRAWING NAME:
PLAN VIEW EXISTING

DWN BY	SCALE	CHK BY	STATUS	DATE
JC	NTS	SP	4	APR23
PROJ No.	REL No.	IS No.	DWG No.	REV No.
2283	01	01	04	-

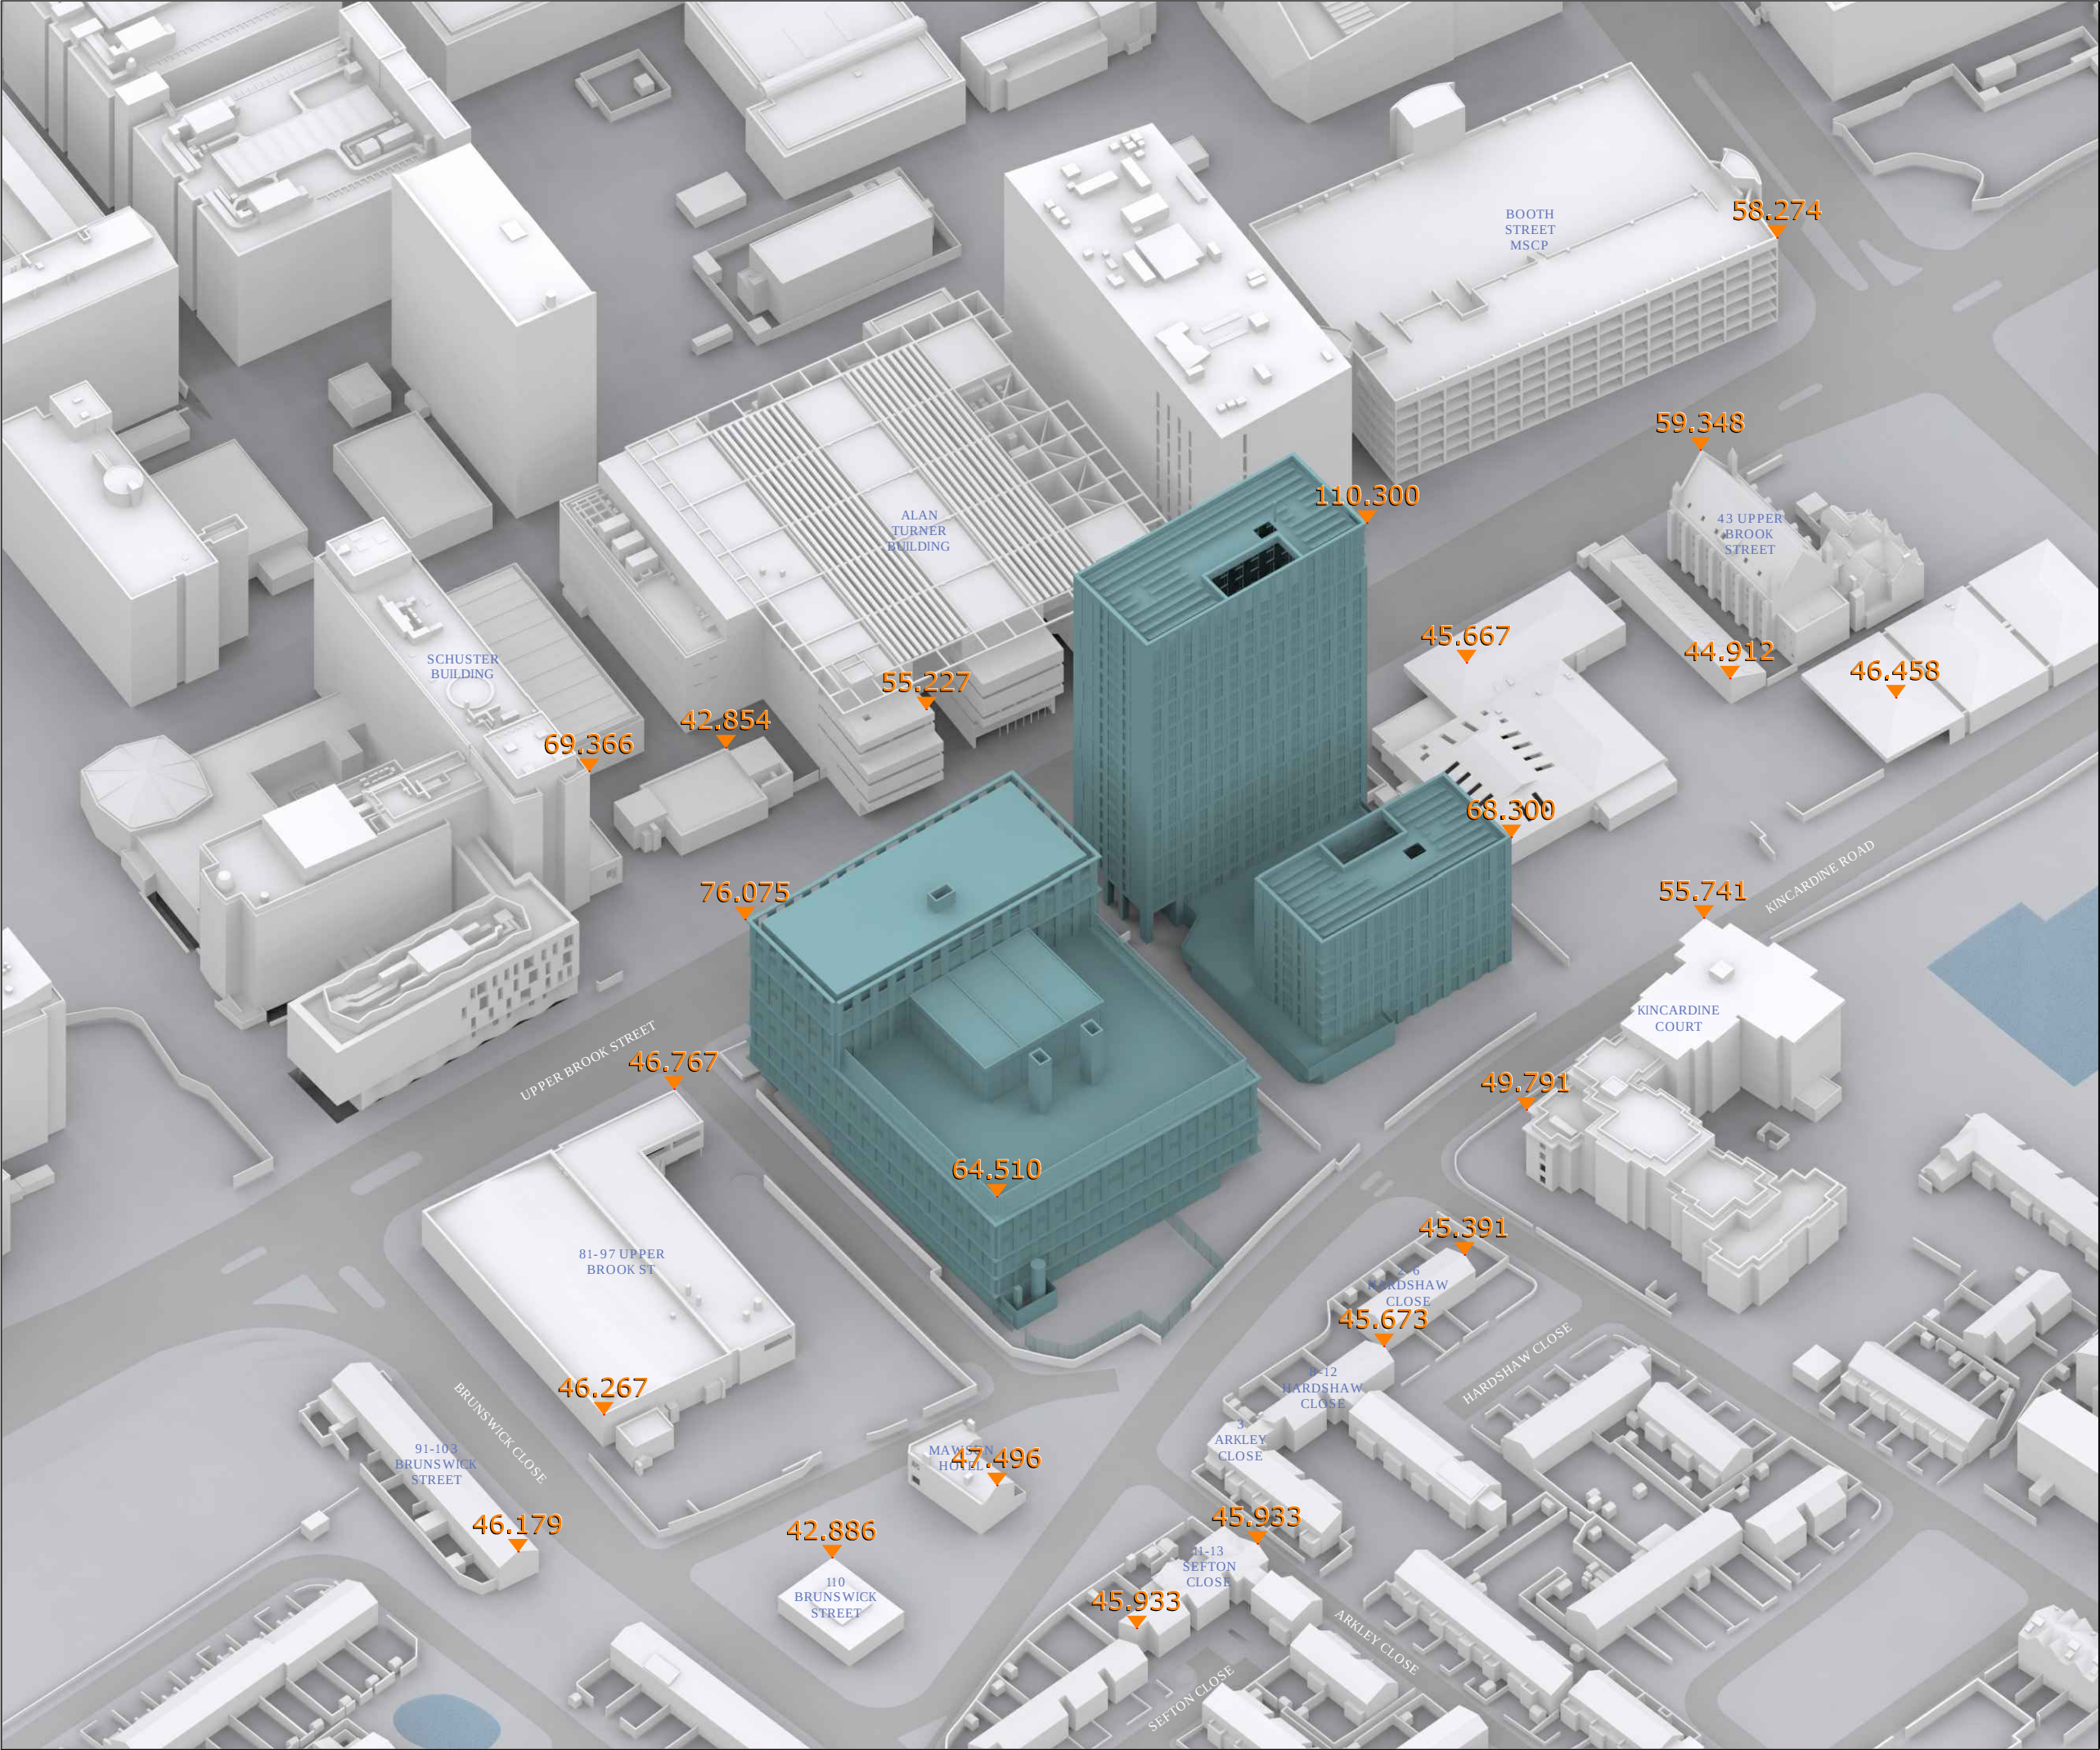

SOURCES OF INFORMATION

IR01 Vertex
IR02- Research
IR08-20230331-Sheppard Robson


ALL INFORMATION DISPLAYED IS SUBJECT TO A COMPLETE VERIFIABLE SITE SURVEY BEING UNDERTAKEN. GIA TAKES NO RESPONSIBILITY ON THE ACCURACY OR RELIABILITY OF THE DISPLAYED DATA SINCE A VERIFIED SITE SURVEY WAS NOT MADE AVAILABLE PRIOR TO THE GENERATION OF SUCH INFORMATION.

NOTES:
PROPOSED SCHEME SHOWN IN TEAL

N.B. DO NOT SCALE OFF THIS DRAWING
PROJECT:
UPPER BROOK ST STUDENT
RESI & LIFE SCIENCE
DEVELOPMENT, MANCHESTER

DRAWING NAME:
3D VIEW PROPOSED

DWN BY	SCALE	CHK BY	STATUS	DATE
JC	NTS	SP	-	APR23
PROJ No.	REL No.	IS No.	DWG No.	REV No.
2283	01	01	05	-

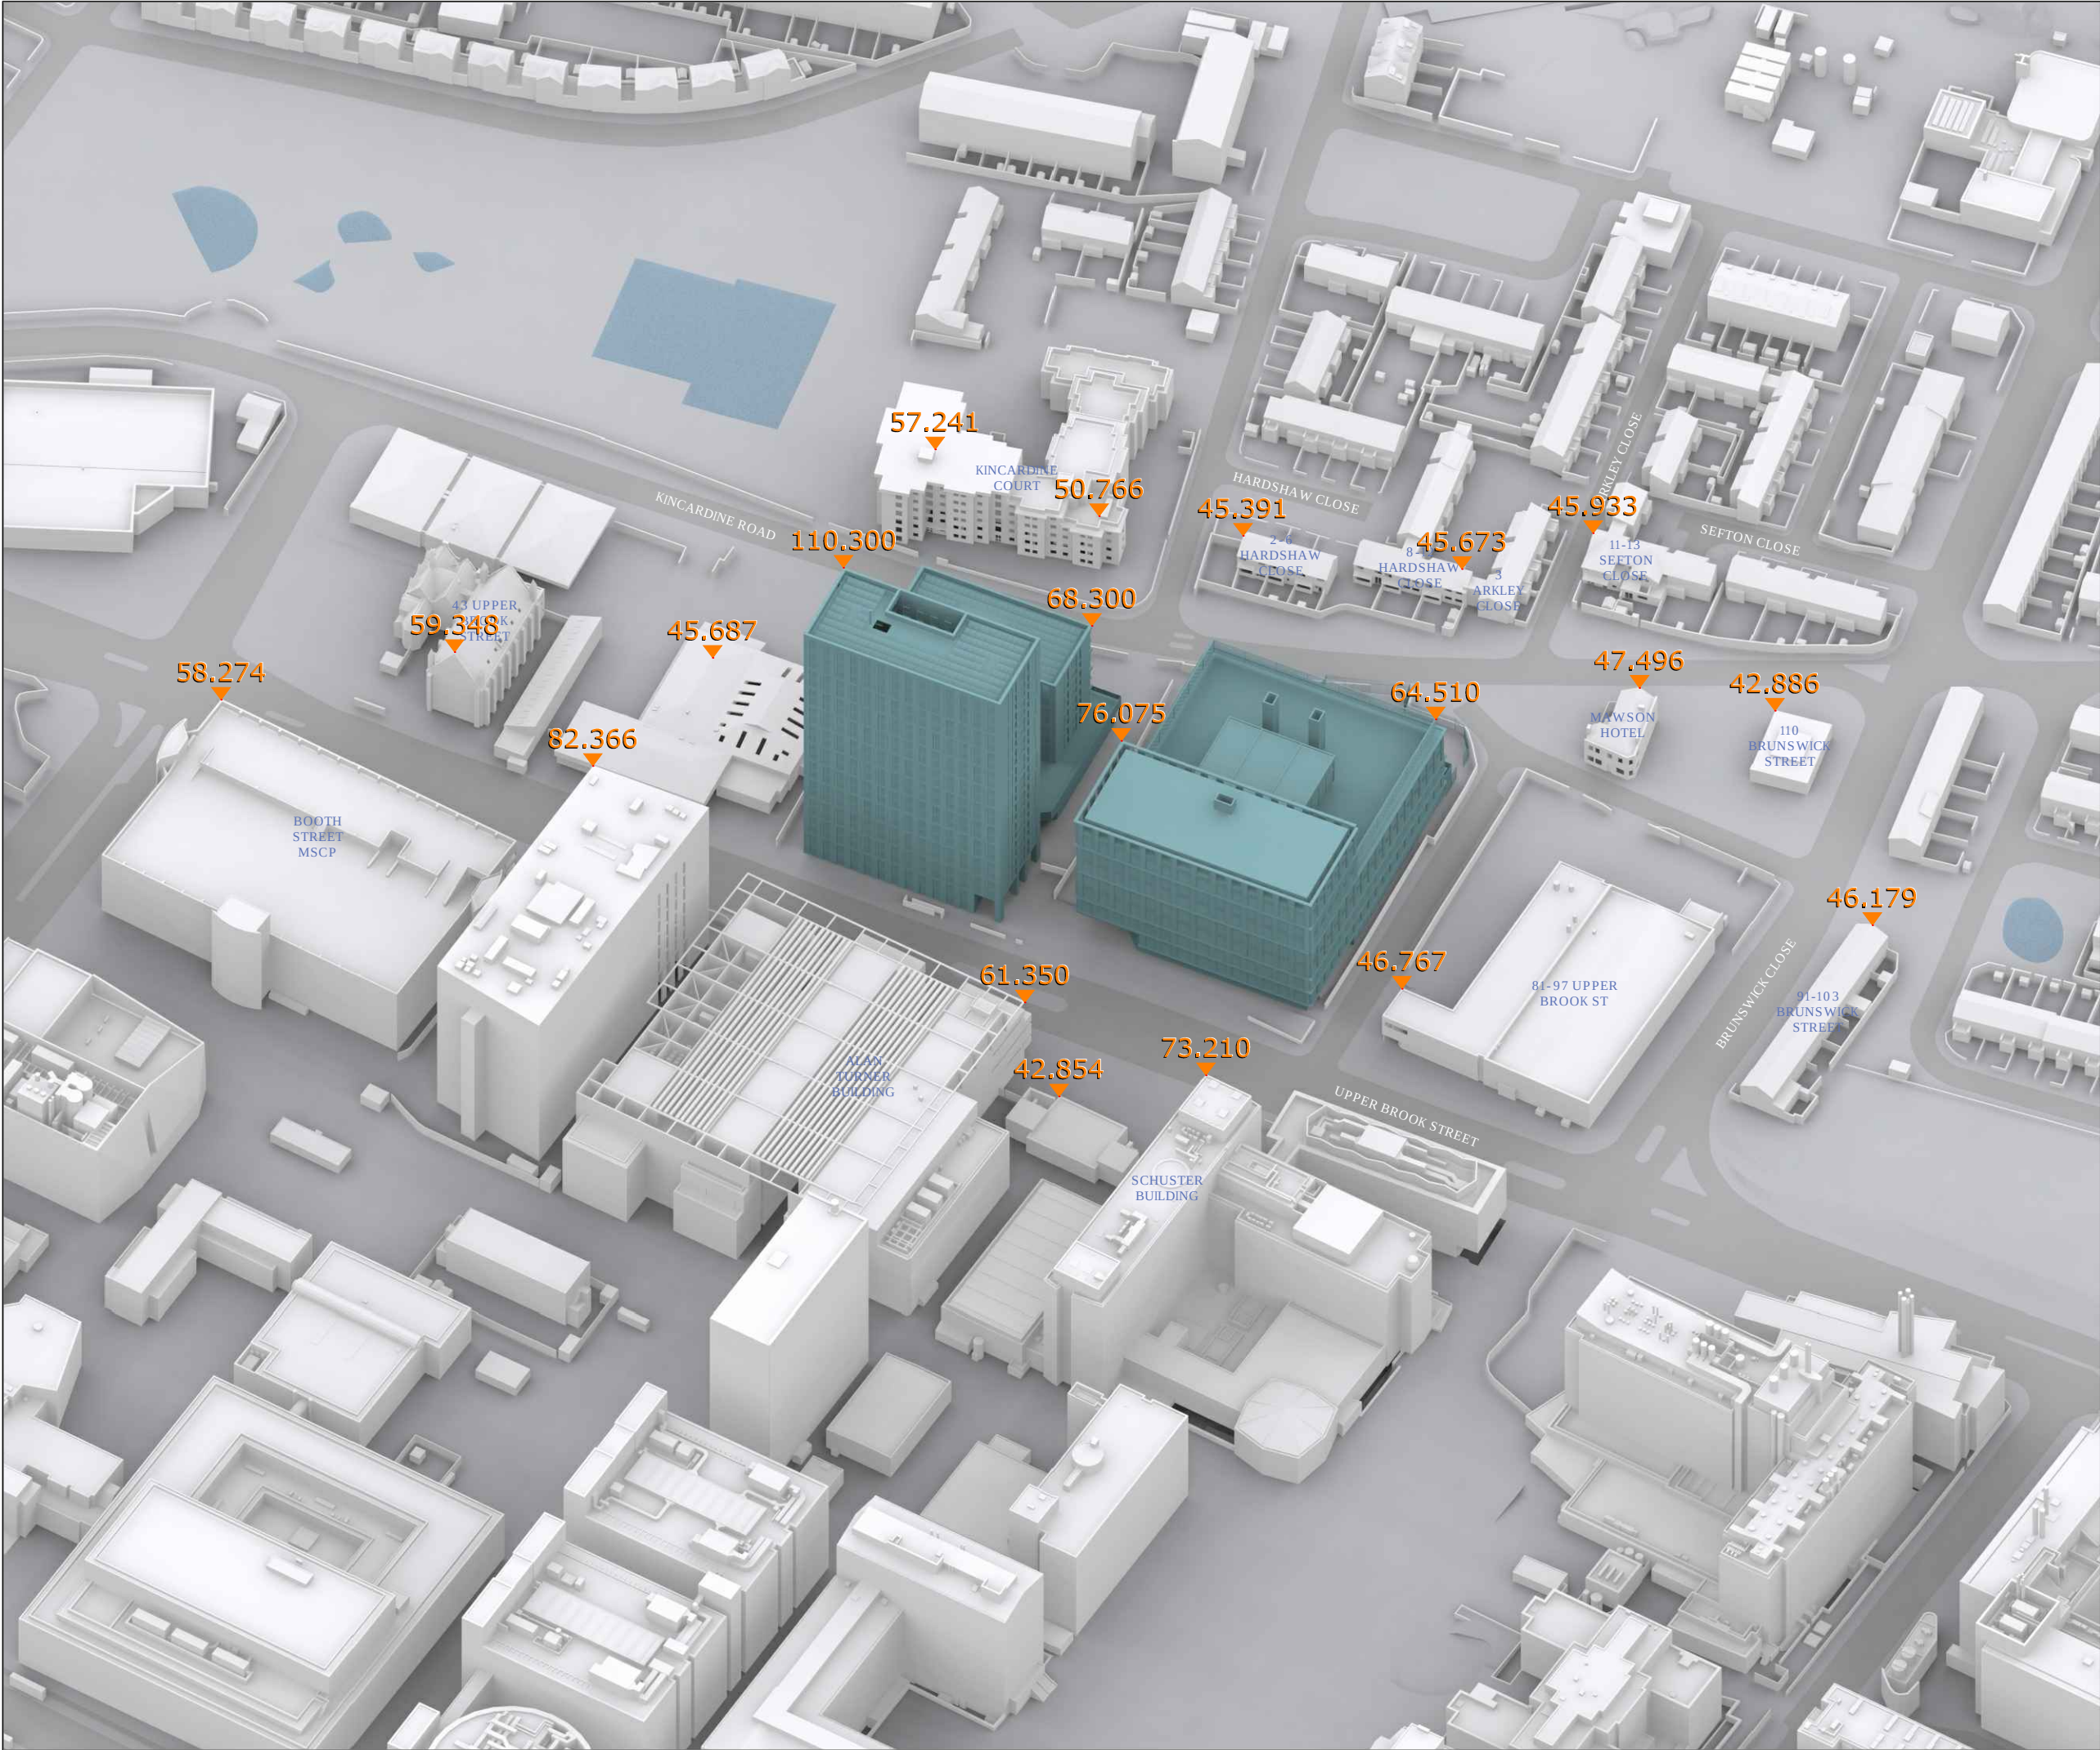

SOURCES OF INFORMATION

IR01 Vertex
IR02- Research
IR08-20230331-Sheppard Robson

ALL INFORMATION DISPLAYED IS SUBJECT TO A COMPLETE VERIFIABLE SITE SURVEY BEING UNDERTAKEN. GIA TAKES NO RESPONSIBILITY ON THE ACCURACY OR RELIABILITY OF THE DISPLAYED DATA SINCE A VERIFIED SITE SURVEY WAS NOT MADE AVAILABLE PRIOR TO THE GENERATION OF SUCH INFORMATION.

NOTES:
PROPOSED SCHEME SHOWN IN TEAL

N.B. DO NOT SCALE OFF THIS DRAWING
PROJECT:
UPPER BROOK ST STUDENT
RESI & LIFE SCIENCE
DEVELOPMENT, MANCHESTER

DRAWING NAME:
3D VIEW PROPOSED

DWN BY	SCALE	CHK BY	STATUS	DATE
JC	NTS	SP	*	APR23
PROJ No.	REL No.	IS No.	DWG No.	REV No.
2283	01	01	06	-



SOURCES OF INFORMATION

IR01 Vertex
IR02- Research
IR08-20230331-Sheppard Robson


ALL INFORMATION DISPLAYED IS SUBJECT TO A COMPLETE VERIFIABLE SITE SURVEY BEING UNDERTAKEN. GIA TAKES NO RESPONSIBILITY ON THE ACCURACY OR RELIABILITY OF THE DISPLAYED DATA SINCE A VERIFIED SITE SURVEY WAS NOT MADE AVAILABLE PRIOR TO THE GENERATION OF SUCH INFORMATION.

NOTES:
PROPOSED SCHEME SHOWN IN TEAL
CONSENTED SCHEME SHOWN IN ORANGE

N.B. DO NOT SCALE OFF THIS DRAWING
PROJECT:
UPPER BROOK ST STUDENT
RESI & LIFE SCIENCE
DEVELOPMENT, MANCHESTER

DRAWING NAME:
PLAN VIEW EXISTING

DWN BY	SCALE	CHK BY	STATUS	DATE
JC	NTS	SP	*	APR23
PROJ No.	REL No.	IS No.	DWG No.	REV No.
2283	01	01	04	-

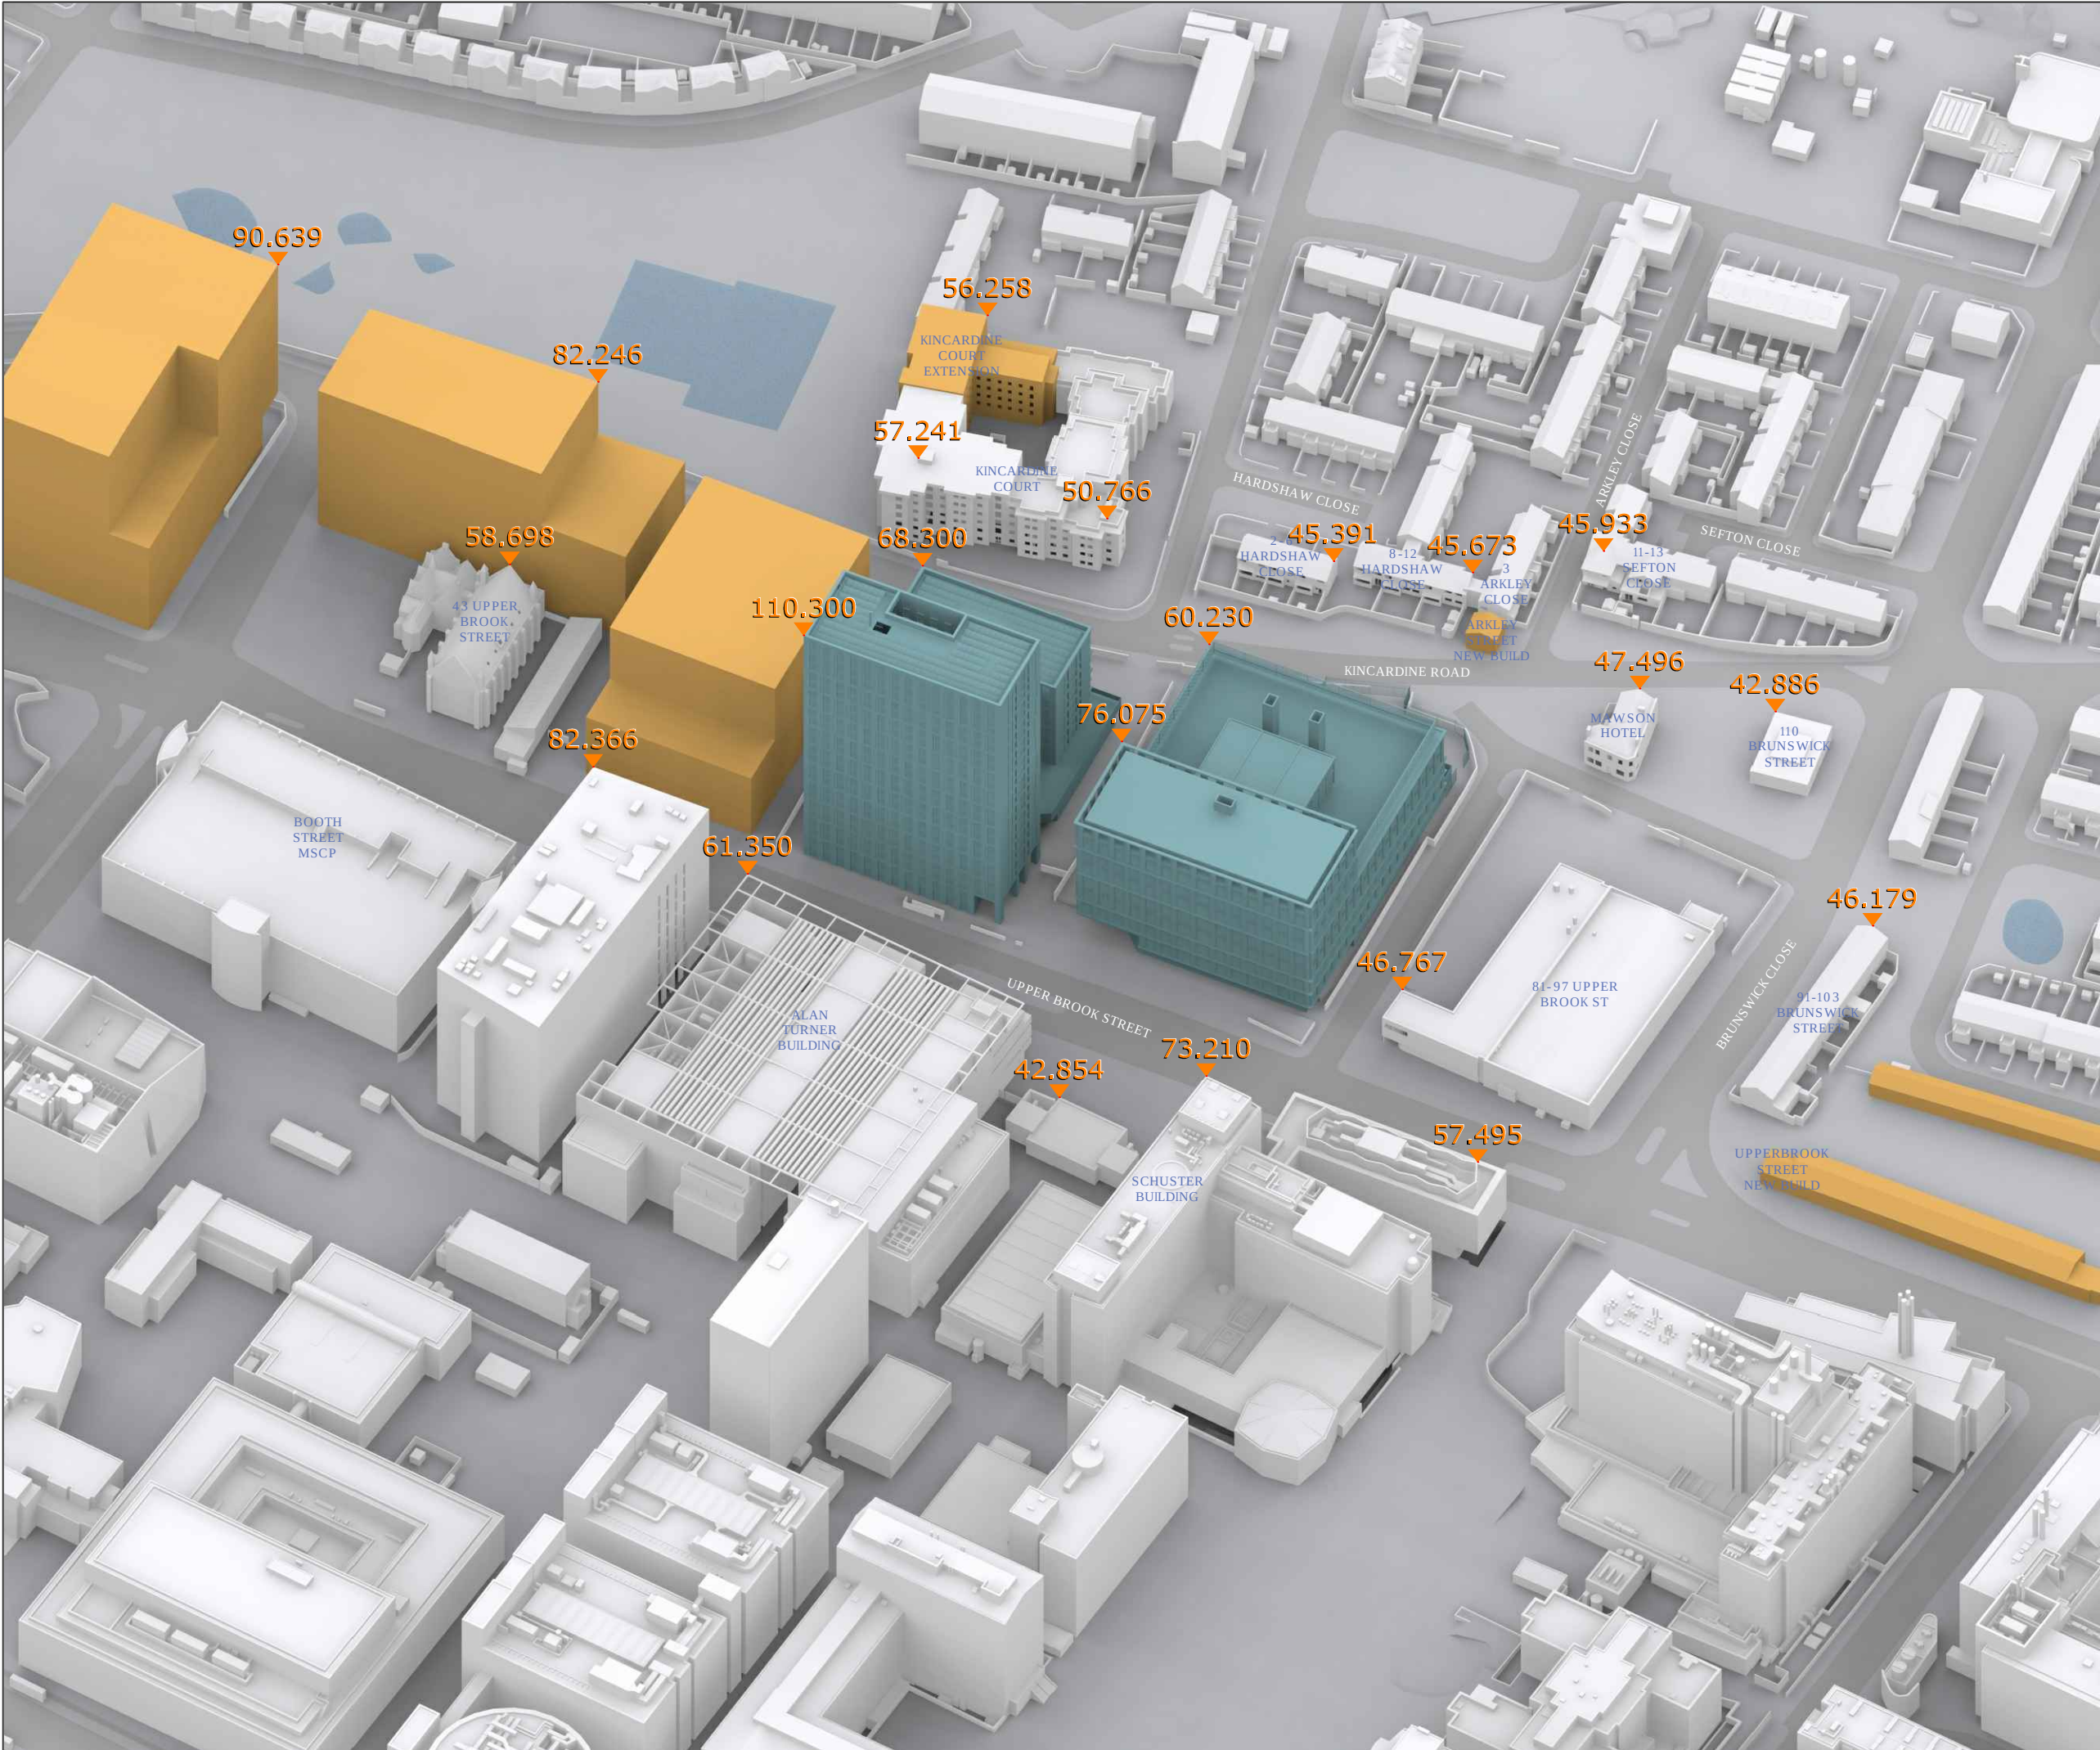

SOURCES OF INFORMATION

IR01 Vertex
IR02 - Research
IR08-20230331-Sheppard Robson

ALL INFORMATION DISPLAYED IS SUBJECT TO A COMPLETE VERIFIABLE SITE SURVEY BEING UNDERTAKEN. GIA TAKES NO RESPONSIBILITY ON THE ACCURACY OR RELIABILITY OF THE DISPLAYED DATA SINCE A VERIFIED SITE SURVEY WAS NOT MADE AVAILABLE PRIOR TO THE GENERATION OF SUCH INFORMATION.

NOTES:
PROPOSED SCHEME SHOWN IN TEAL
CONSSENTED SCHEME SHOWN IN ORANGE

N.B. DO NOT SCALE OFF THIS DRAWING
PROJECT:
UPPER BROOK ST STUDENT
RESI & LIFE SCIENCE
DEVELOPMENT, MANCHESTER

DRAWING NAME:
3D VIEW EXISTING

DWN BY	SCALE	CHK BY	STATUS	DATE
JC	NTS	SP	-	APR23
PROJ No.	REL No.	IS No.	DWG No.	REV No.
2283	01	01	06	-