


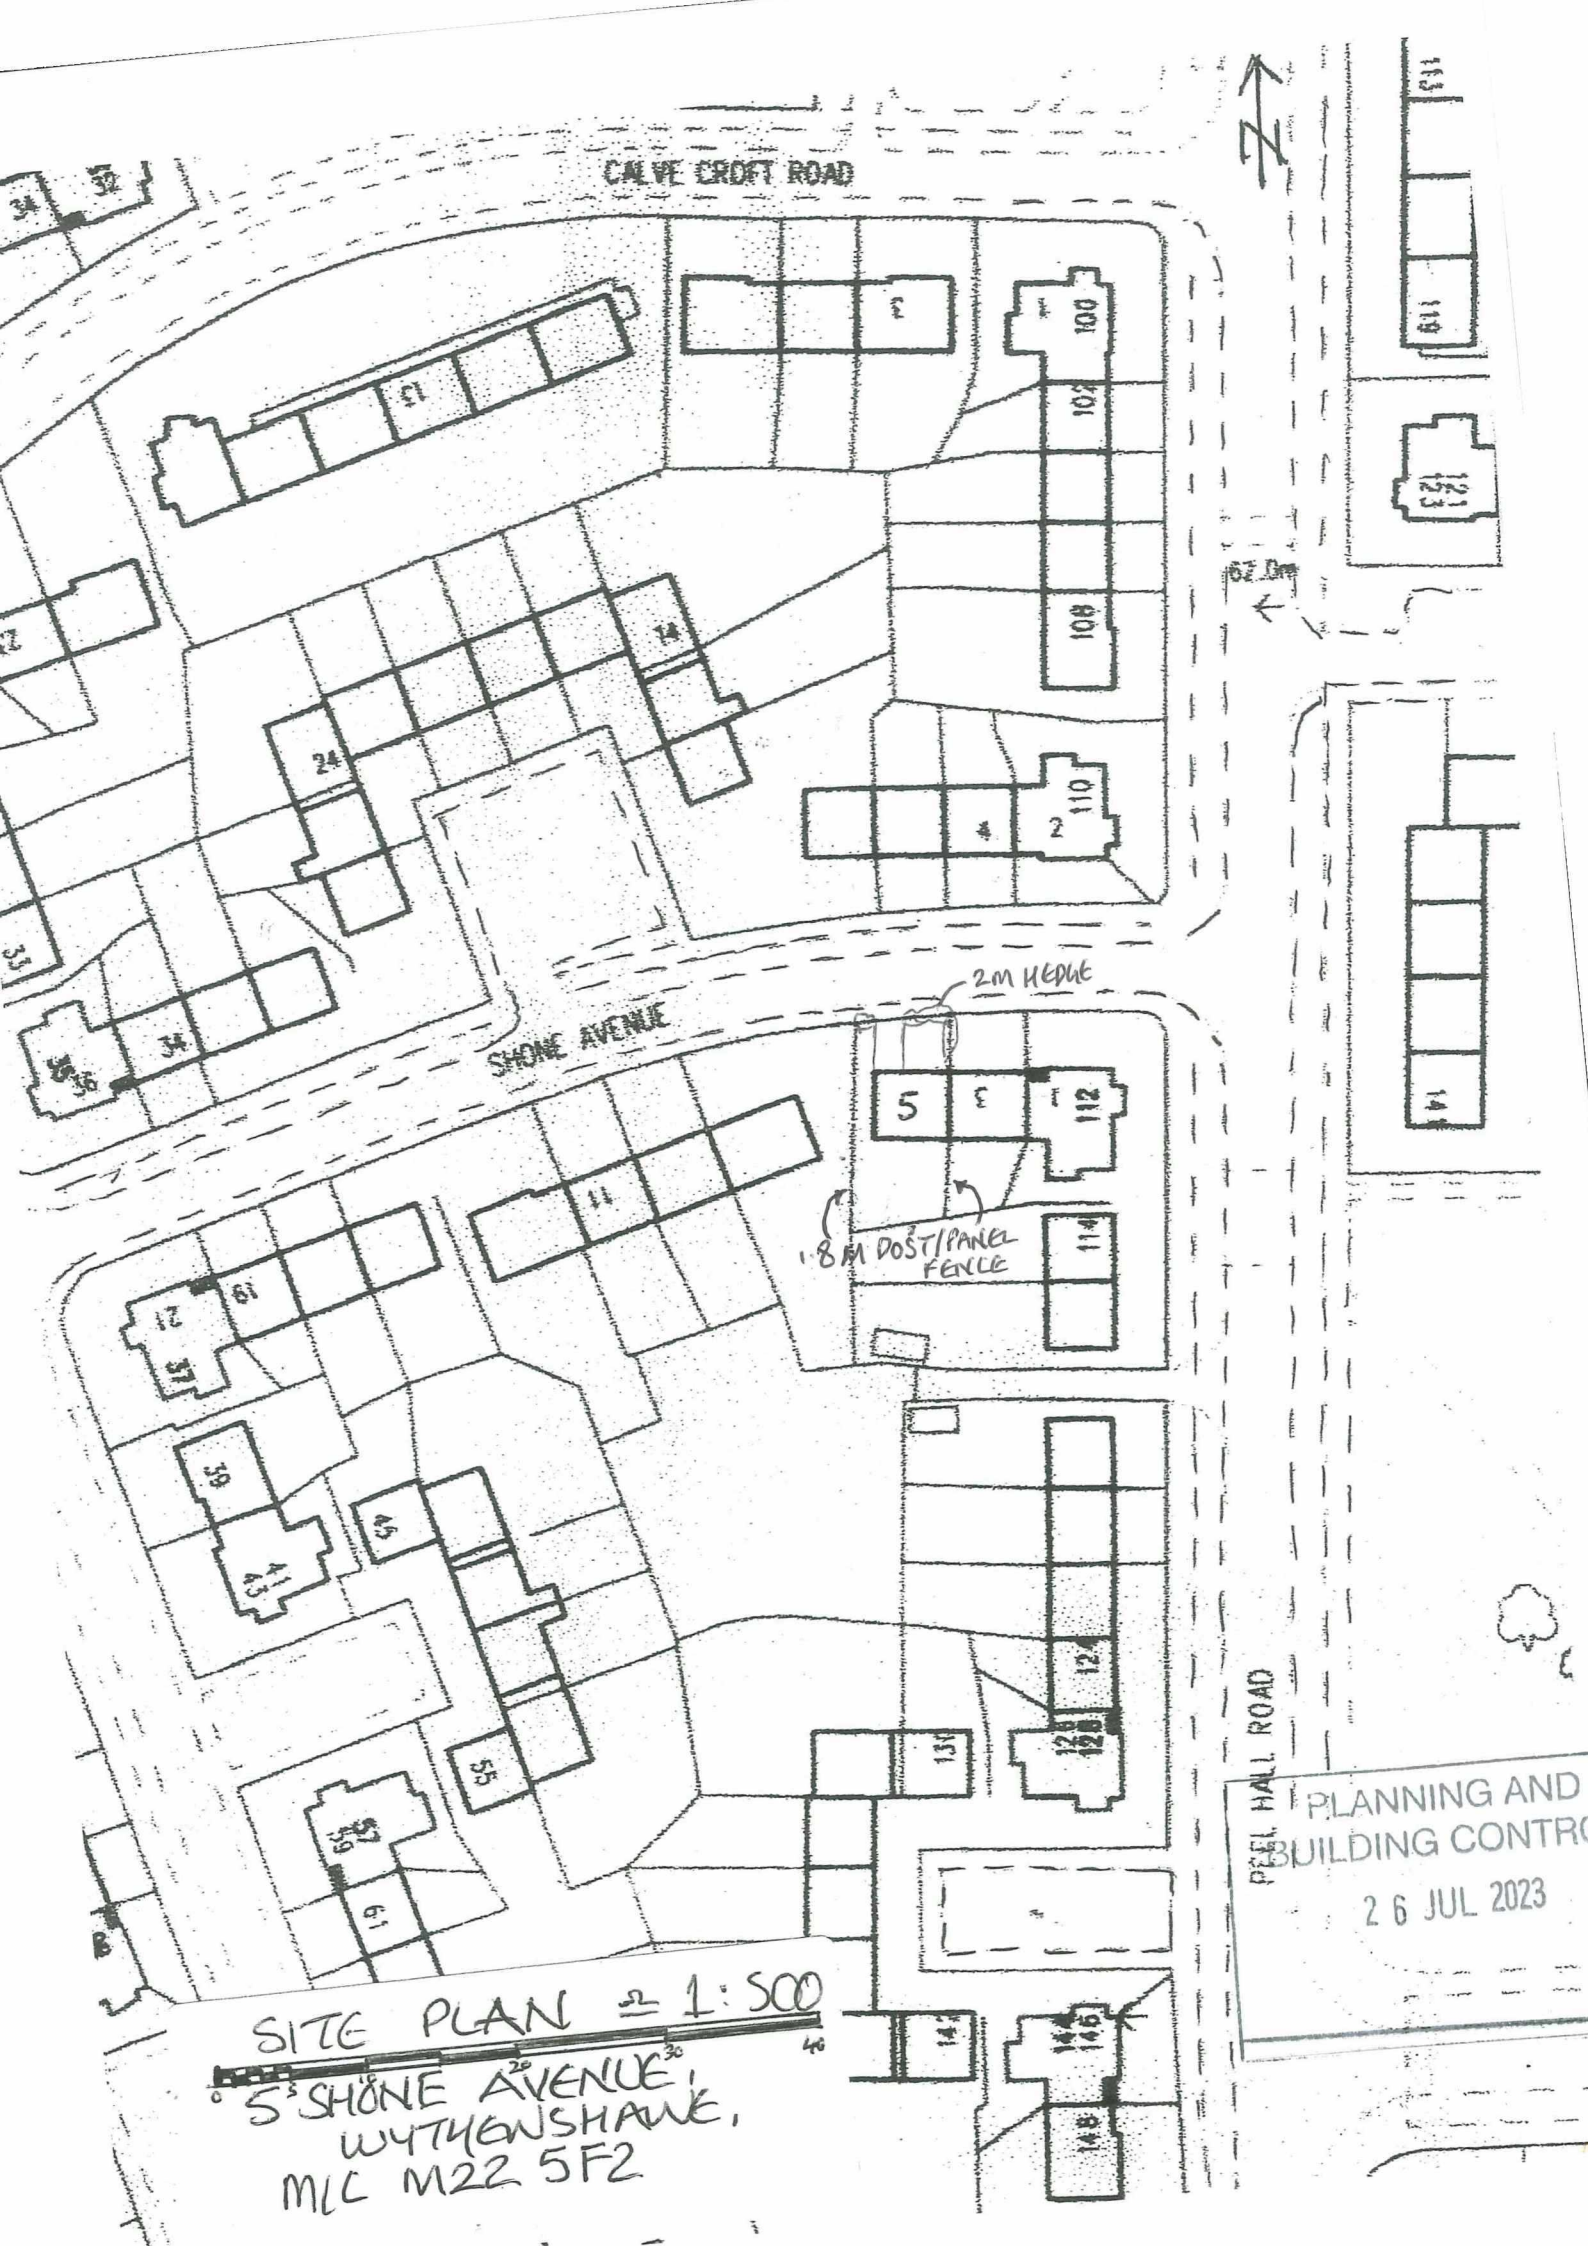

CALVE CROFT ROAD



SHONE AVENUE

2m HEDGE

18m POST/PANEL FENCE

PEEL HALL ROAD

SITE PLAN $\approx 1:500$

5 SHONE AVENUE,
WYTHENSHAW,
MIL M22 5F2

PLANNING AND
BUILDING CONTROL
26 JUL 2023