This drawing is copyright. Do not scale dimensions from this drawing "If in doubt ask". This drawing is to be read in conjunction with all other relevant drawings and specifications. All discrepancies on this drawing are to be reported to the architect. Do not modify any element of this drawing. Use drawing only for purpose(s) issued.

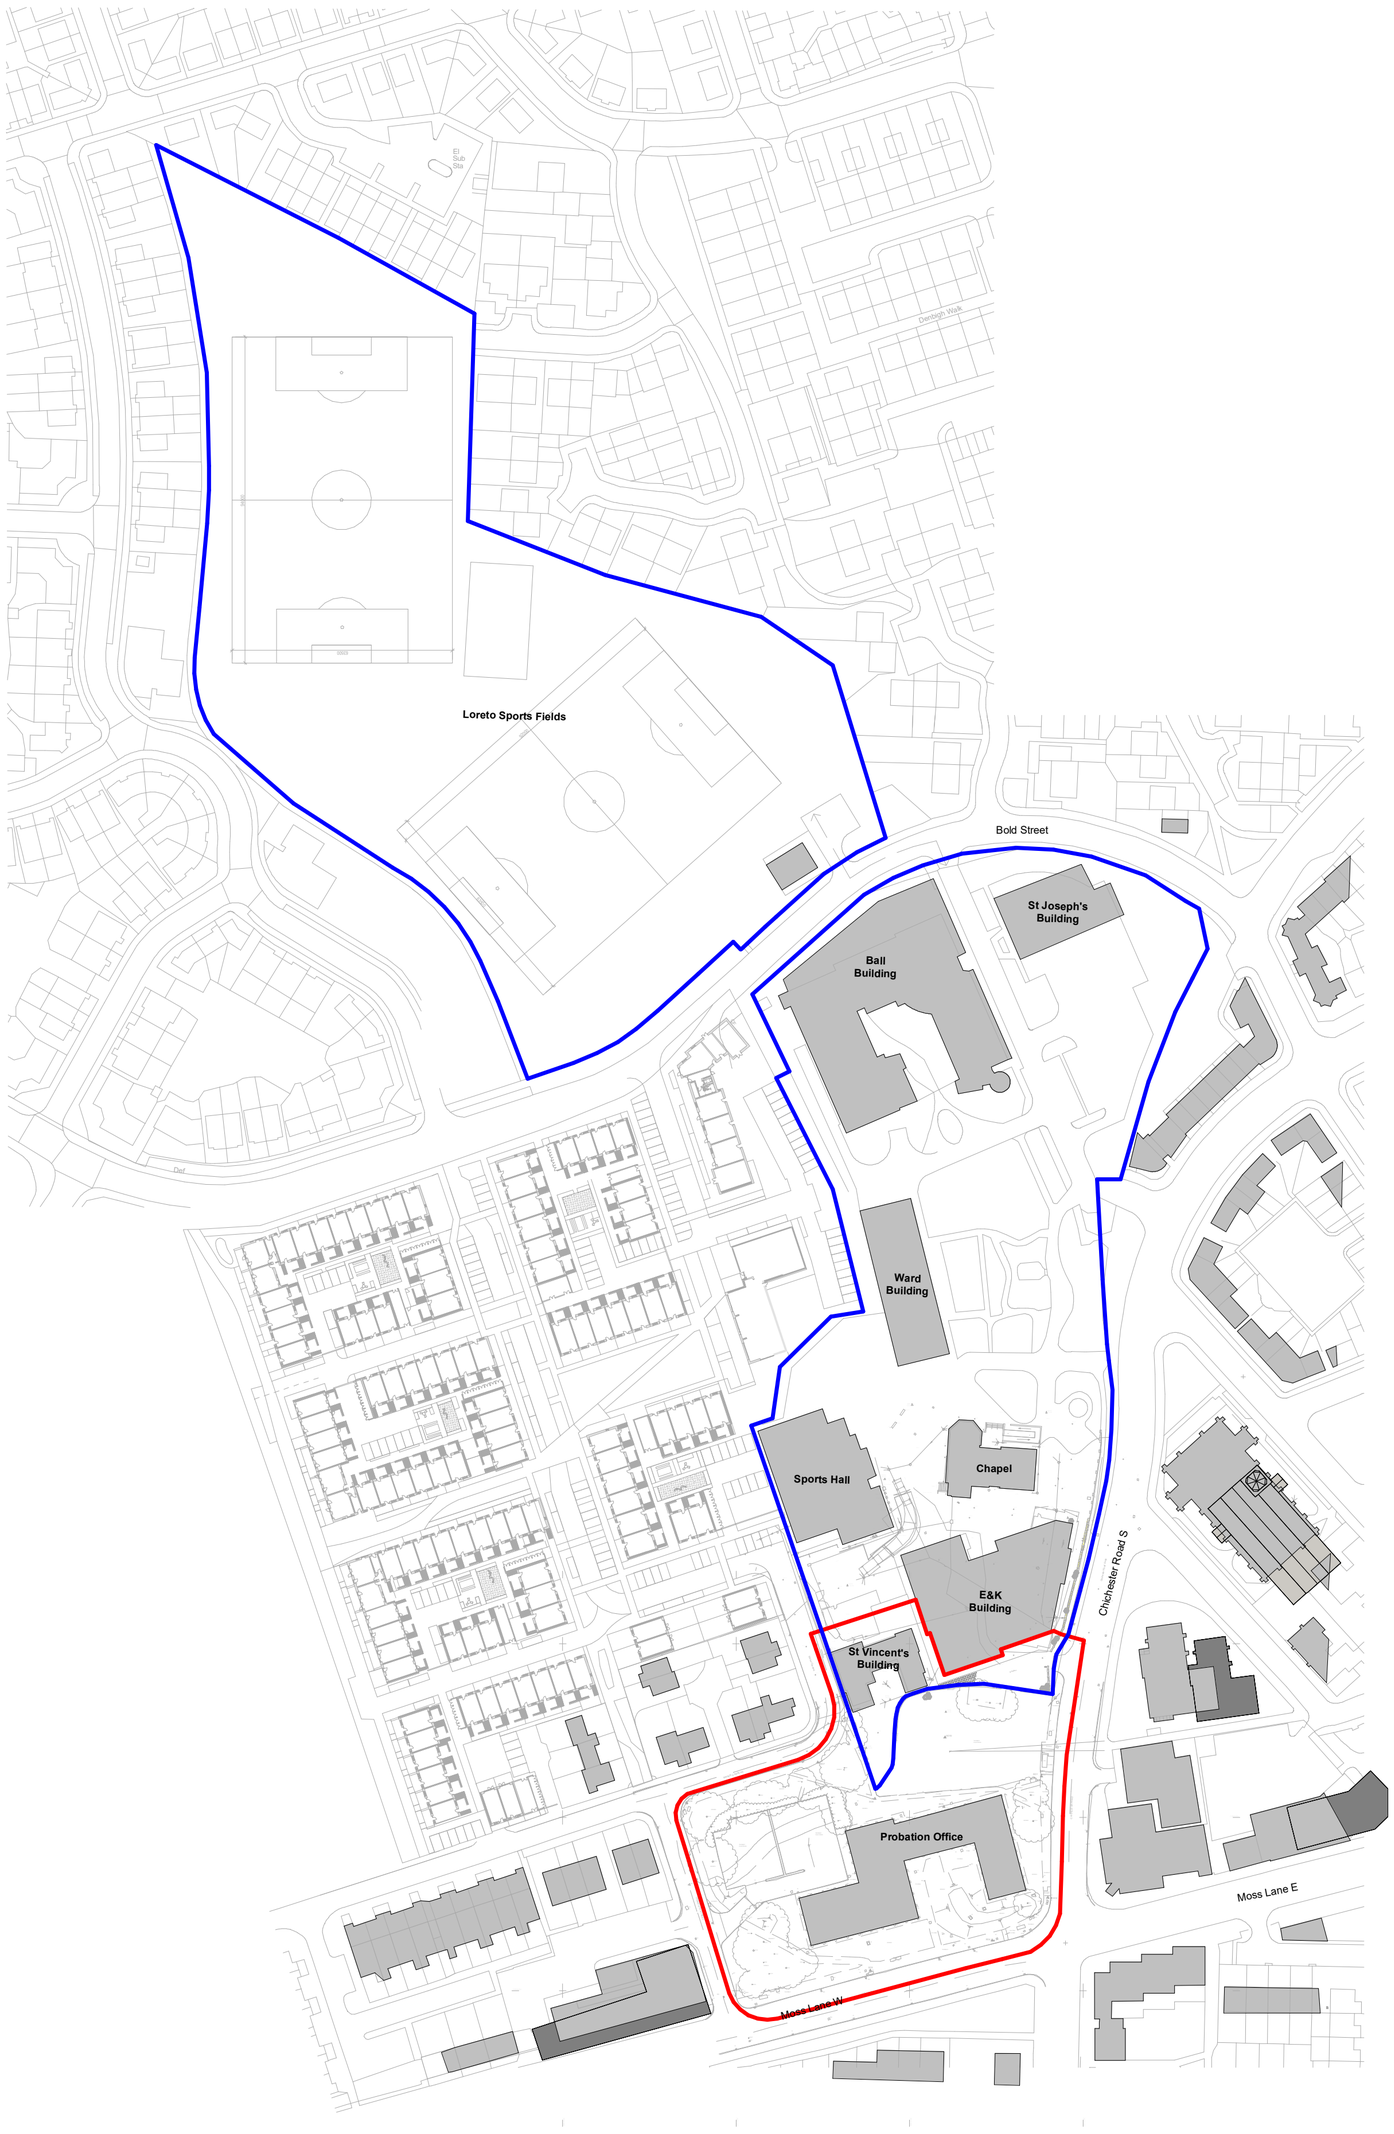

1 Site Location Plan

1 : 1250 Ref Sheet: 9006

Key

Application Site Boundary

Ownership Boundary

Site Address:

Loreto College
Chichester Road South
Manchester
M15 5PB

Application Boundary Area = 0.93 ha

Scale 1:1250

0 20 50 100 200

Client:	Loreto College
Project:	New-Build
Job No.:	1273
Date :	04/04/23
BIM Model :	LCPL-10A-M3
QA:	AD DD
Scale :	1 : 1250@A1
Drawing:	**Site Location Plan**
Rev notes:	i124 - Planning Application

LCPL- 10A- V0- 00- DR- A- **0001**

Rev Revision Notes
L1 i124 - Planning Application

LCPL- 10A- V0- 00- DR- A- 0001- L1