
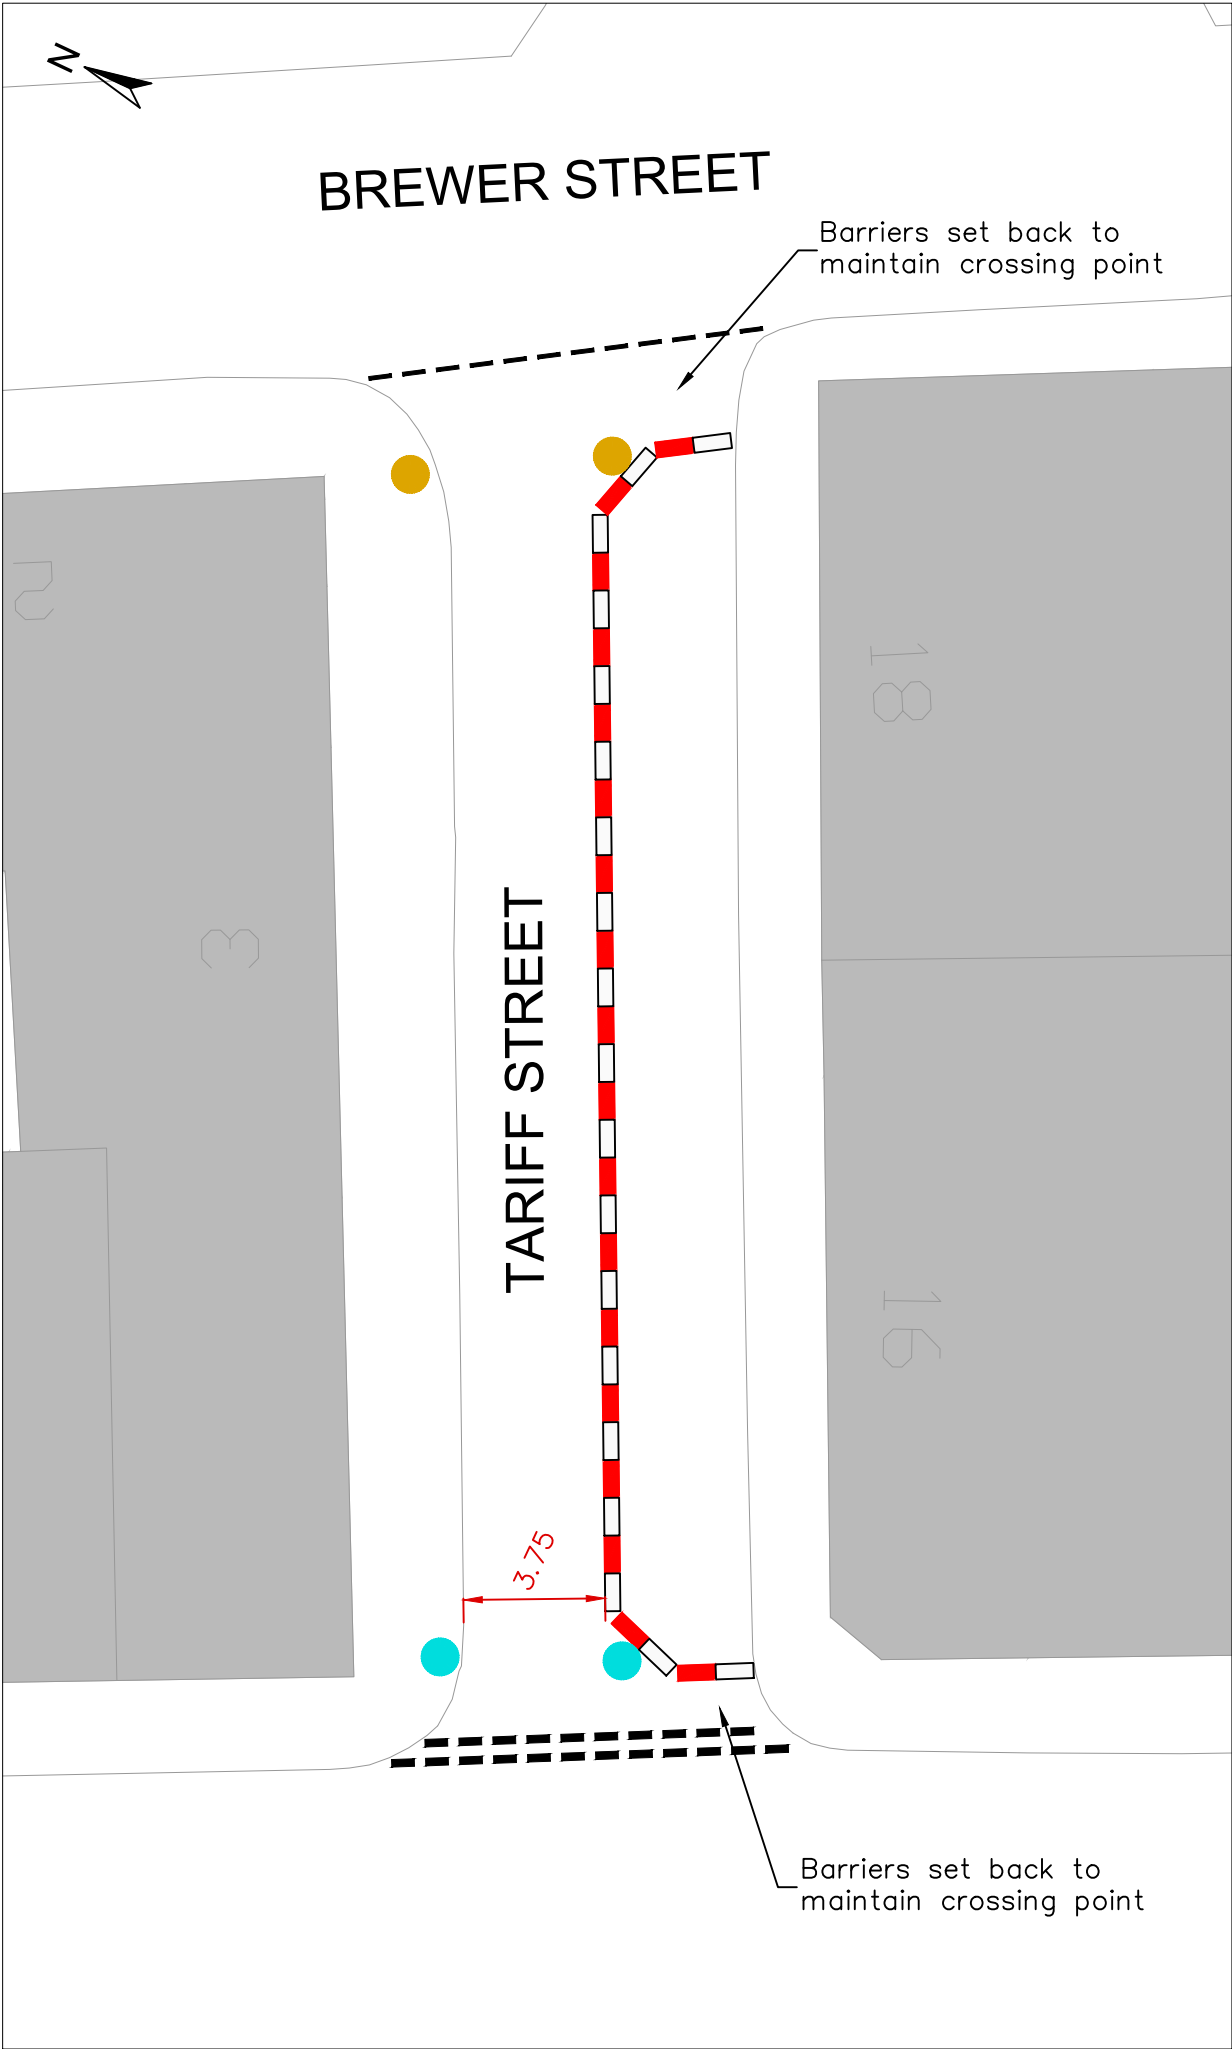


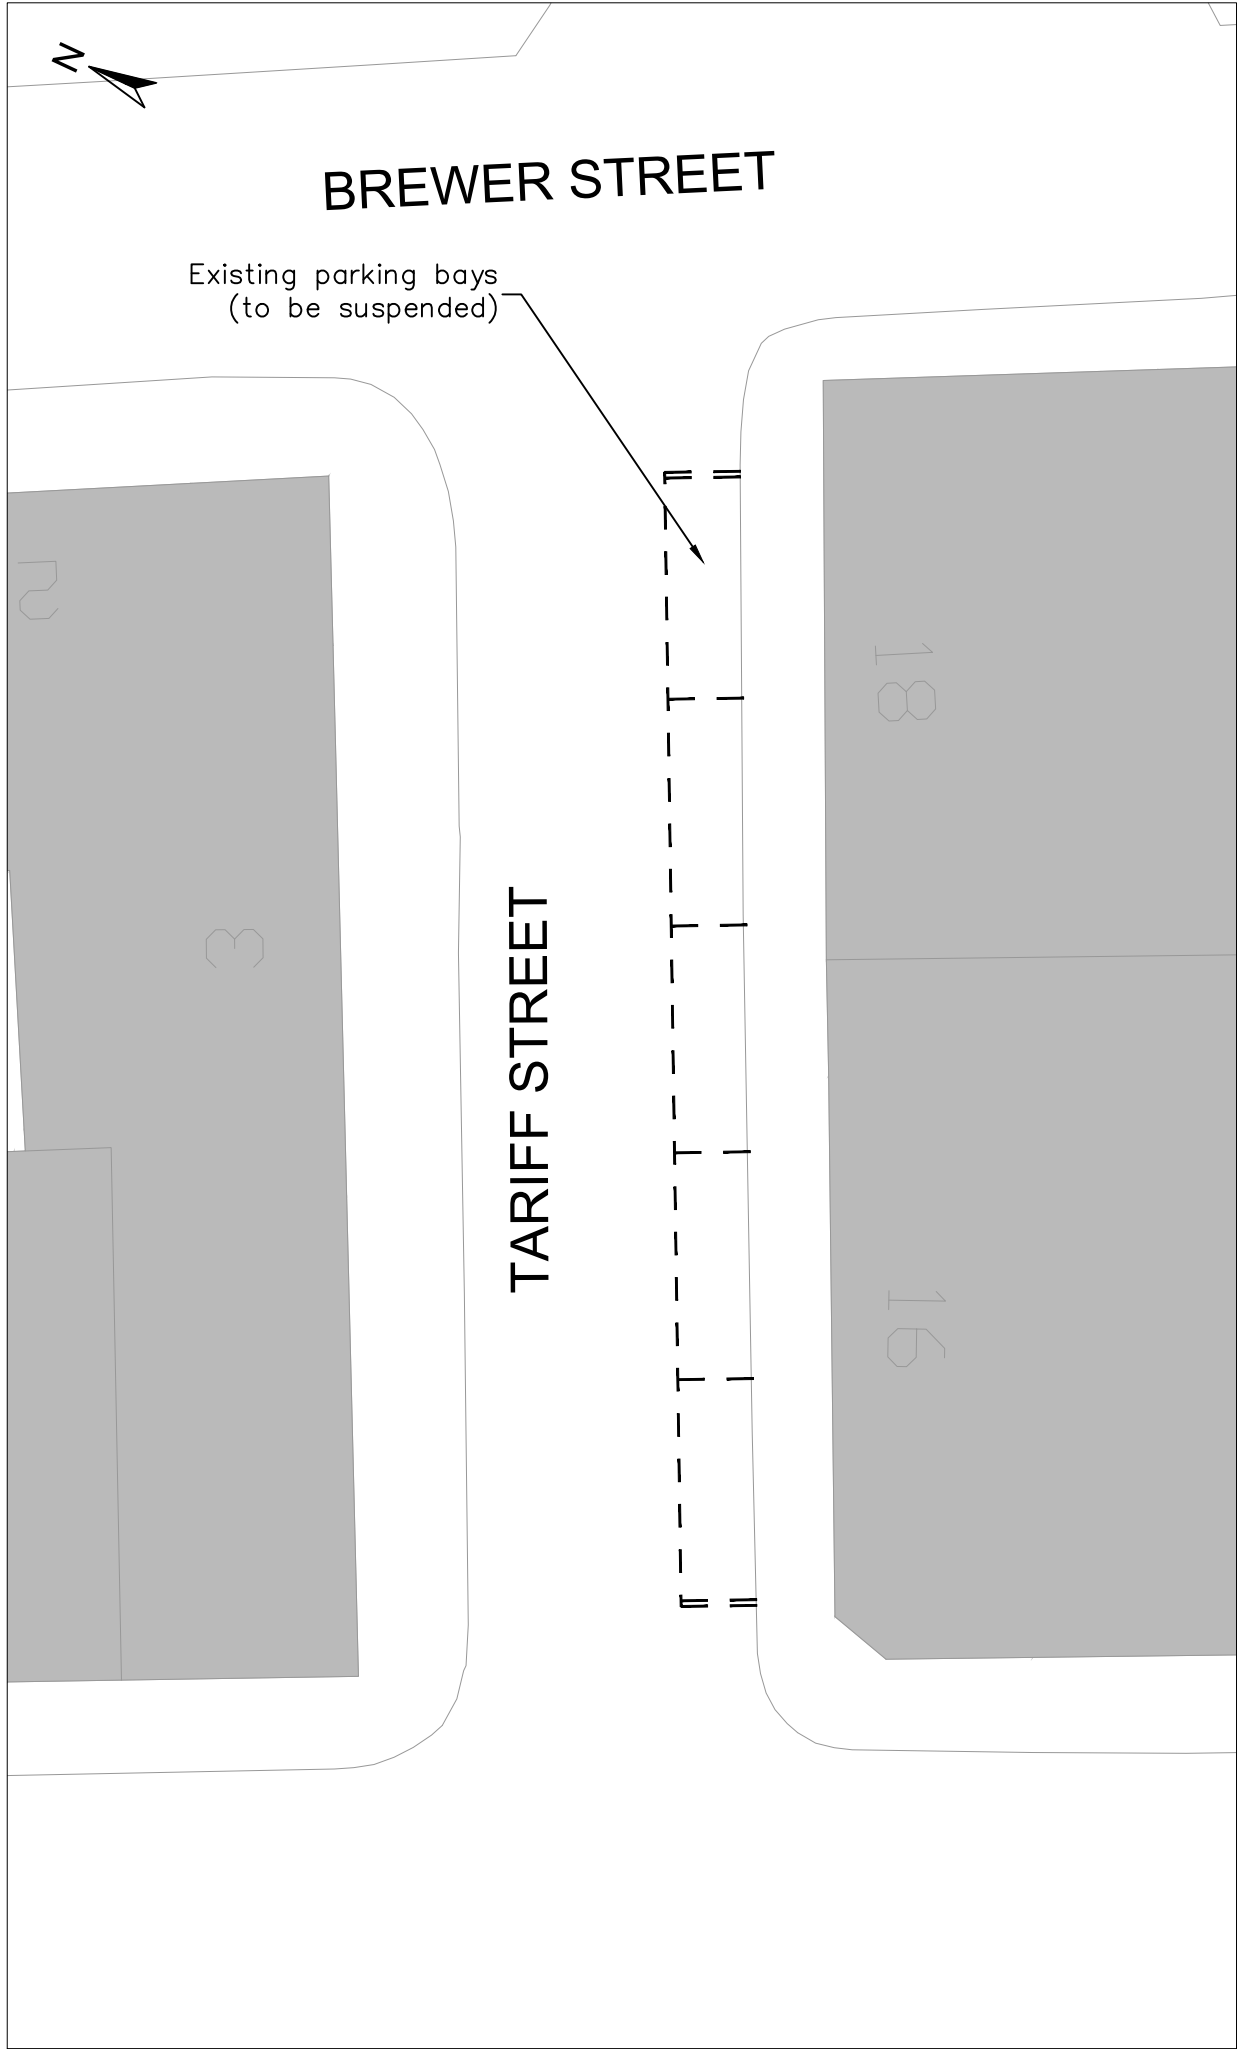

Legend

-  Road barrier
-  One-way sign (Diag 652)
-  No entry sign (Diag 616)

 Diag 652

 Diag 616

Rev.	Date	Amendment	Drawn	Chkd.	Appd.



Fourways House
57 Hilton Street
Manchester
M1 2EJ

Tel: +44 (0) 161 236 2757
Email: communications@rsk.co.uk
Web: www.rsk.co.uk

Client

Pen & Pencil

Project Title

Fourways House /
Tariff Street Seating and Dining

Drawing Title

Existing and Proposed
Street Layouts

Drawn	Date	Checked	Date	Approved	Date
IW	MAR23				

Scale	Orig Size	Dimensions
1:200	A3	METRES

Project No.	Drawing File
RSKMAN	

Drawing No.	Rev.
RSKMAN-10-01	

0 2 4 8 12

Scale