


Plot Stamp: Z:\8529 Academic Campus - boundary walls 2022-23\05 Drawings & Specifications\2 Existing\Broomcroft\8529 Broomcroft boundary wall.dwg Plot Date and Time Stamp: 16/08/2023 16:17:01

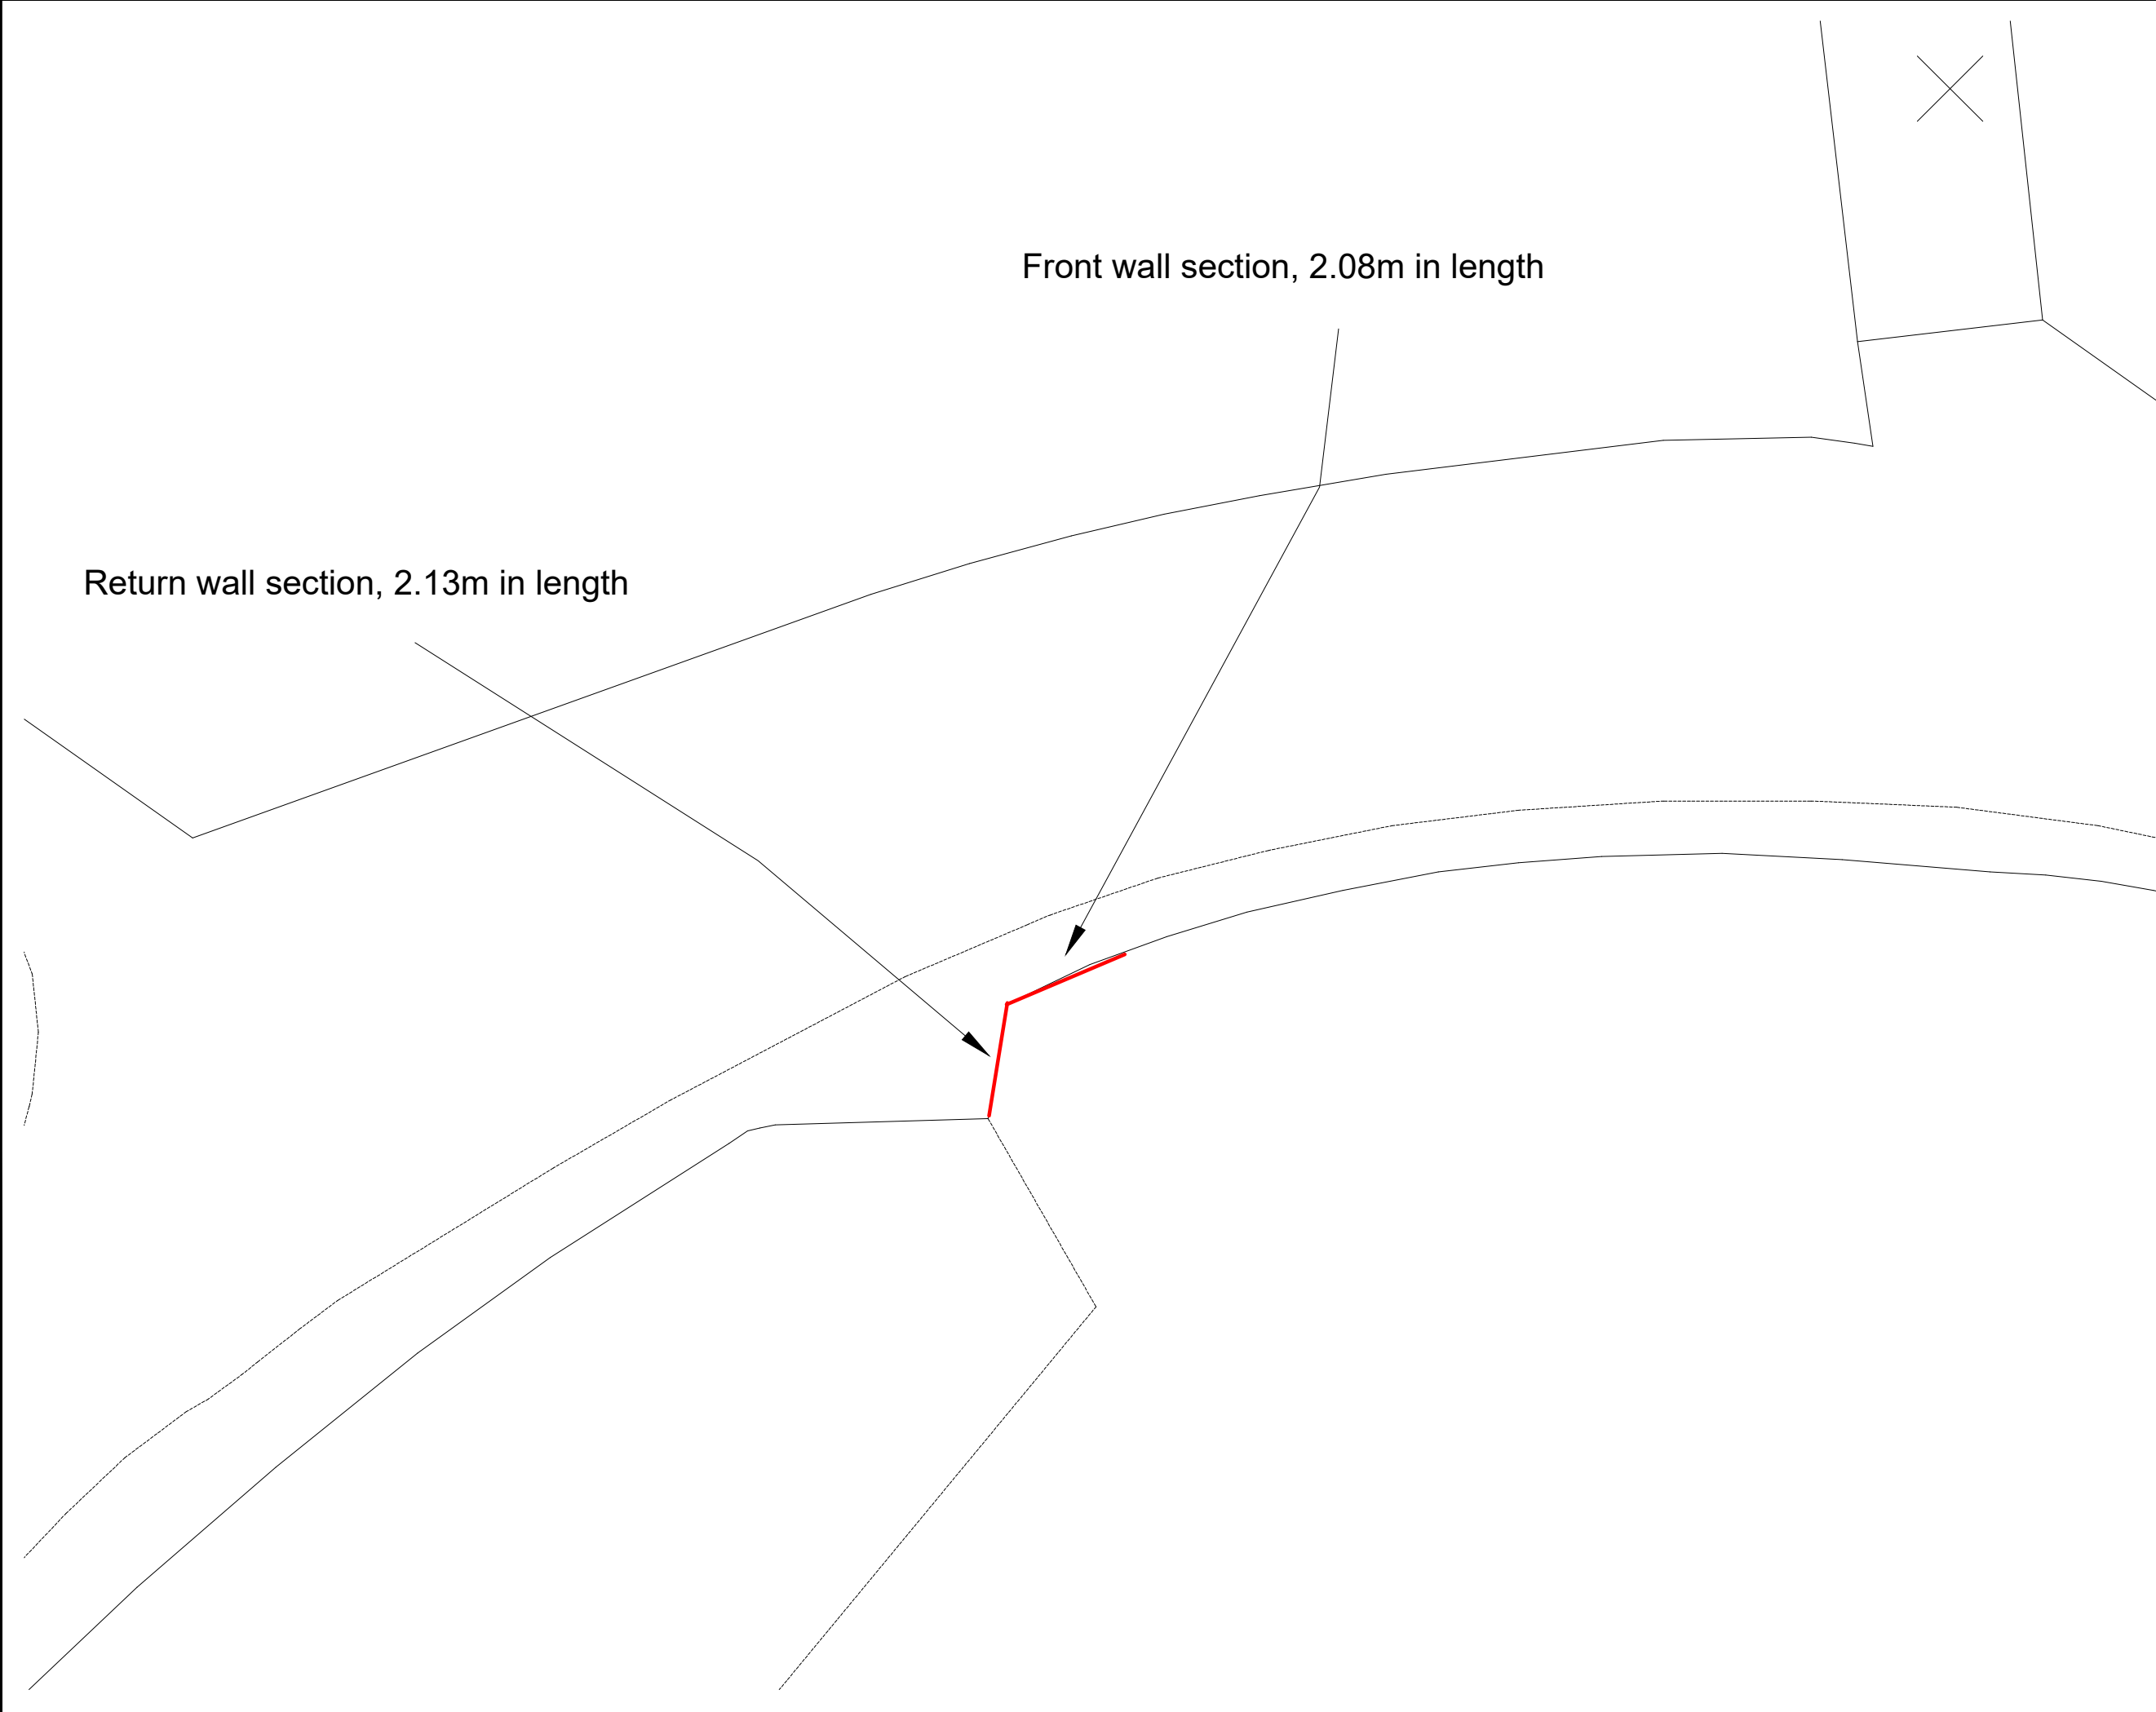

- NOTES
- DO NOT SCALE FROM THIS DRAWING.
 - ALL MEASUREMENTS ARE IN MILLIMETERS UNLESS STATED OTHERWISE.
 - THIS DRAWING IS TO BE READ IN CONJUNCTION WITH THE SPECIFICATION AND ALL RELEVANT ARCHITECTURAL, ELECTRICAL, MECHANICAL AND STRUCTURAL DRAWINGS.
 - (c) UNIVERSITY OF MANCHESTER. THIS DRAWING MUST NOT BE REPRODUCED WITHOUT PERMISSION.
 - DIRECTORATE OF ESTATES AND FACILITIES TO BE NOTIFIED OF ANY DISCREPANCIES.

Rev	Description	Rev	By	Chk'd	Auth

MANCHESTER1824

The University of Manchester

Directorate of Estates and Facilities

Beyer Building

The University of Manchester

Oxford Road

Manchester

M13 9PL

Drawing Status

PLANNING

Project

PN 8529 - BROOMCROFT BOUNDARY WALL WORKS

Building Name

BROOMCROFT HALL

Building No.

071AA

Site Name

DIDSBURY

Sub Site Name

-

Drawing Title

DRAWING SHOWING AREA OF WALL TO BE REMOVED

PM

JW

Drawn

JW

Checked

-

Authorised

-

Scale @ A3

1:100

Date

24-07-23

Date

-

Date

-

Drawing No.

071AA-8529-A102

Revision

-