



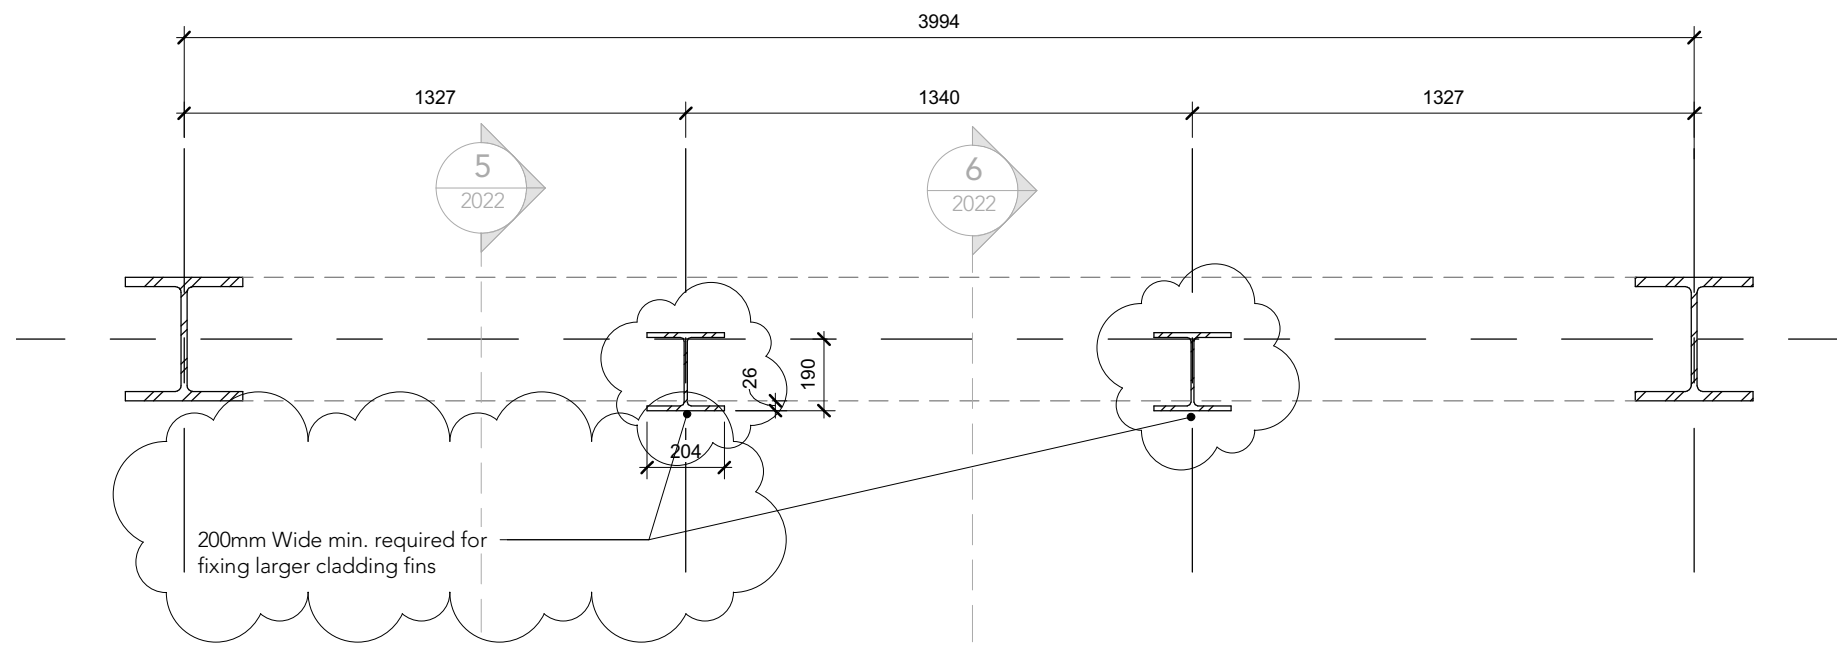


3 Plan Detail AA
1 : 20

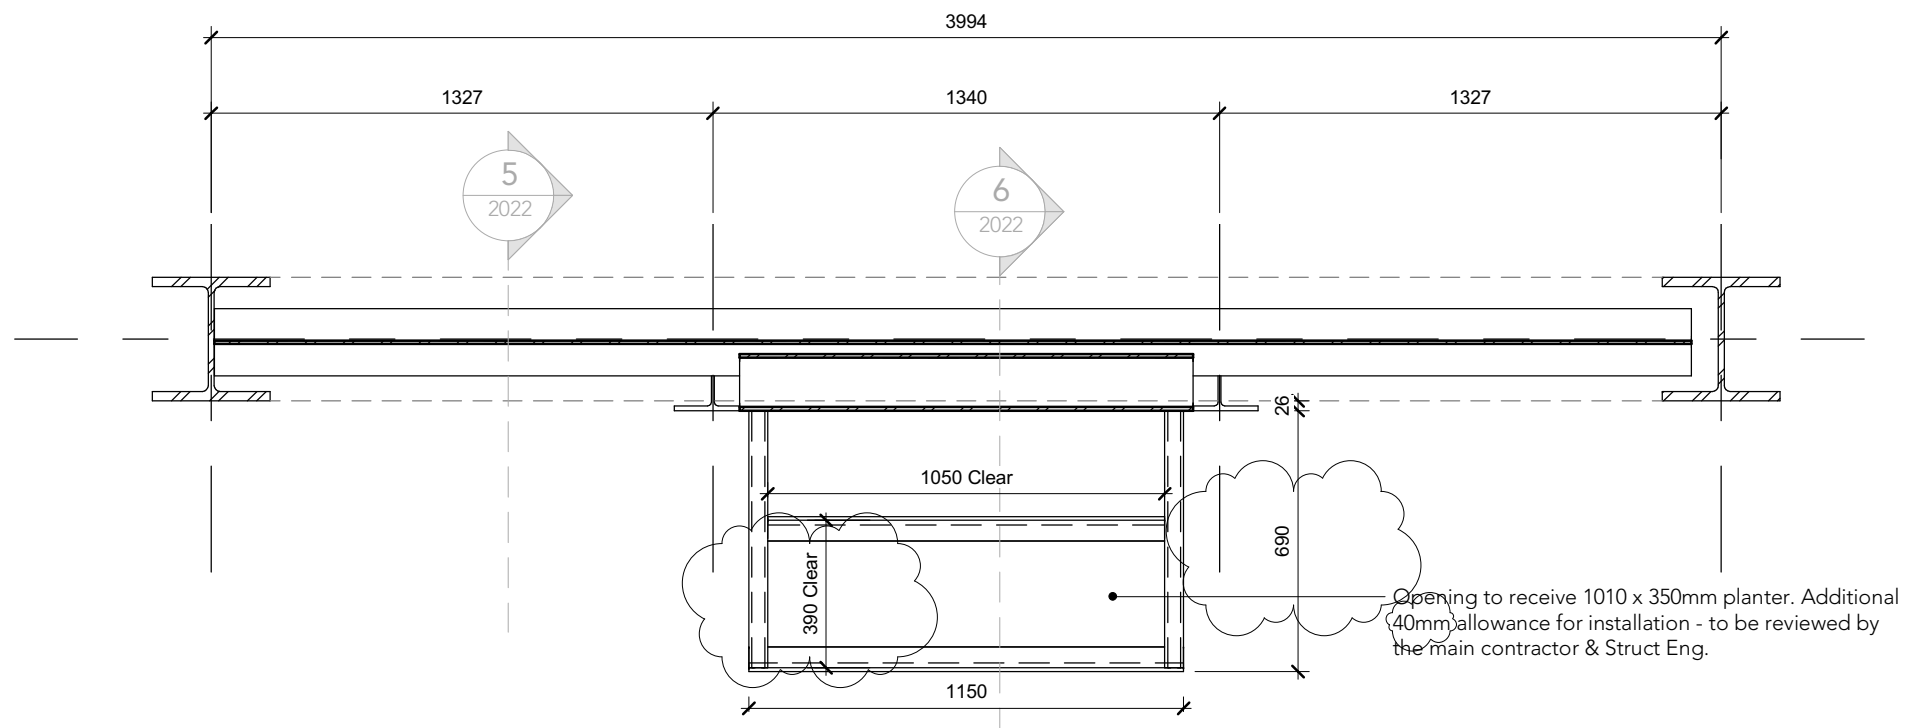


4 Plan Detail CC
1 : 20

NOTES:
Drawing produced for co-ordination purposes only prior to the design being developed further by specialist facade sub-contractor.
Refer to S.E drawings for steel section sizes

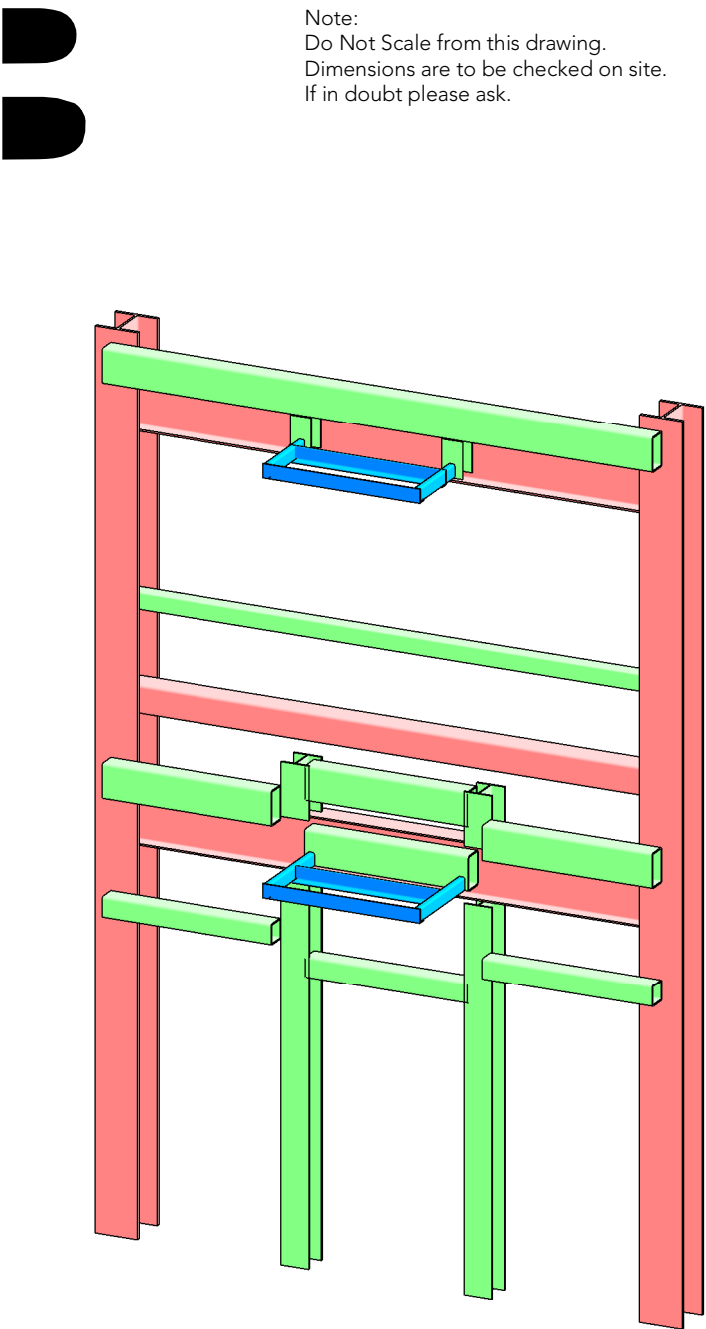


- Steel Frame Finish Types:
- Intumescent Paint - RAL 7004
 - Galvanised Coating
 - Galvanised & PPC coating - Matt RAL 9017


1 3D View

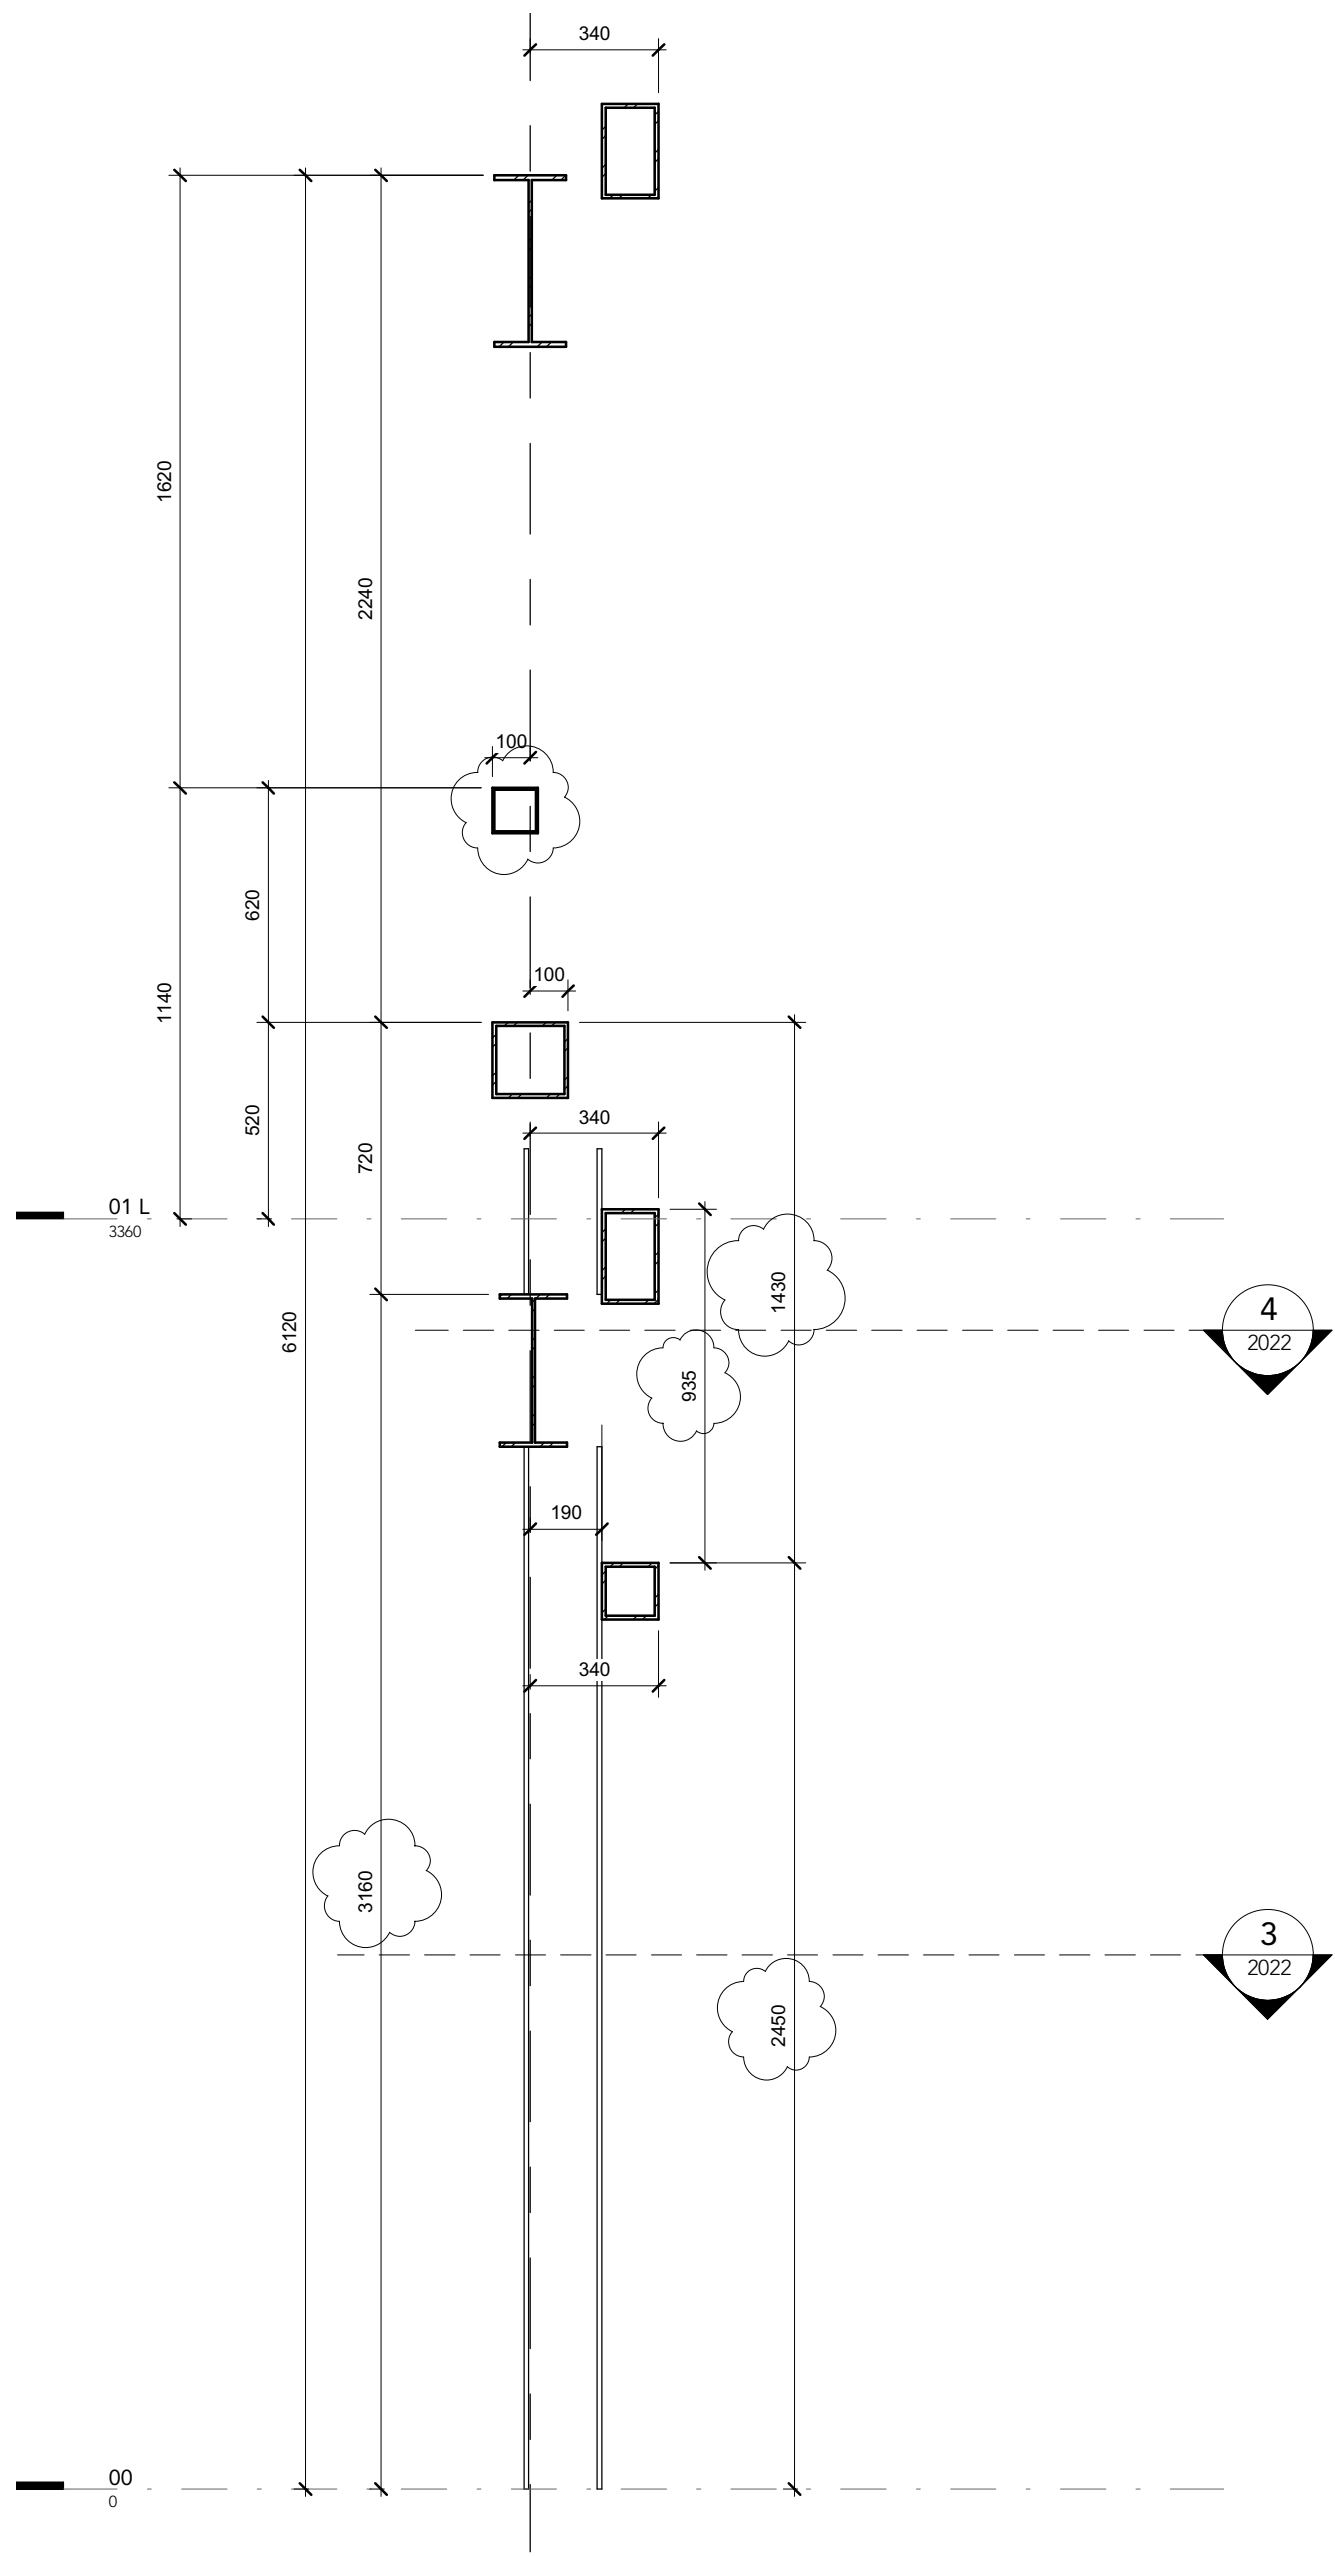

5 Section AA
1 : 20

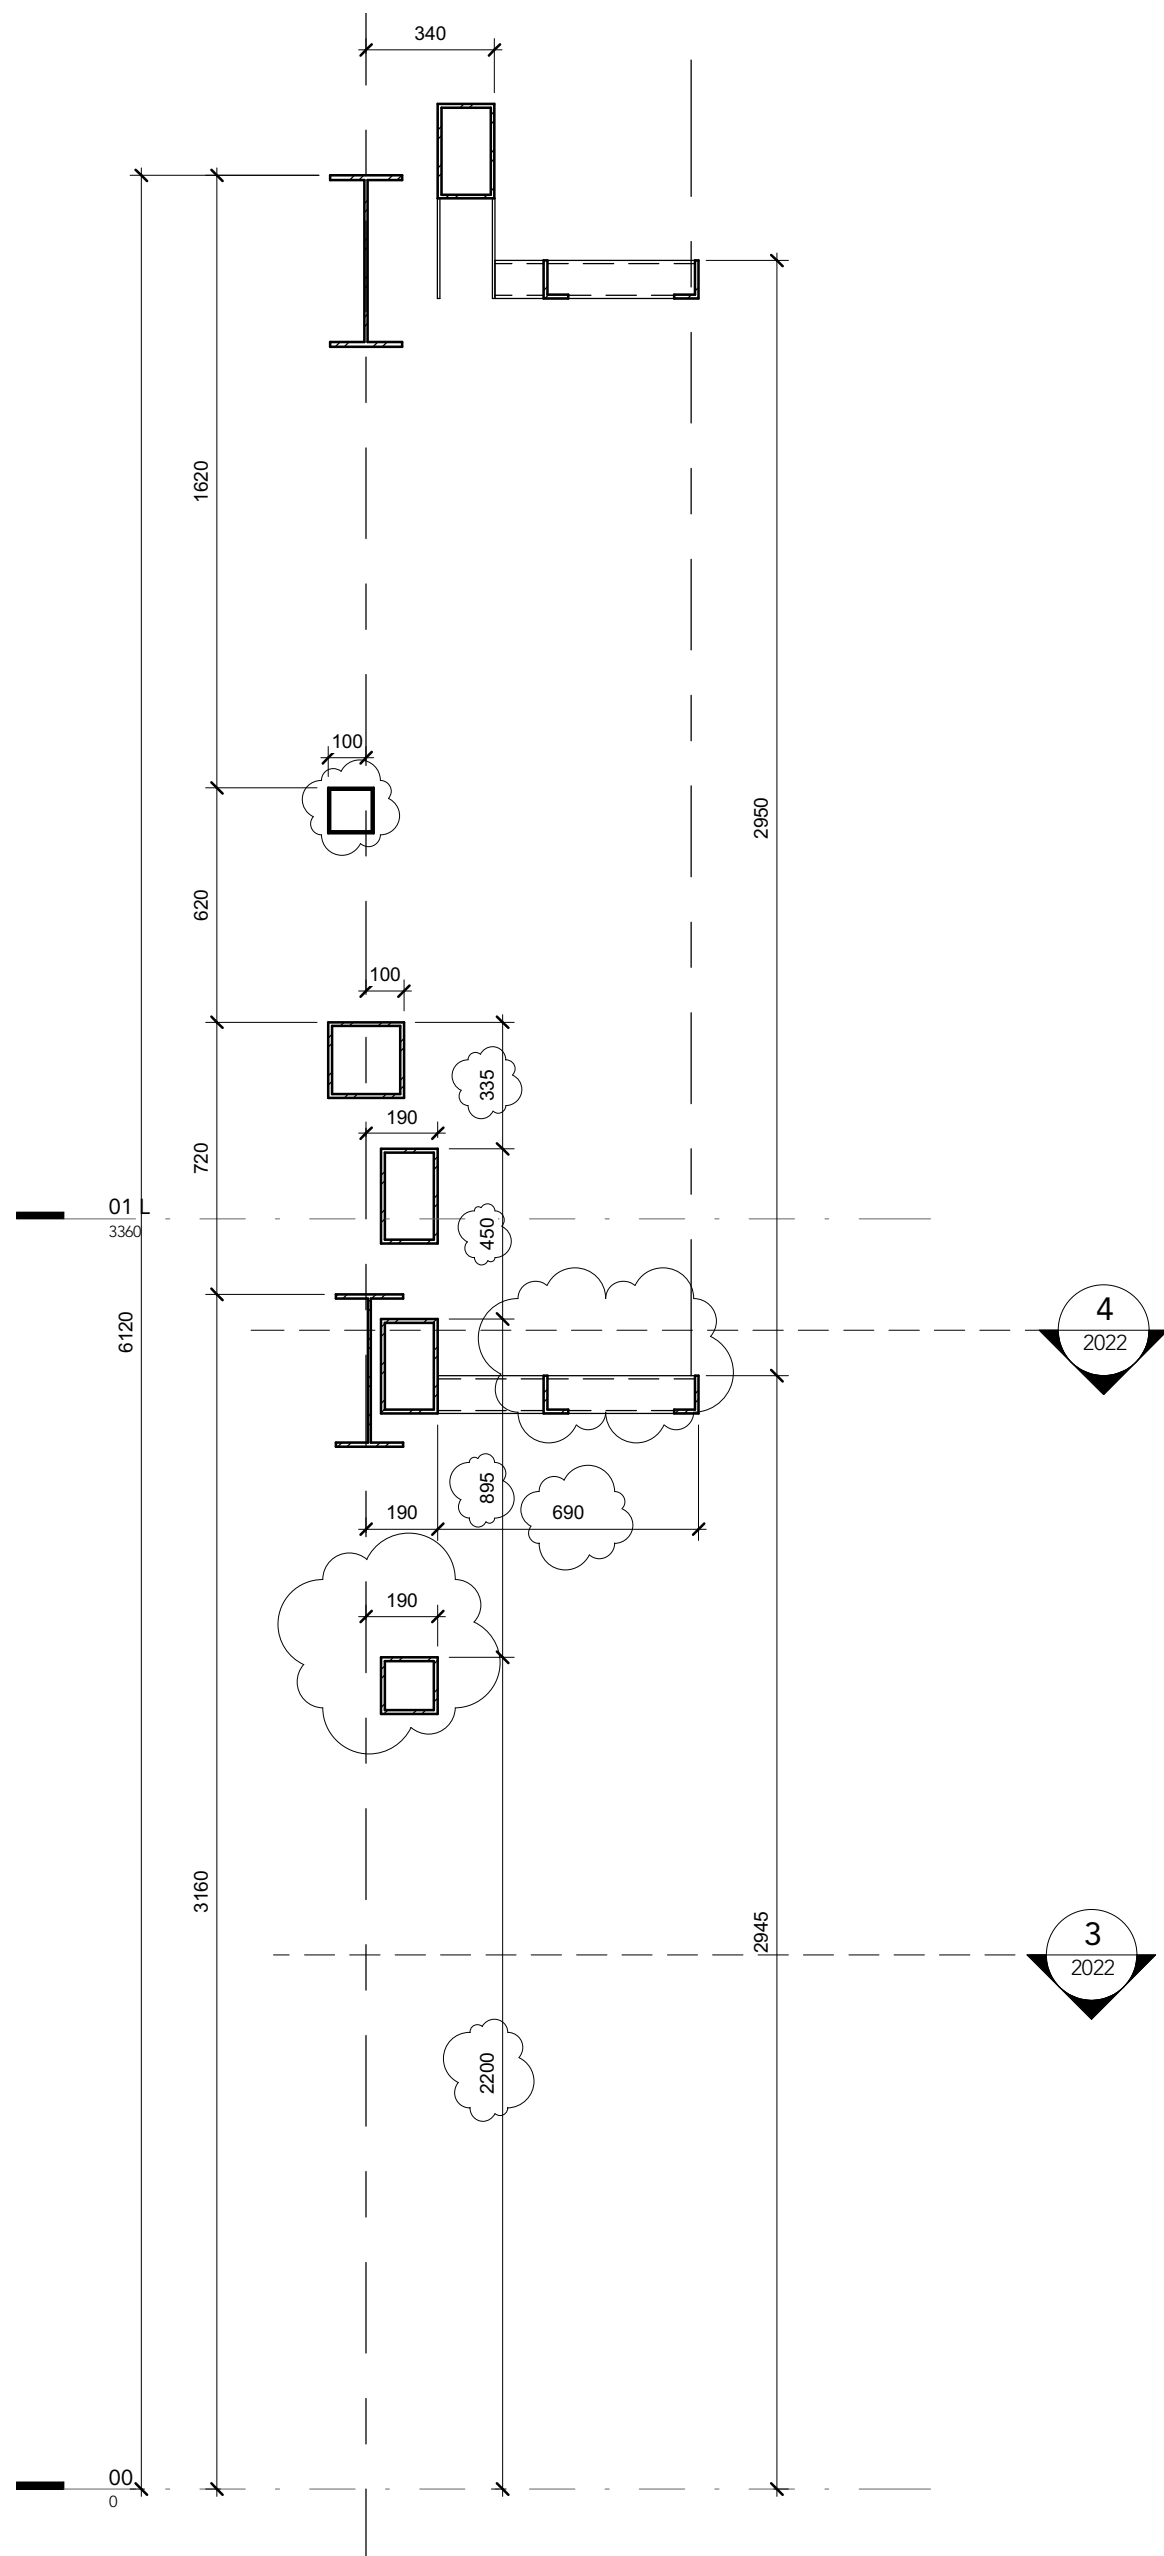

6 Section BB
1 : 20

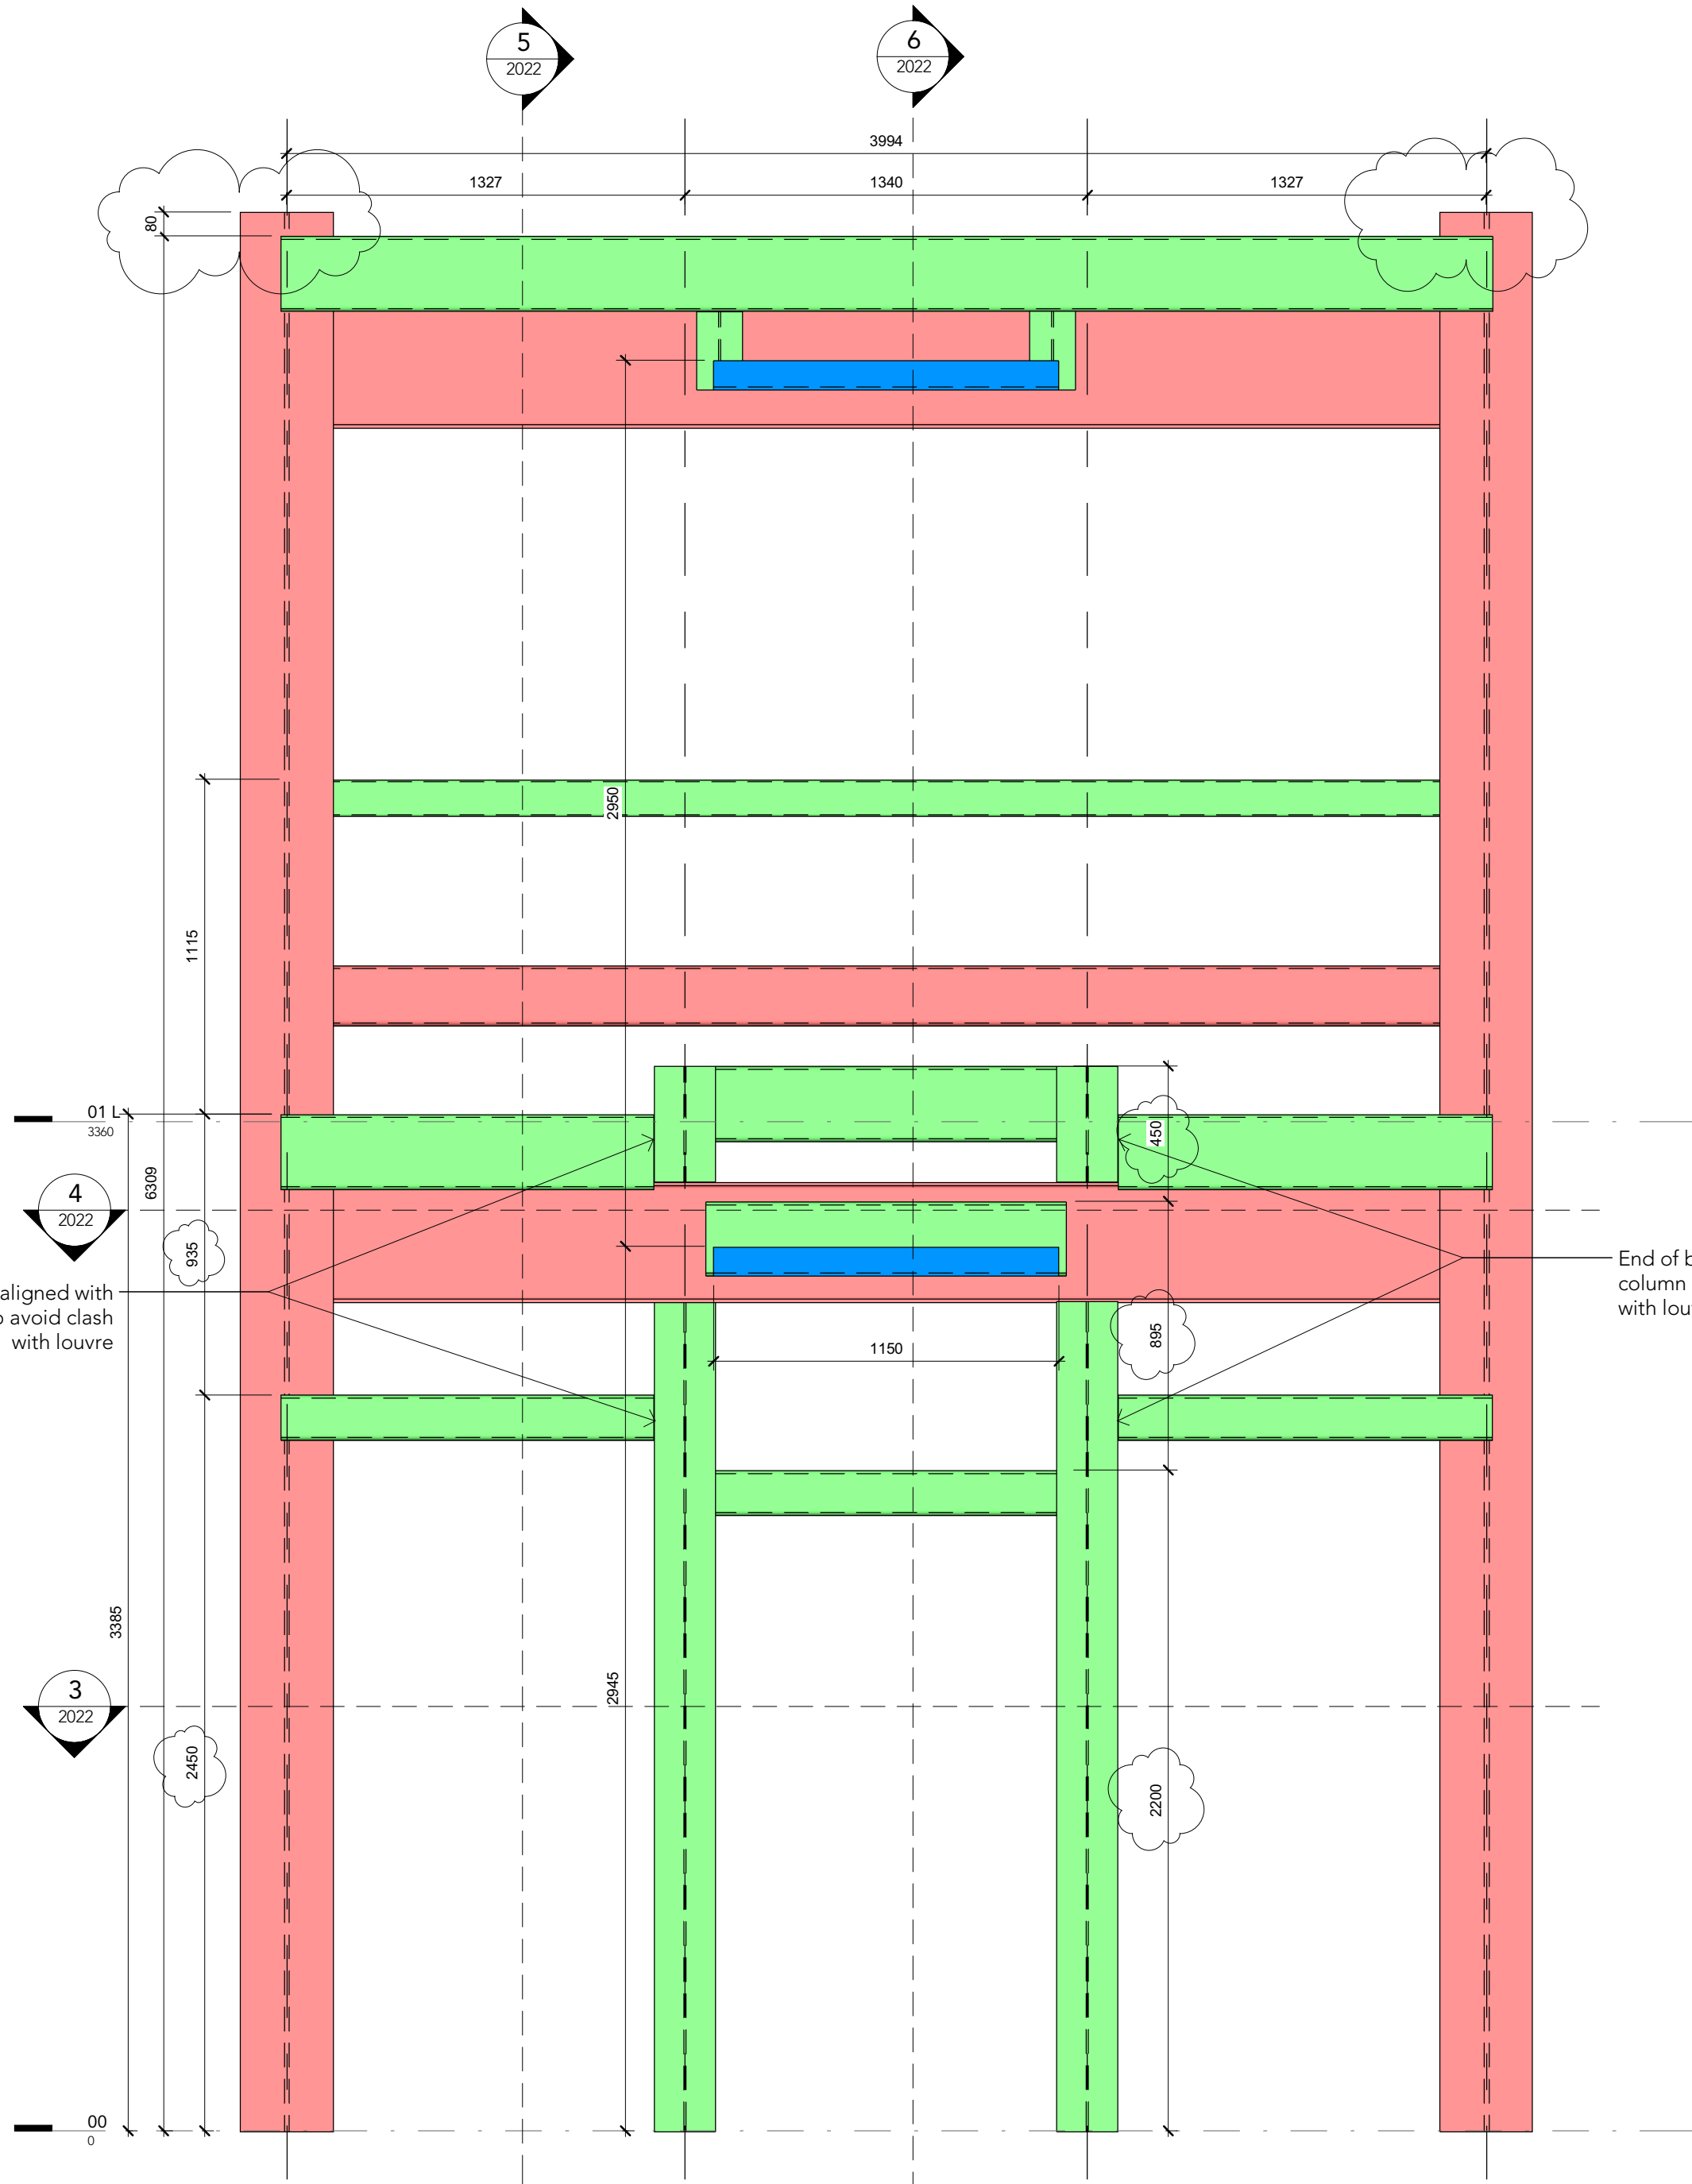

2 Typical Elevation
1 : 20

P02	26.06.2023	MW	Planter size and planter supporting steelwork updated following input from ANS. RAL colours for steel and carrier rails confirmed. Updates to setting out of steelwork following design workshop
P01	13.06.2023	MW	First Issue
Rev	Date	Intls	Details
© The moral rights of the author are hereby asserted. This drawing and design is the sole property of Buttress Ltd and must not be reproduced without permission. Buttress Ltd is Registered in England and Wales: 5303573			

Buttress

41 Bengal Street
Manchester
M4 6AF

Clockwise, Yorkshire House
Greek Street, Leeds
LS1 5SH

T 0161 236 3303 0113 539 7965
E contact@buttress.net
W www.buttress.net

Project Title Ancots Hub
Client Bowmer and Kirkland
Location Poland Street - Manchester

Drawing ref Proposed Sample Panel (Sheet 2 of 2)

Date 26/06/2023 15:11:35 Scale 1 : 20

Checker Checker Size A1

Job No: 9032 Status 53 Suitable for Review and Comments

Project	Origin	Volume	Level	Type	Role	Number	Rev
---------	--------	--------	-------	------	------	--------	-----

45306-BUT-ZZ-ZZ-DR-A-2022-P02