

Ridge
13245


LEVEL 02 - Roof
10700

LEVEL 01 - FF
5350

LEVEL 00 - GF
0



1 Detailed Elevation - North
1 : 50

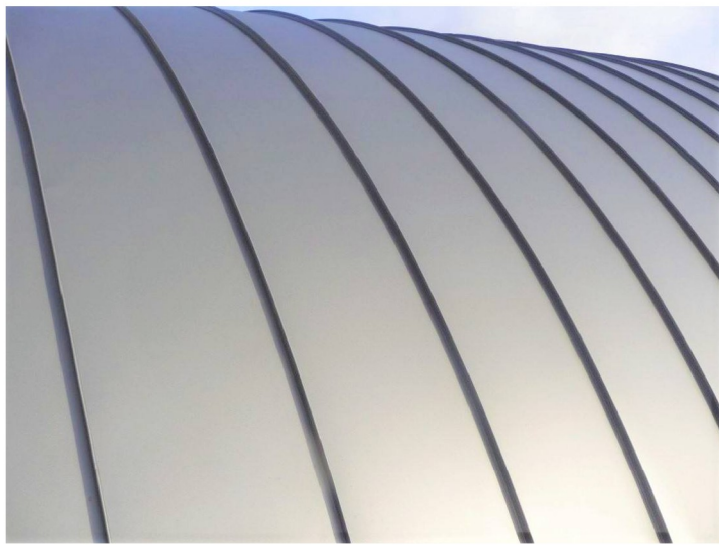


1. Standing Seam roof precedent



3,9. Louvred and flat metal panels



9. Flat metal panel colour palette

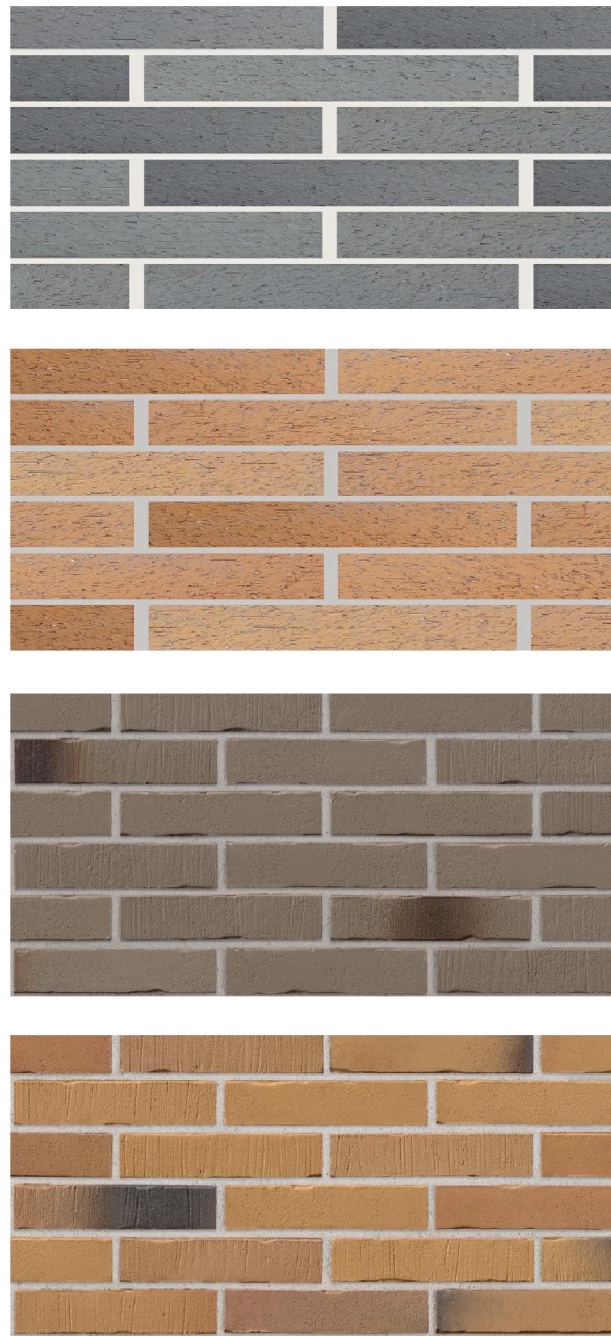


6,7. Patterned brick panels and brick piers



5. Inverted louvres to external plant area

KEY - PROPOSED MATERIALS

- 1 Standing seam roof
- 2 Standing seam roof with PV panels
- 3 Corrugated/Louvre metal panels
- 4 Architectural feature band
- 5 Louvred Screens
- 6 Brick piers/plinth
- 7 Patterned brick panels
- 8 Terracotta panels
- 9 Insulated metal panels
- 10 Indicative signage
- 11 Glazed canopy
- 12 DDA compliant stairs/ramp up
- 13 Sectional door with side panel pass door
- 14 PPC window/door system

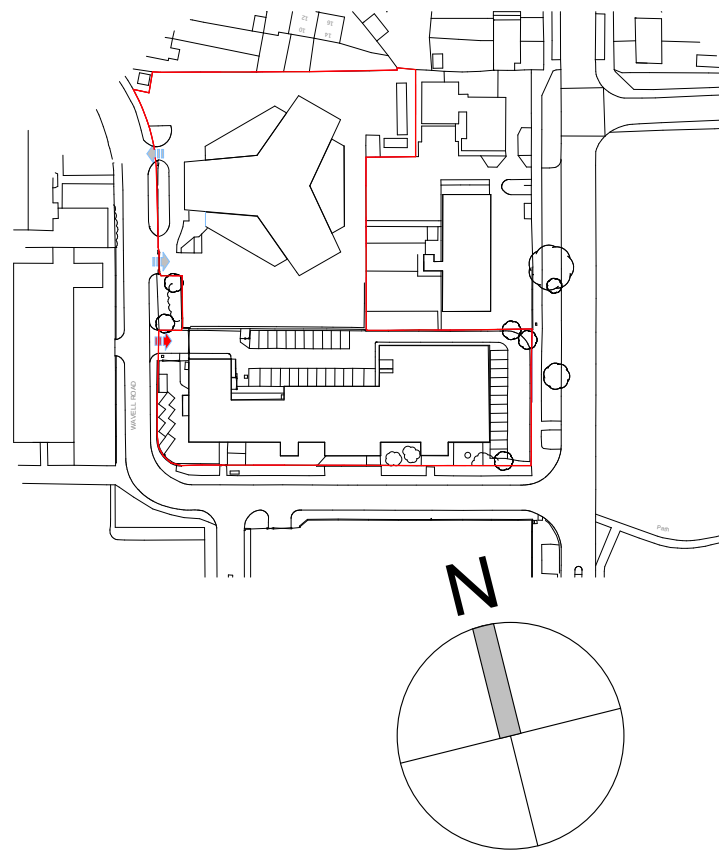

0m 2m 4m 6m 8m 10m
VISUAL SCALE 1:100 @ A0

P02	22.06.2023	Issued for Planning	DM	IM
P01	02.06.2023	Issued for review	DM	IM
Rev	Date	Description	By	Ch'd

Drawing Status

FOR PLANNING

Project Title
KEYSOURCE - TELEDATA MAN2
Enter address here

Drawing Title
Elevational treatment
North and West

Sheet	Scale	Date	Drawn	Ch'd
A1	As indicated	03/13/23	DM	IM

Project No. 3447	Rev P02
Drawing No. 3447-TSP-ZZ-XX-DR-A-05-791	

ttsp