




Electric vehicle charging point: 7 KW



1.8m weldmesh security fence to boundary

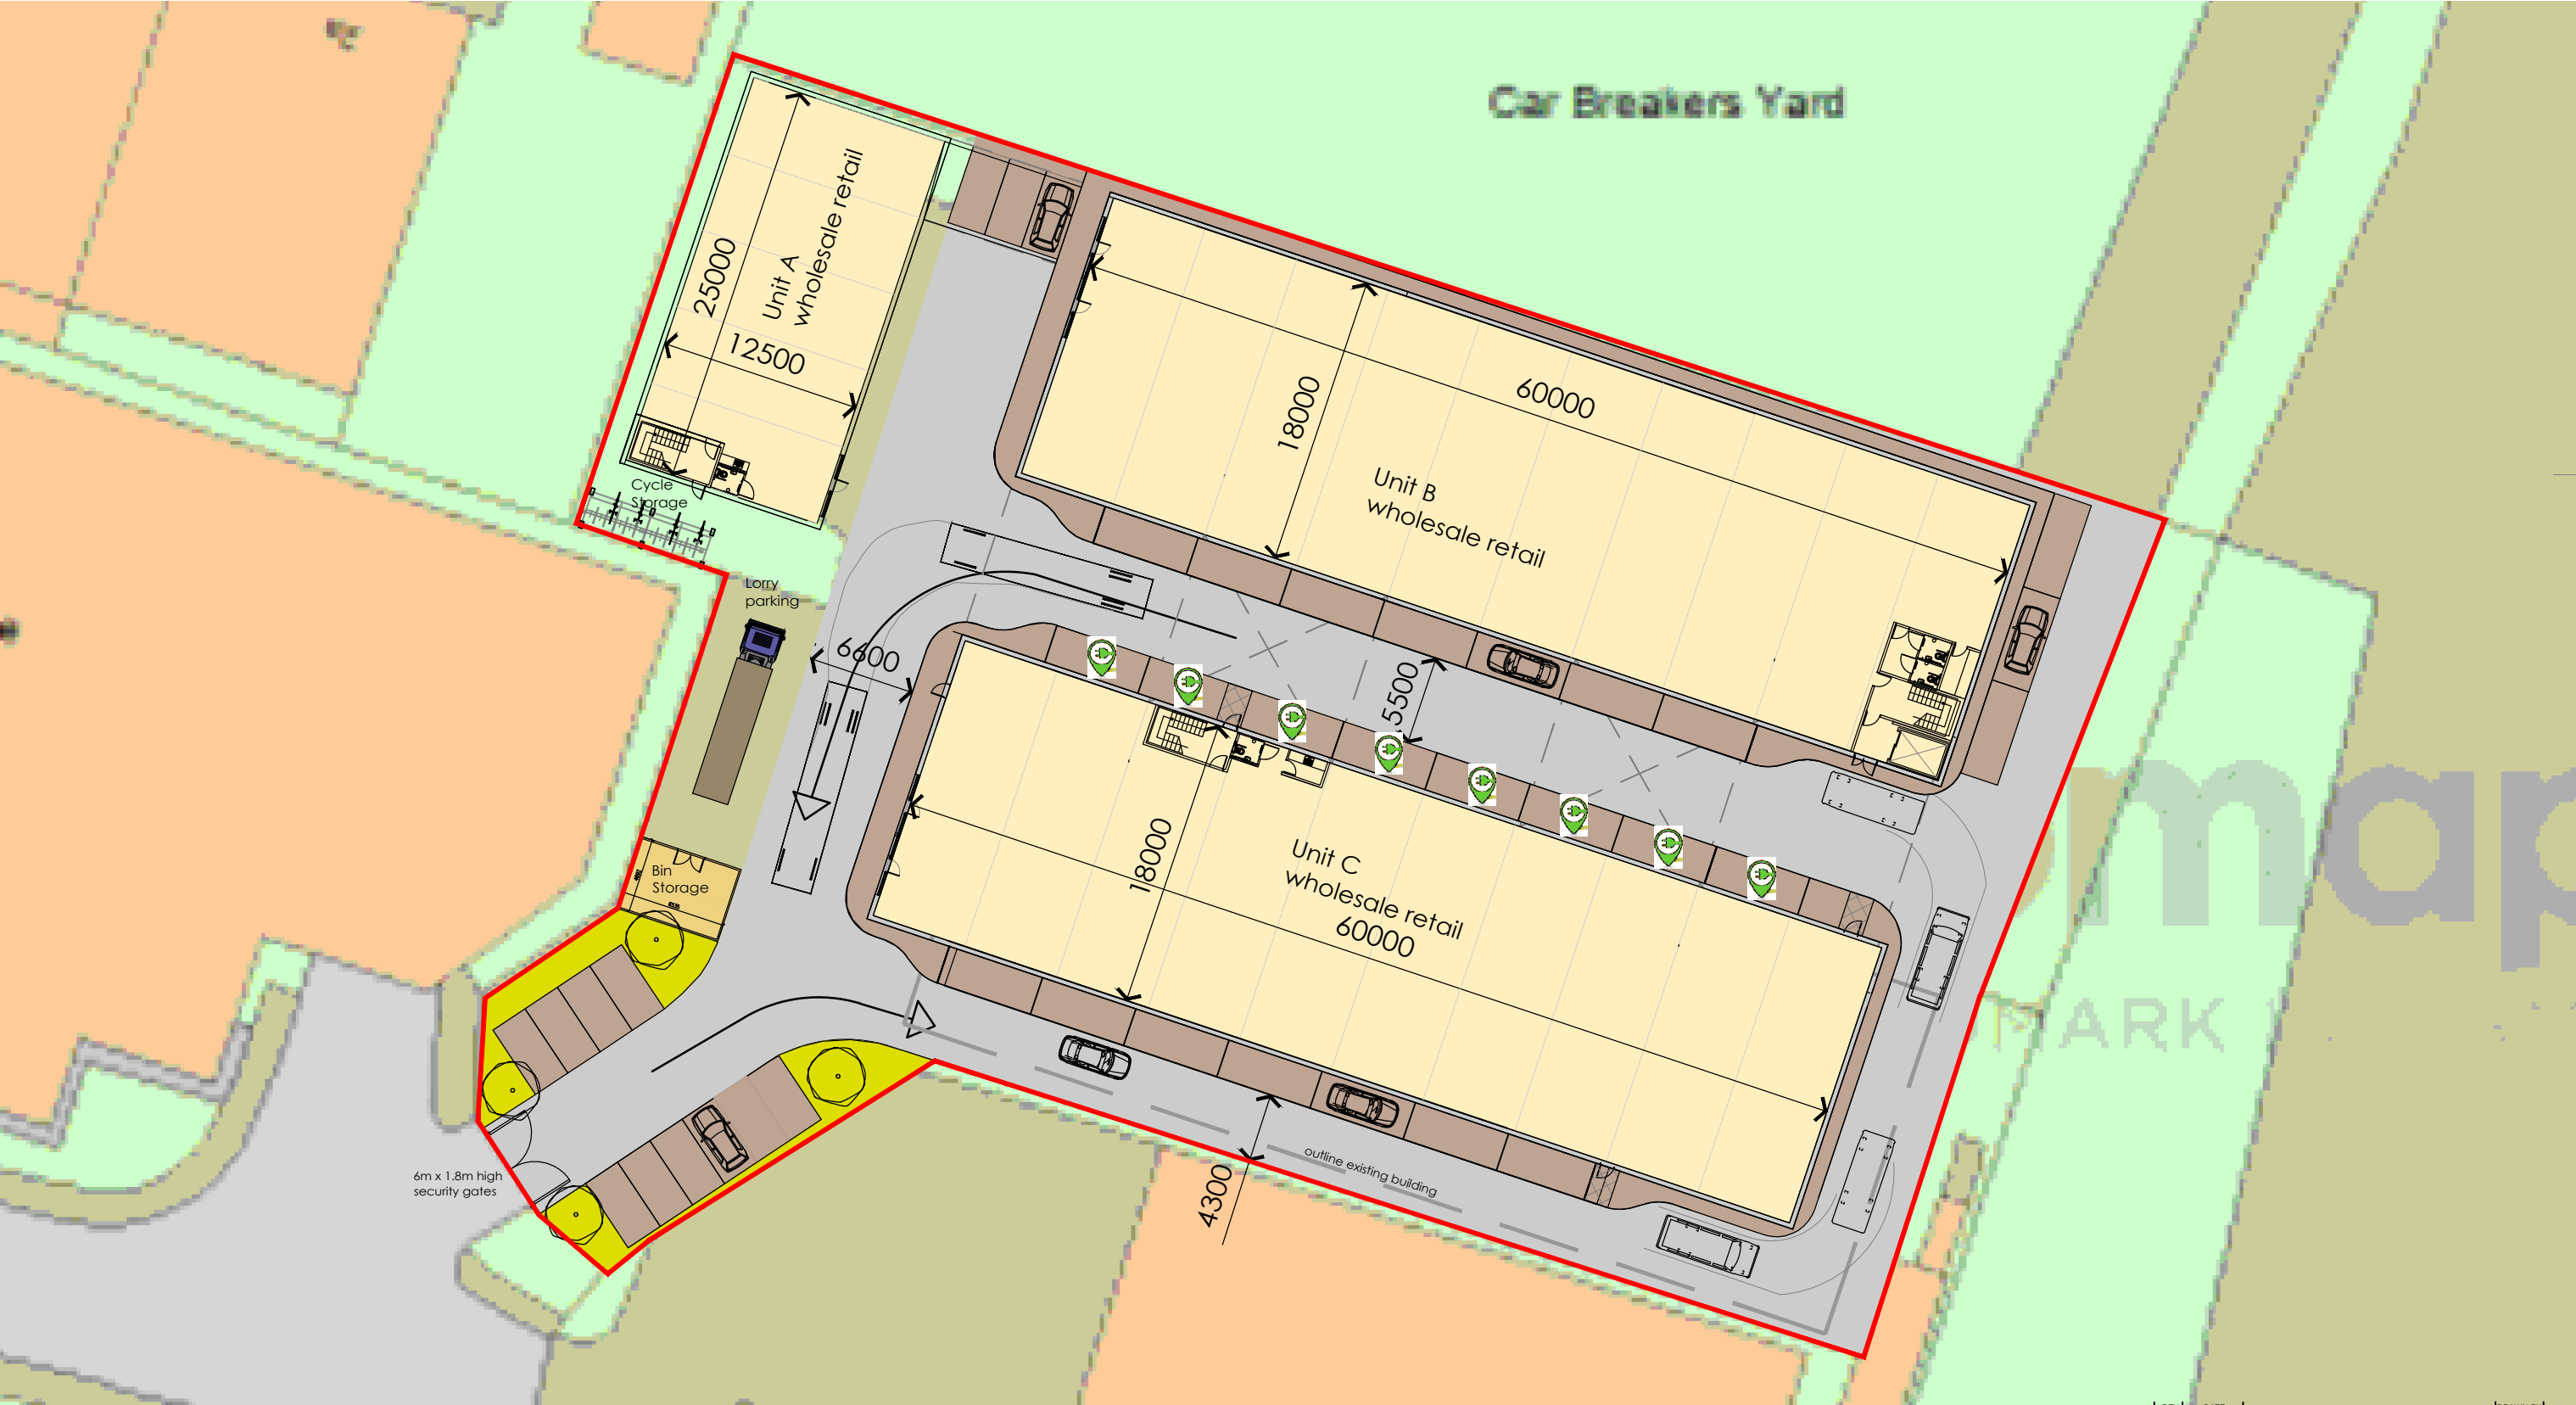

1.8m weldmesh security gates

PROPOSED GROUND PLAN
PROPOSED WHOLESALE RETAIL WAREHOUSE AT 7, BRADSTONE STREET

SCALE 1:200 @ A1

FOB Design (UK) Ltd
72A Water Lane,
Wilmslow, Cheshire, SK9 5BB
01625 251644
office@fob-design.com www.fob-design.com

REV	DATE	DRAWN BY		
Copyright of fob design (UK) Ltd. all rights reserved. All information contained within this drawing remains the property of fob design. The information should not be reproduced in whole or part or modified without written consent of fob design. No information within this drawing should be modified or disclosed or passed onto third parties without written consent of fob design. Do not scale from drawing.				
ME AT MY PROPERTY LTD				
7 BRADSTONE STREET, MANCHESTER				
PROPOSED WHOLESALE RETAIL DEVELOPMENT				
GROUND PLAN				
Drawn	NP	Status	PL	Date
Checked	IM	Original	A3	APR 22
PL 03				A

REV DATE DRAWN BY

Copyright of fob design (UK) Ltd. all rights reserved.
All information contained within this drawing remains the property of fob design. The information should not be reproduced in whole or part or modified without written consent of fob design. No information within this drawing should be modified or disclosed or passed onto third parties without written consent of fob design. Do not scale from drawing.

ME AT MY PROPERTY LTD					
7 BRADSTONE STREET, MANCHESTER					
PROPOSED WHOLESALE RETAIL DEVELOPMENT					
GROUND PLAN					
Drawn	NP	Status	PL	Date	APR 22
Checked	IM	Original	A3	Scale	1:200@A1