



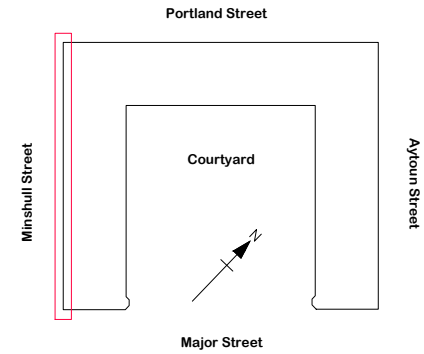

LEGEND
EXTERNAL AC CONDENSER UNITS

- EXISTING AC UNITS TO BE RETAINED
- EXISTING AC UNITS TO BE REPLACED WITH NEW
- NEW AC UNITS

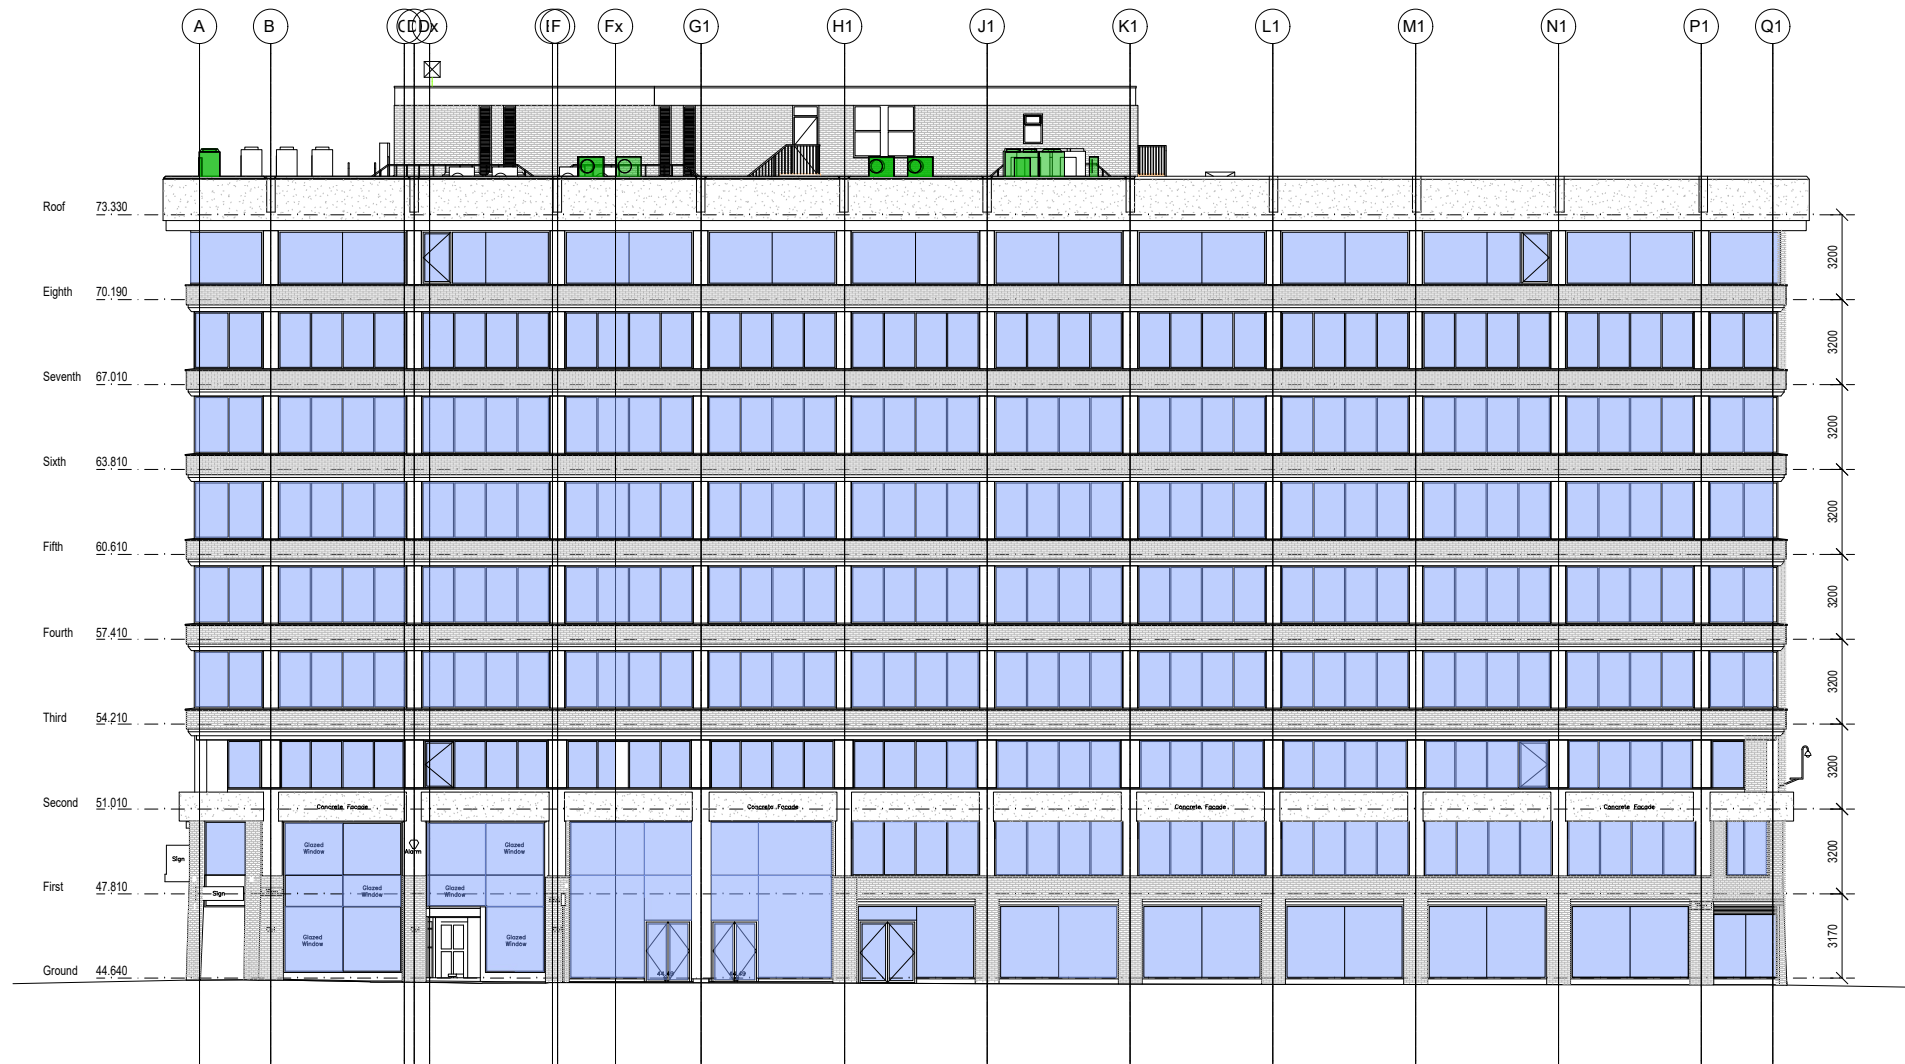

ELEVATION - MINSHULL STREET (Proposed)

SCALE 1:100

A 14/08/2023 Roof Mounted AC Units colour coded		CJJPW
REV	DATE	REVISION
Wates SMARTSPACE		INITIALS
LLOYDS BANKING GROUP		
ALL DIMENSIONS TO BE VERIFIED PRIOR TO COMMENCING WORK. DRAWING TO BE READ IN CONJUNCTION WITH PROJECT SPECIFICATIONS.		
THIS DRAWING IS THE PROPERTY OF LLOYDS BANKING GROUP AND COPYRIGHT IS RESERVED BY THEM. THE DRAWING IS ISSUED ON CONDITION THAT IT IS NOT COPIED OR DISCLOSED BY OR TO ANY UNAUTHORISED PERSONS WITHOUT PRIOR CONSENT IN WRITING TO LLOYDS BANKING GROUP - GROUP PROPERTY. ALL MODIFIED DRAWINGS SHOULD BE RETURNED TO LLOYDS BANKING GROUP.		
GROUP PROPERTY		
BRISTOL - PO Box 112, Cannon House, Cannon Way, BRISTOL, BS59 7LB EDINBURGH - Signet South, 12 Bankhead, Edinburgh, EH11 4EN HULLFAX - Trinity Road, HULLFAX, West Yorkshire, YO1 2NS		
PROJECT ADDRESS 11 Portland Street Manchester M50 1HS		SCALE A0 - 1:100 A3 - NTS
DRAWING DESCRIPTION Elevation Minshull Street Proposed		DATE 17/04/2023
DRAWING NUMBER 50060486-HLN-XX-E3-M2-AR01-7203		DRAWN BY CJJPW
		REVISION A

S4 - STAGE 4 - MID CP REVIEW