


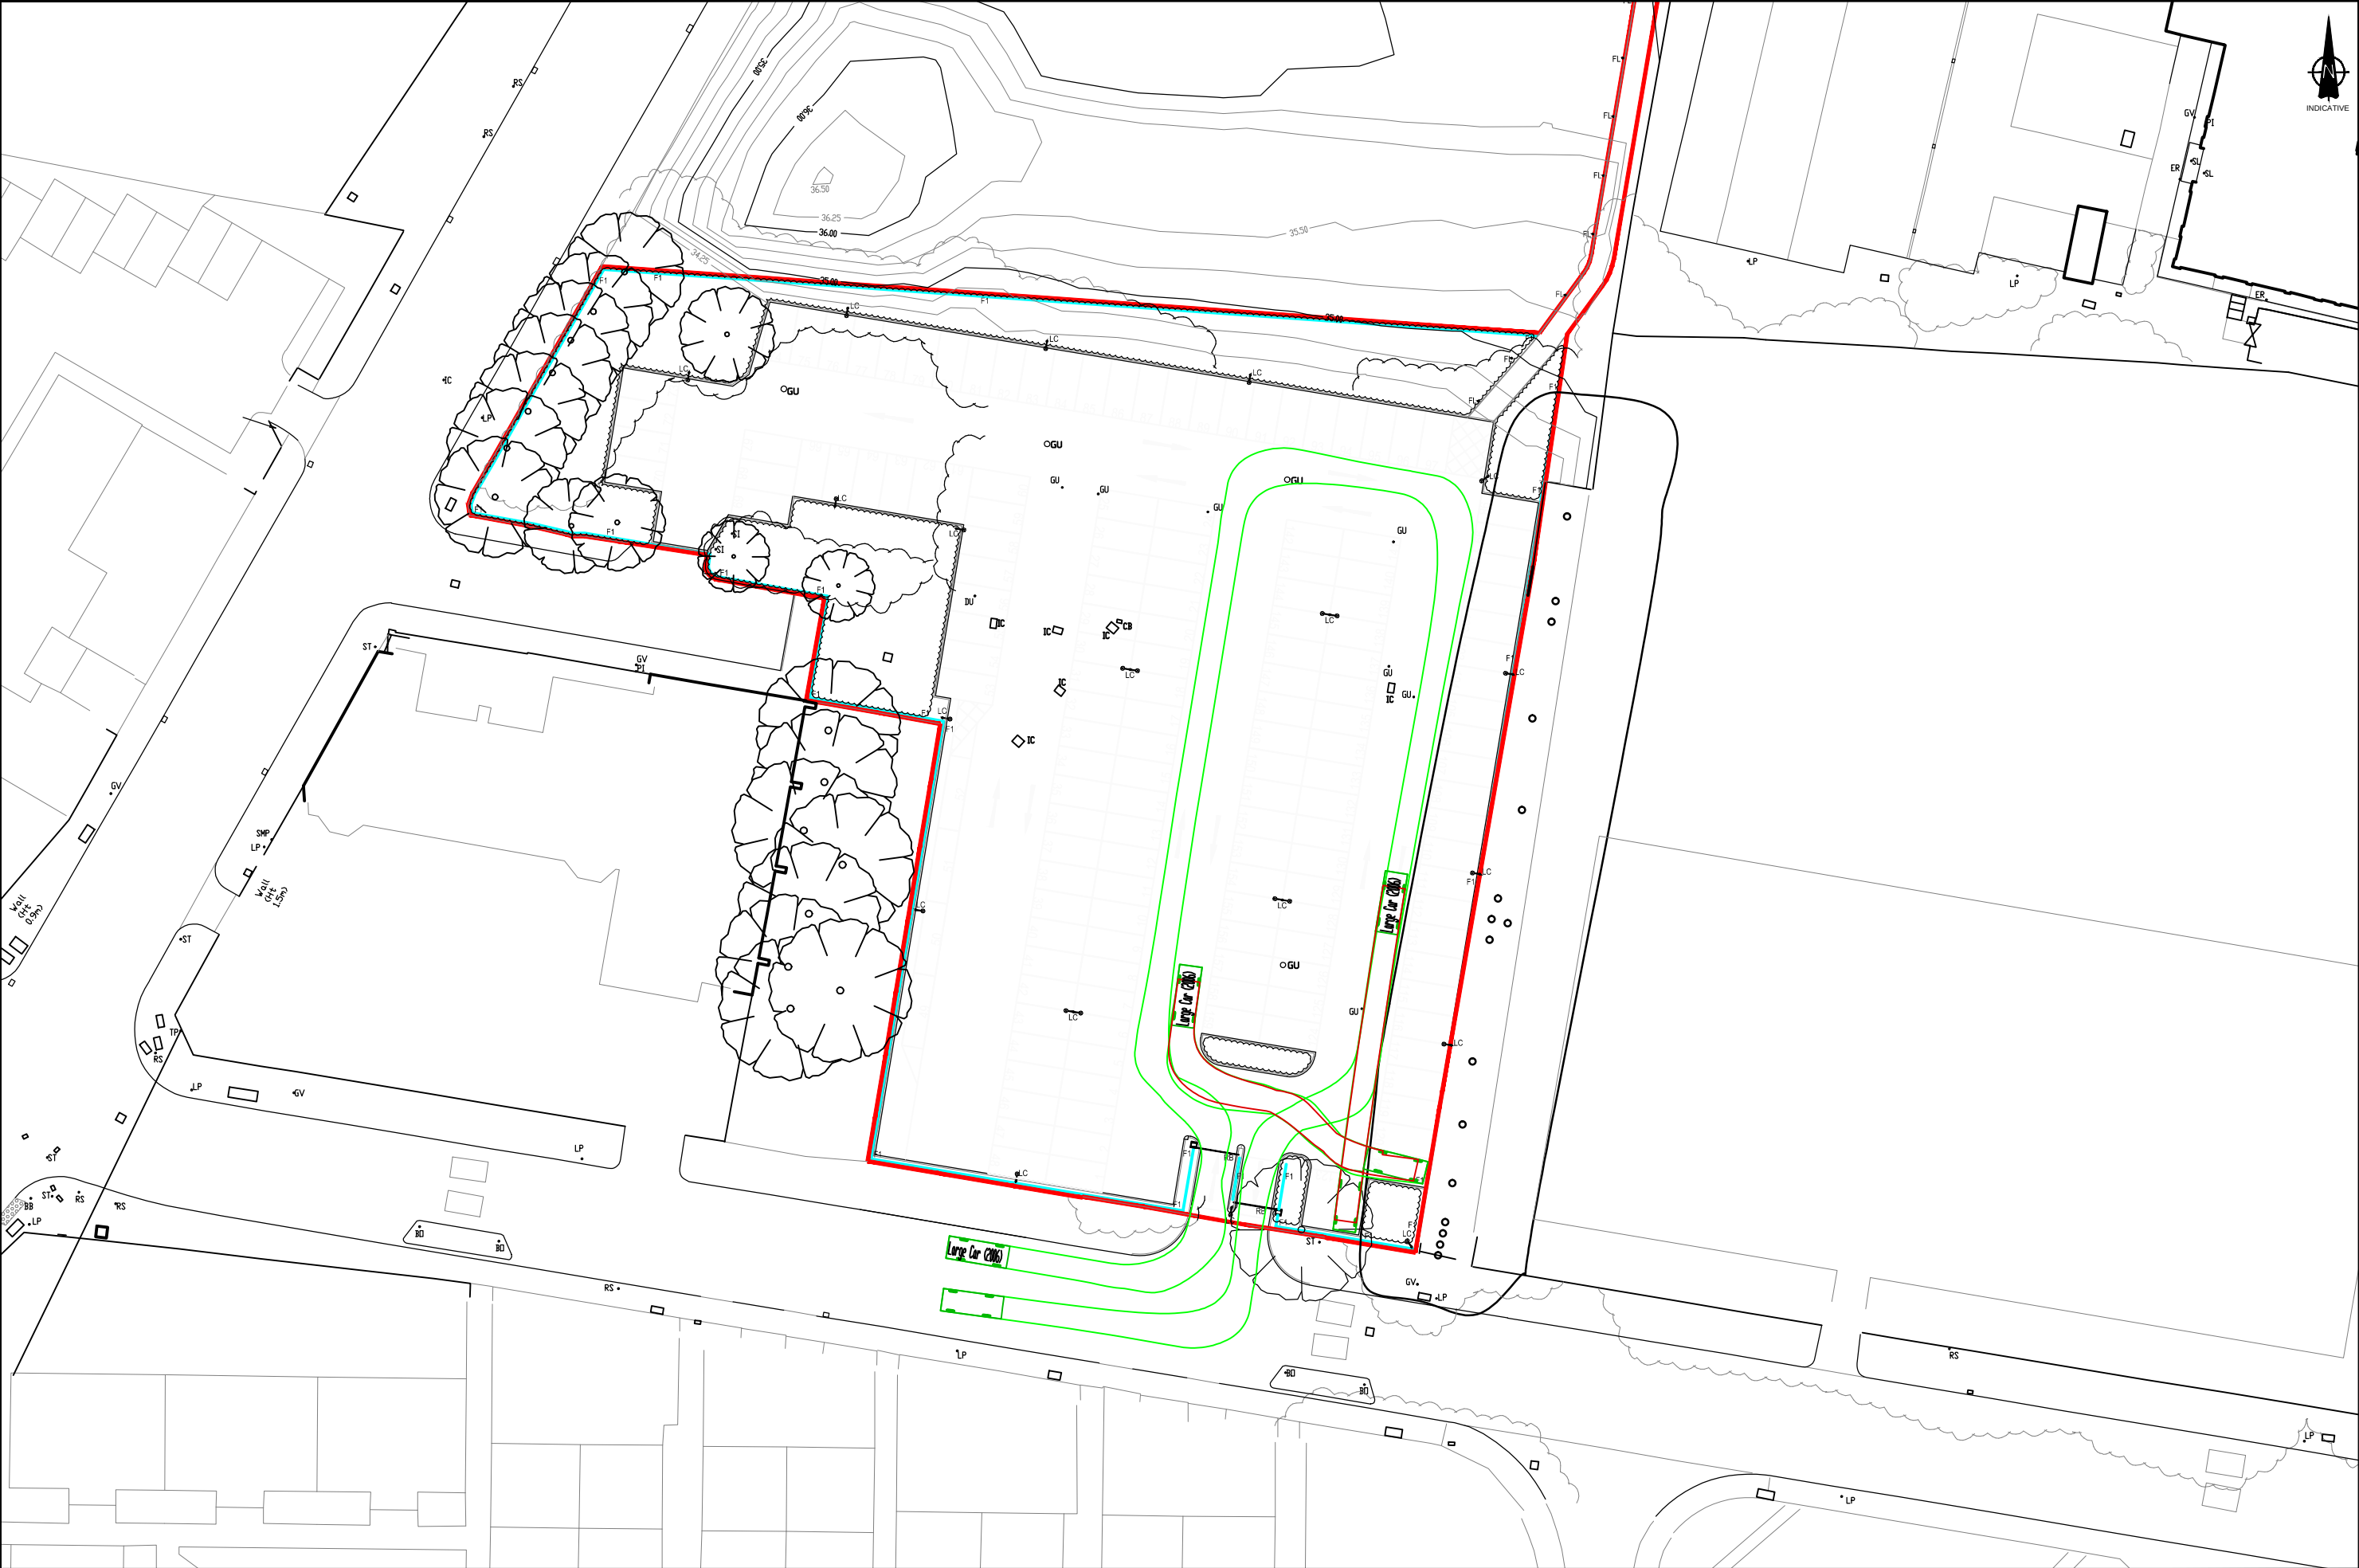

SCALE 1:500 @ A3	DATE Jun 14	TITLE MSP Temporary Car Park Tracking	FIGURE NO. SK01
LOCATION			