


PLANS KEY


- ExL - External Light
- MEV - System 3 Mechanical Extract Ventilation (MEV)
- RWP - Rainwater Pipes
- SVP - Soil Vent Pipe
- EM - Electric Meter
- HW - Hotwater Heat Pump
- HWD - Hotwater Heat Pump Intake / Exhaust Discharge

ACCOMMODATION


Ground Floor - 1B1P - 43.25m²
First Floor - 1B1P - 37.38m²
Second Floor - 1B1P - 40.89m²

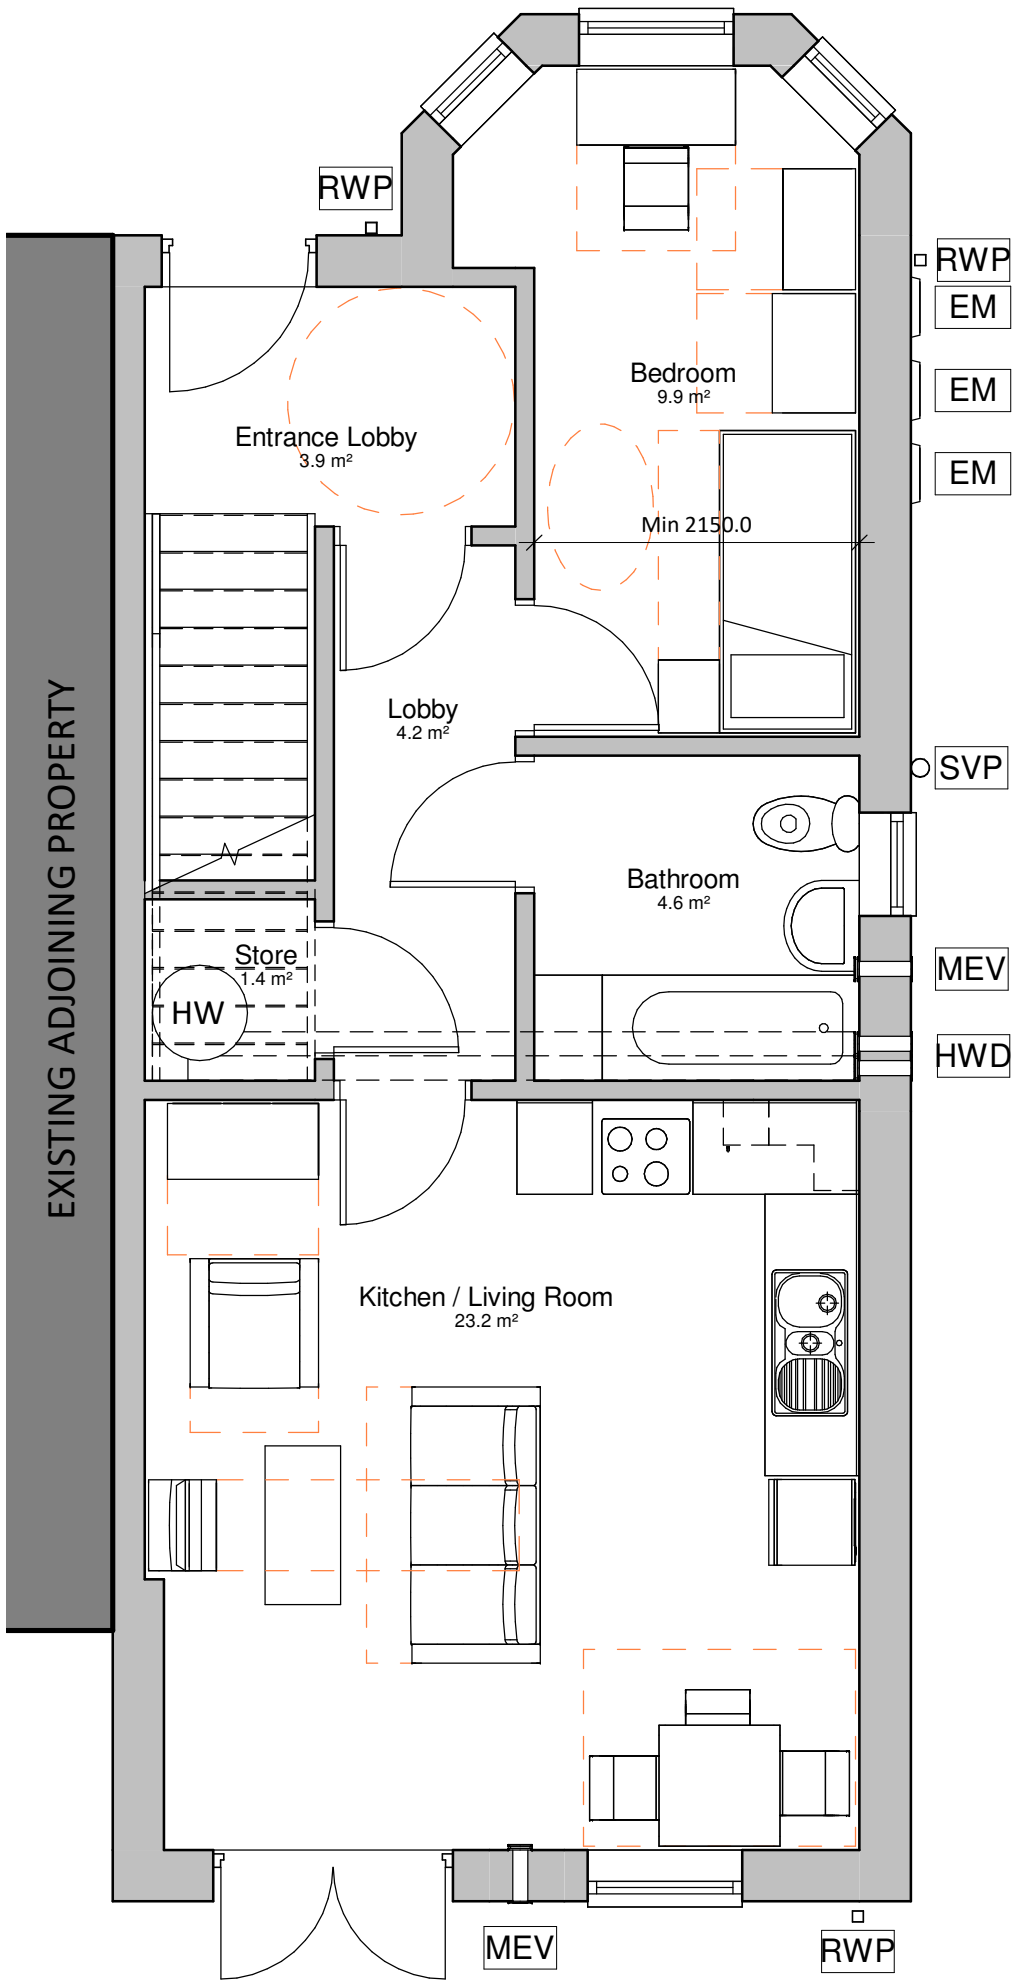

Ground Floor
1 : 50

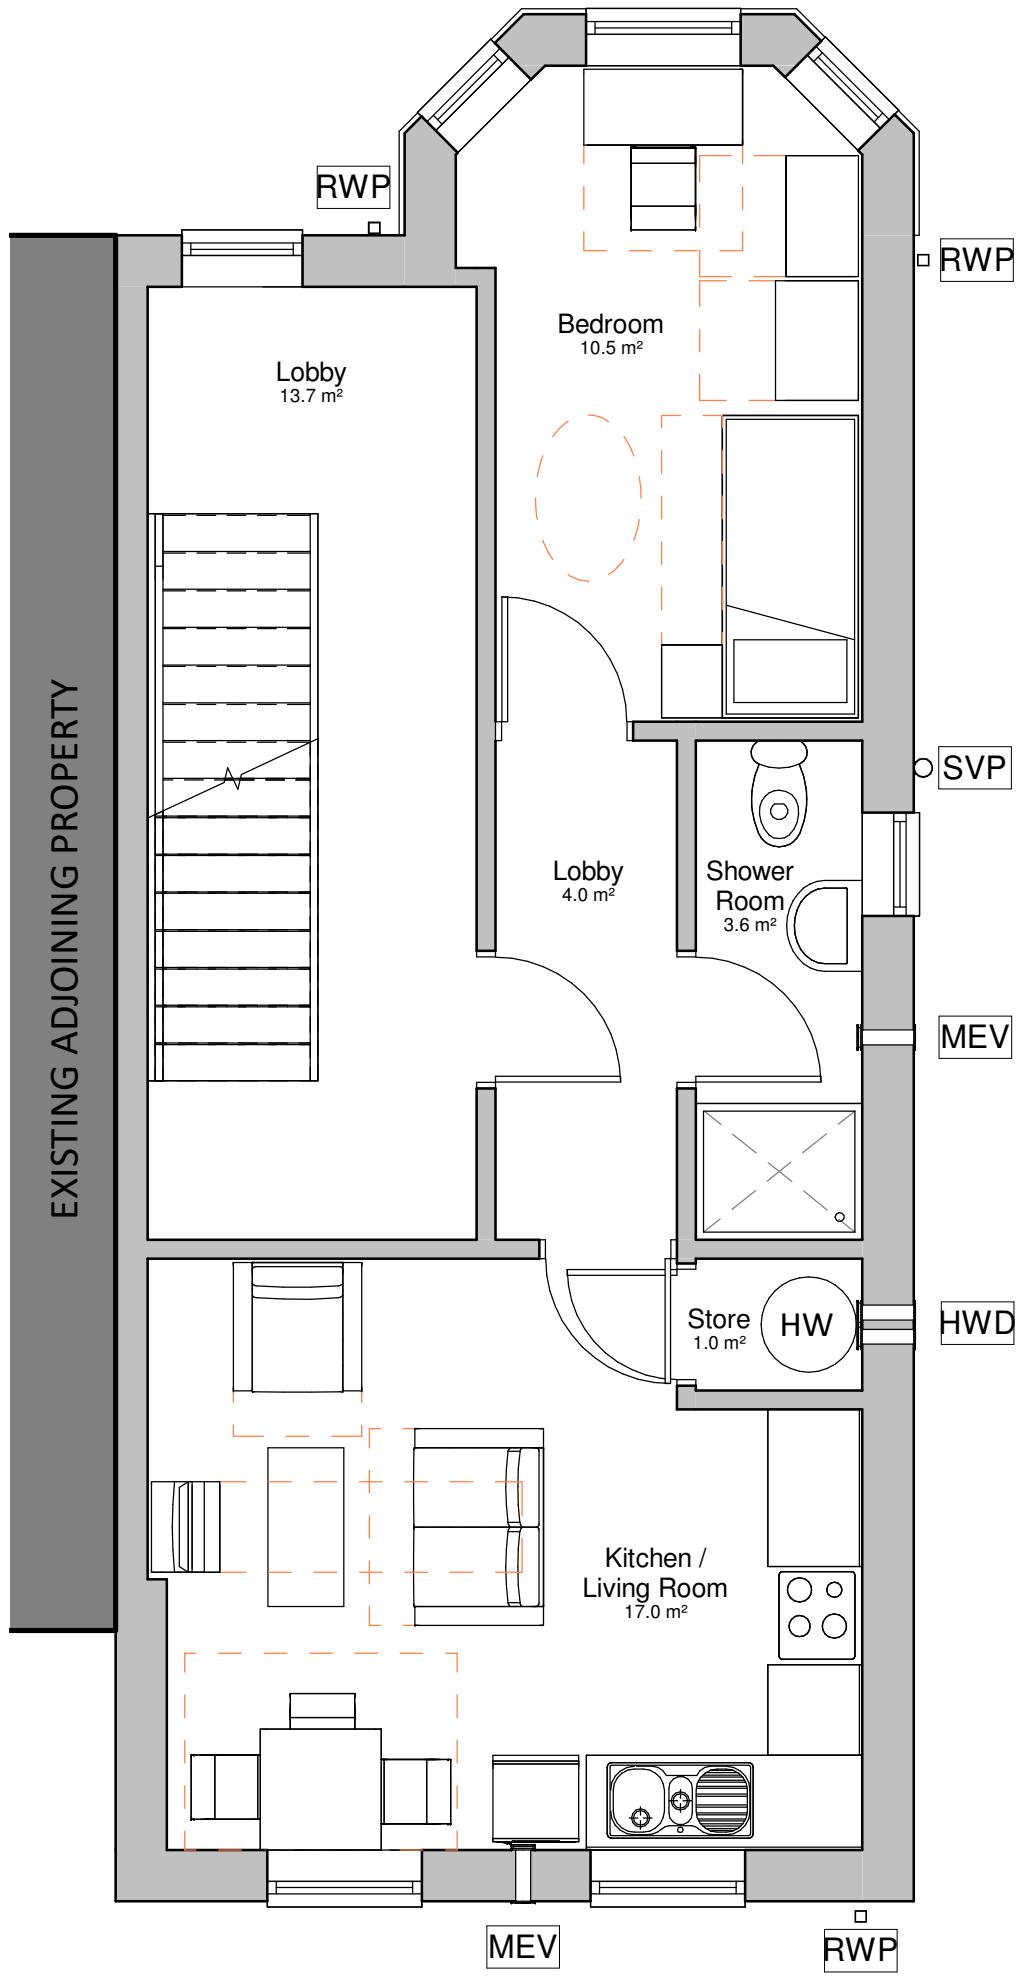

First Floor
1 : 50

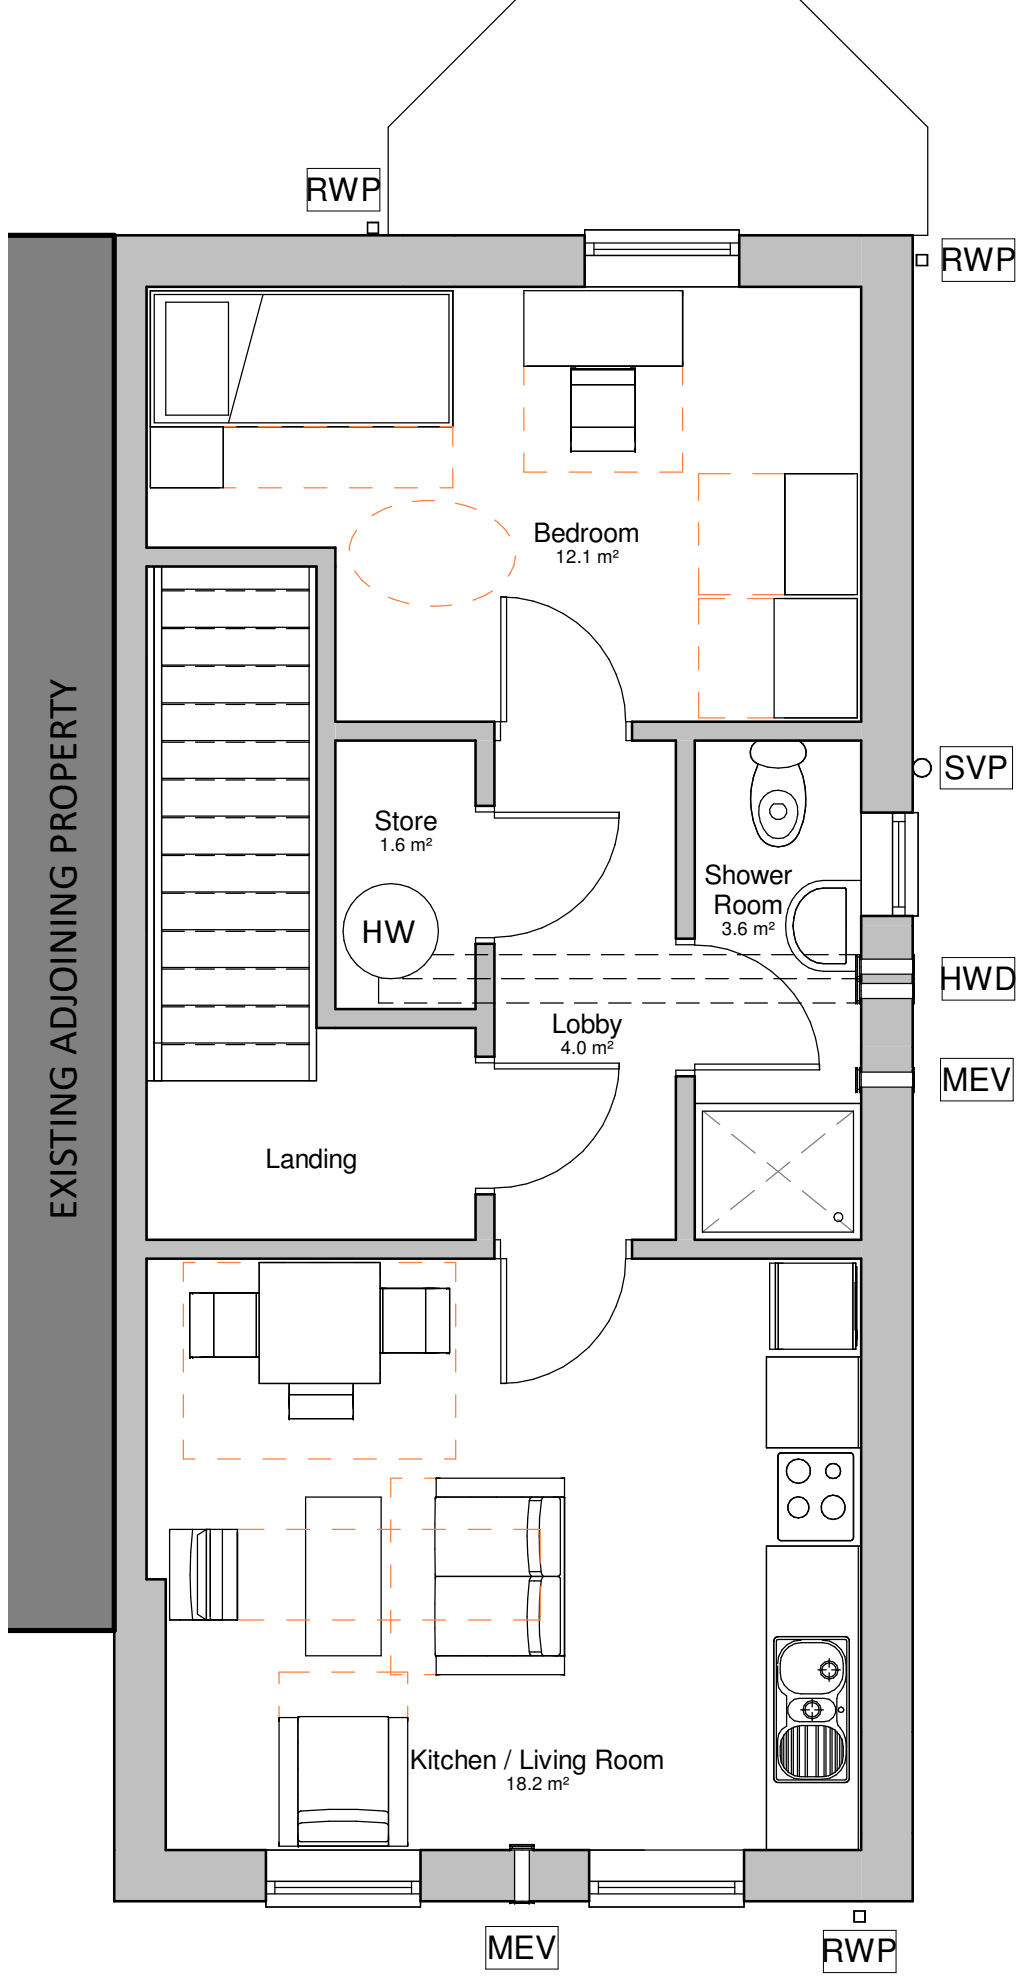

Second Floor
1 : 50

1	20.10.22	AJ	Energy Counsel design specification update.
Rev	Date	Int	Description



Client:
MSV Housing

Project:
1468 Ashton Old Road,
Openshaw, Manchester

Description:
Plans as Proposed

Purpose of Issue:			
Planning			
Drawn By:	Checked By:	Date:	Scale @ A2:
AJ	VS	05/09/22	
Job No:	Status Code:	Drawing No:	Rev:
3764	S4	203	1
File Identifier:			
AR-BTP-01-ZZ-DR-A-3764_203.1			
Elizabeth House, 486 Didsbury Road, Heaton Mersey, Stockport, SK4 3BS t 0161 443 1221 e info@bernardtaylor.co.uk w www.btparchitects.co.uk			