



① Existing 3D View




① Proposed 3D View



② Proposed 3D View



② Existing 3D View

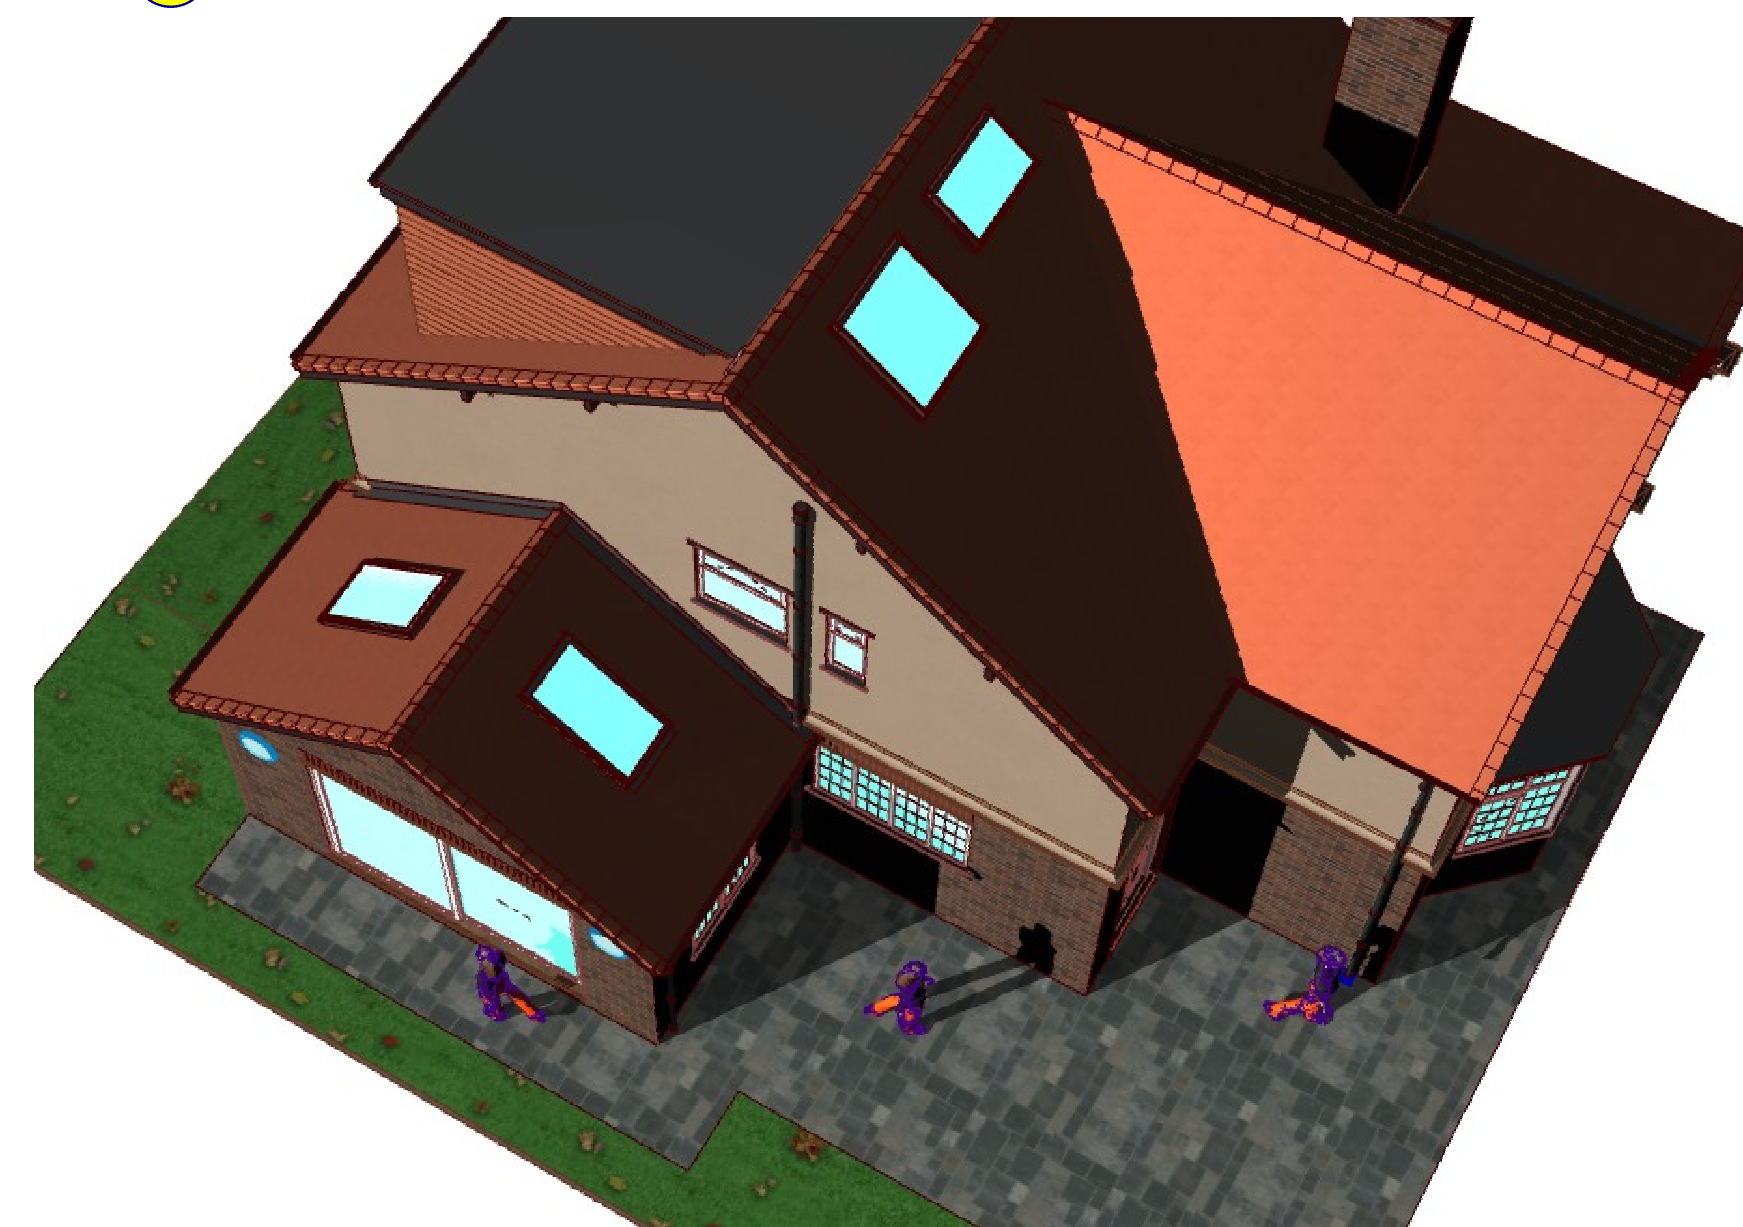

③ Proposed 3D View




④ Proposed 3D View

CLIENT :
 MR & MRS BARROW
 55 BROOKBURN ROAD,
 CHORLTON, MANCHESTER,
 M21 8FE.
 TEL : 07881 912 030
 THE CONSTRUCTION OF A
 SINGLE STOREY EXTENSION
 AT THE SIDE OF THE
 EXISTING DWELLING HOUSE
 + RAISED DECKING/
 SEATING AREA AT THE
 REAR OF THE DWELLING.

330/006



③ Existing 3D View

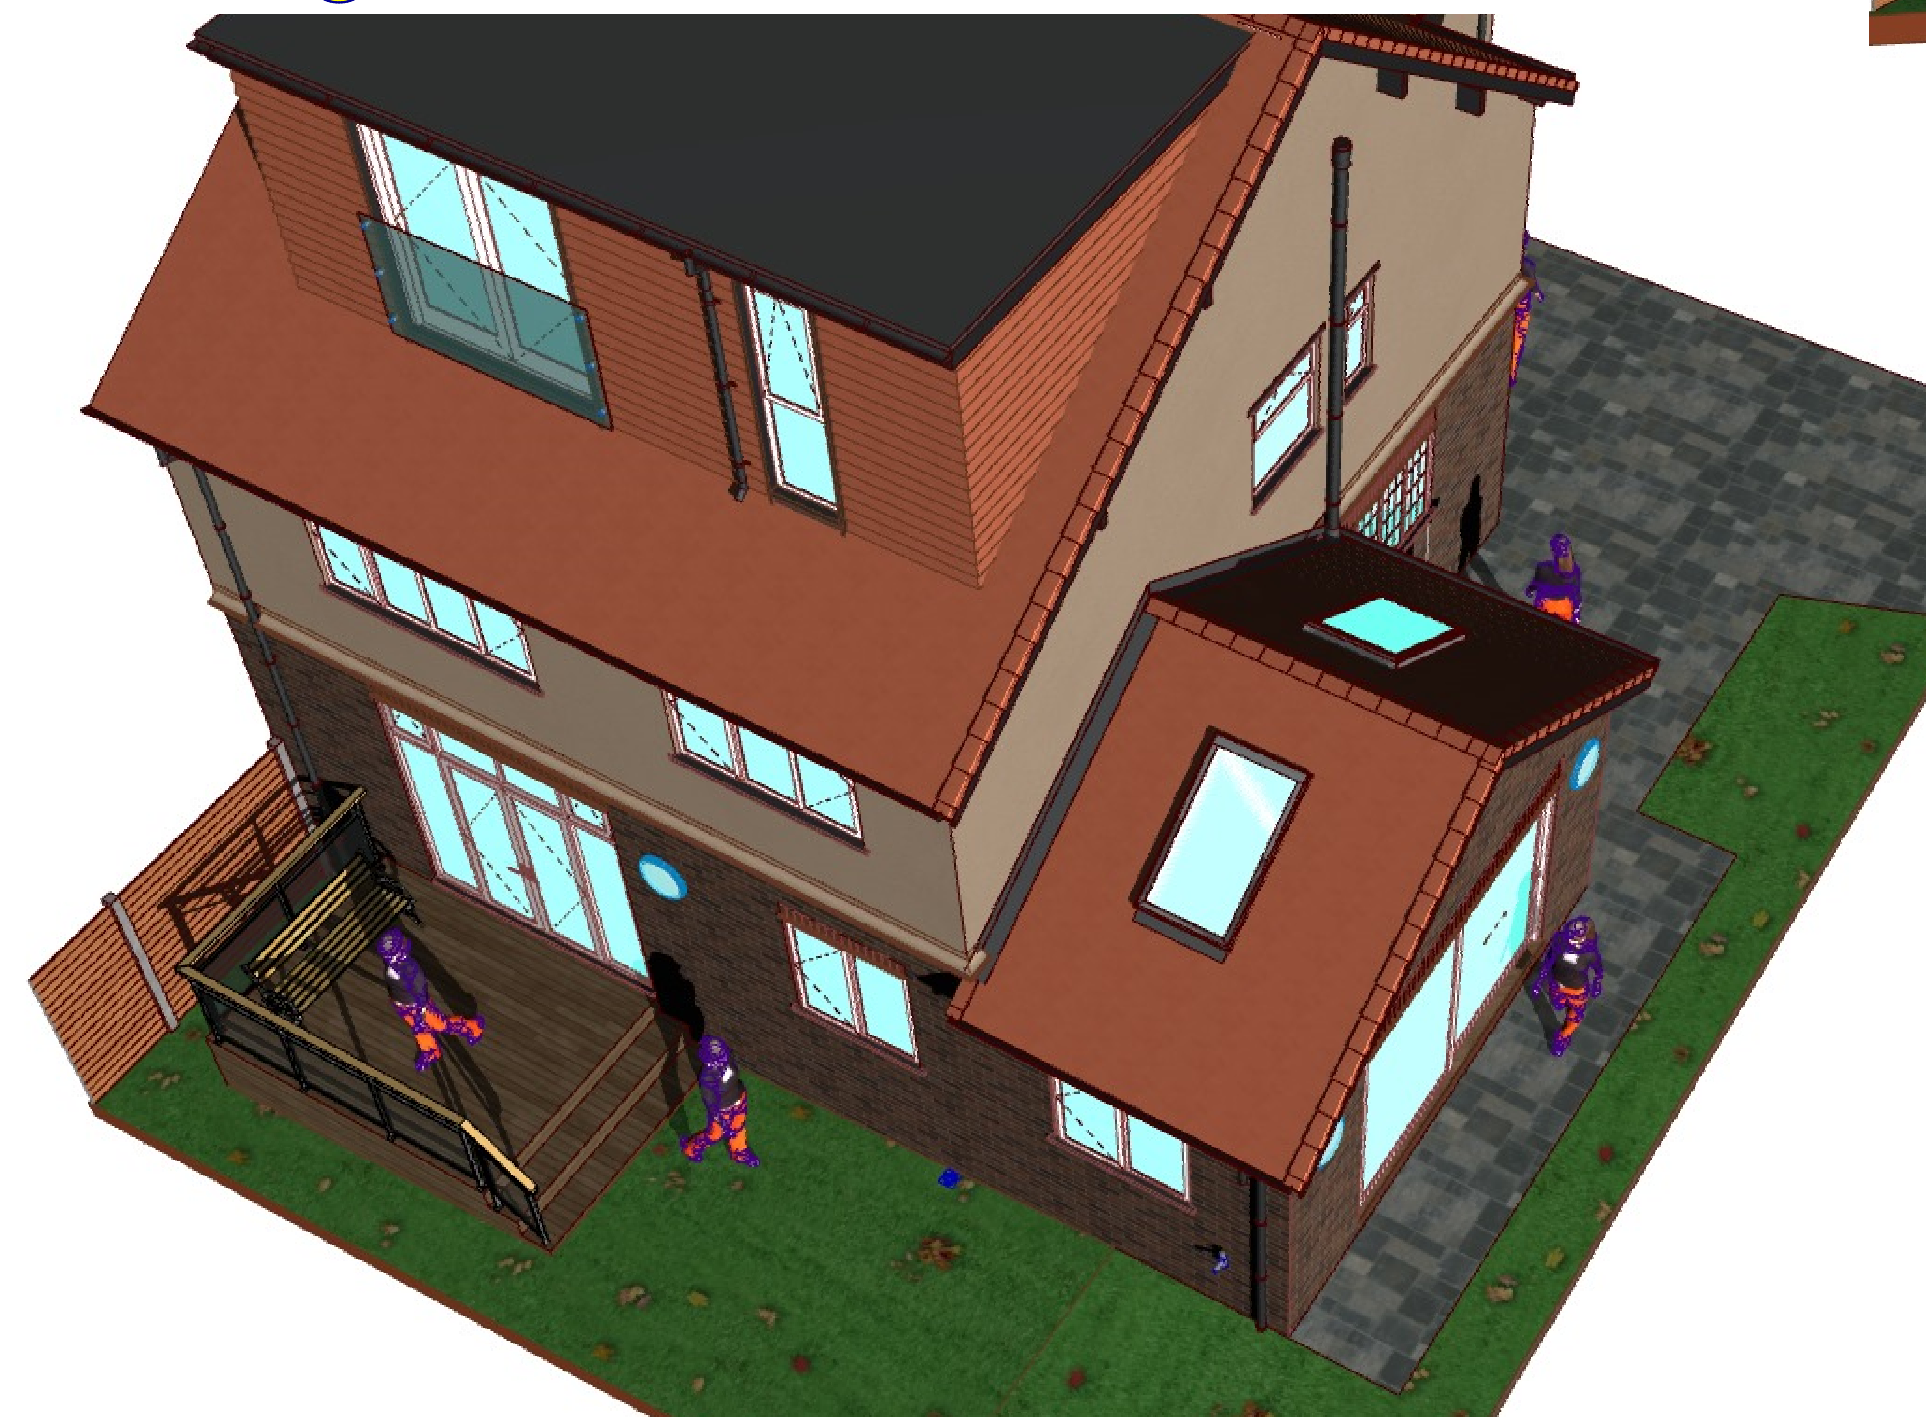

⑤ Proposed 3D View



⑥ Proposed 3D View